


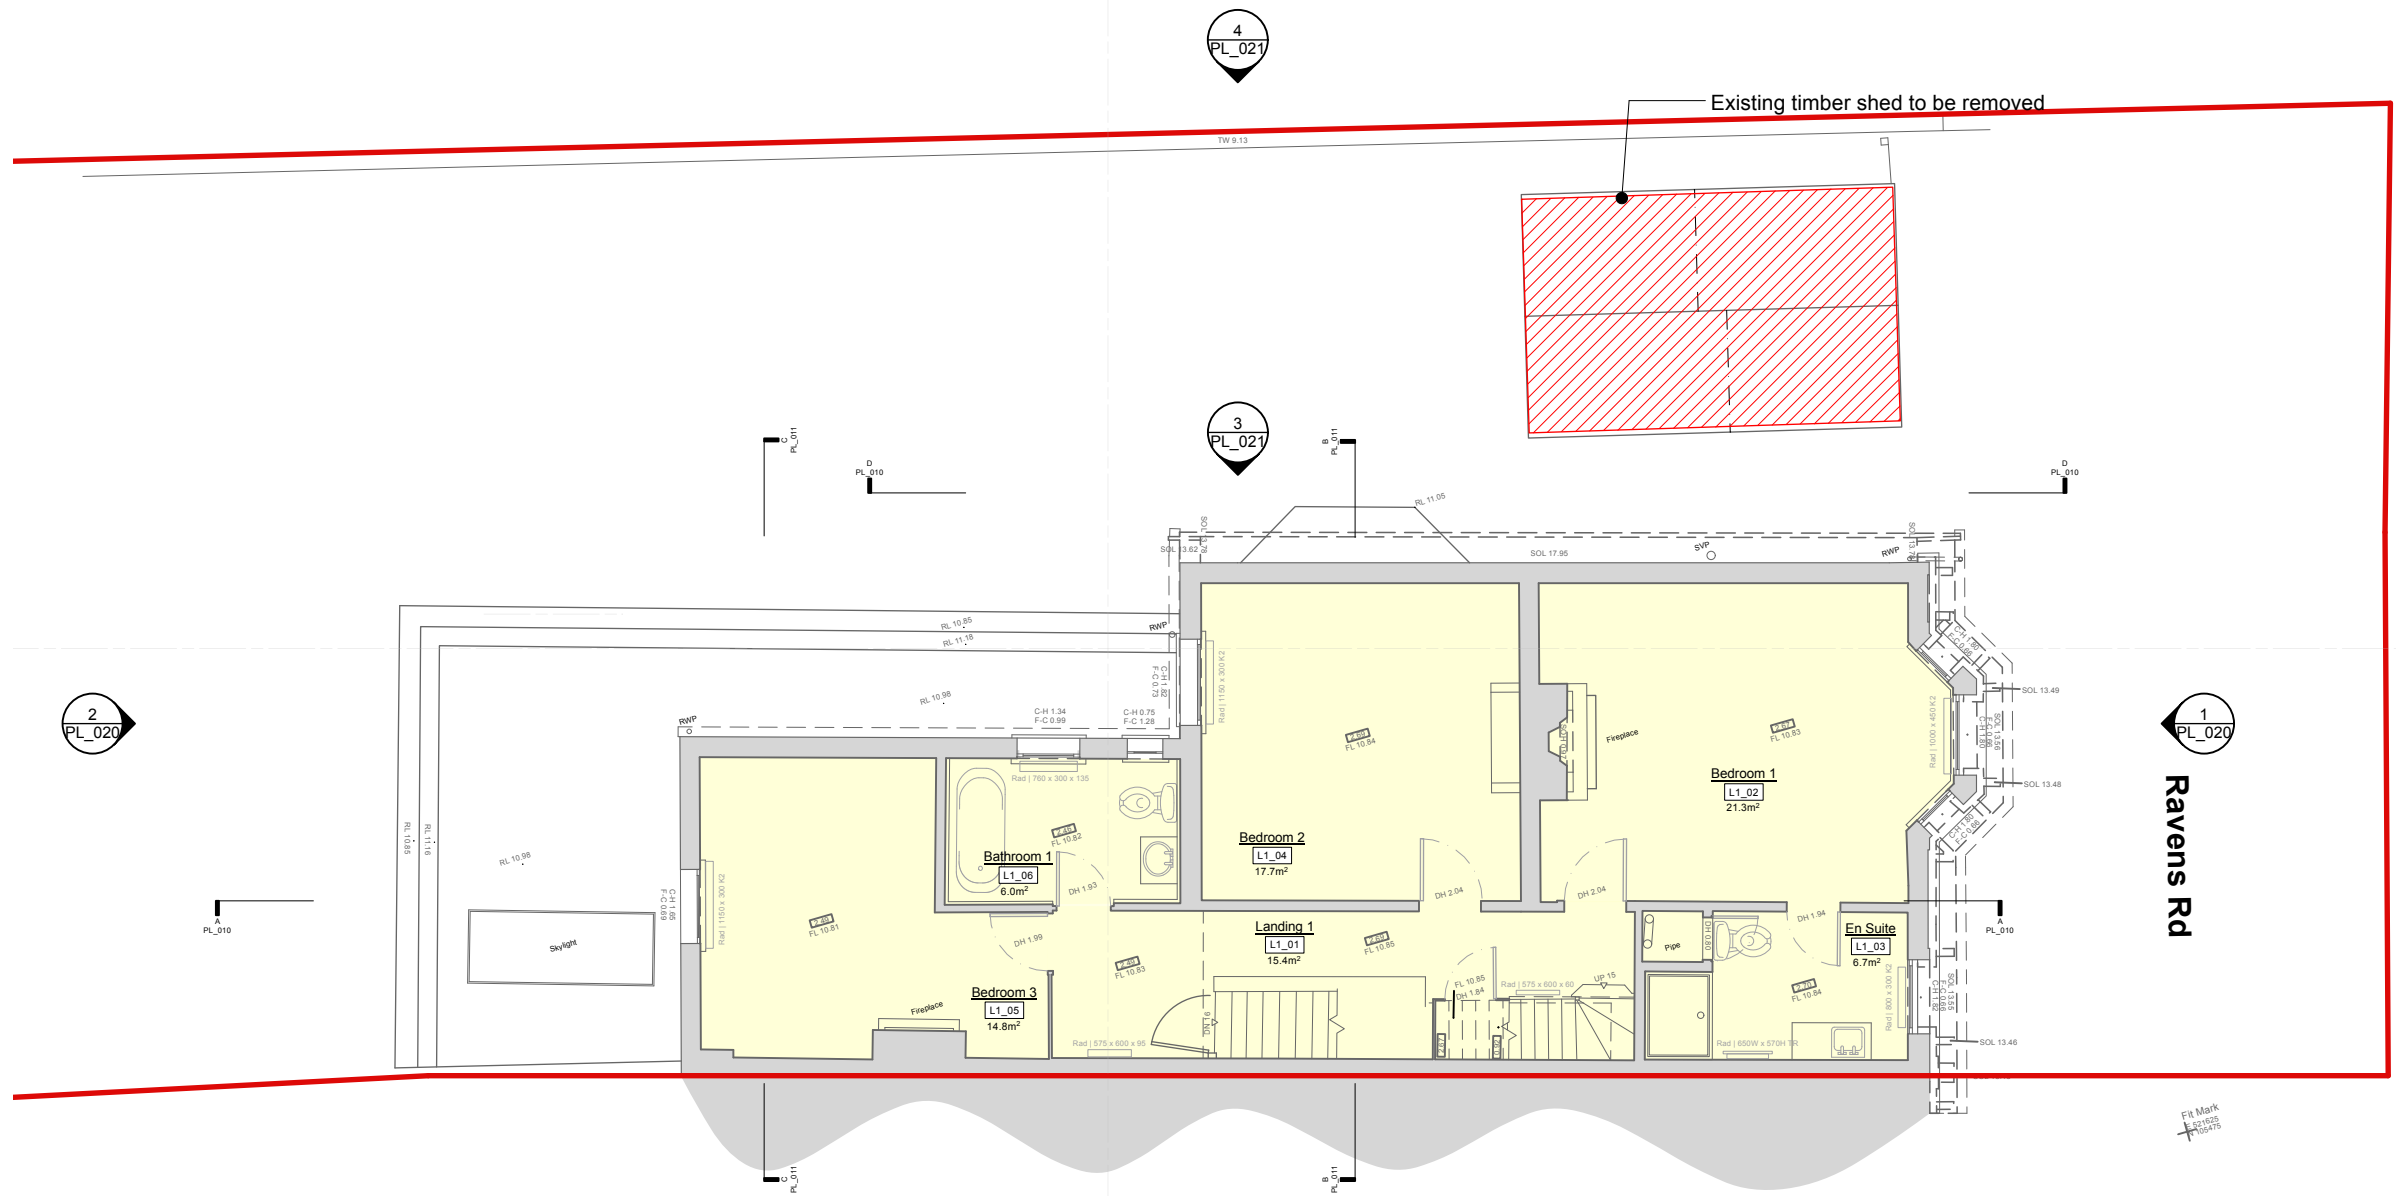

1 EXISTING 1ST FLOOR PLAN_L1
Scale: 1:100



Gross internal heated floor areas:

L0: 115.3m²
L1: 85.8m²
L2: 68.7m²
Total: 269.8m²

Loft space: 23.5m²

Key:
DEM1 | areas to strip out / excavate



DEEPER
GREEN

e: ian@deeper-green.co.uk
m: +44(0)7769 825118
w: www.deeper-green.co.uk

Job Name
27 RAVENS ROAD, SHOREHAM, BN43 5AJ

Drawing Title EXISTING 1ST FLOOR PLAN_L1				Status PLANNING
Drawn IM	Checked IM	Date JAN'26	Scale@A3 1:100	Job No. 1045
				Drawing Number PL_004
				Rev

© All rights reserved
All dimensions to be checked on site