


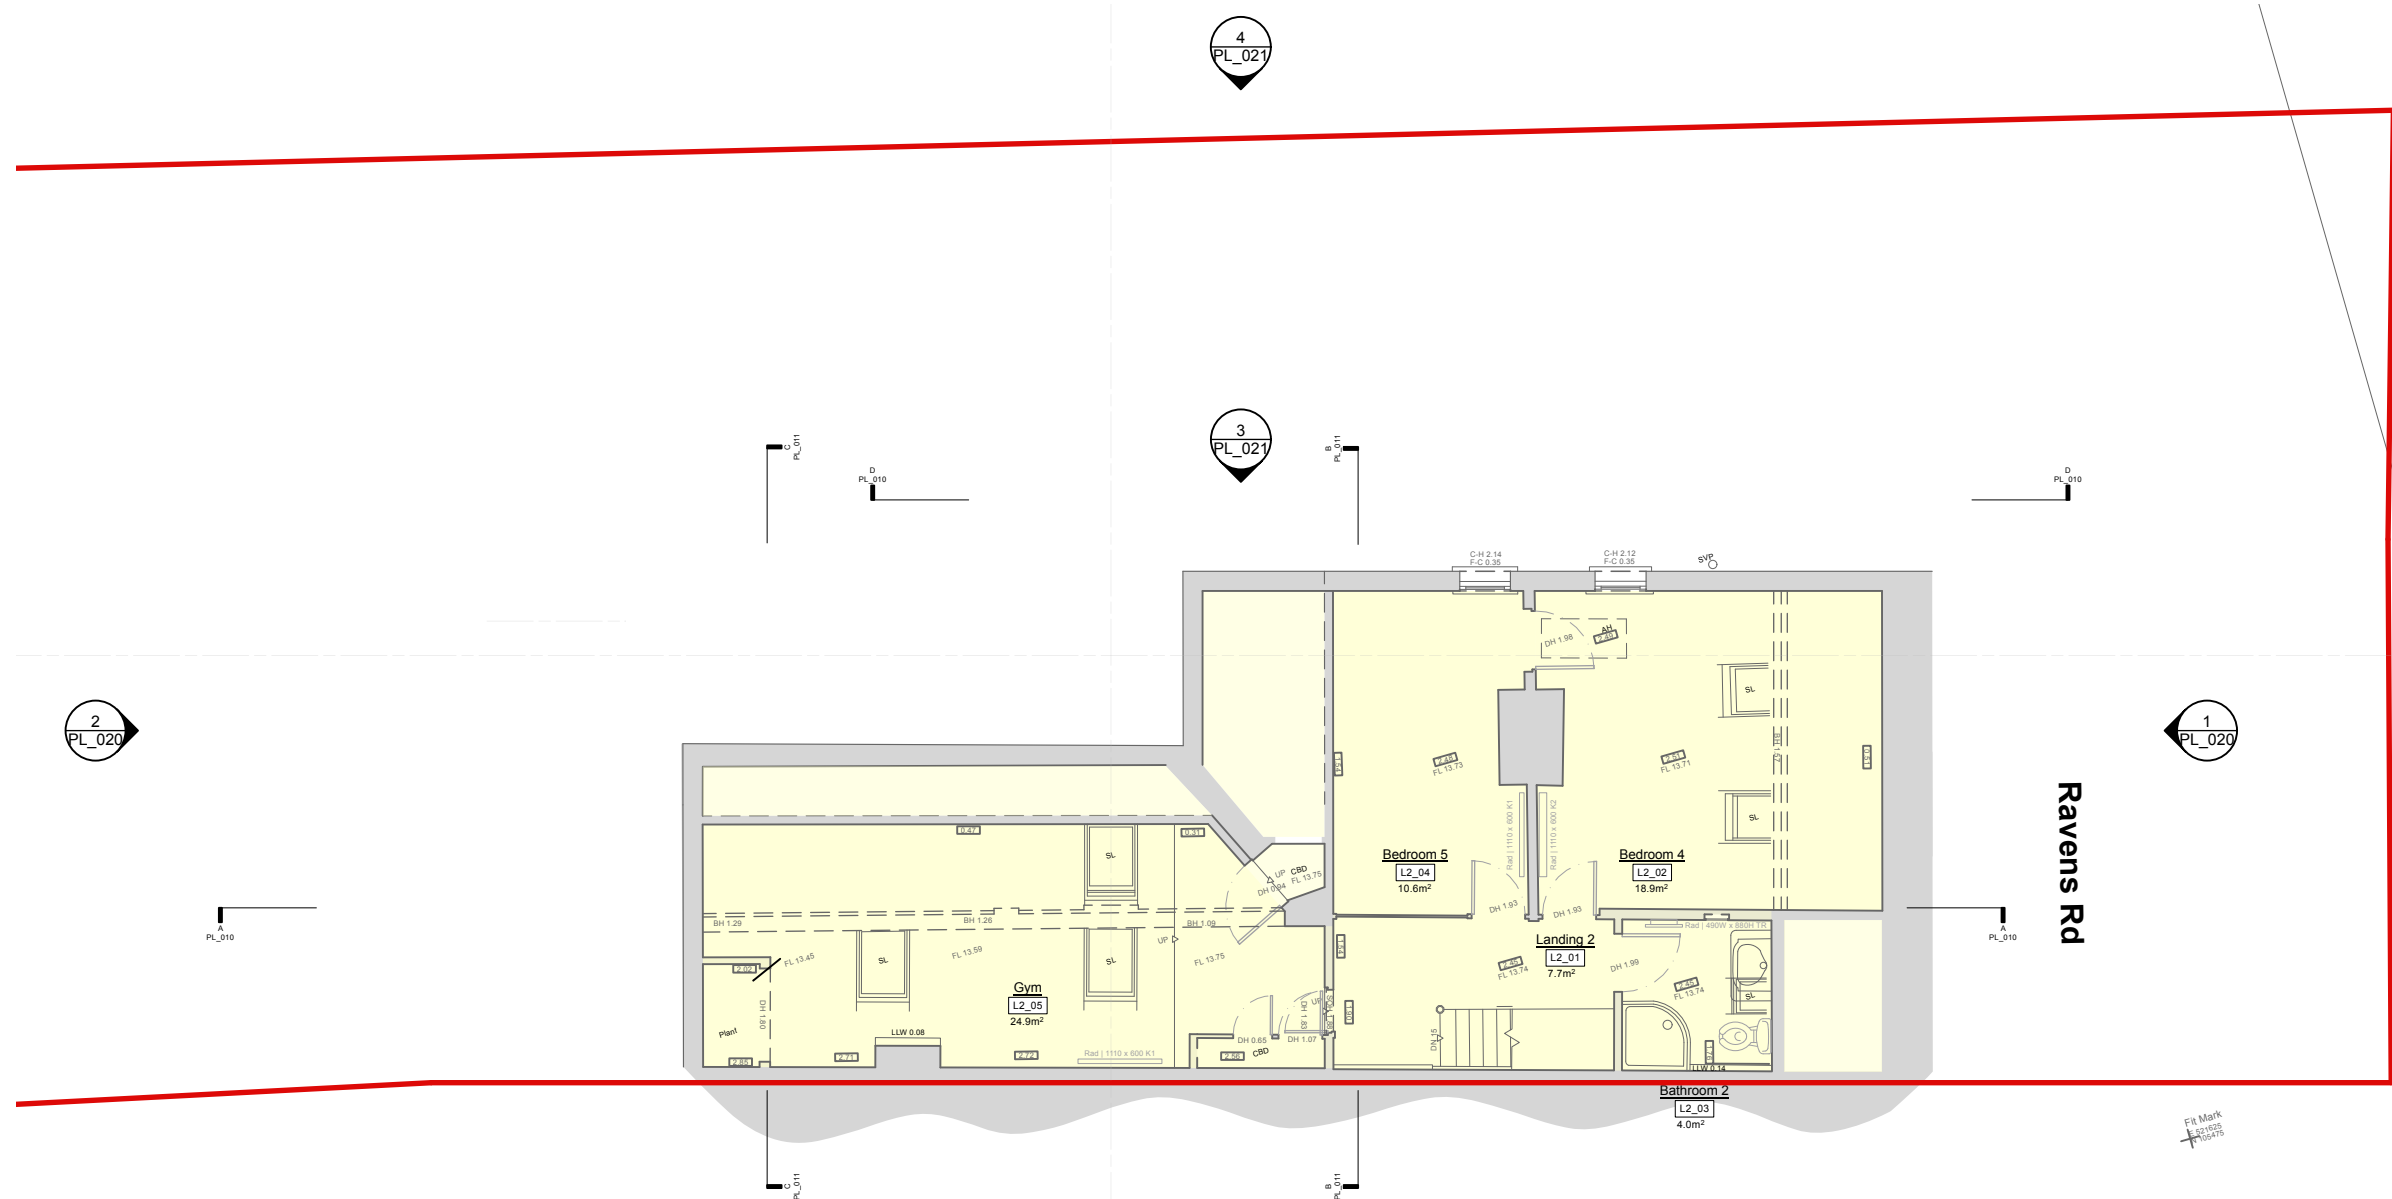

1 EXISTING 2ND FLOOR PLAN_L2
Scale: 1:100



Gross internal heated floor areas:

L0: 115.3m²
L1: 85.8m²
L2: 68.7m²
Total: 269.8m²

Loft space: 23.5m²

Rev	Date	Description	Chkd

Key:



e: ian@deepergreen.com
 m: +44(0)7769 410000
 w: www.deepergreen.com

**DEEPER
GREEN**

— e: ian@deeper-green.co.uk
— m: +44(0)7769 825118
— w: www.deeper-green.co.uk

Job Name
27 RAVENS ROAD, SHOREHAM, BN43 5AJ

Drawing Title EXISTING 2ND FLOOR PLAN_L2				Status PLANNING		
Drawn IM	Checked IM	Date JAN'26	Scale@A3 1:100	Job No. 1045	Drawing Number PL_005	Rev

© All rights reserved
All dimensions to be checked on site