

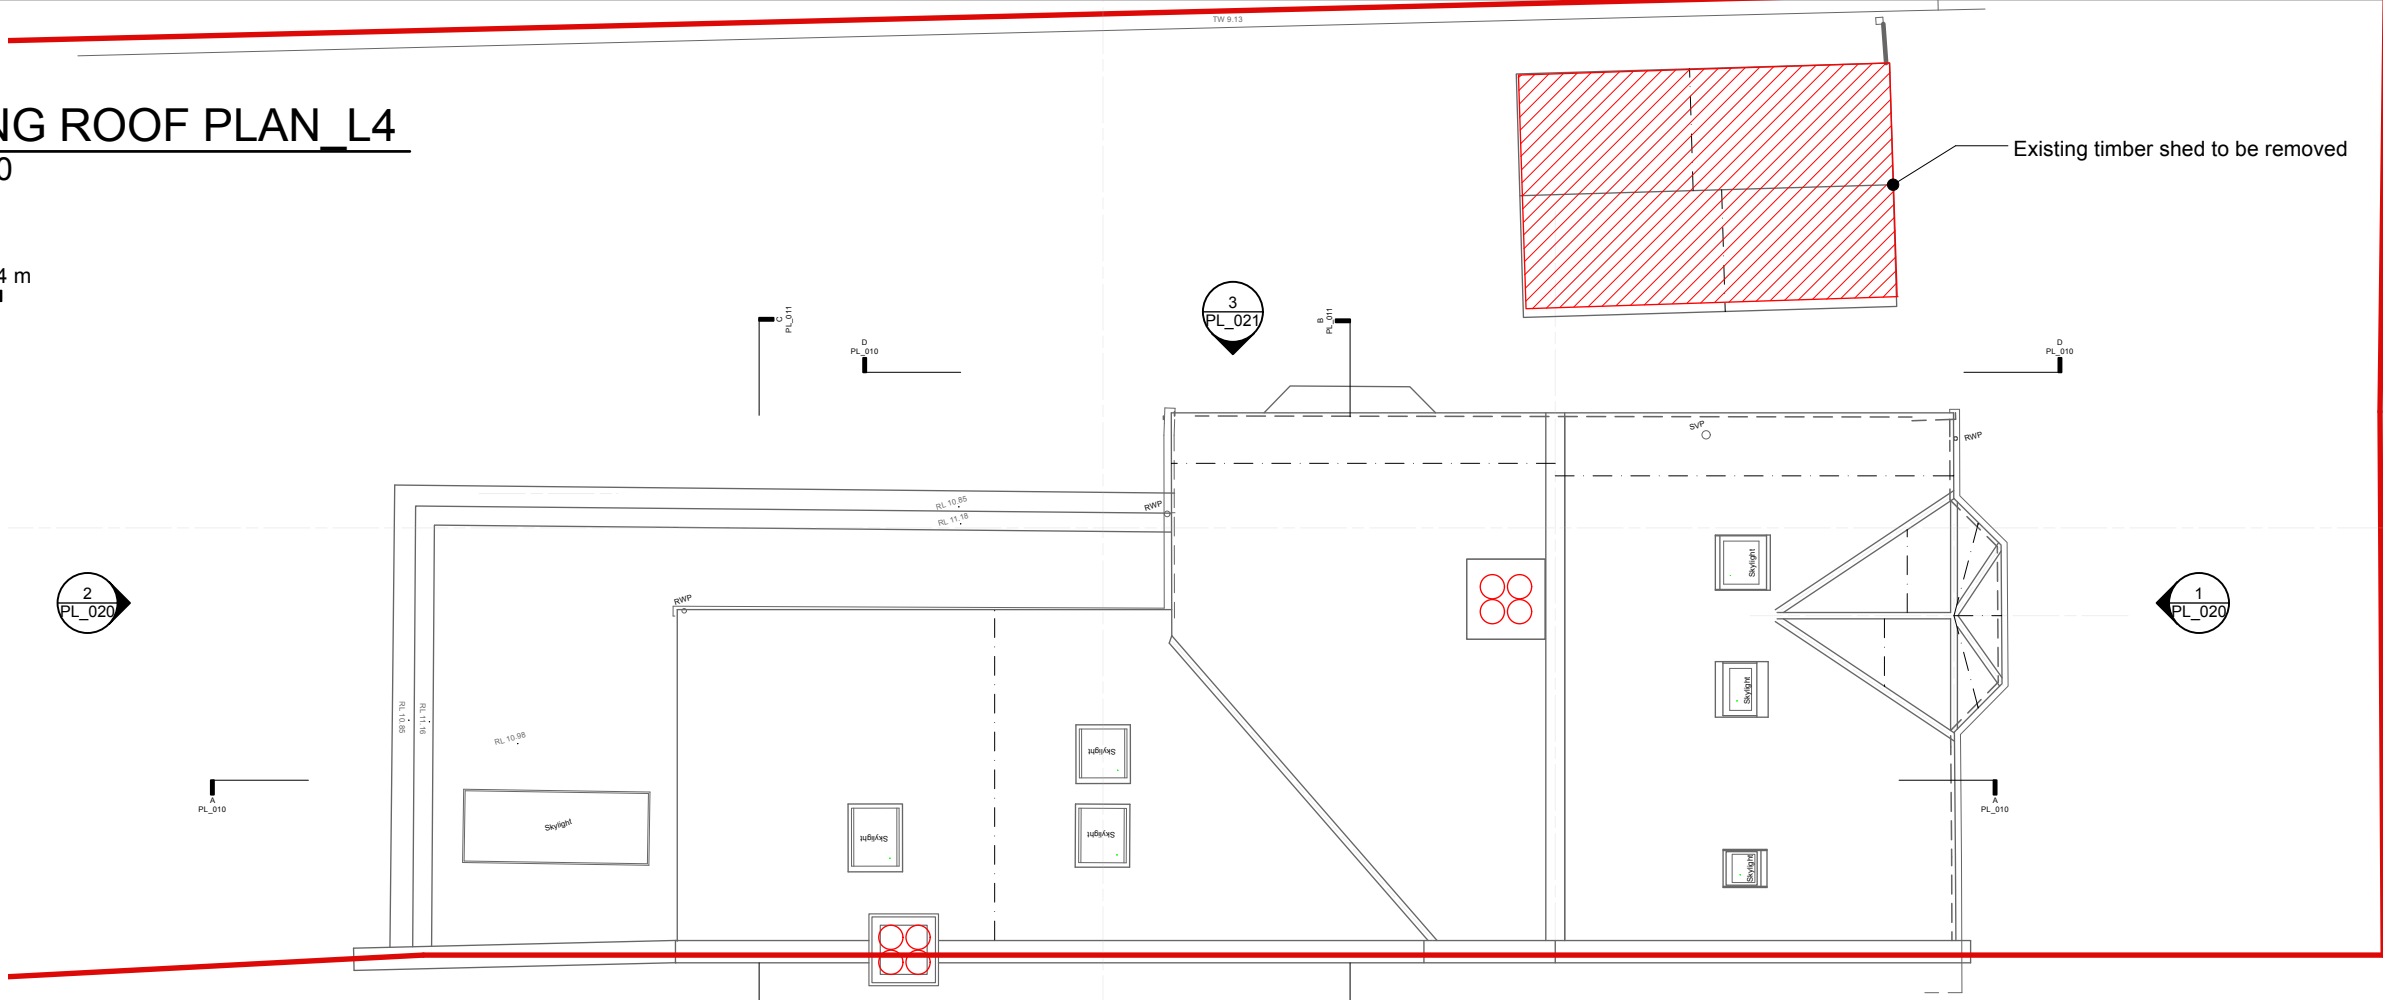
 


2 EXISTING ROOF PLAN_L4
Scale: 1:100

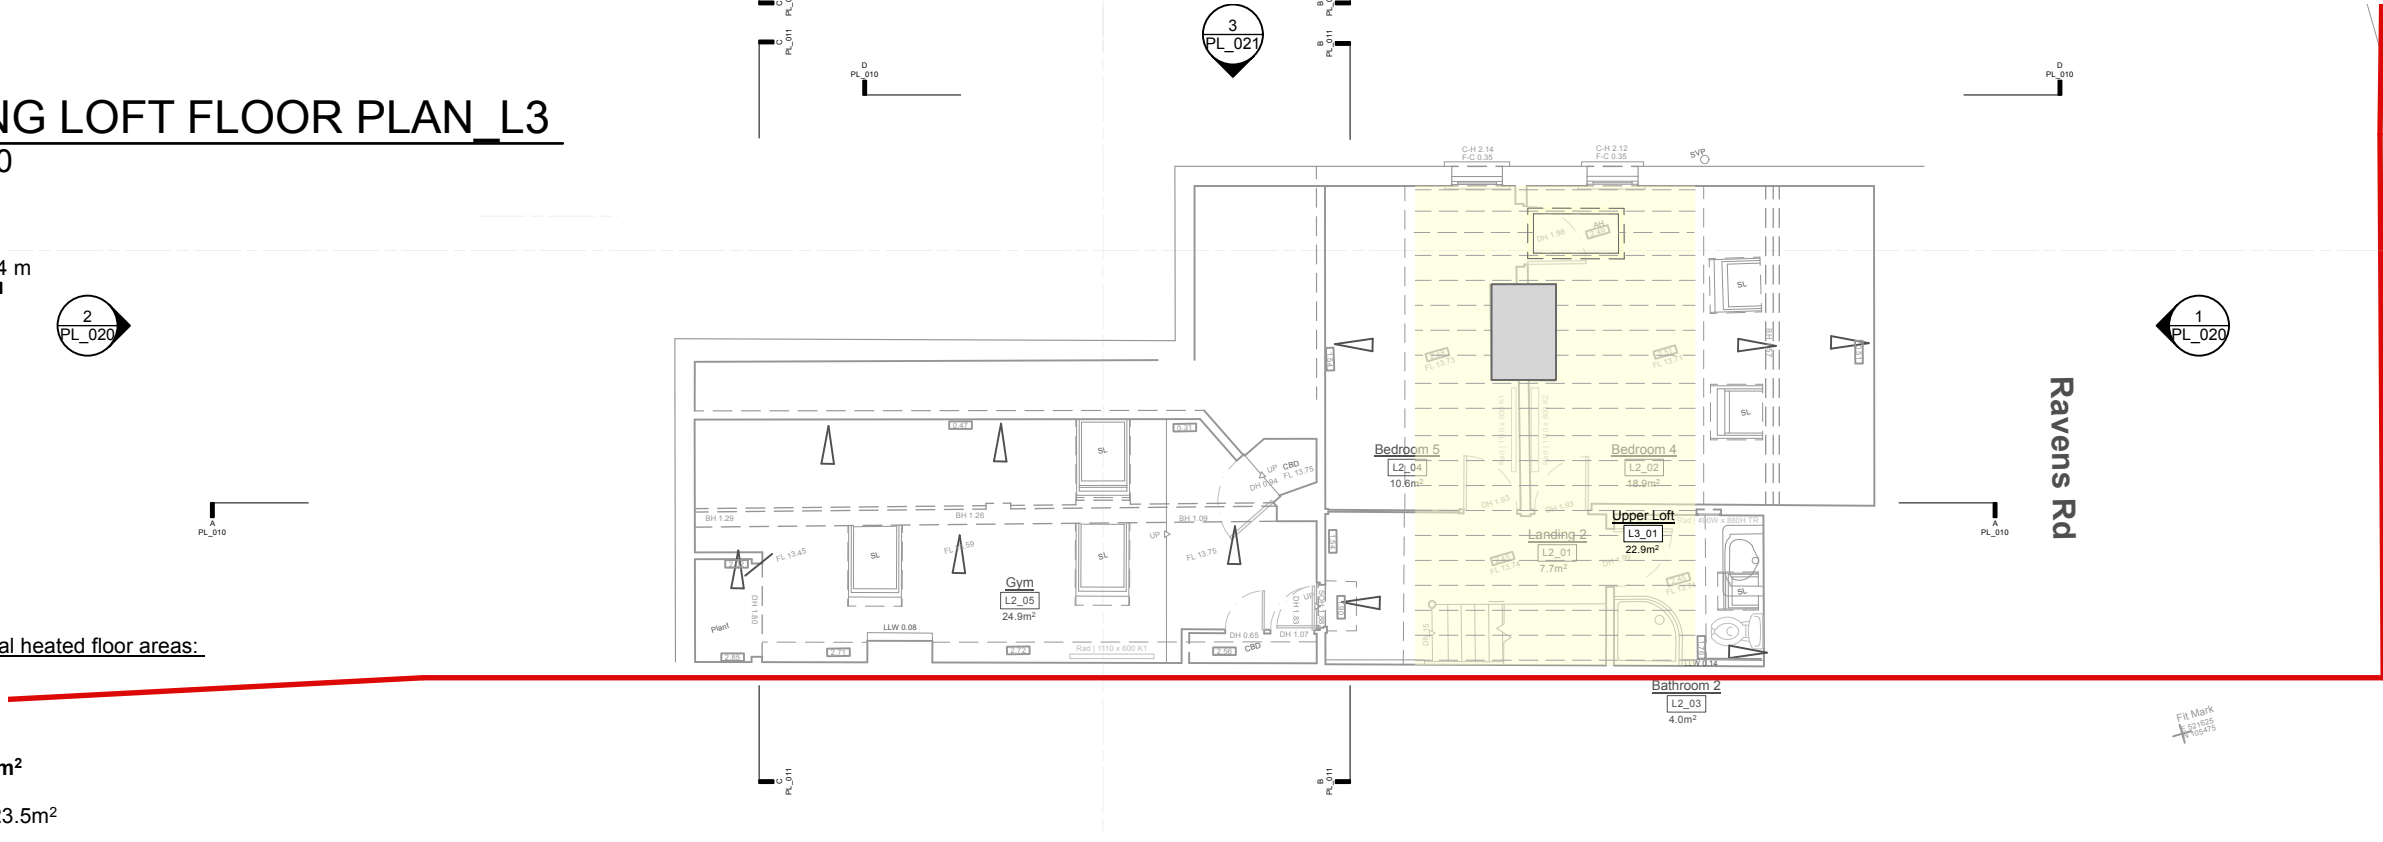


1 EXISTING LOFT FLOOR PLAN_L3
Scale: 1:100

 

Gross internal heated floor areas:

- L0: 115.3m²
- L1: 85.8m²
- L2: 68.7m²
- Total: 269.8m²
- Loft space: 23.5m²

Key:
DEM1 | areas to strip out / excavate

 

e: ian@deeper-green.co.uk
m: +44(0)7769 825118
w: www.deeper-green.co.uk

Job Name
27 RAVENS ROAD, SHOREHAM, BN43 5AJ

Drawing Title EXISTING LOFT_L3 & ROOF PLAN_L4				Status PLANNING
Drawn IM	Checked IM	Date JAN'26	Scale@A3 1:100	Job No. 1045
Drawing Number PL_006		Rev 1		

© All rights reserved
All dimensions to be checked on site