


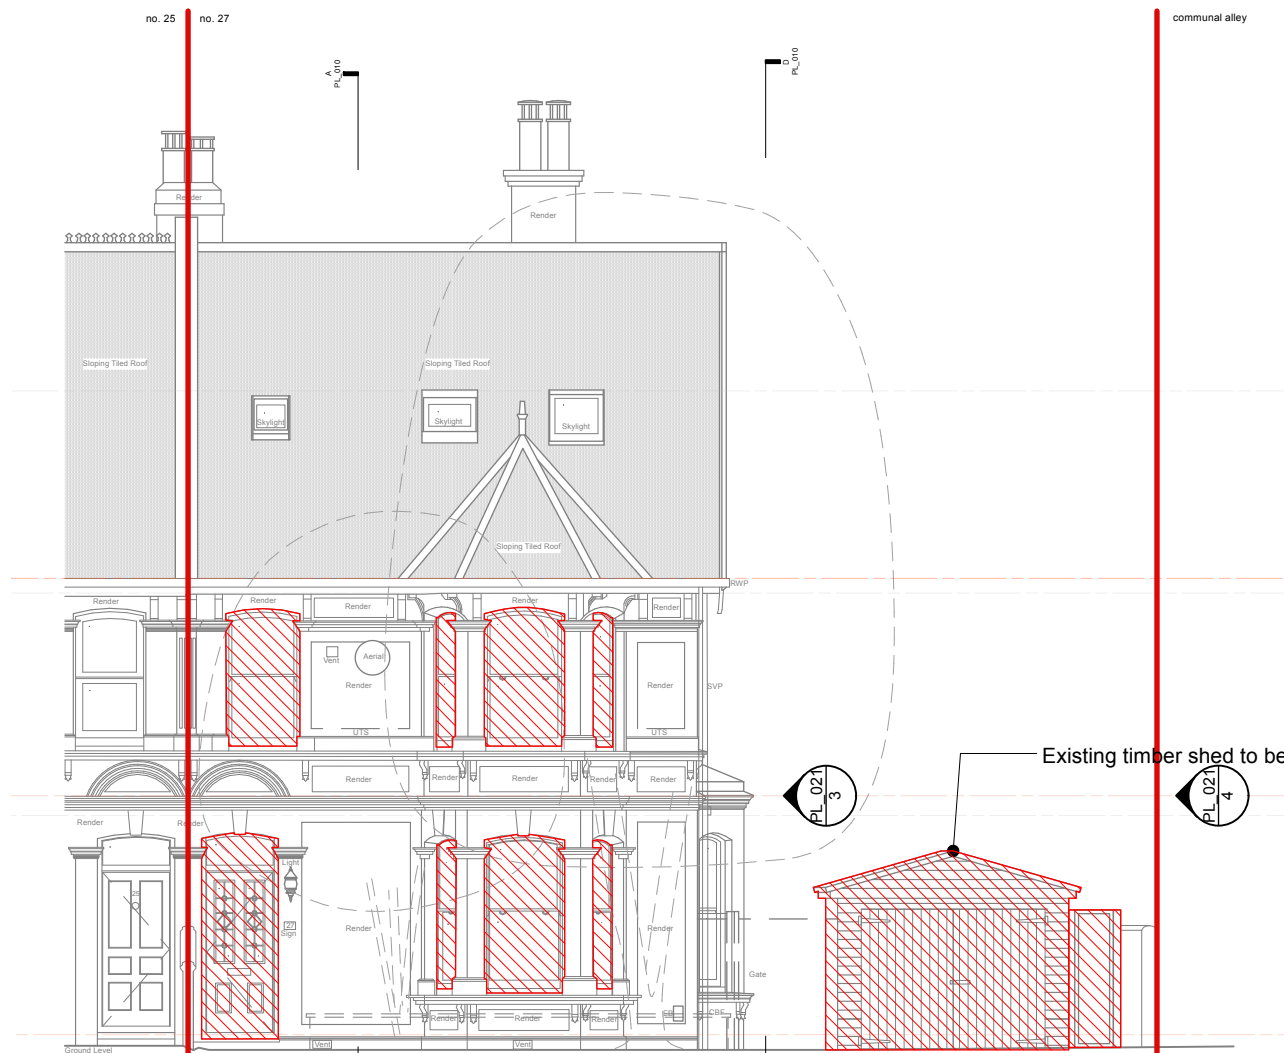

1

EXISTING EAST ELEVATION

Scale: 1:100

0 1 2 3 4 M



2

EXISTING WEST ELEVATION

Scale: 1:100

0 1 2 3 4 M

Key:
DEM1 | areas to strip out / excavate

DEEPER
GREEN

Job Name
27 RAVENS ROAD, SHOREHAM, BN43 5AJ

Drawing Title
EXISTING ELEVATIONS_EAST & WEST

Drawn	Checked	Date	Scale@A3
IM	IM	JAN'26	1:100

Status	PLANNING	
Job No.	Drawing Number	Rev
1045	PL_020	A

A	26/03/2026	Amended drawing titles.	IM	
Rev	Date	Description	Drwn	Chkd