


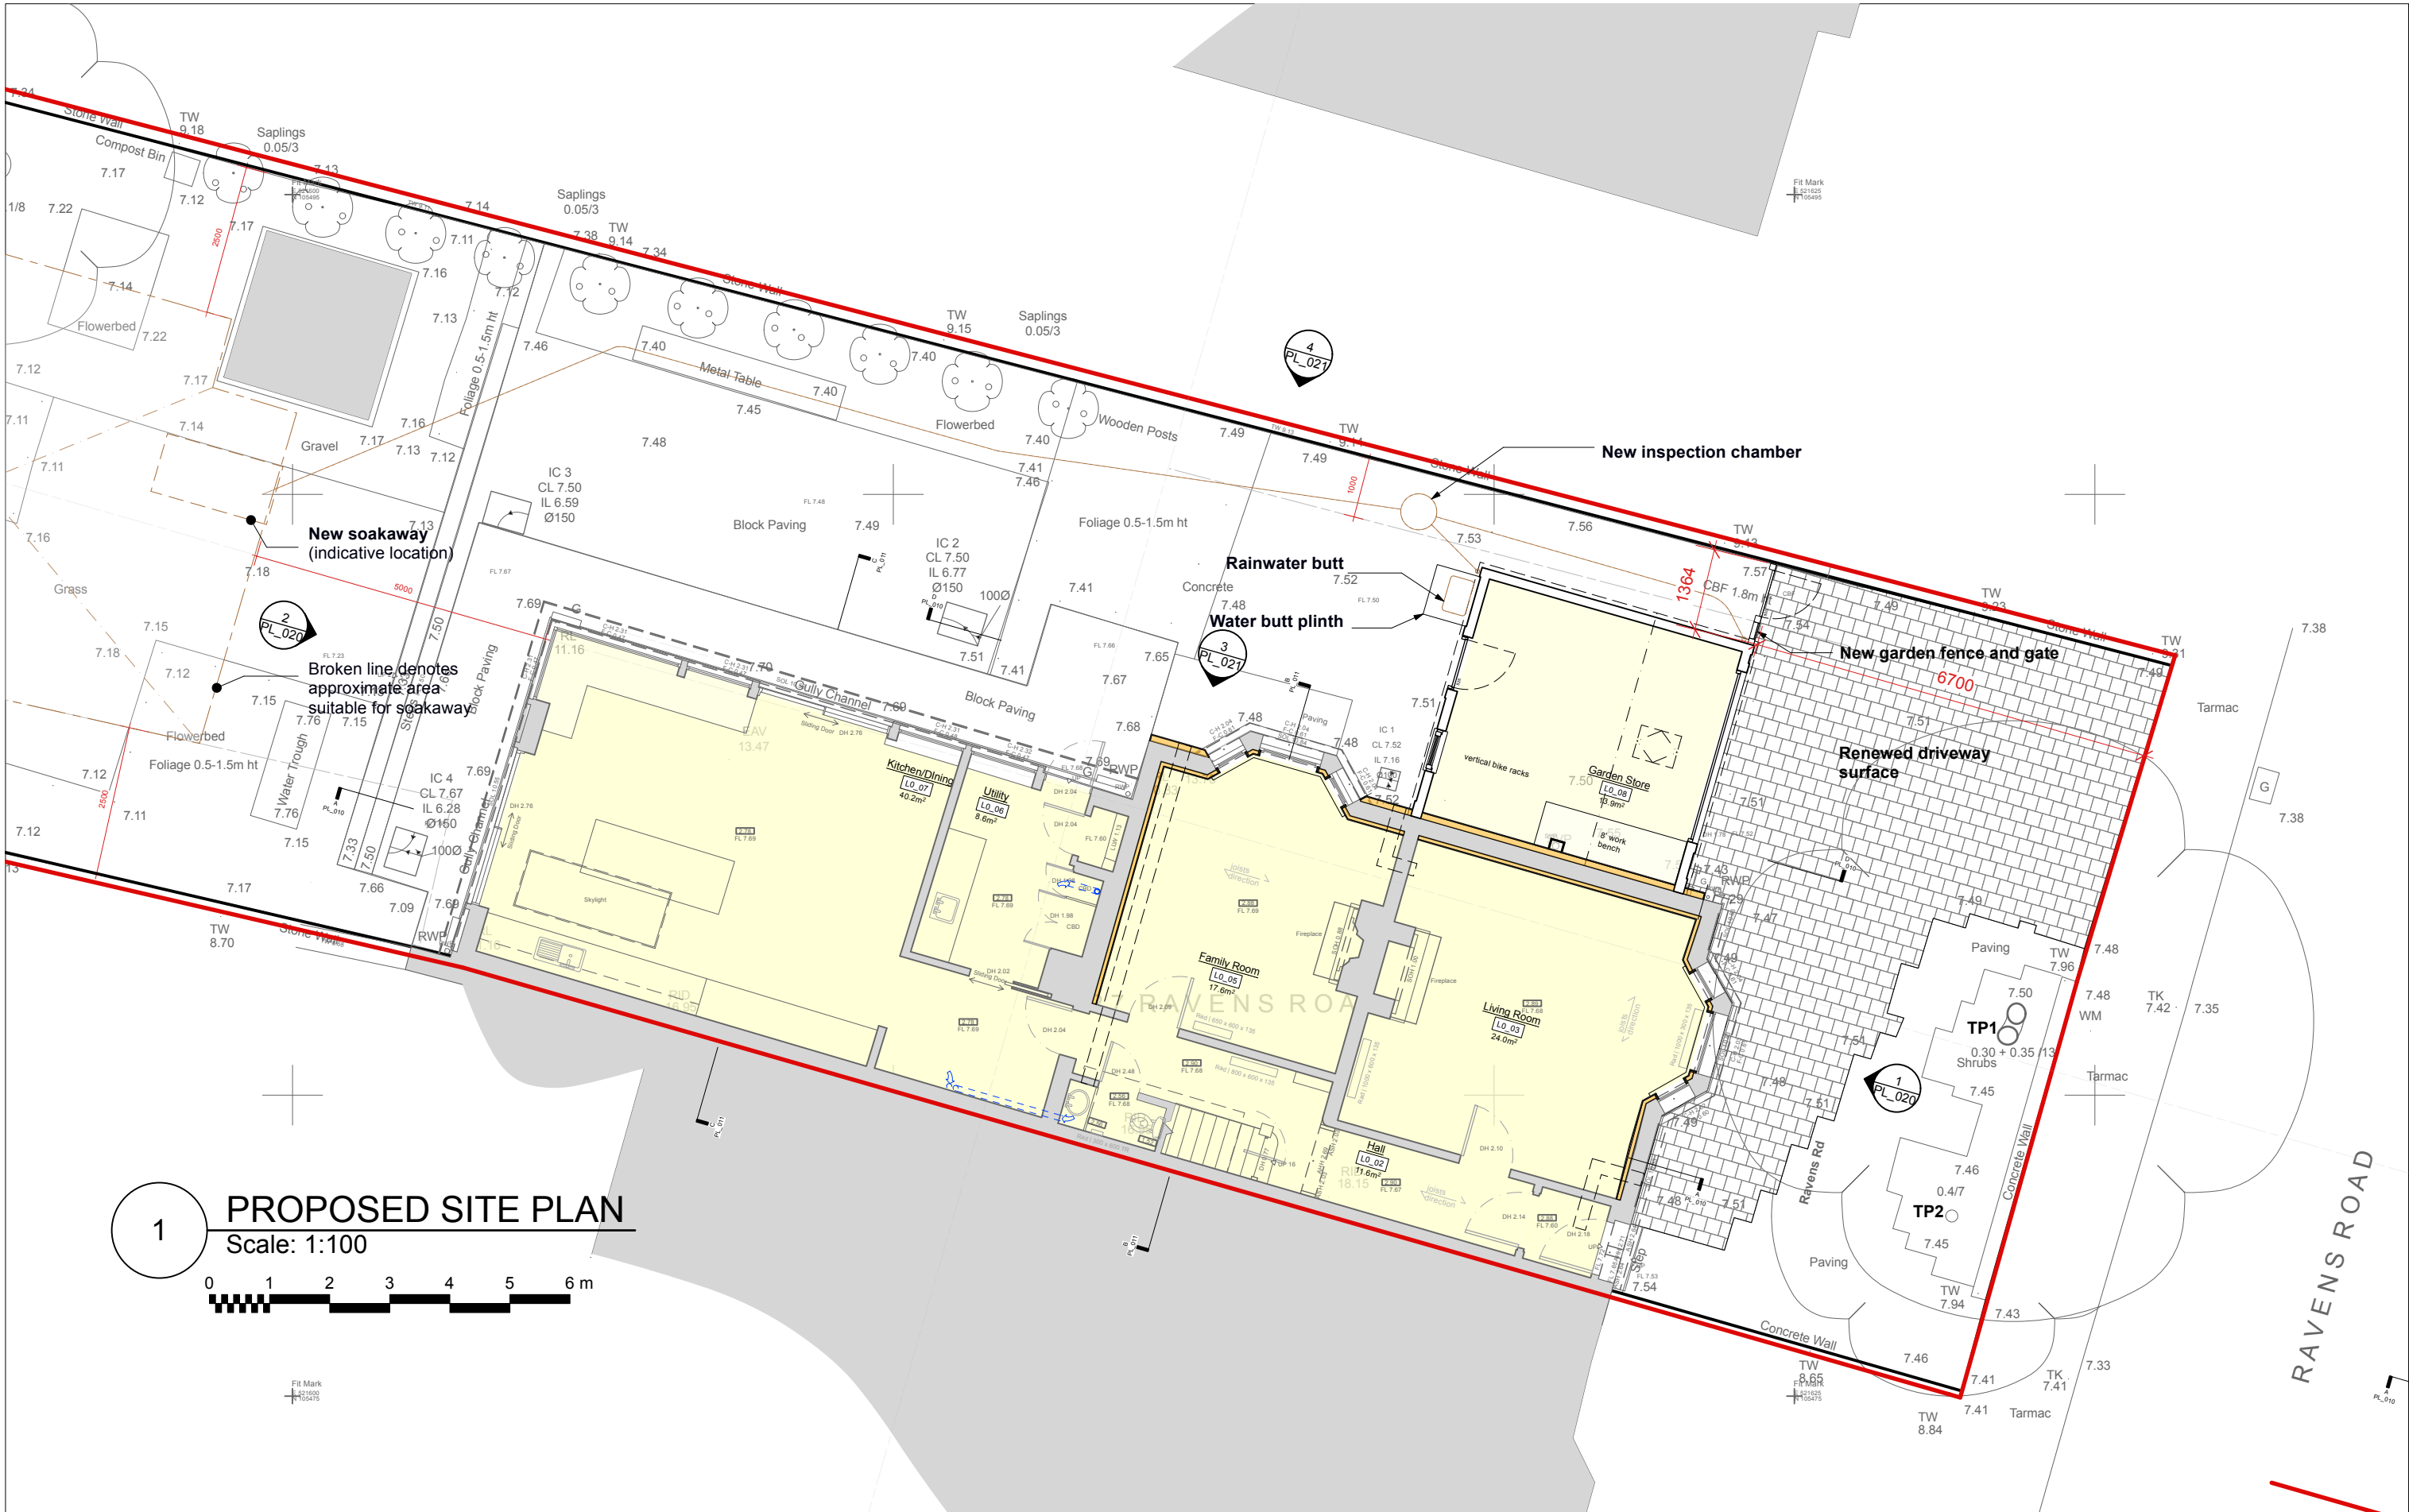

Rev	Date	Description	Drwn	Chkd

Key:

N

DEEPER GREEN

e: ian@deeper-green.co.uk
m: +44(0)7769 825118
w: www.deeper-green.co.uk

Job Name 27 RAVENS ROAD, SHOREHAM, BN43 5AJ				Status PLANNING
Drawing Title PROPOSED SITE PLAN				
Drawn IM	Checked IM	Date JAN '26	Scale@A3 1:100	Job No. Drawing Number Rev 1045 PL_101