


1 PROP. 2ND FLOOR PLAN_L2
Scale: 1:100



Gross internal heated floor areas:

L0: 114.1m²
L1: 84.4m²
L2: 68.7m²
Total: 267.2m²

Loft space: 23.5m²
Proposed garage: 17.7m²

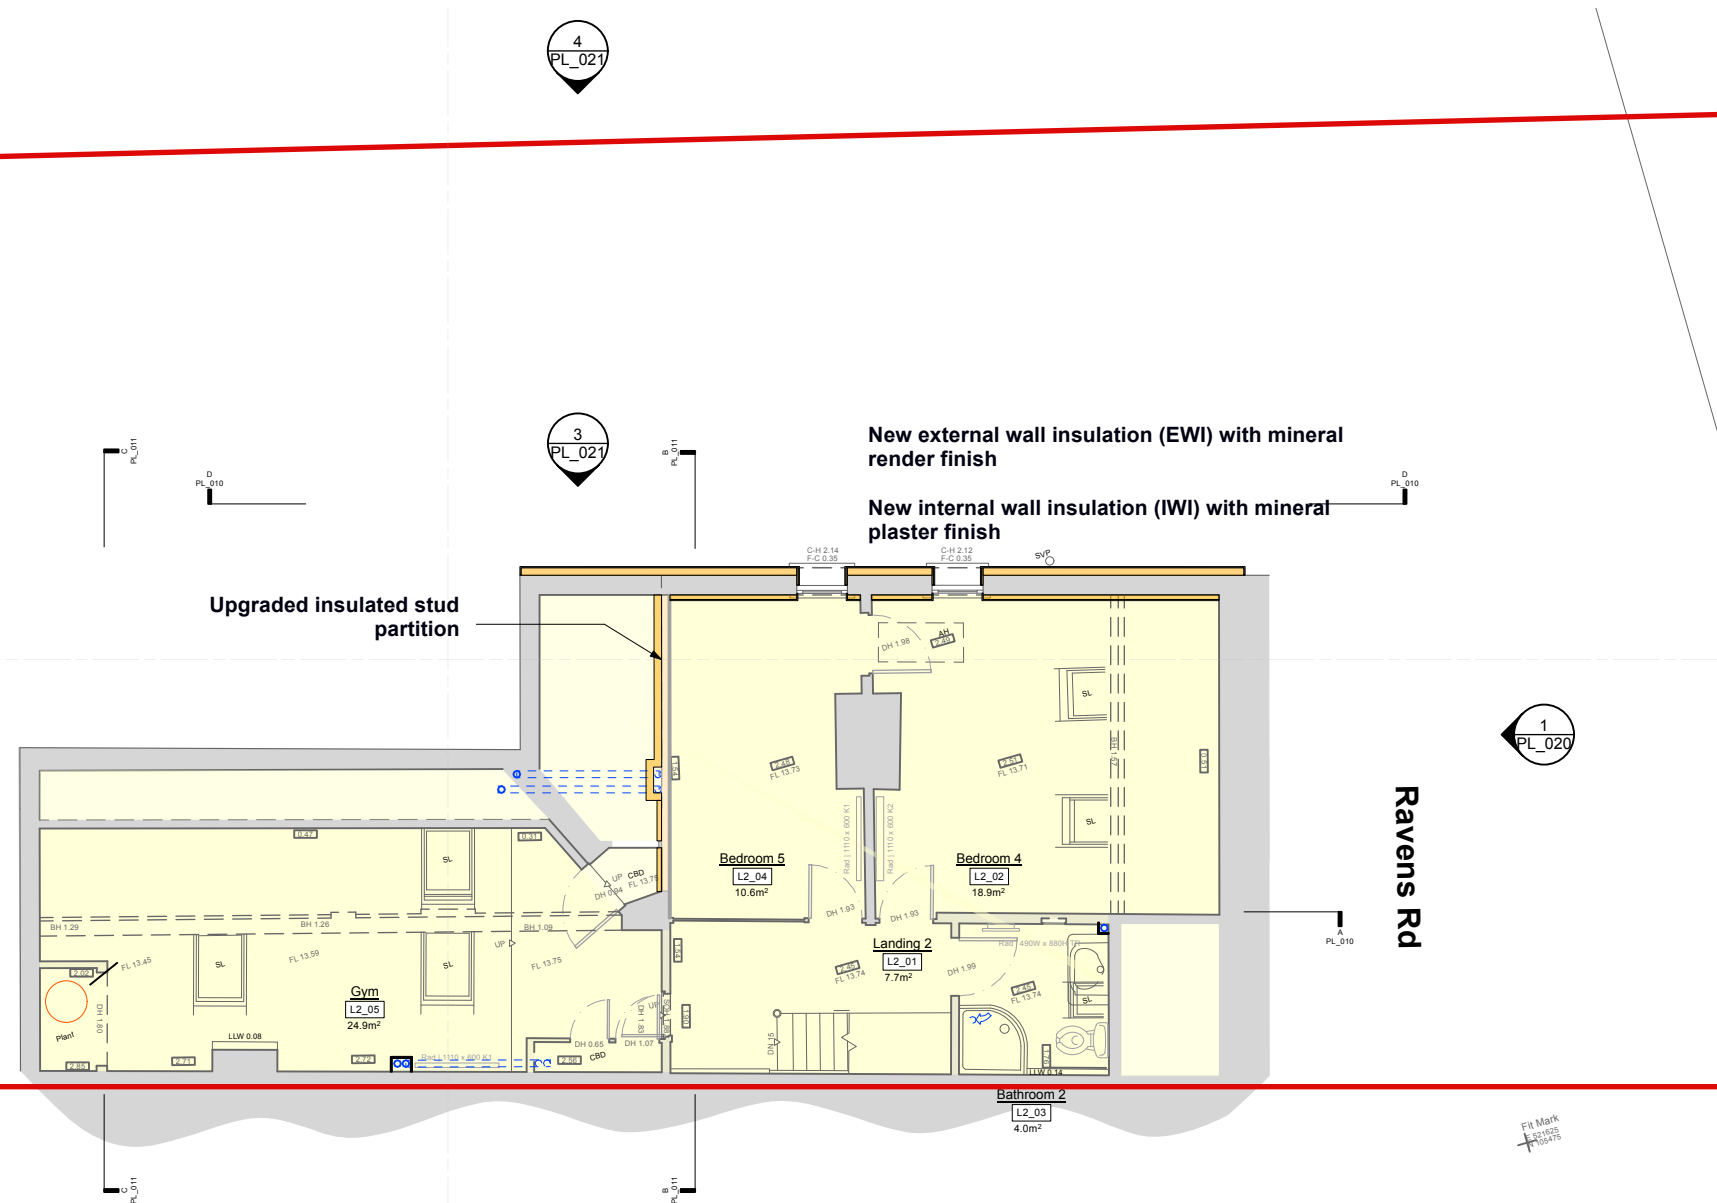

Key:



DEEPER
GREEN

e: ian@deeper-green.co.uk
m: +44(0)7769 825118
w: www.deeper-green.co.uk

Job Name
27 RAVENS ROAD, SHOREHAM, BN43 5AJ

Drawing Title PROPOSED 2ND FLOOR PLAN_L2				Status PLANNING
Drawn IM	Checked IM	Date JAN'26	Scale@A3 1:100	Job No. Drawing Number Rev 1045 PL_104

© All rights reserved
All dimensions to be checked on site