


scale in metres 1:50



scale in metres 1:100

amendments			auth: chkd:	
rev.	date	comment	ES	GI
A	12.01.24	External walls set back and window arrangement altered.		
B	25.02.26	Solar panels and A.C units indicated	M.B	GI

 


(c) Crown Copyright and Database Rights 2023 OS 100060020


Location Plan 1:1250





scale in metres 1:1250

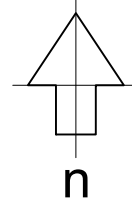


Block Plan 1:500

 


scale in metres 1:500

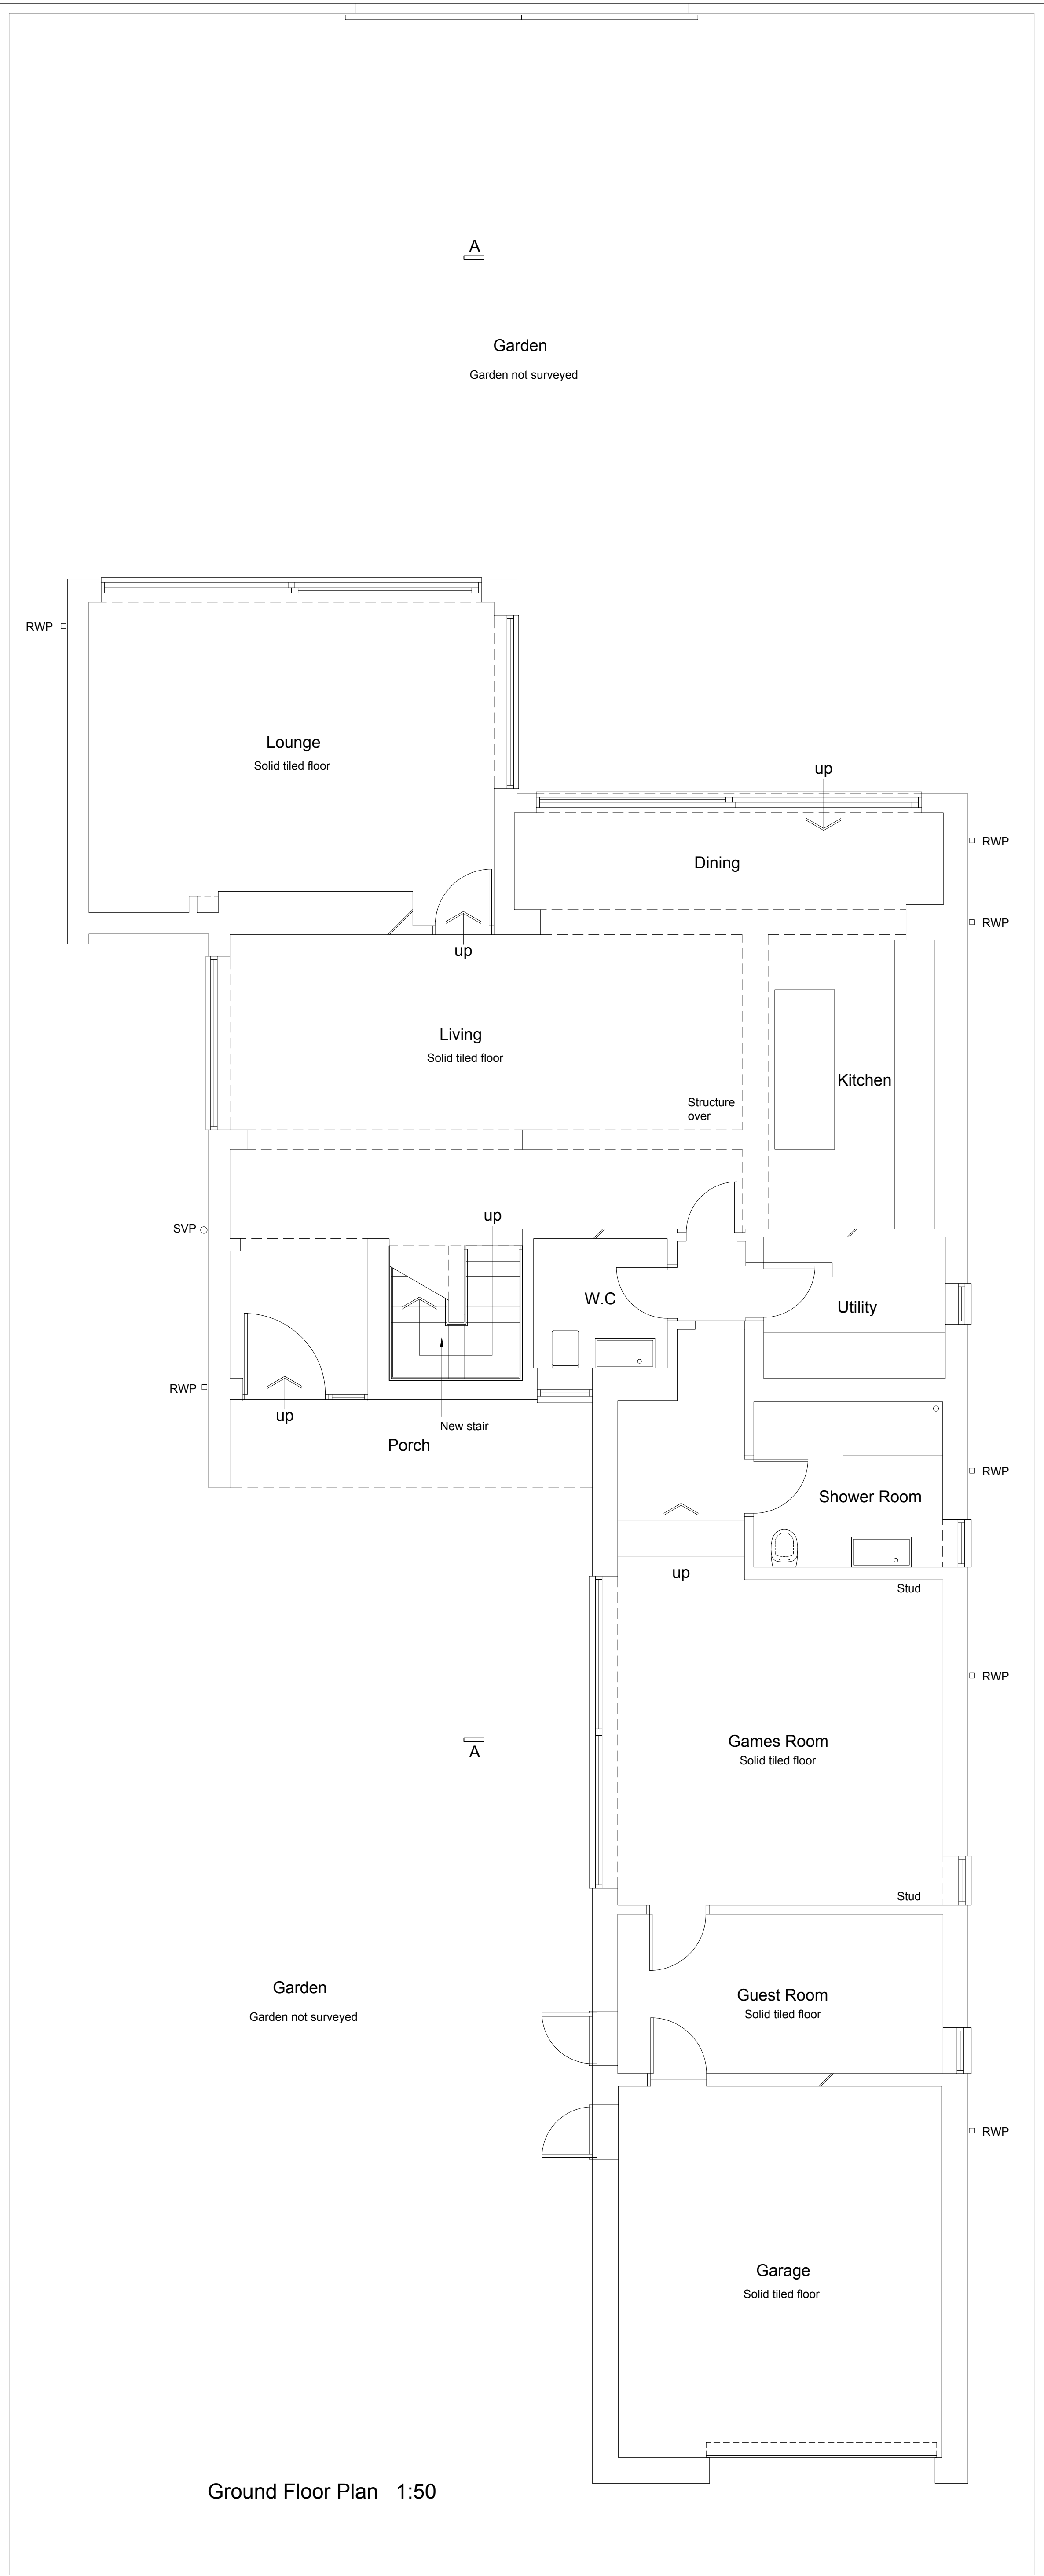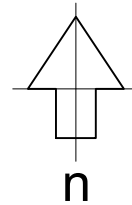

Ground Floor Plan 1:50

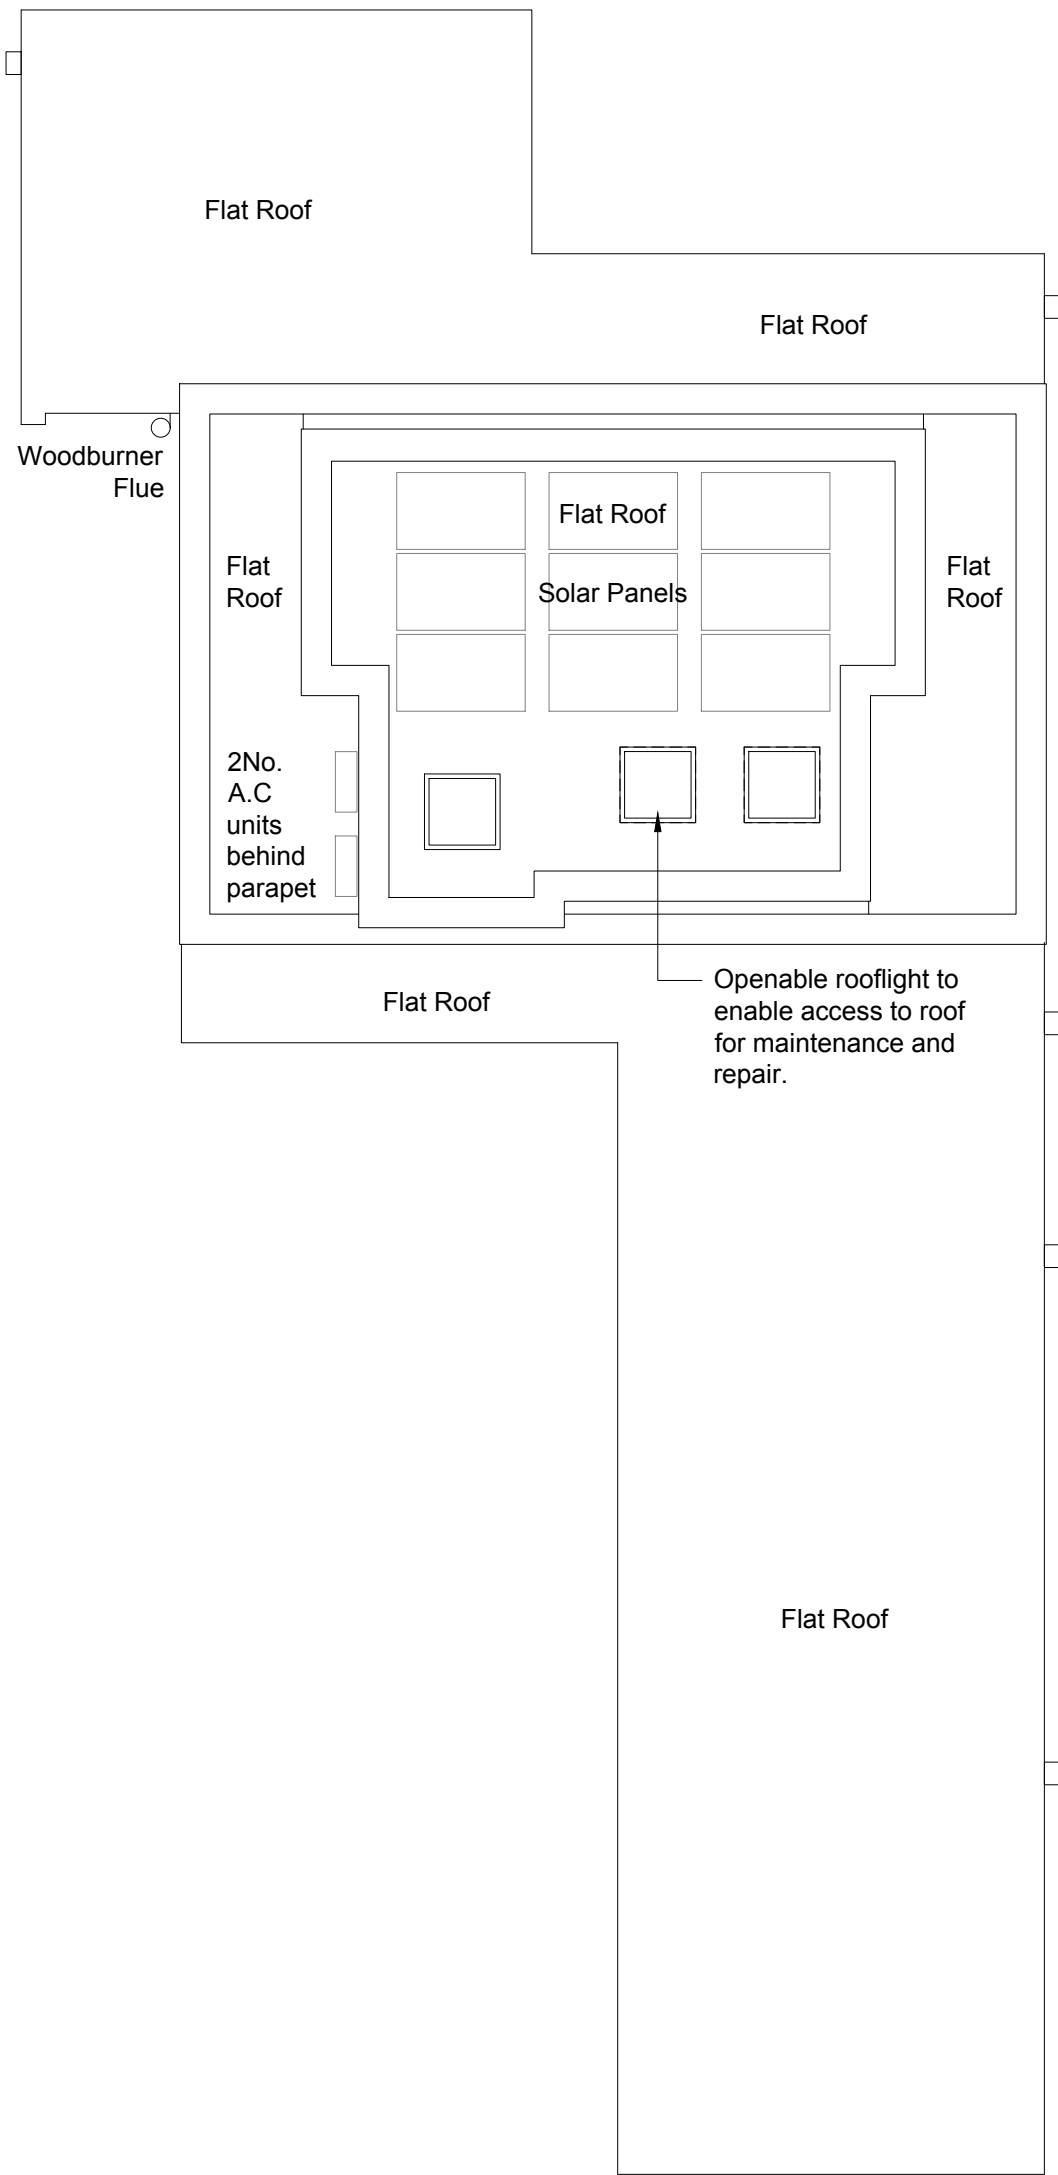

Roof Plan 1:100

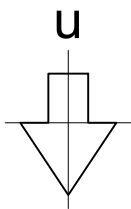

client		drawing number		revision	
Mr and Mrs Williams		0719.PL.001		B	
project		drawing title			
88 Old Fort Road Shoreham By Sea BN43 5HB		Proposed Ground Floor Plan and Roof Plan Planning			
drawn by	checked by	riba work stage	date	scale/original sheet size	
M.B, E.S	G.I	3	Jan '24	1:50 / 1:100 @ A1	
www.abir.co.uk studio@abirarchitects.co.uk Unit 1, Beta House, St John's Road, Hove, BN3 2FX, United Kingdom Hove +44 (0)1273 724 384 Company No 06871117 VAT No 971 4147 17			© ABIR Architects Ltd. Check all dimensions on site before work is undertaken. All goods, materials and workmanship to conform with current building regulations, BSS and COP's.		

ABIR Architects

RIBA
Chartered Practice