



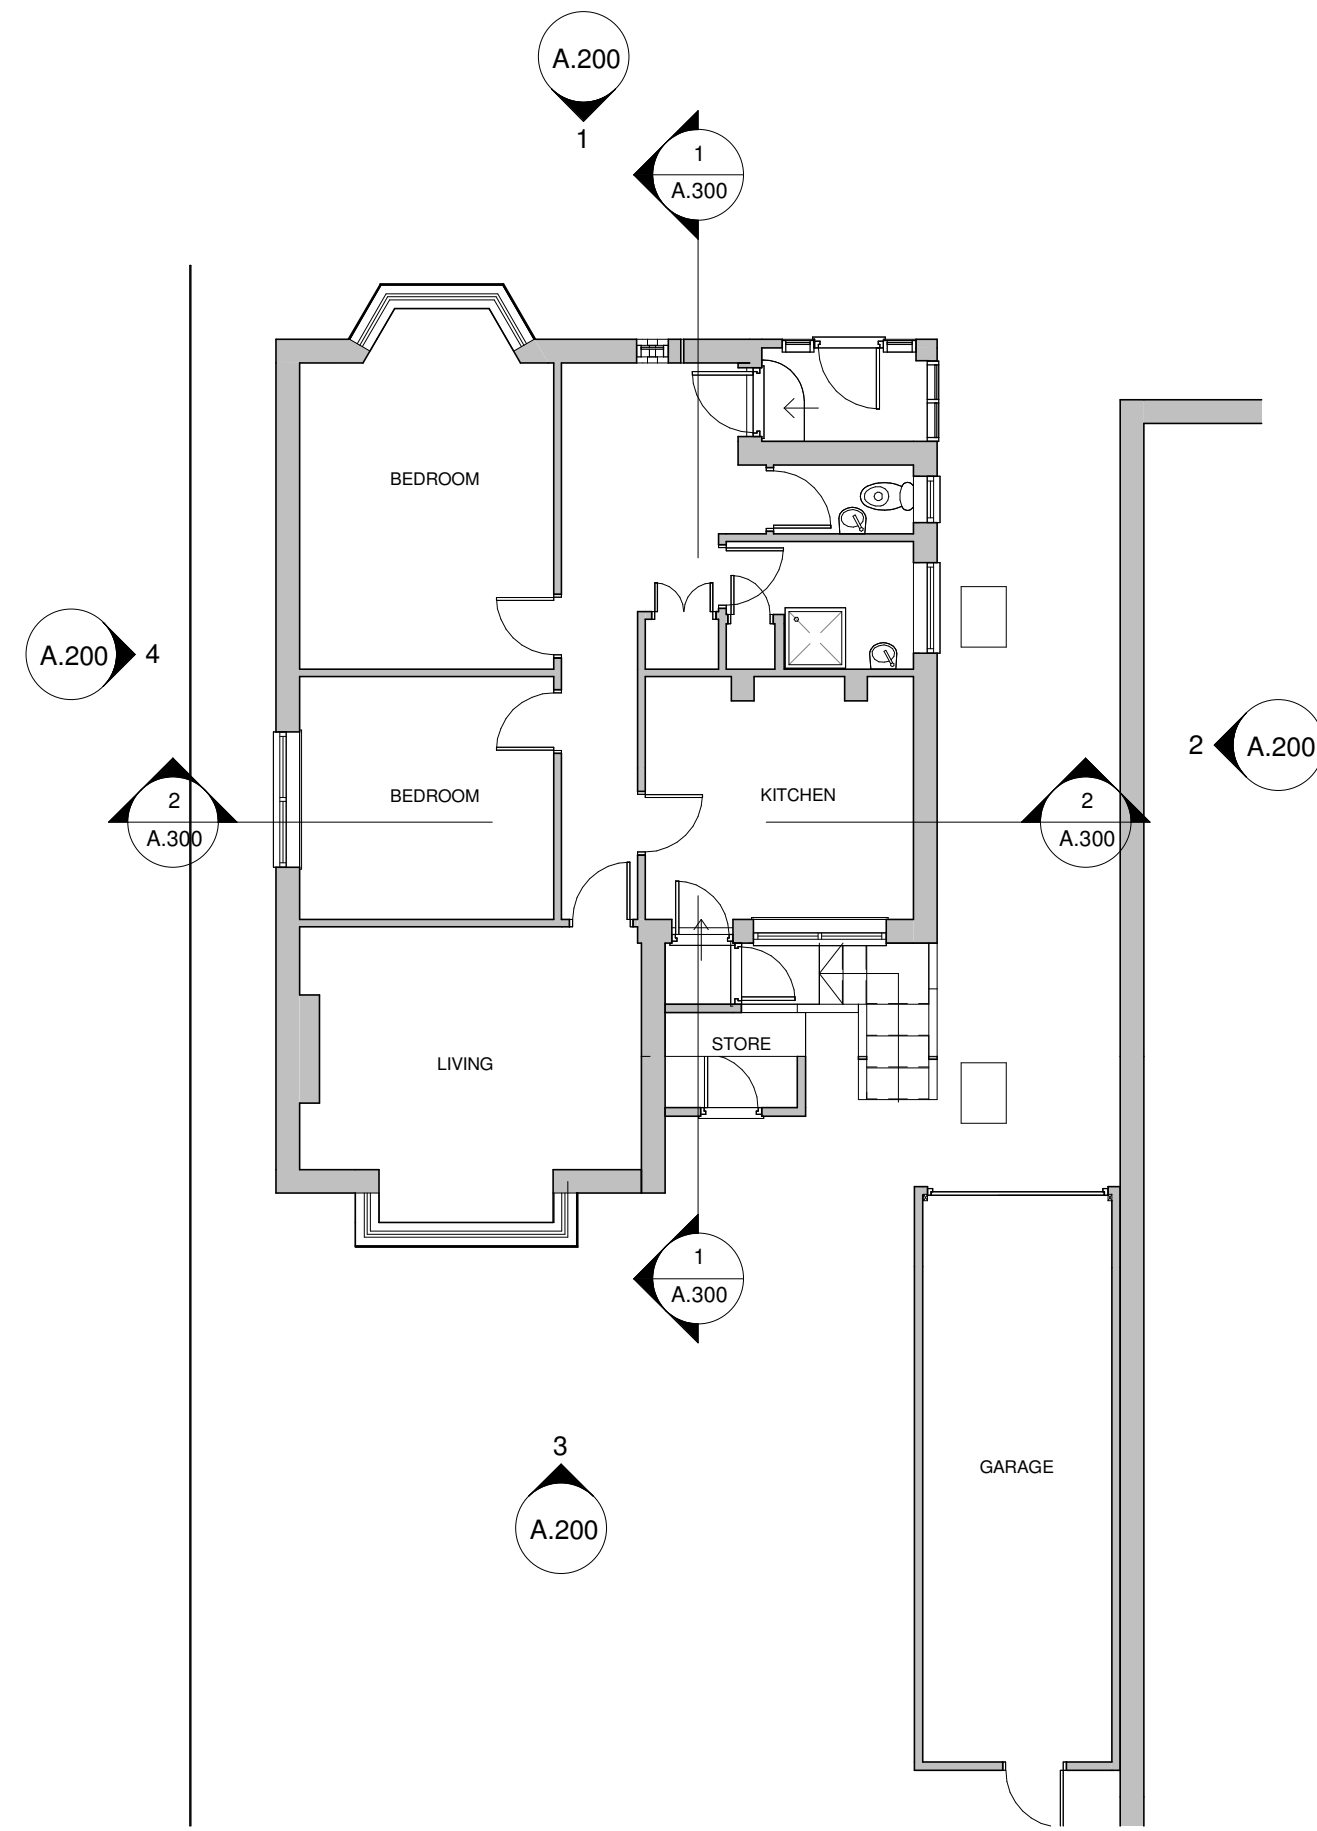

1 GROUND FLOOR
1 : 100

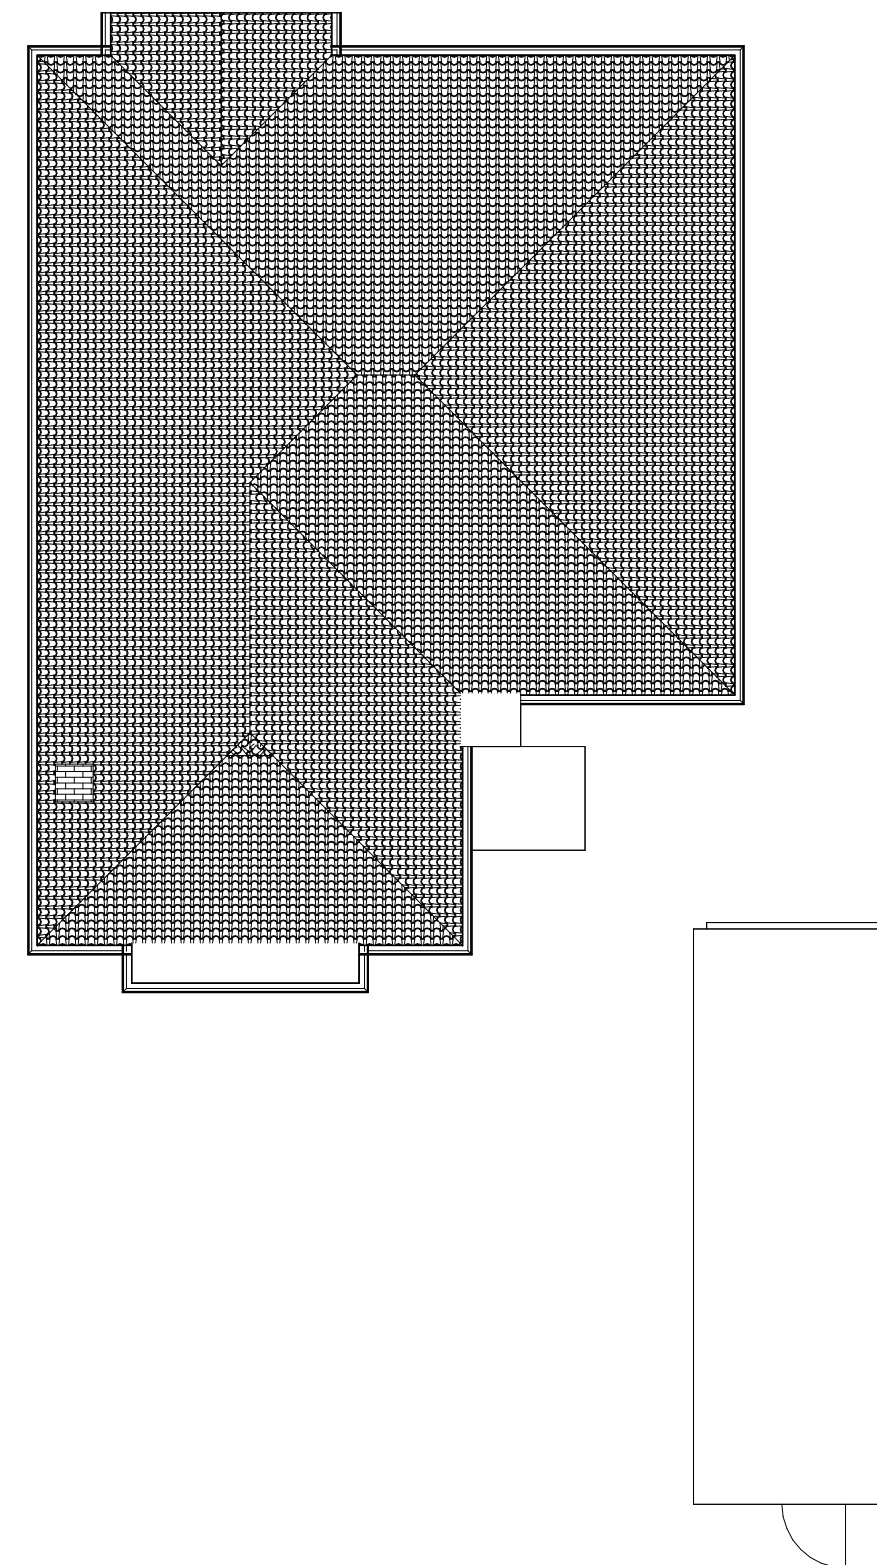

2 ROOF PLAN
1 : 100

[illegible]

info@kronadesign.co.uk
kronadesign.co.uk
01903 256150

PROJECT

Rear Extension & Loft Conversion

ADDRESS

13 Firle Road
Lancing
West Sussex

TITLE

Existing Plans

CLIENT

Tom Kelly

DRAWN JLB	STATUS Design	DATE 10/09/26
SCALE (@ A2) 1:100	PROJECT NUMBER KD.1938	
DRAWING NUMBER A.100		REV

© KRONA DESIGN