



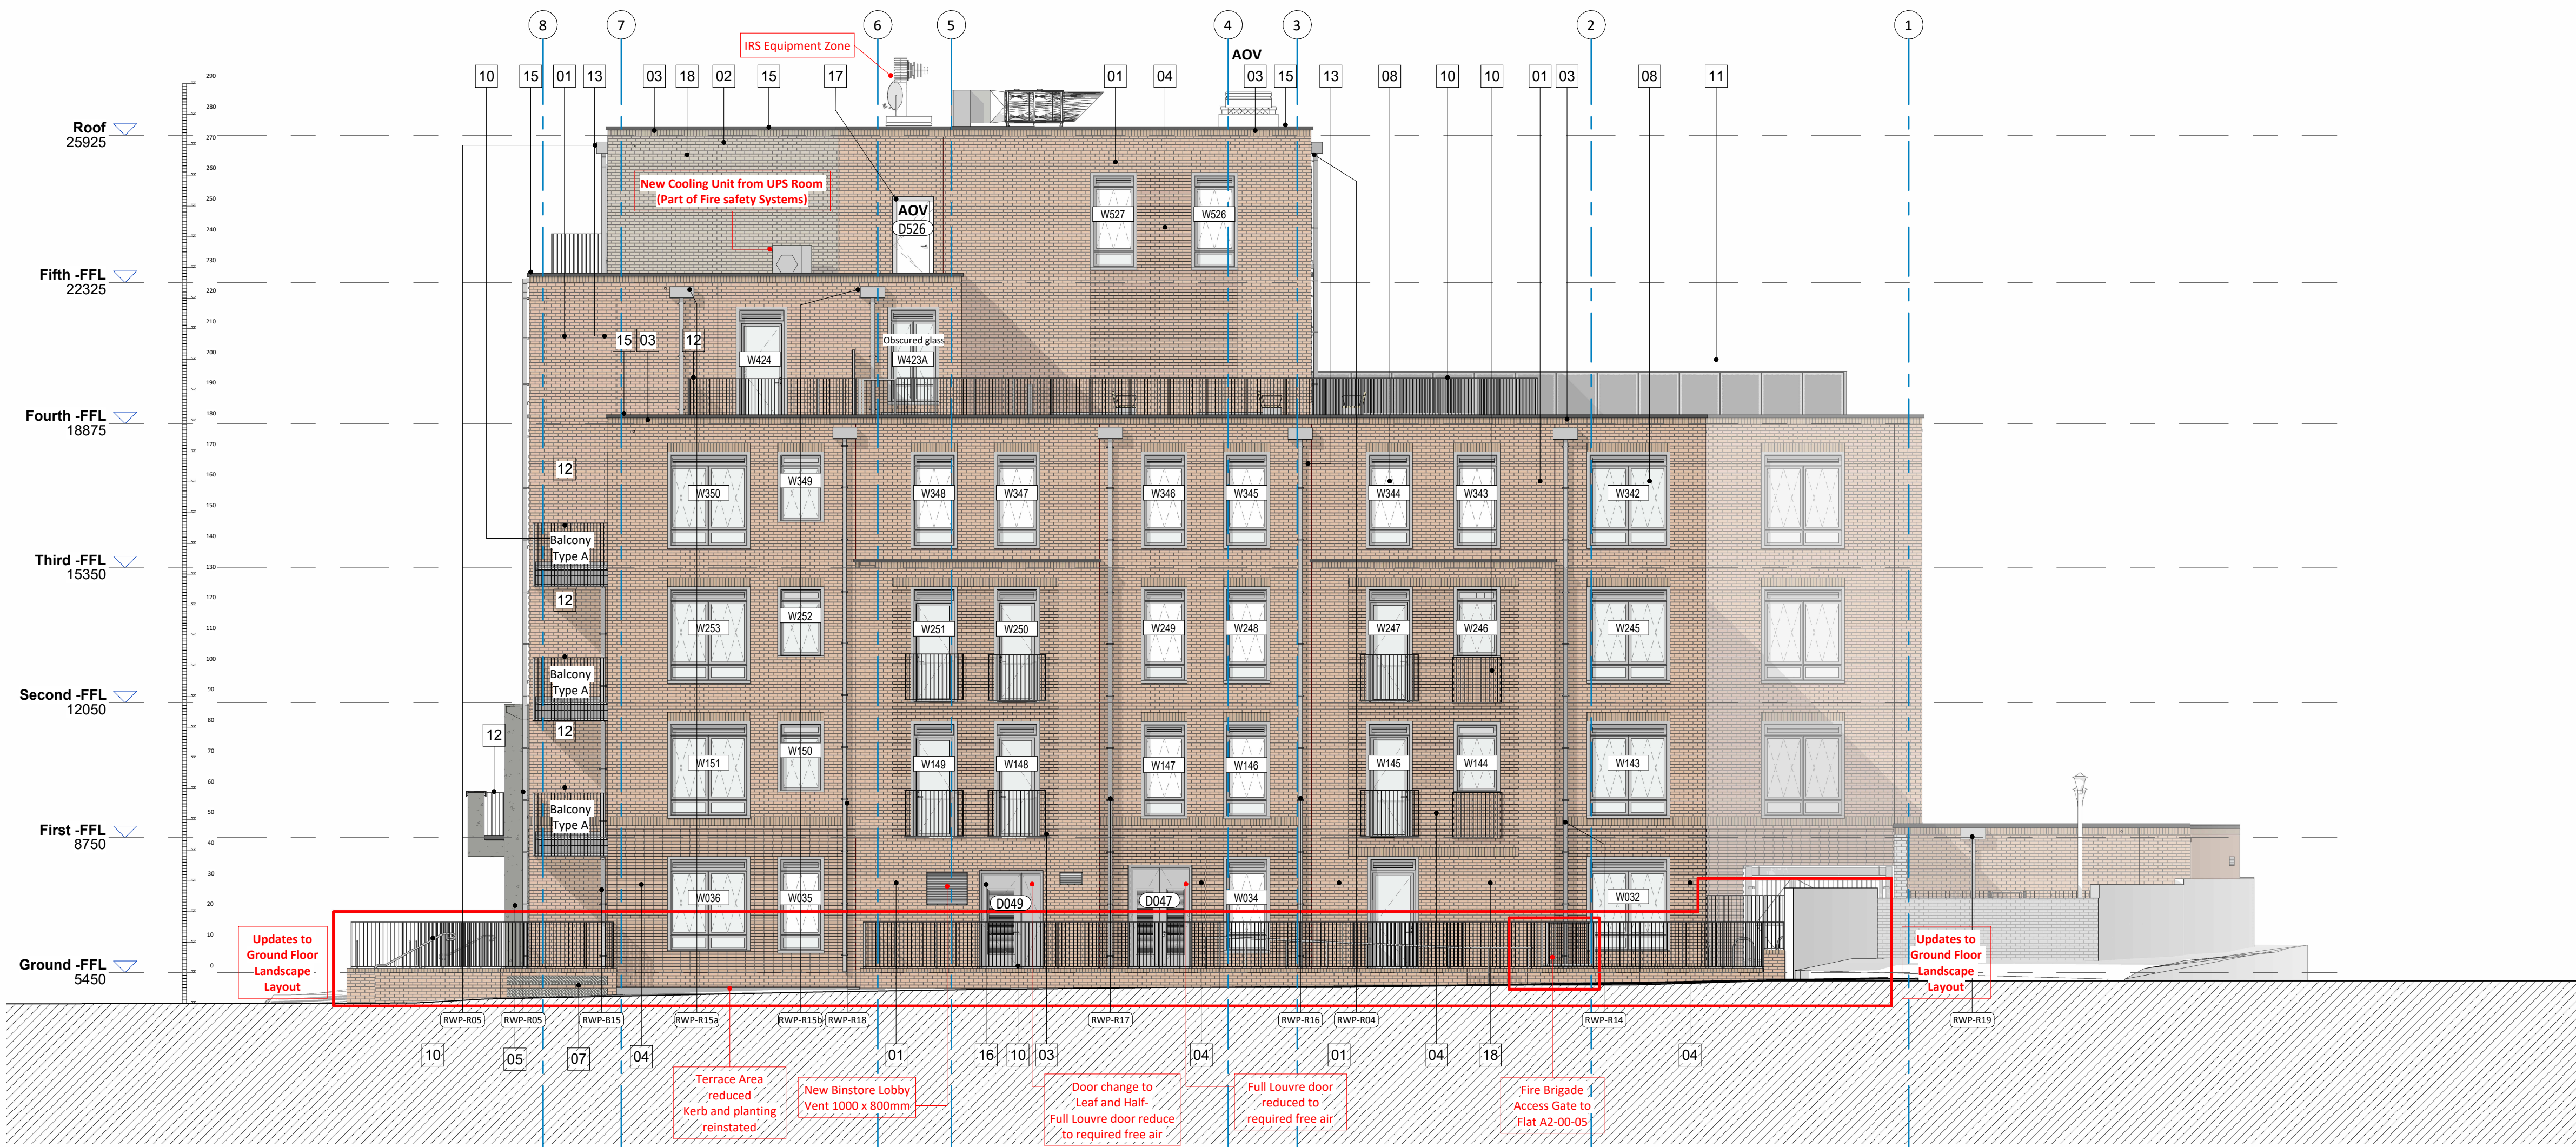


North Elevation 1
1 : 100

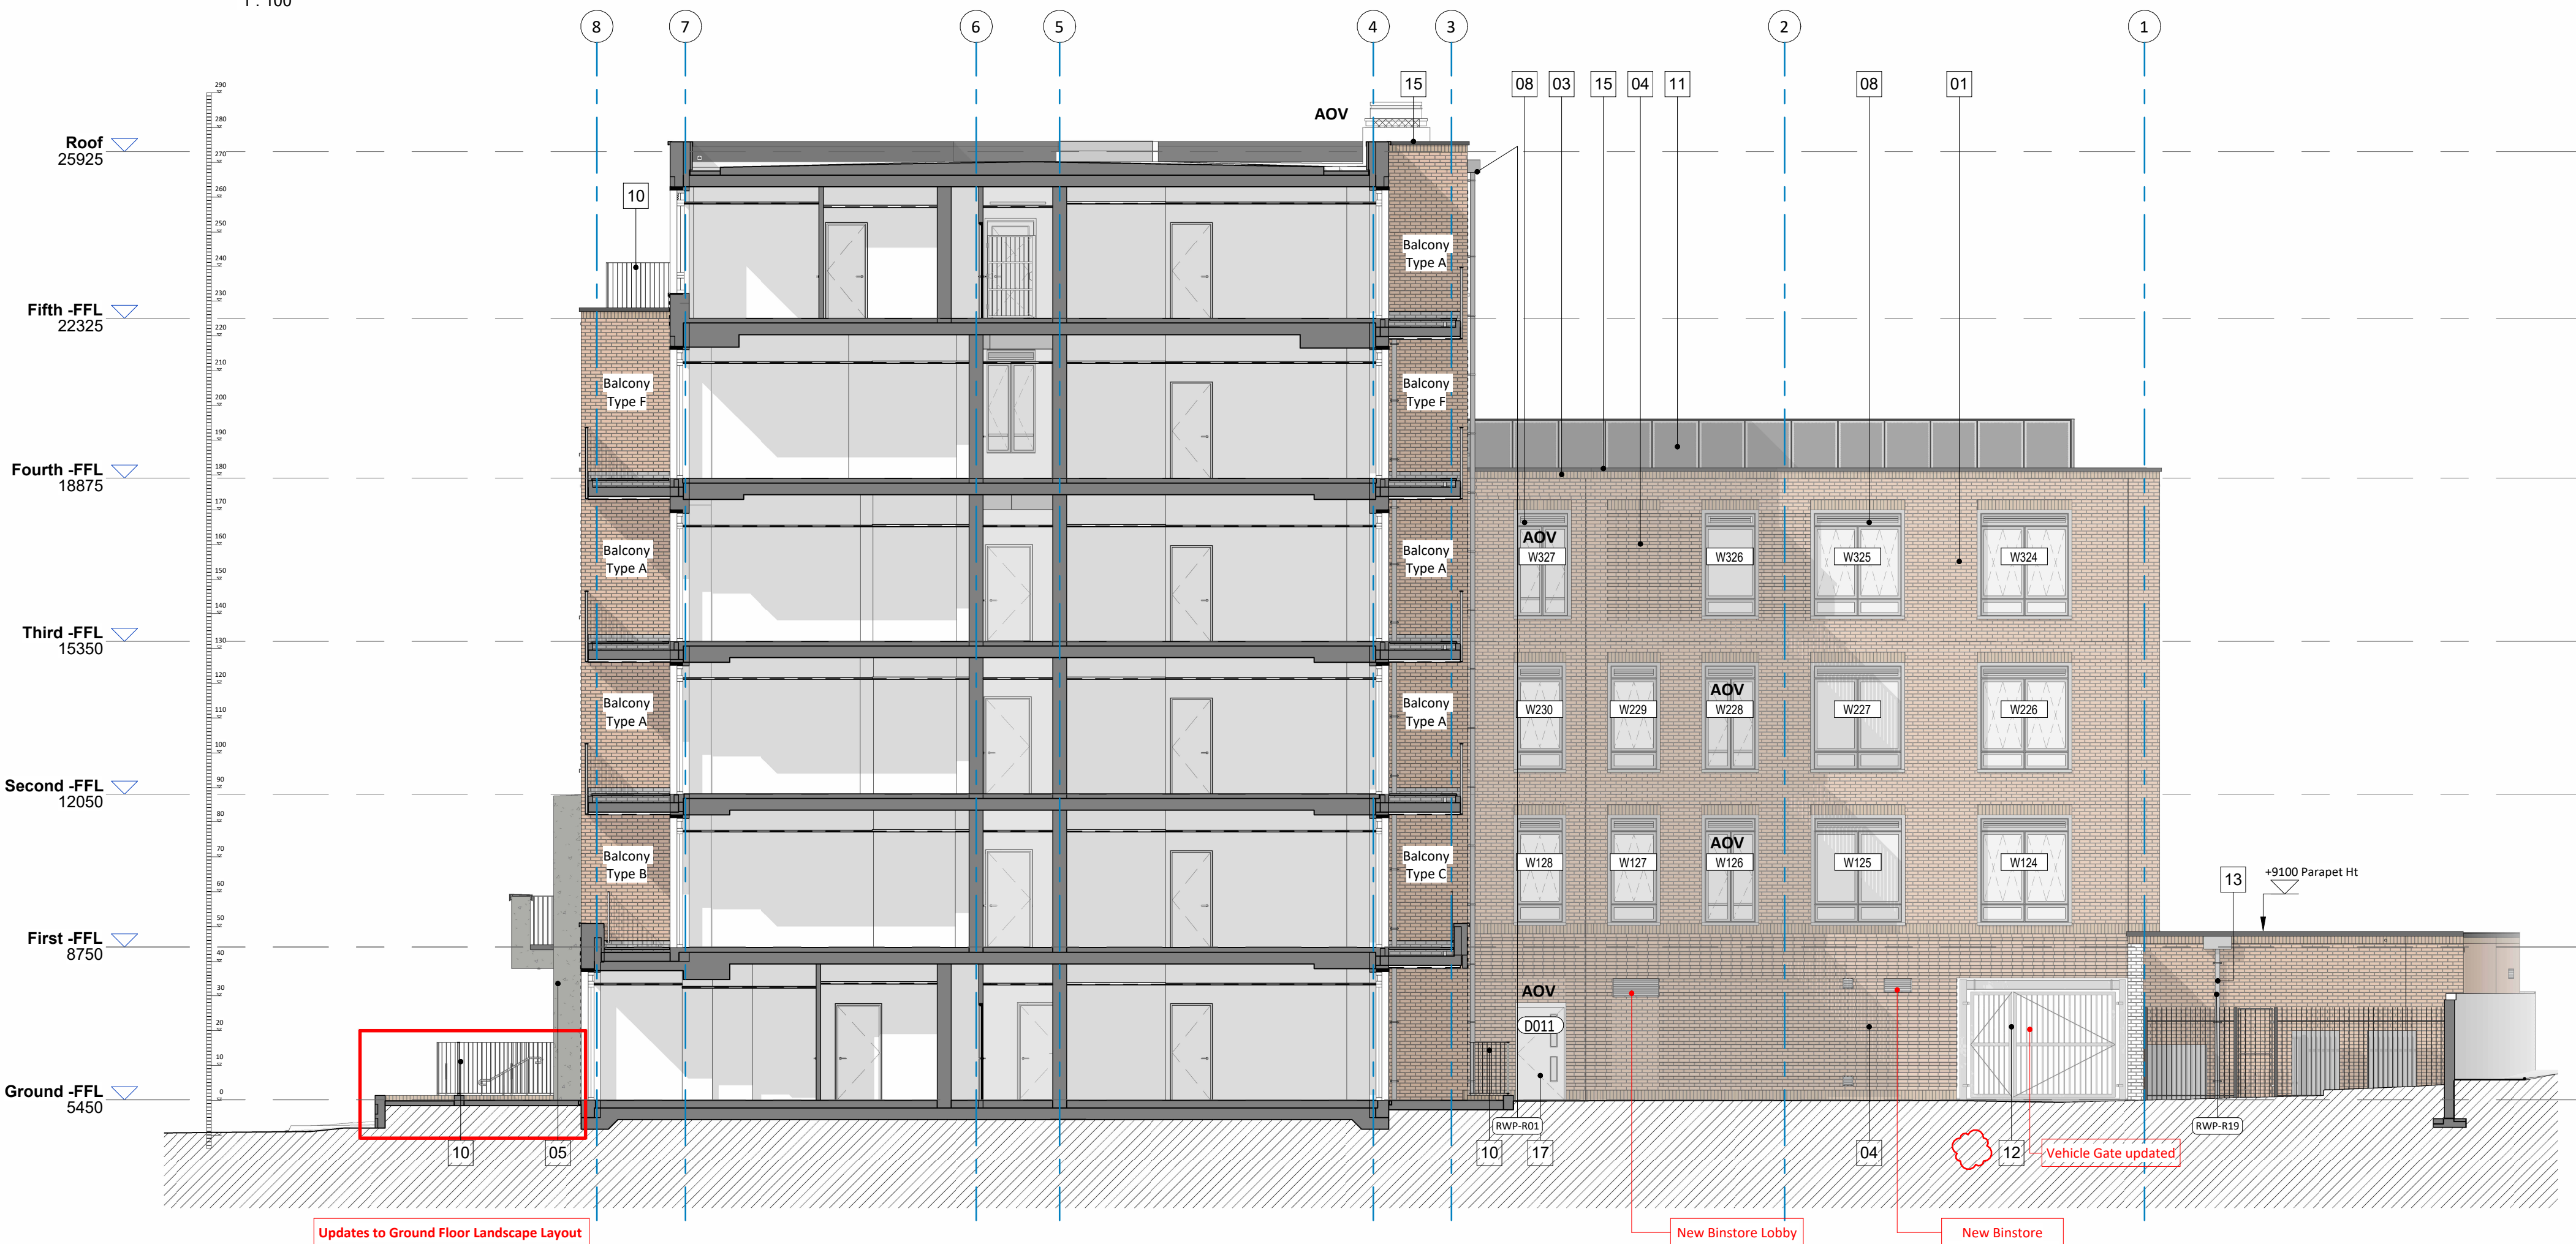

North Elevation 2
1 : 100

Notes
Do not scale from this drawing. All dimensions to be verified by the contractor on site.

Key Plan

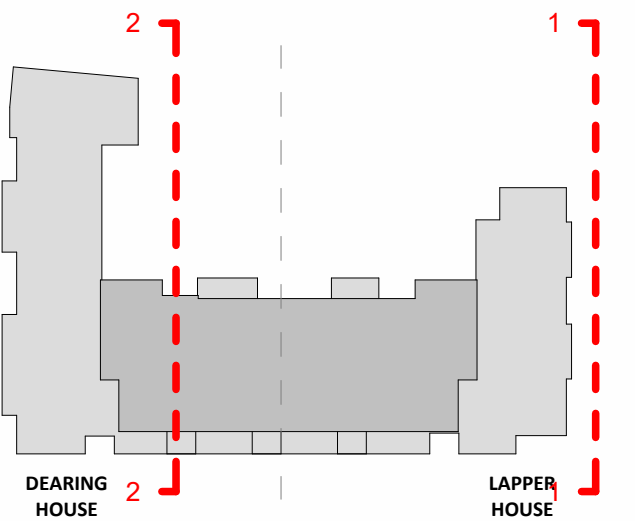

1 : 100@A1

North Point



PL03	NMA update - Entrance tiles updated see material schedule / Fire rated brick privacy screens to match proposed / Vehicle gate design updated (LLP)	25.03.26	MW	KA
PL02	External landscape layout updated to ensure compliant accessible terraces to WCH units. Soil landscape areas accessible for maintenance by client. FRS access to A1-00-02, A2-00-05. New Bin store and Bin store lobby ventilation louvres to North Elevation. Cooling unit located to 5th floor North Terrace set away from perimeter and windows for minimal visual and acoustic impact. NMA Submission	16.01.26	MW/KA	KH
PL01	Drawings Issued for Non Material Amendment submission	24.09.25	MW	KH
T01	NMA Issue to Client for comment	27.08.25	MW	KH
Rev	Description	Date	Init	Chkd

Project

The Mannings, Shoreham-By-Sea

Title

NMA GA Elevation - North Elevation

Client

HG Construction

Status

PLANNING STAGE 4

Date

SEPT 2025

Drawn By

MW

Checked By

KH

Project No.

K230762

Drawing No.

P646-CAL-ZZ-ZZ-EL-A-0310

Revision

PL03



St John's House 1a Knoll Rise Orpington Kent BR6 0JX

01689 888222

orpington@calfordseaden.com

calfordseaden.com

calfordseaden LLP is a Limited Liability Partnership Registered in England & Wales number OC315838

LONDON ■ BIRMINGHAM ■ CAMBRIDGE ■ KENT ■ ESSEX ■ HAMPSHIRE