



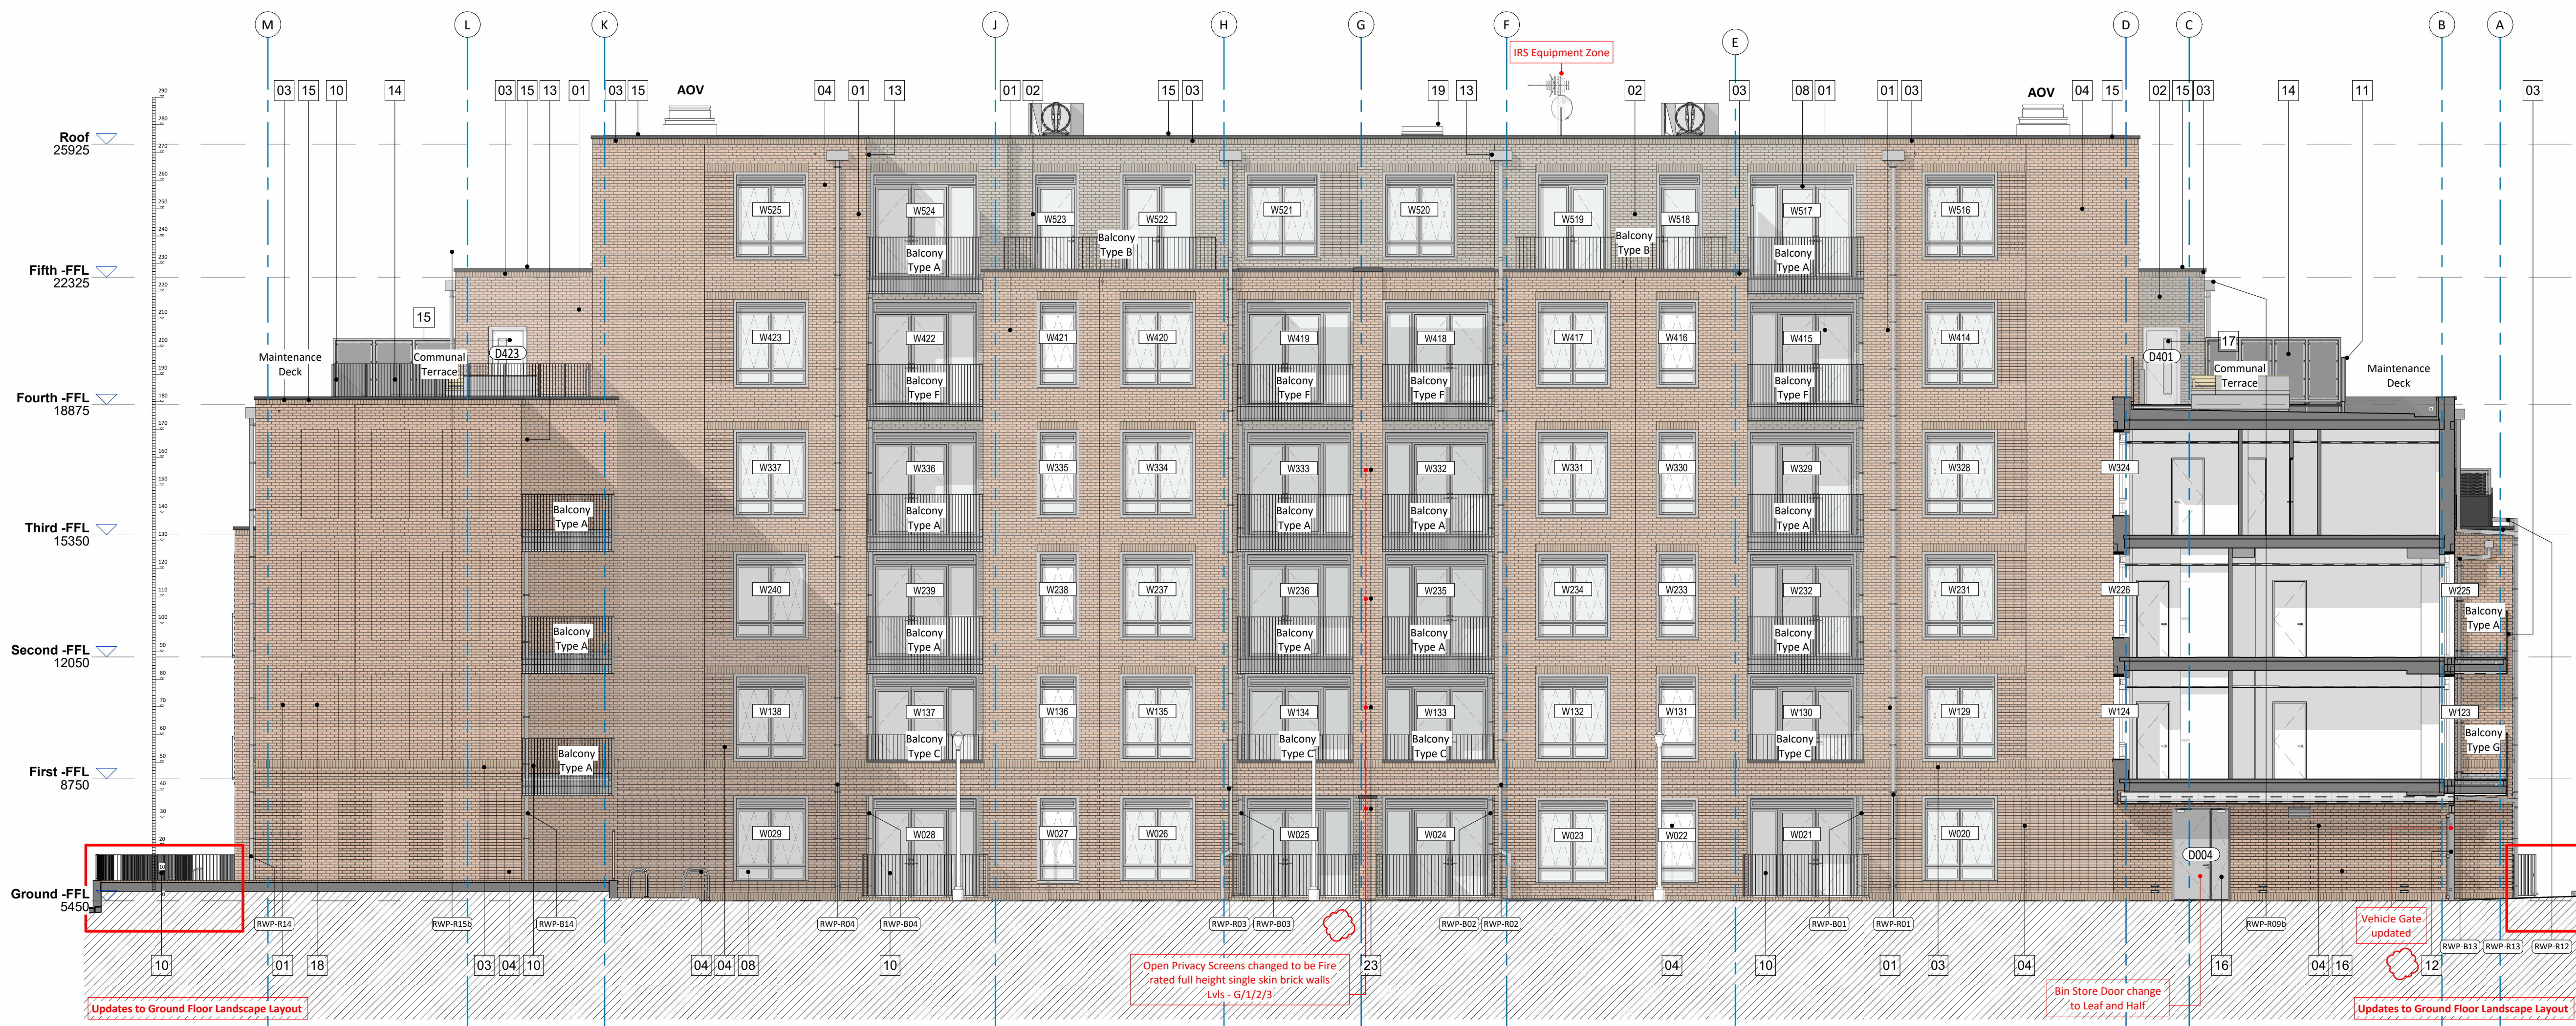

West Elevation 1
1 : 100

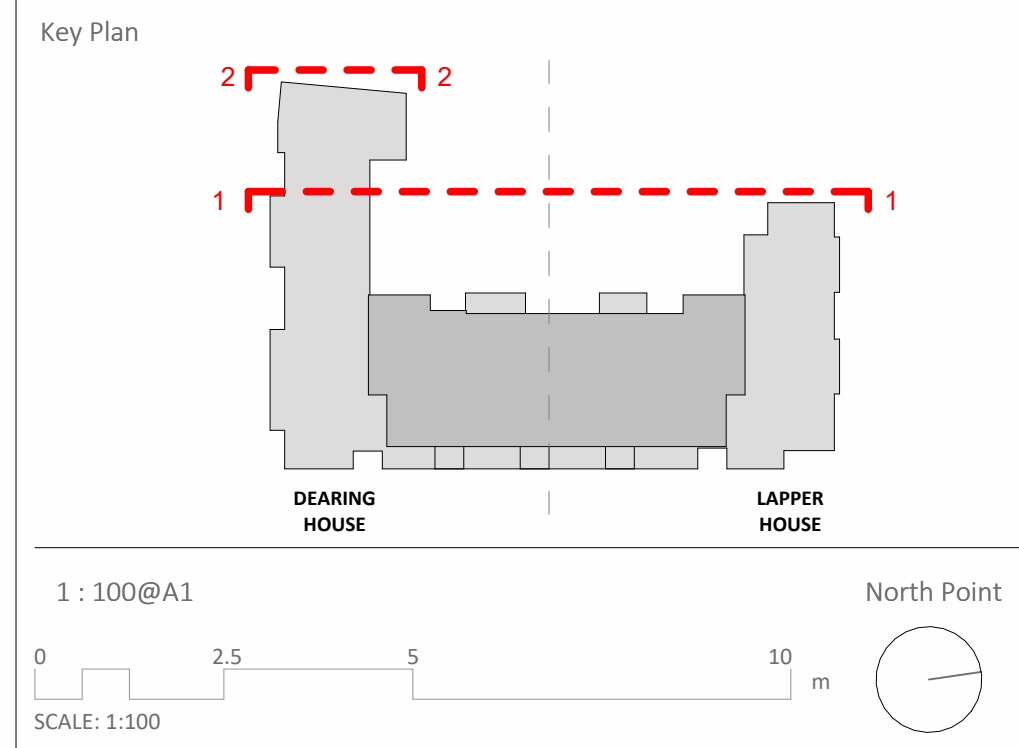

PLO3	NMA update - Entrance lists updated see material schedule / Fire rated brick privacy screens to match proposed / Vehicle gate design updated (LLP)	25.03.26	MW	KA
PLO2	External landscape layout updated to ensure compliant accessible terraces to WCH units. Soft landscaping areas accessible for maintenance by client. FRGS issued for A1-02-02, A2-00-05. New plant room ventilation louvre to West elevation. NMA Submission	16.01.26	MW/KA	KH
PLO1	Drawings issued for NMA Amendment submission	24.09.25	MW	MW KH
T01	NMA Issue to Client for comment	27.08.25	MW	KH
Rev	Description	Date	Init	Chkd

Project

The Mannings, Shoreham-By-Sea

Title
NMA GA Elevation - West Elevation


Client	Status
HG Construction	PLANNING STAGE 4

Date	Drawn By	Checked By
SEPT 2025	MW	KH

Project No.	Drawing No.	Revision
K230762	P646-CAL-ZZ-ZZ-EL-A-0312	PL03



St John's House 1a Knoll Rise Orpington Kent BR6 0JX
01689 888222 orpington@calfordseaden.com calfordseaden.com
calfordseaden LLP is a Limited Liability Partnership Registered in England & Wales number OC315838
LONDON ■ BIRMINGHAM ■ CAMBRIDGE ■ KENT ■ ESSEX ■ HAMPSHIRE

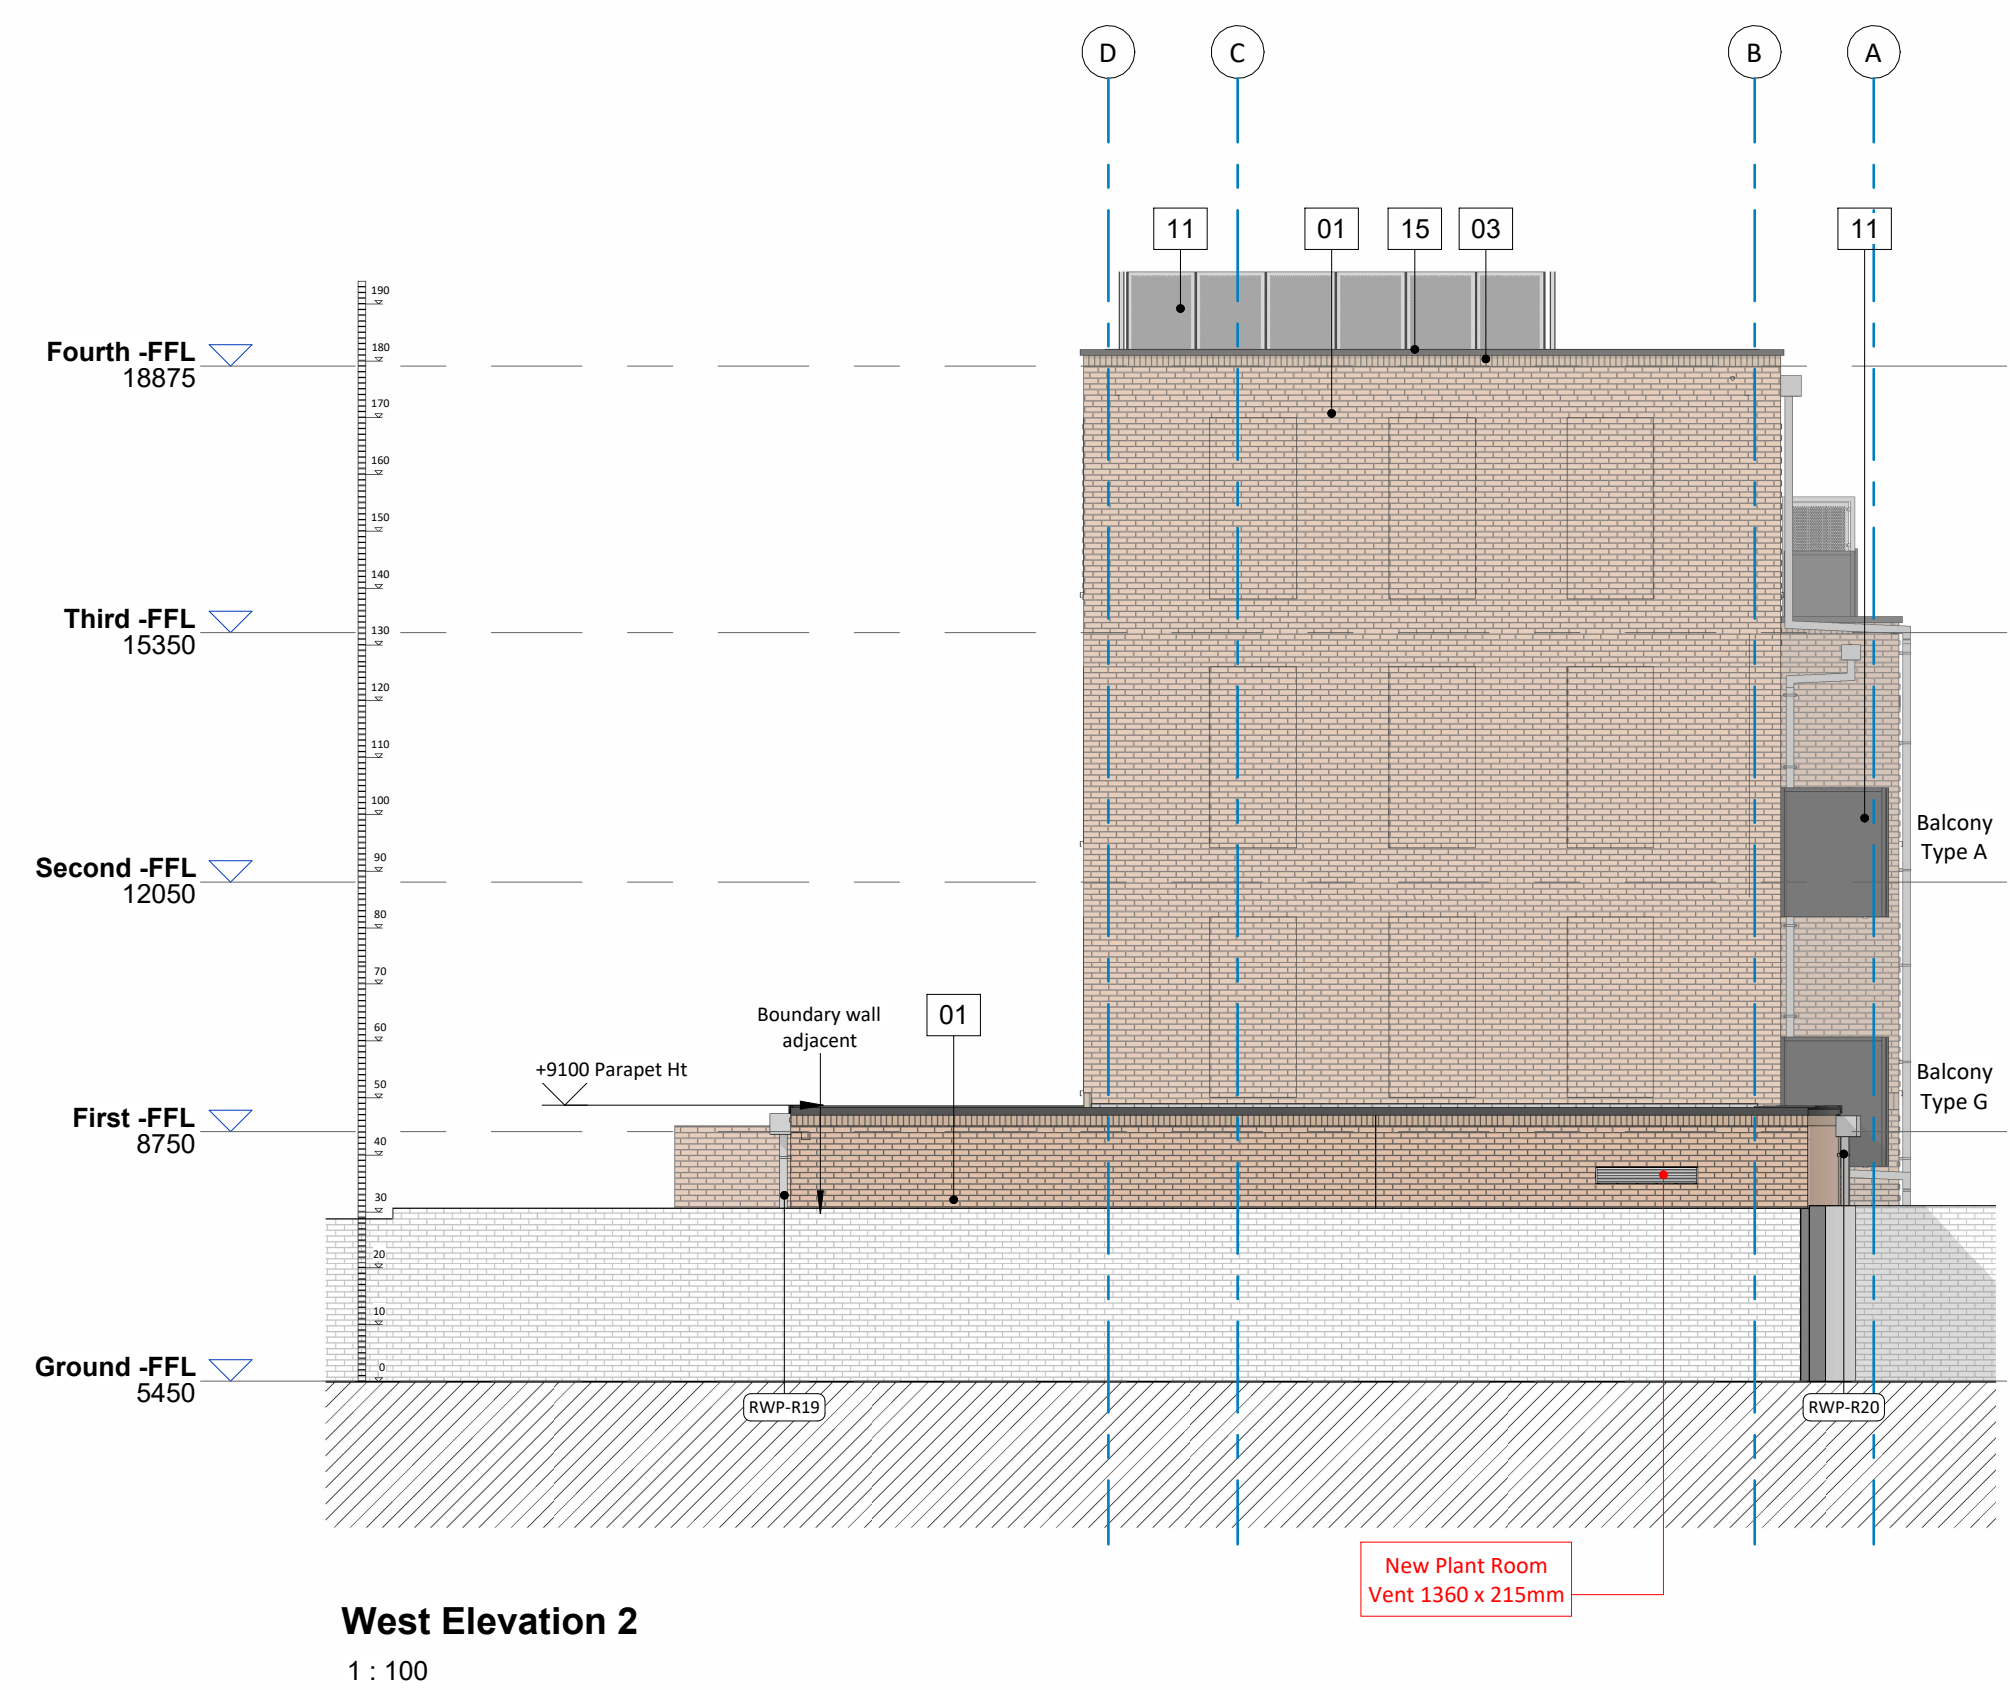

West Elevation 2
1 : 100