






VISUAL SCALE 1:500 @ A3

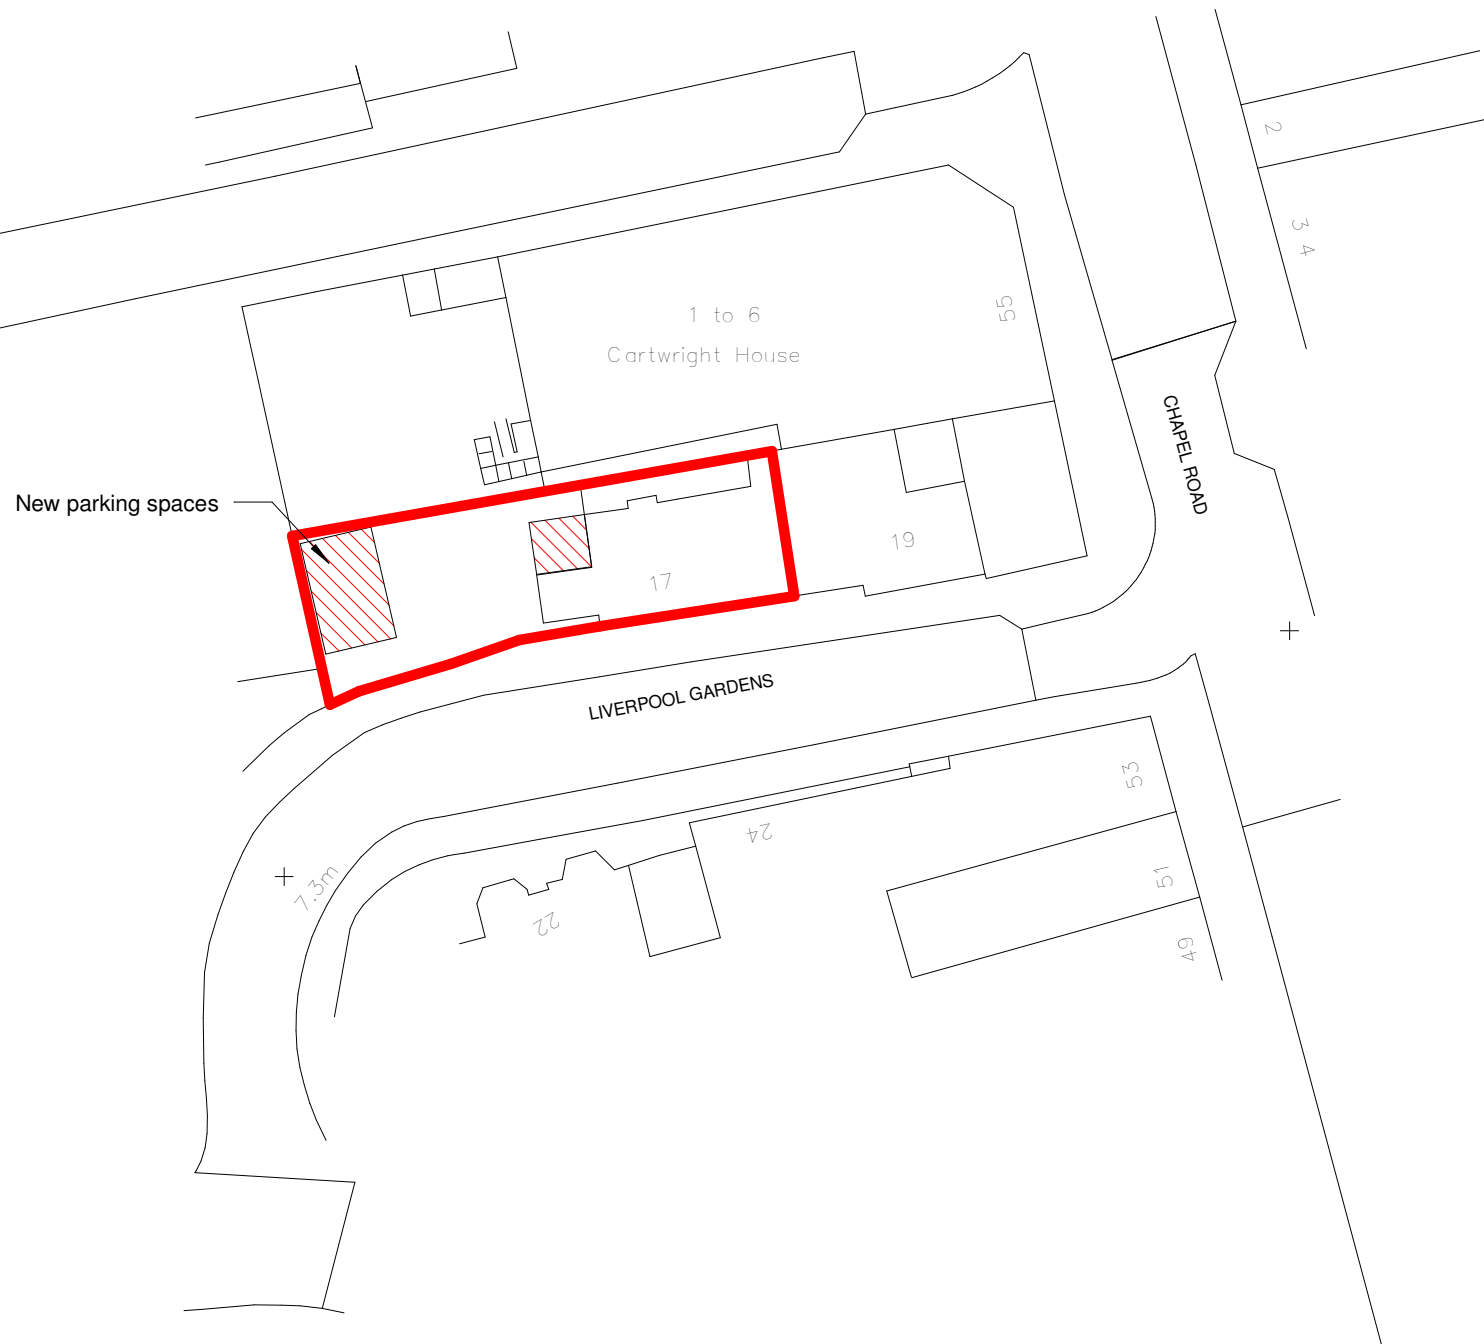

VISUAL SCALE 1:1250 @ A3

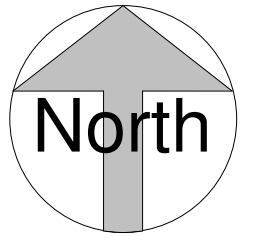

1 SITE PLAN
1 : 500

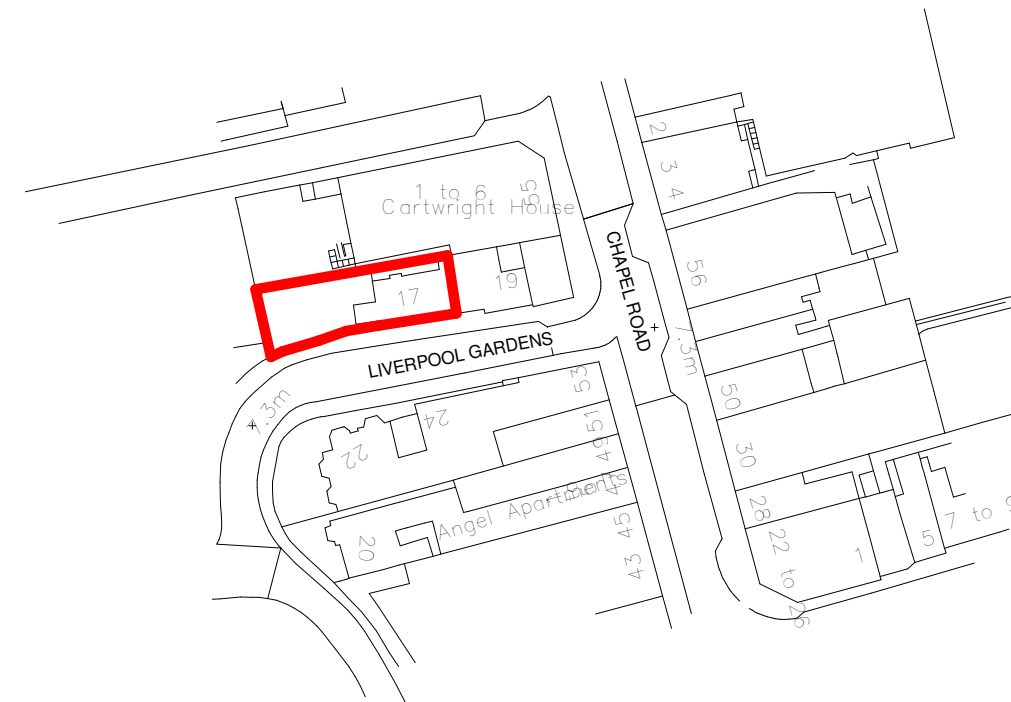

2 LOCATION PLAN
1 : 1250

 ARCHITECTURE AND INTERIOR DESIGN info@kronadesign.co.uk kronadesign.co.uk 01903 256150		
PROJECT New Rear Garden Area		
ADDRESS 17 Liverpool Gardens Worthing West Sussex		
TITLE Site Plan & Location Plan		
CLIENT Educate U		
DRAWN JLB	STATUS Planning	DATE 19/03/26
SCALE (@ A3) As indicated		PROJECT NUMBER KD.1877
DRAWING NUMBER A.001		REV A

© KRONA DESIGN