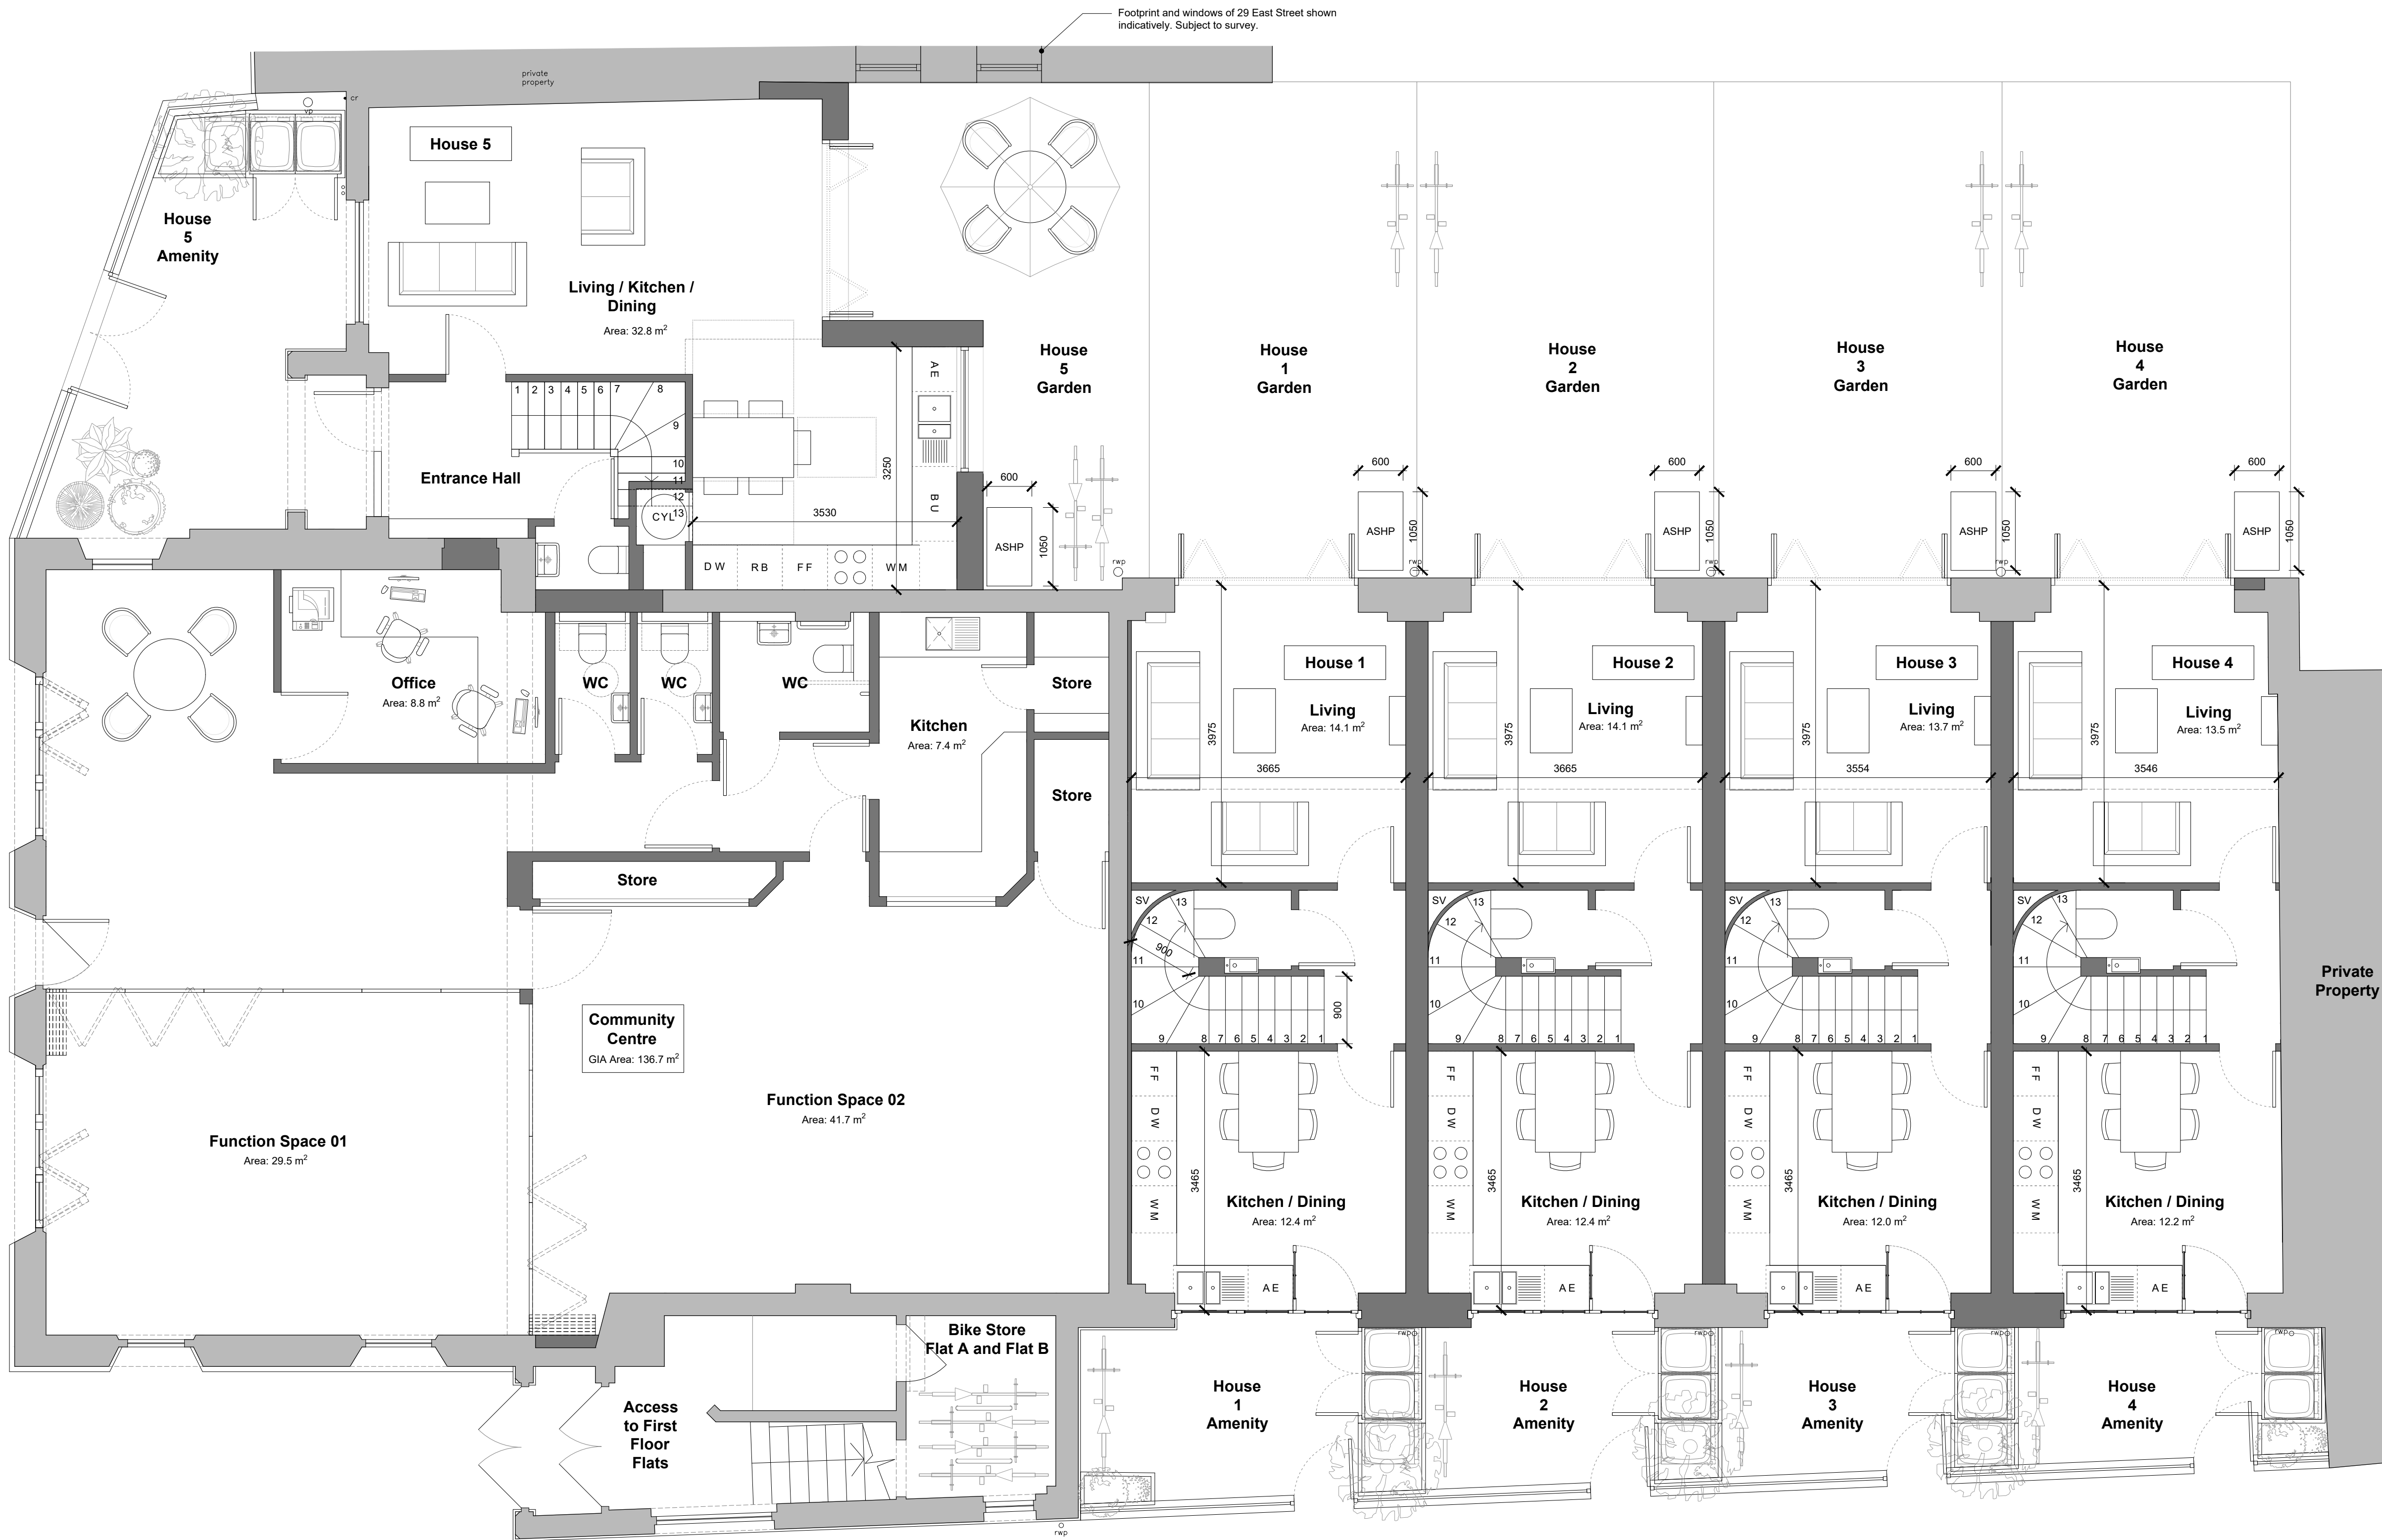


W

1094SM | St Marys

24-25 East Street, Shoreham

key:

EXISTING WALL

NEW WALL

SERVICE VOID

E 19/03/2026

Issued for planning. Revised House 1-4 railings to extend over bin stores.

SP

PT

D 30/10/2025

Issued for planning. Revised rear garden layouts.

SP

PT

C 21/10/2025

Issued for information. Revised furniture layouts & added bifold doors to Houses 1-4. House 05 layout amended.

SP

PT

B 19/09/2025

Issued for information.

SP

PT

A 04/09/2025

Issued for information.

SP

PT

/ 28/08/2025

Issued for information.

SP

PT

rev. date notes drawn checked

This drawing is the property of Willow Design & Planning Ltd. All dimensions and conditions are to be checked on site prior to preparing drawings or commencing any work.

client:

Empire Land and Homes Ltd.

architect:

WILLOW

DESIGN PLANNING DELIVERY

370 The Yard Brighton Road,
Shoreham by Sea,
West Sussex, BN43 6RE
tel. 01273 456519
info@willowarchitects.net

issued for:

Planning

drawn by:

SP

checked by:

PT

project north:

drawing title:

Proposed Ground Floor Plan

scale @ A1:

1:50

(21)000

E

drawing no.

revision