



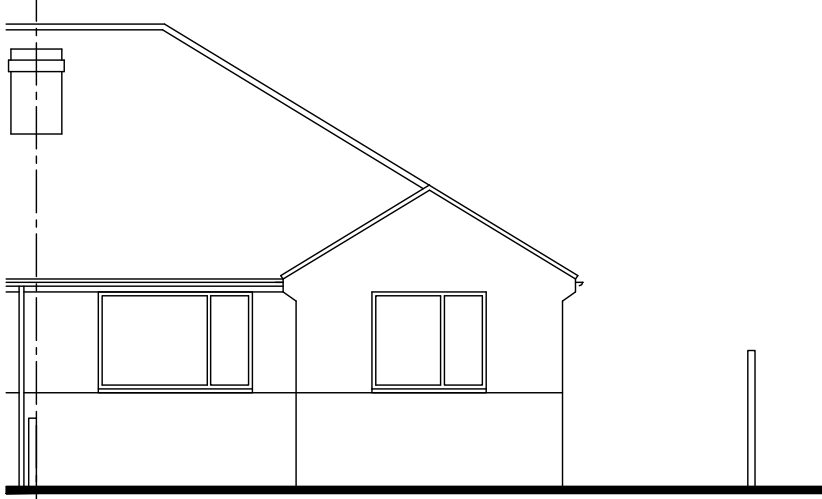


FRONT WEST ELEVATION
EXISTING ELEVATIONS
Scale 1:100



SIDE SOUTH ELEVATION

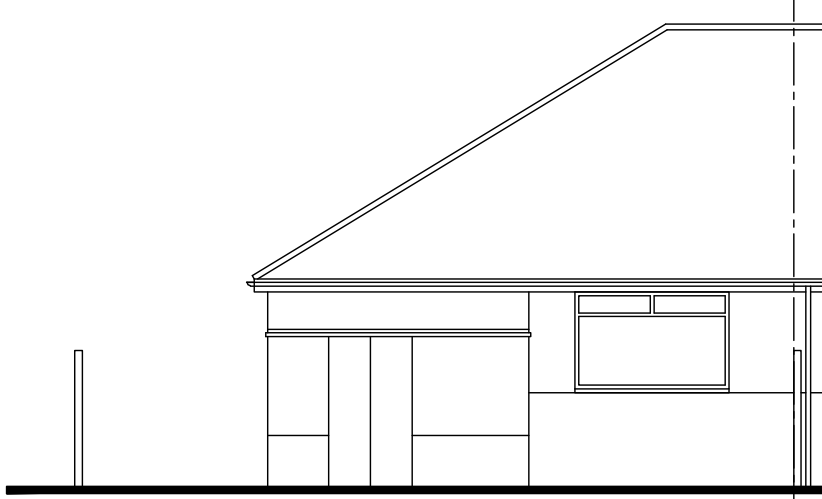

REAR EAST ELEVATION

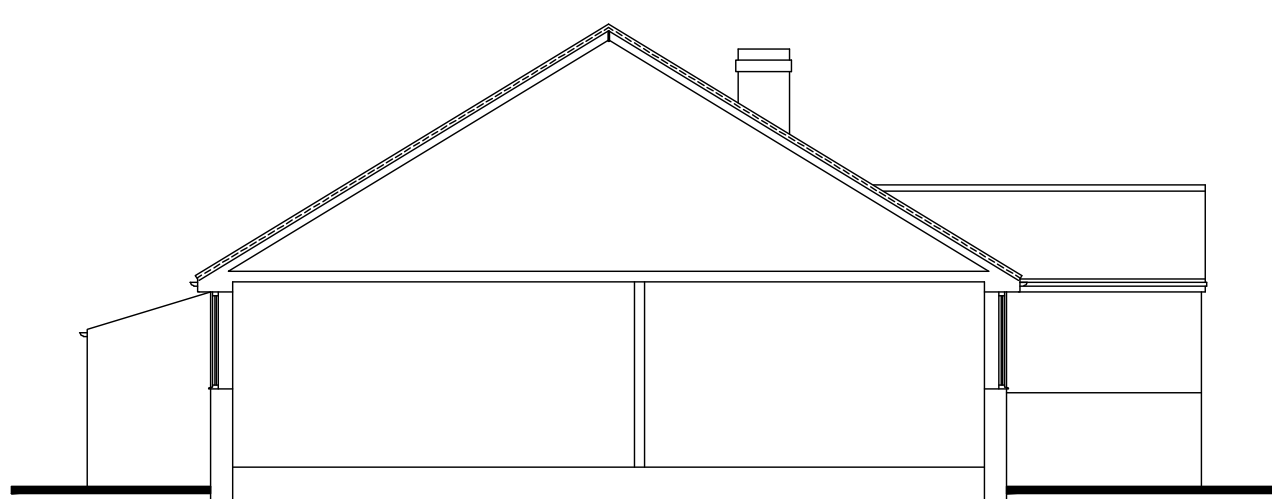


SIDE NORTH ELEVATION

No dimensions to be scaled from drawing except for planning purposes.
The contractor should check all dimensions on site.
It is the contractors responsibility to ensure compliance with Building Regulations.
C.D.M. Regs. 2015. The Client is advised of his responsibilities to appoint a Planning Supervisor under these Regs. All works to comply with the C.D.M. Regs. 2015.
The Party Wall Act. 1996 The property owner is advised of the requirements of the Act, & the requirement to serve a Party Wall Notice on any adjoining owners as required under the act.



REVISIONS:
A. 12.05.26 Hip to gable amended.
B. 25.05.26 North point amended to floor plans only.






LOCATION PLAN
Scale 1:1250

 


Information supplied based on Promap.
All dimensions and distances subject to an accurate site survey being undertaken.

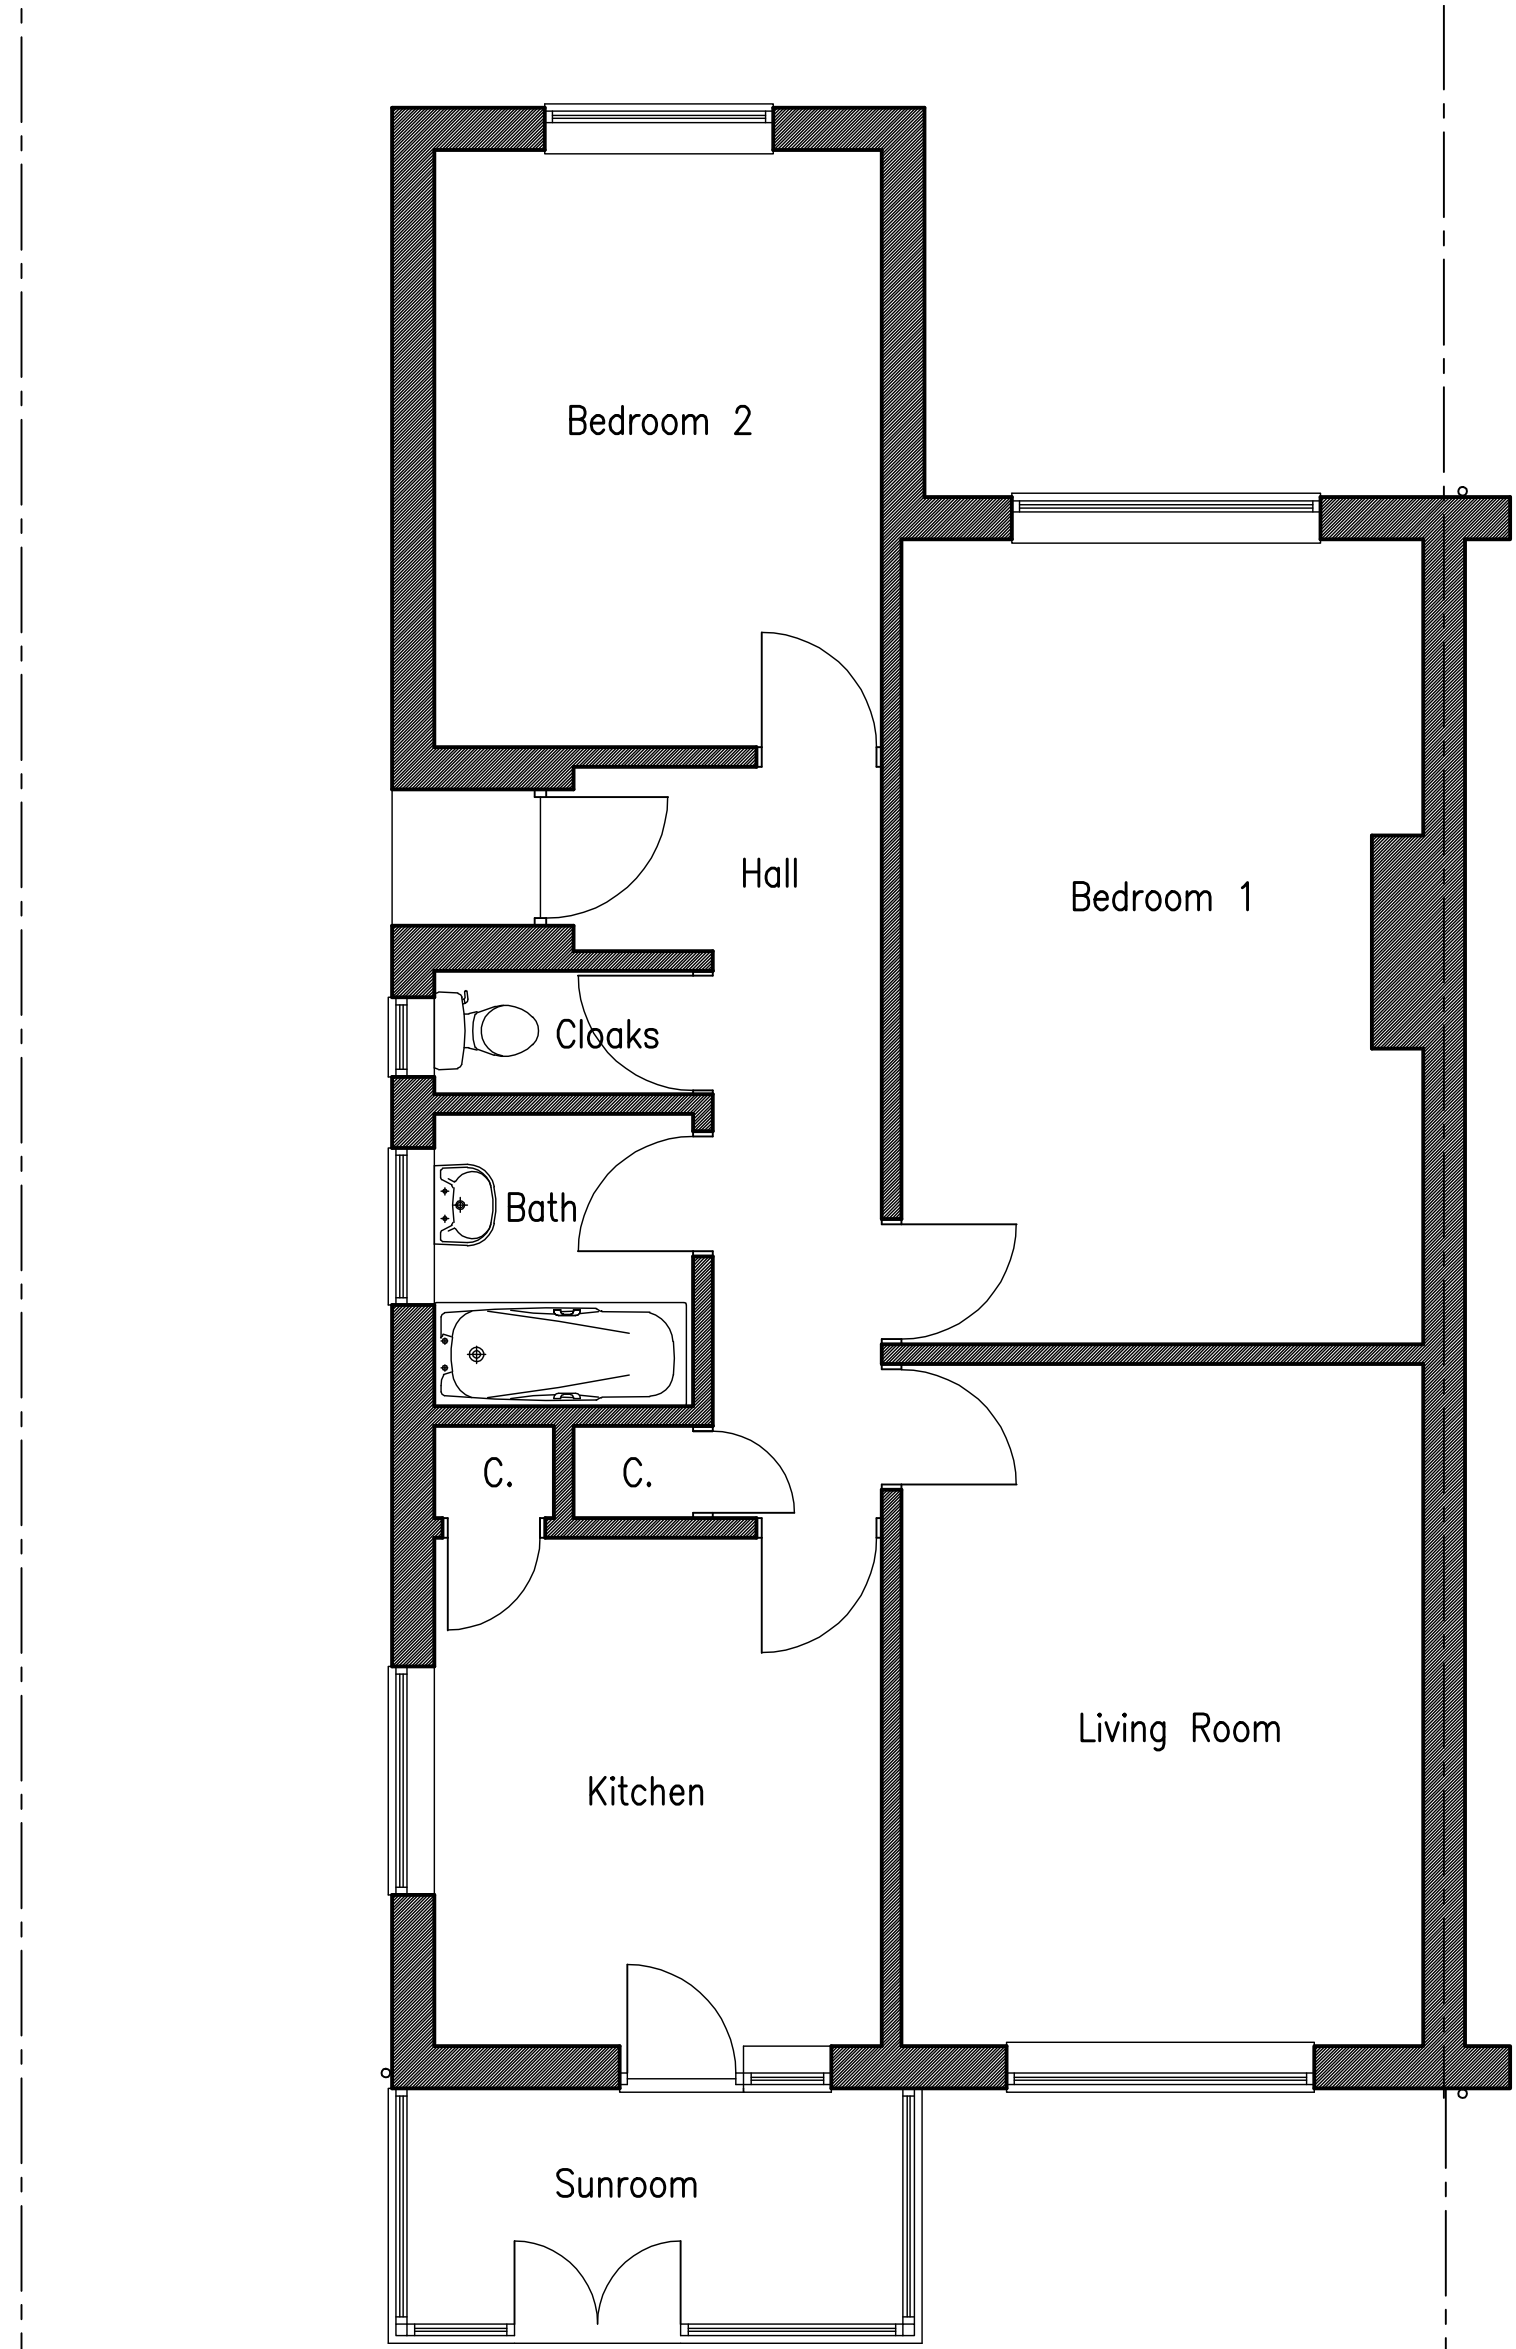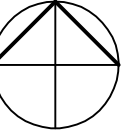


EXISTING GROUND FLOOR PLAN
Scale 1:50

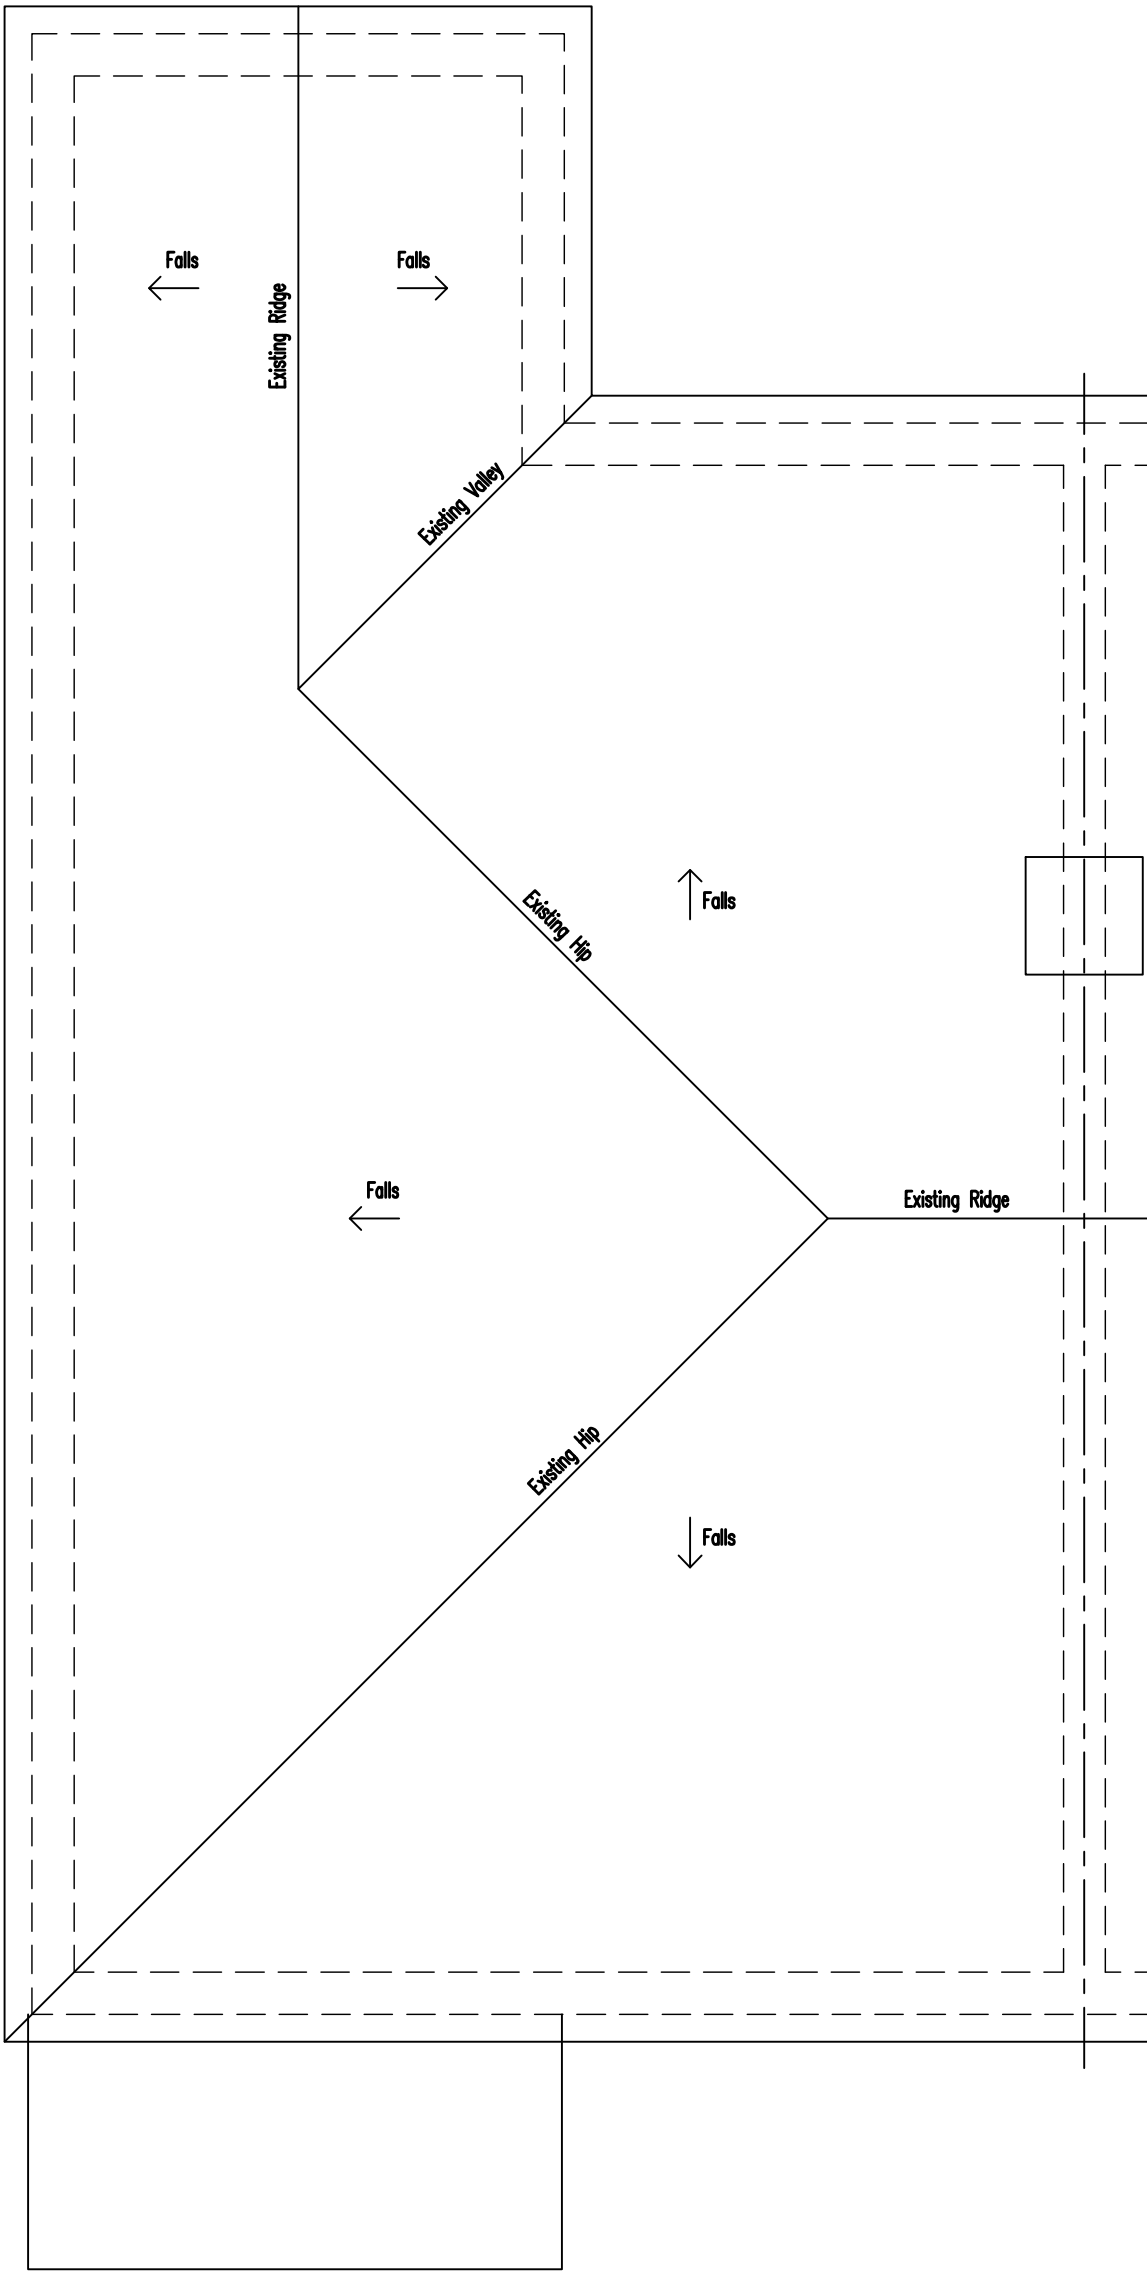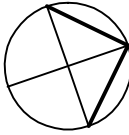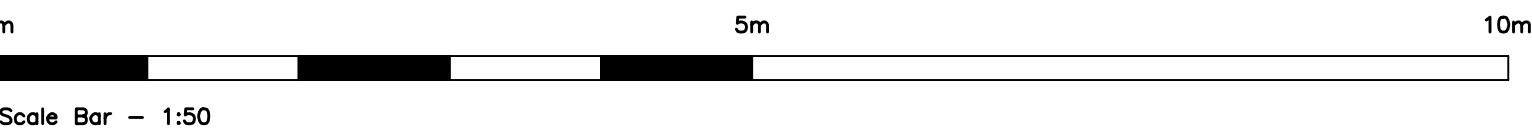

EXISTING ROOF PLAN
Scale 1:50

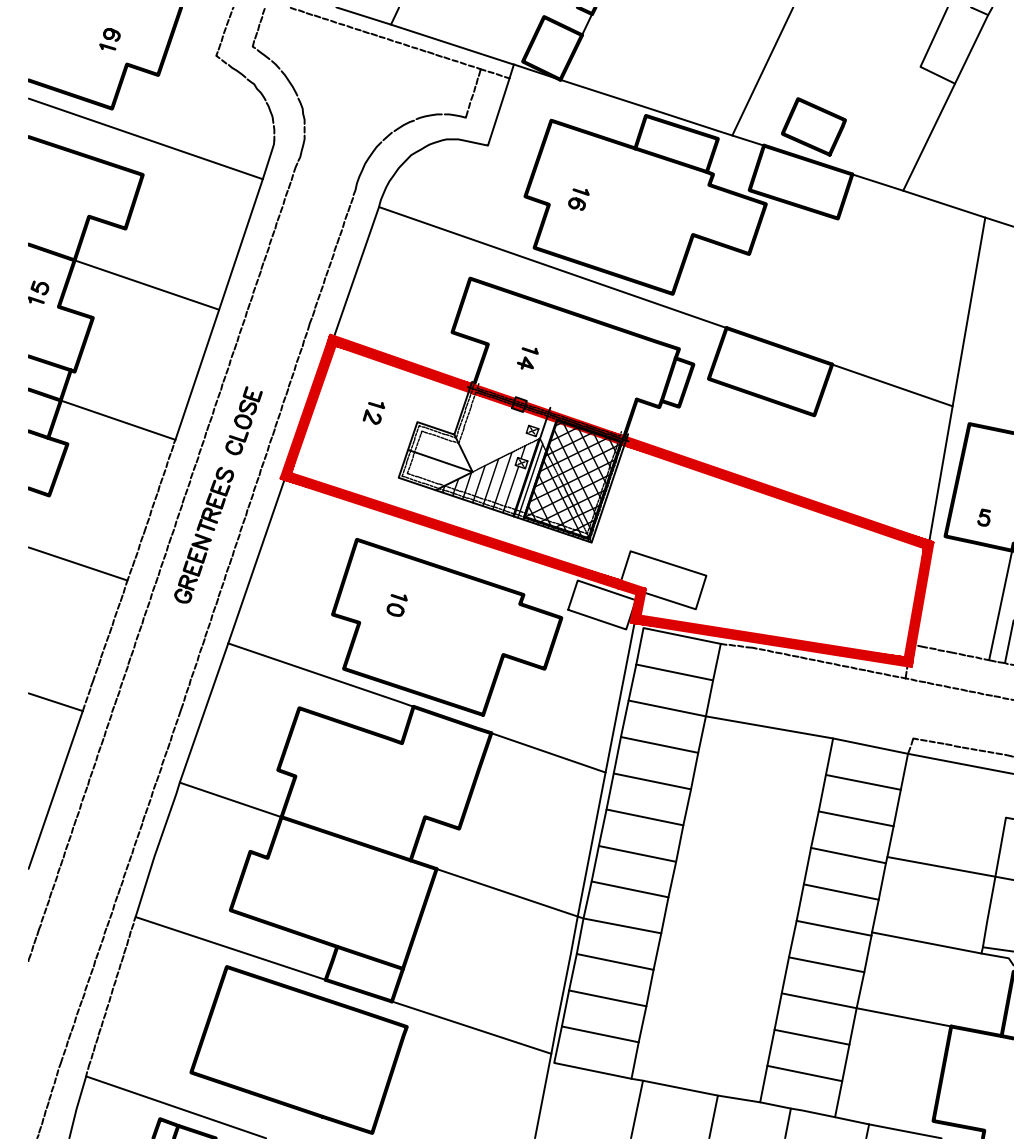

BLOCK PLAN
Scale 1:500

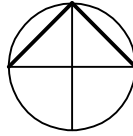

30 Foxley Lane
Worthing
West Sussex
BN13 3AD
Tel: 01903 280701
E-mail:
adcs@sky.com

Client
MR A. & MRS S. TURNER

Project
**PROPOSED LOFT CONVERSION
12 GREENTREES CLOSE
SOMPTING
WEST SUSSEX BN15 9SX**

Drawing
**EXISTING FLOOR PLANS
& ELEVATIONS**

Scale
**1:50 &
1:100 @ A1**

Date
29.04.26

Drawn
TP

Drawing No.
1666/P01

Revision
B