





FRONT WEST ELEVATION



SIDE SOUTH ELEVATION

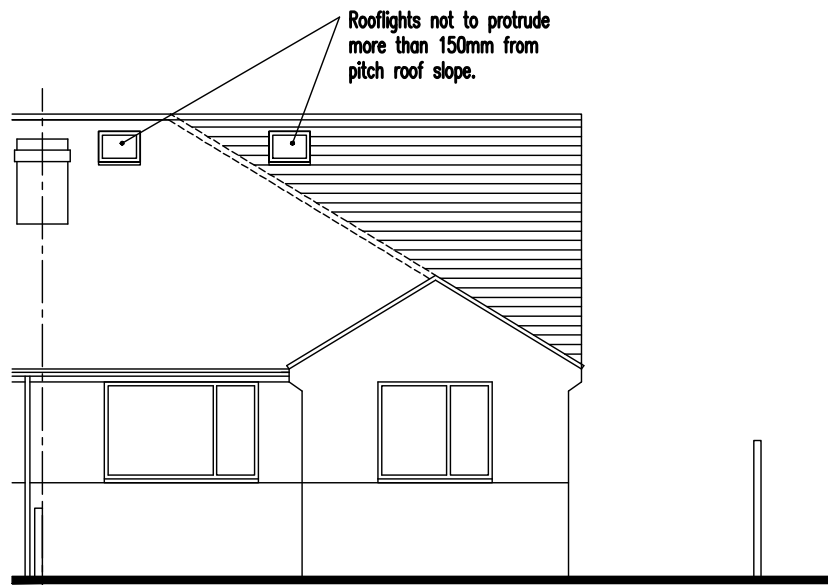


REAR EAST ELEVATION

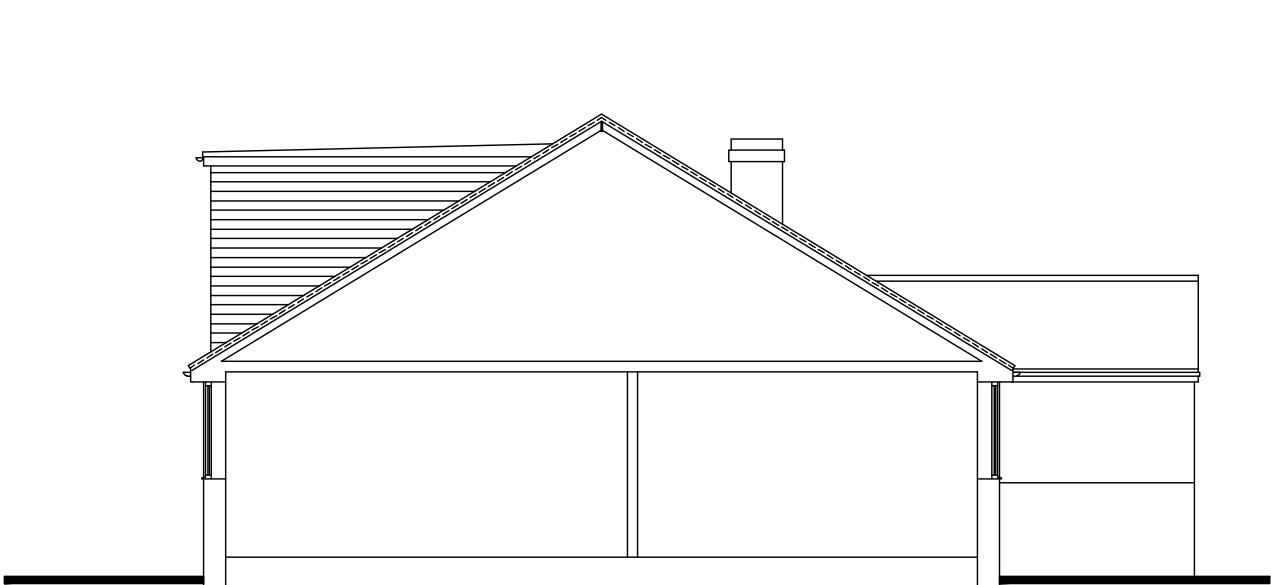


SIDE NORTH ELEVATION

PROPOSED ELEVATIONS

Scale 1:100

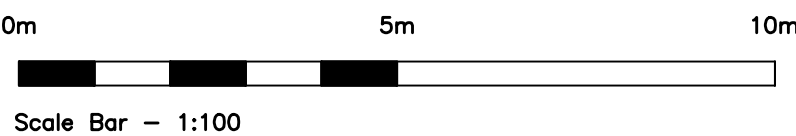


SCHEDULE OF MATERIALS TO LOFT CONVERSION ONLY
GABLE WALL - TILE HANGING TO MATCH EXISTING
BOX DORMER WALLS - TILE HANGING TO MATCH EXISTING
ROOF - FLAT ROOF
WINDOWS - NEW PVCu WINDOW COLOUR WHITE
PATIO DOORS - NEW ALUMINIUM DOORS COLOUR WHITE
ROOFLIGHT - VELUX TYPE
RAINWATER GOODS - NEW PVCu COLOUR BLACK

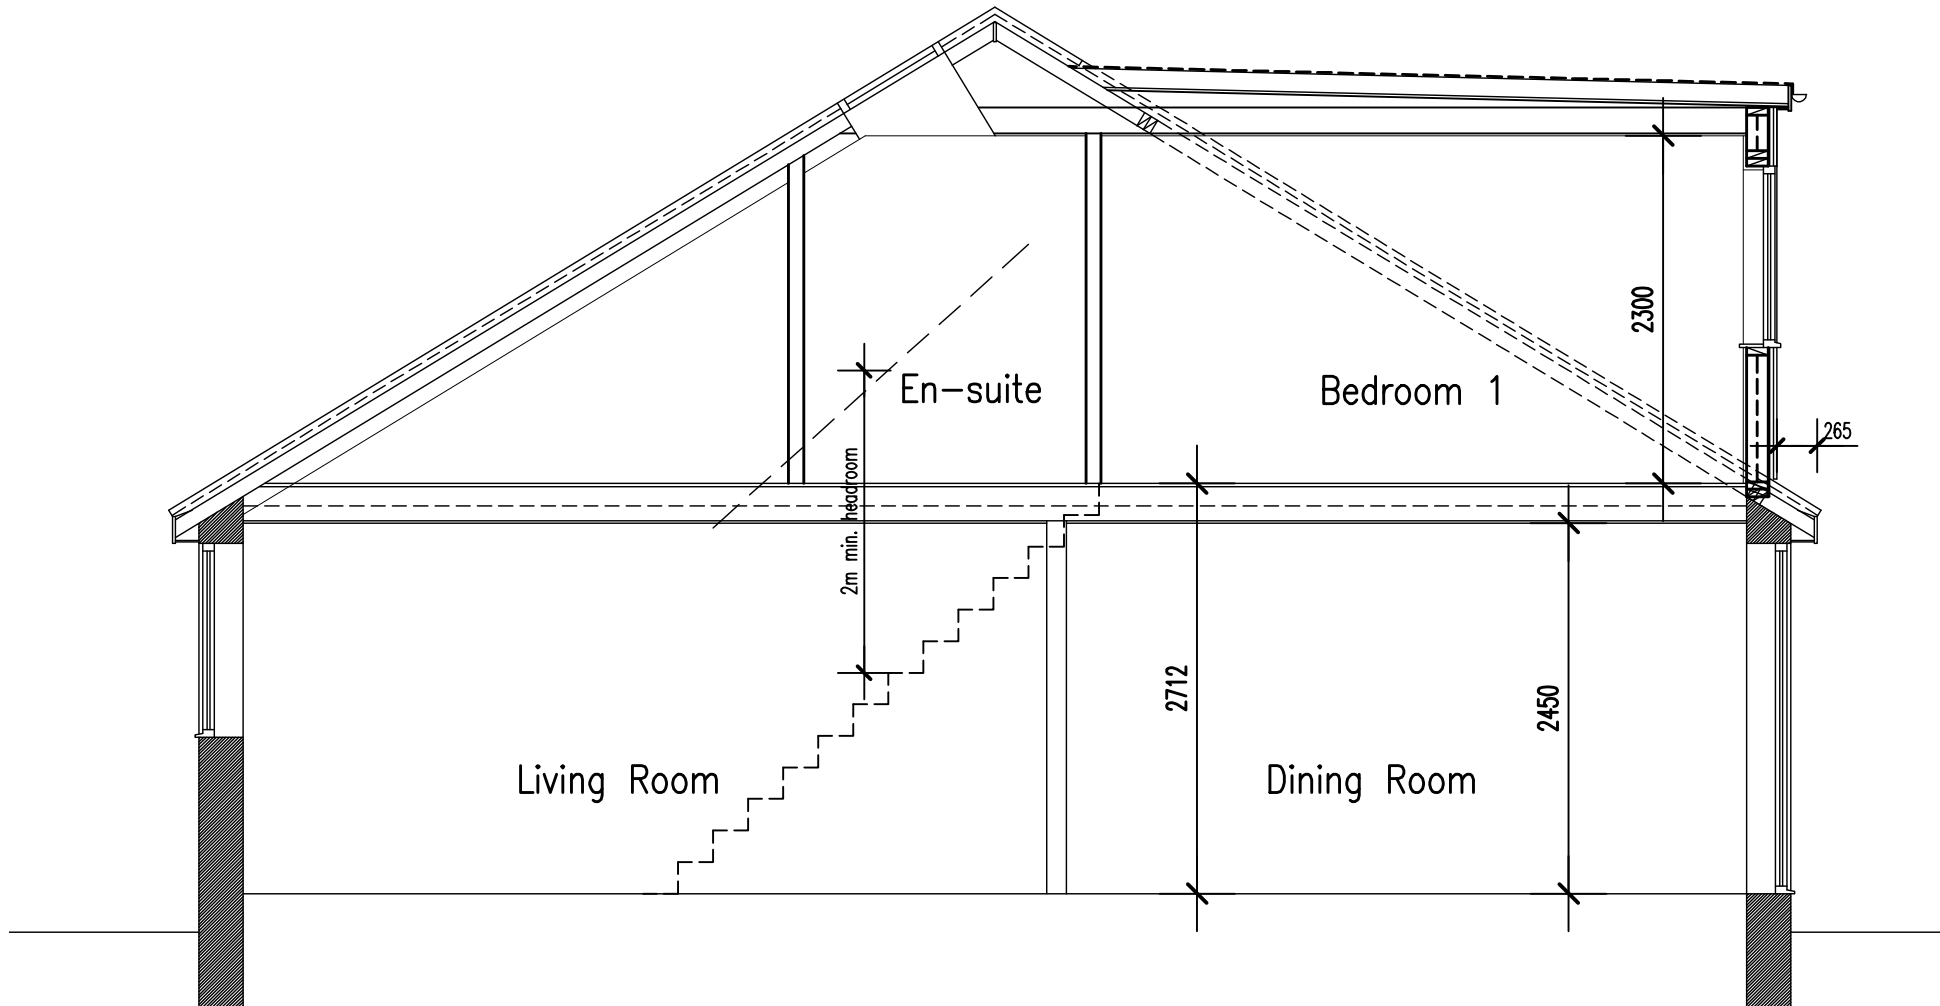



TYPICAL SECTION

Scale 1:50

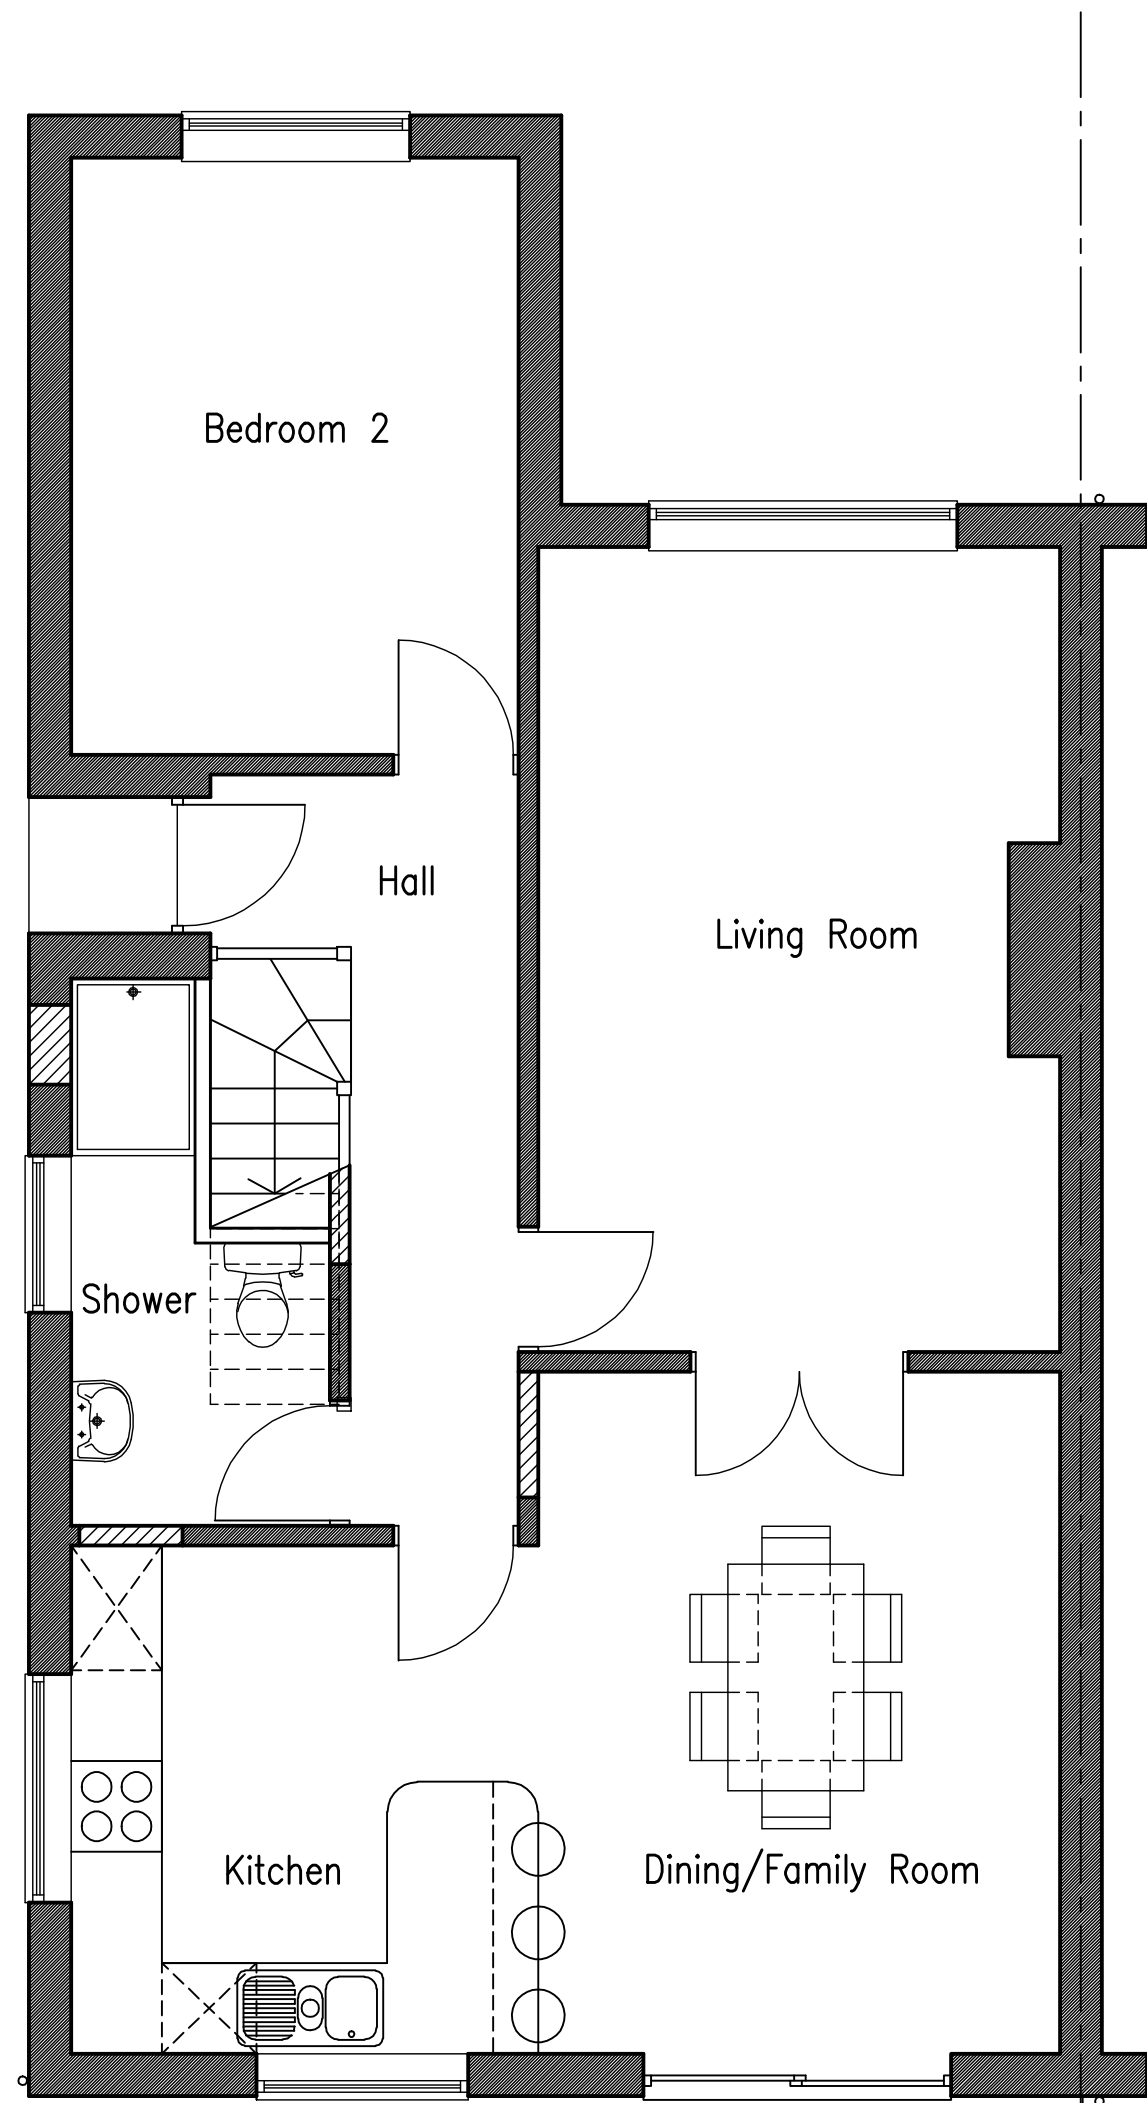


PROPOSED GROUND FLOOR PLAN

Scale 1:50

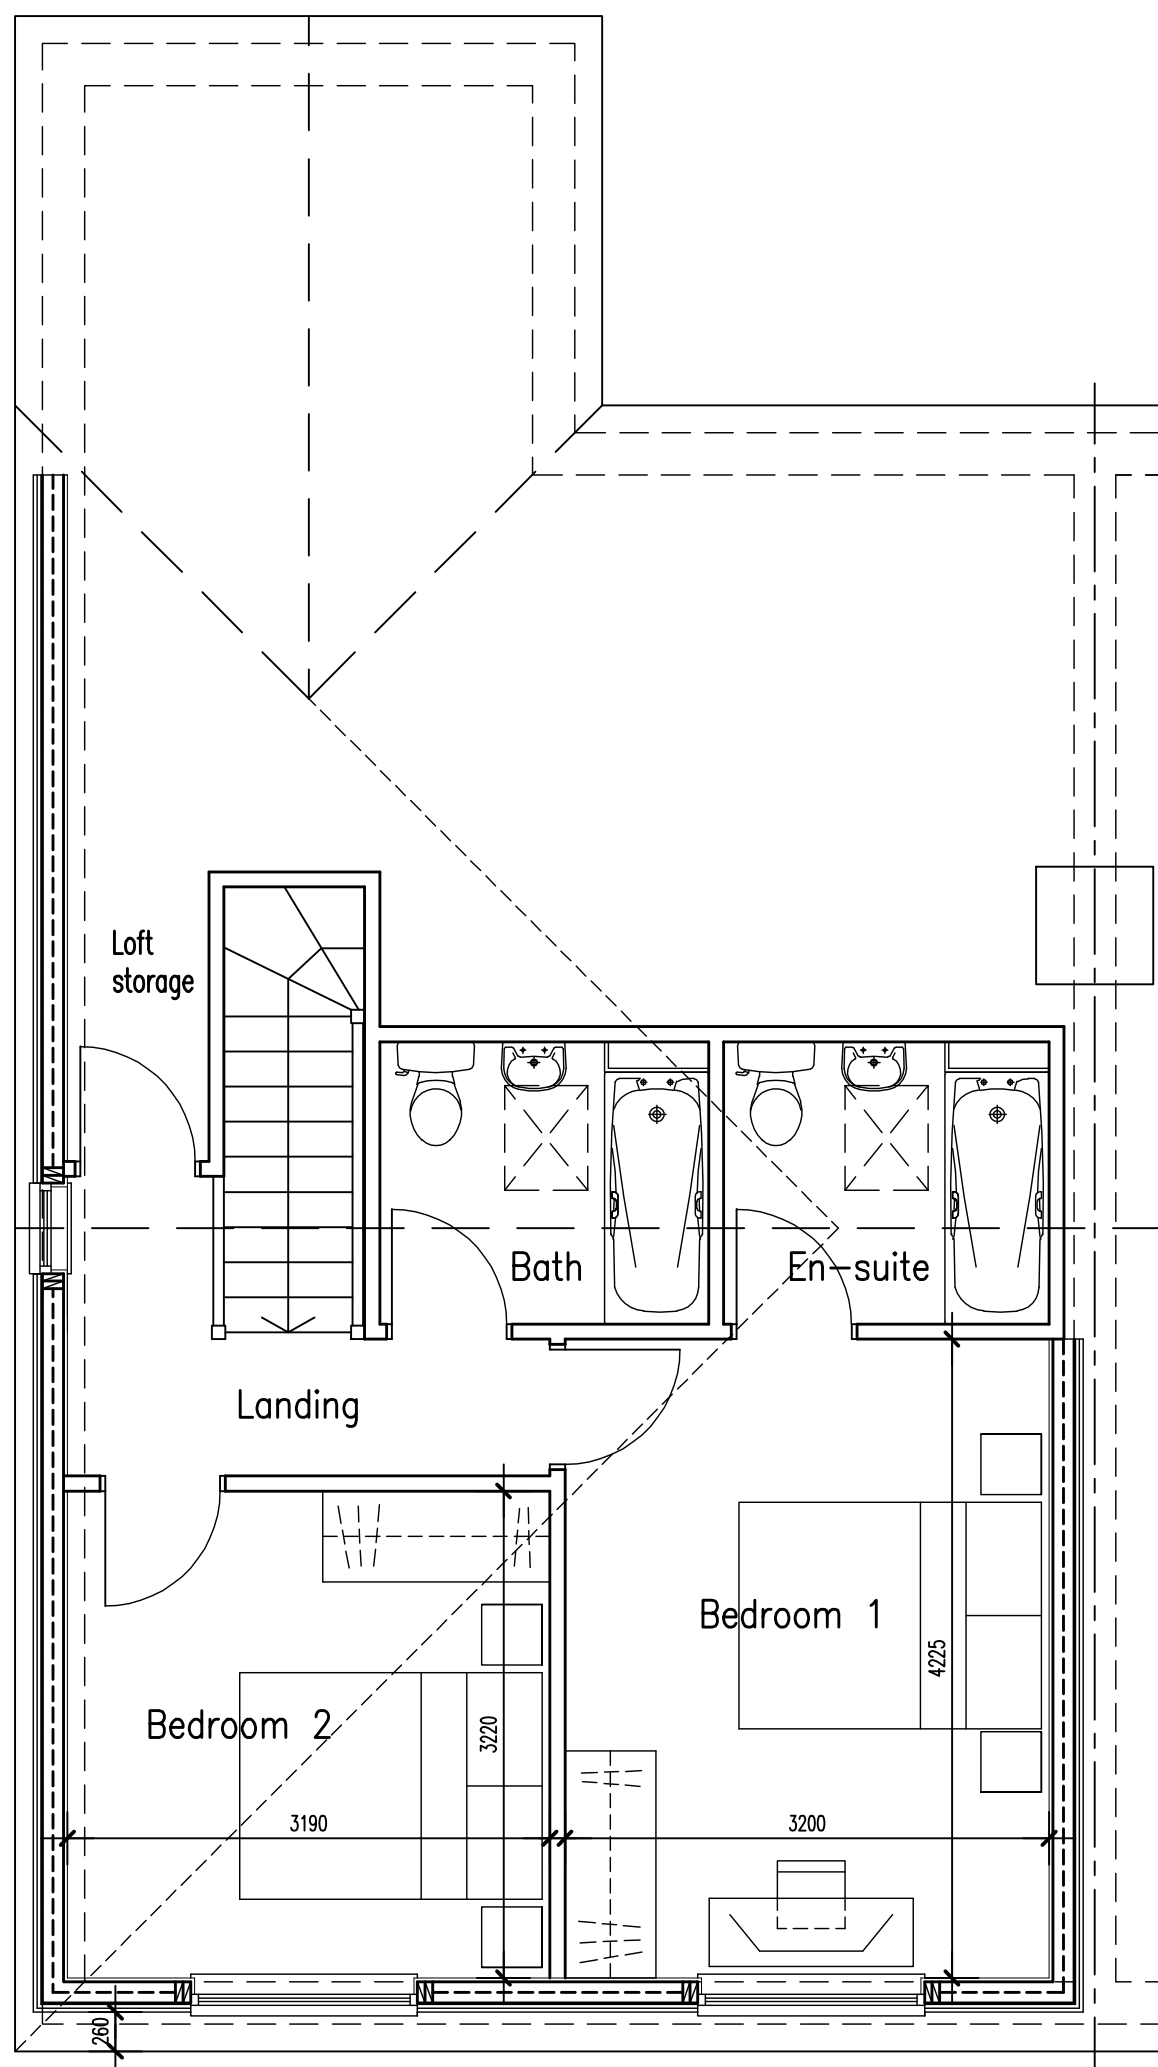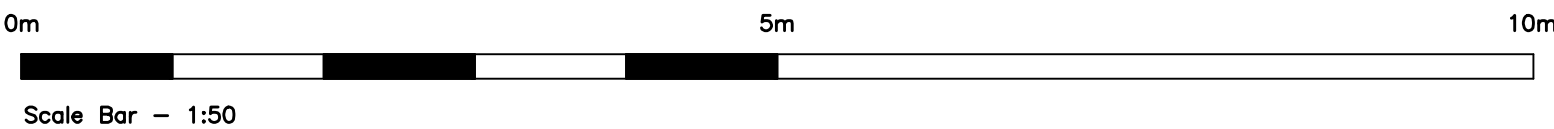

PROPOSED FIRST FLOOR PLAN

Scale 1:50

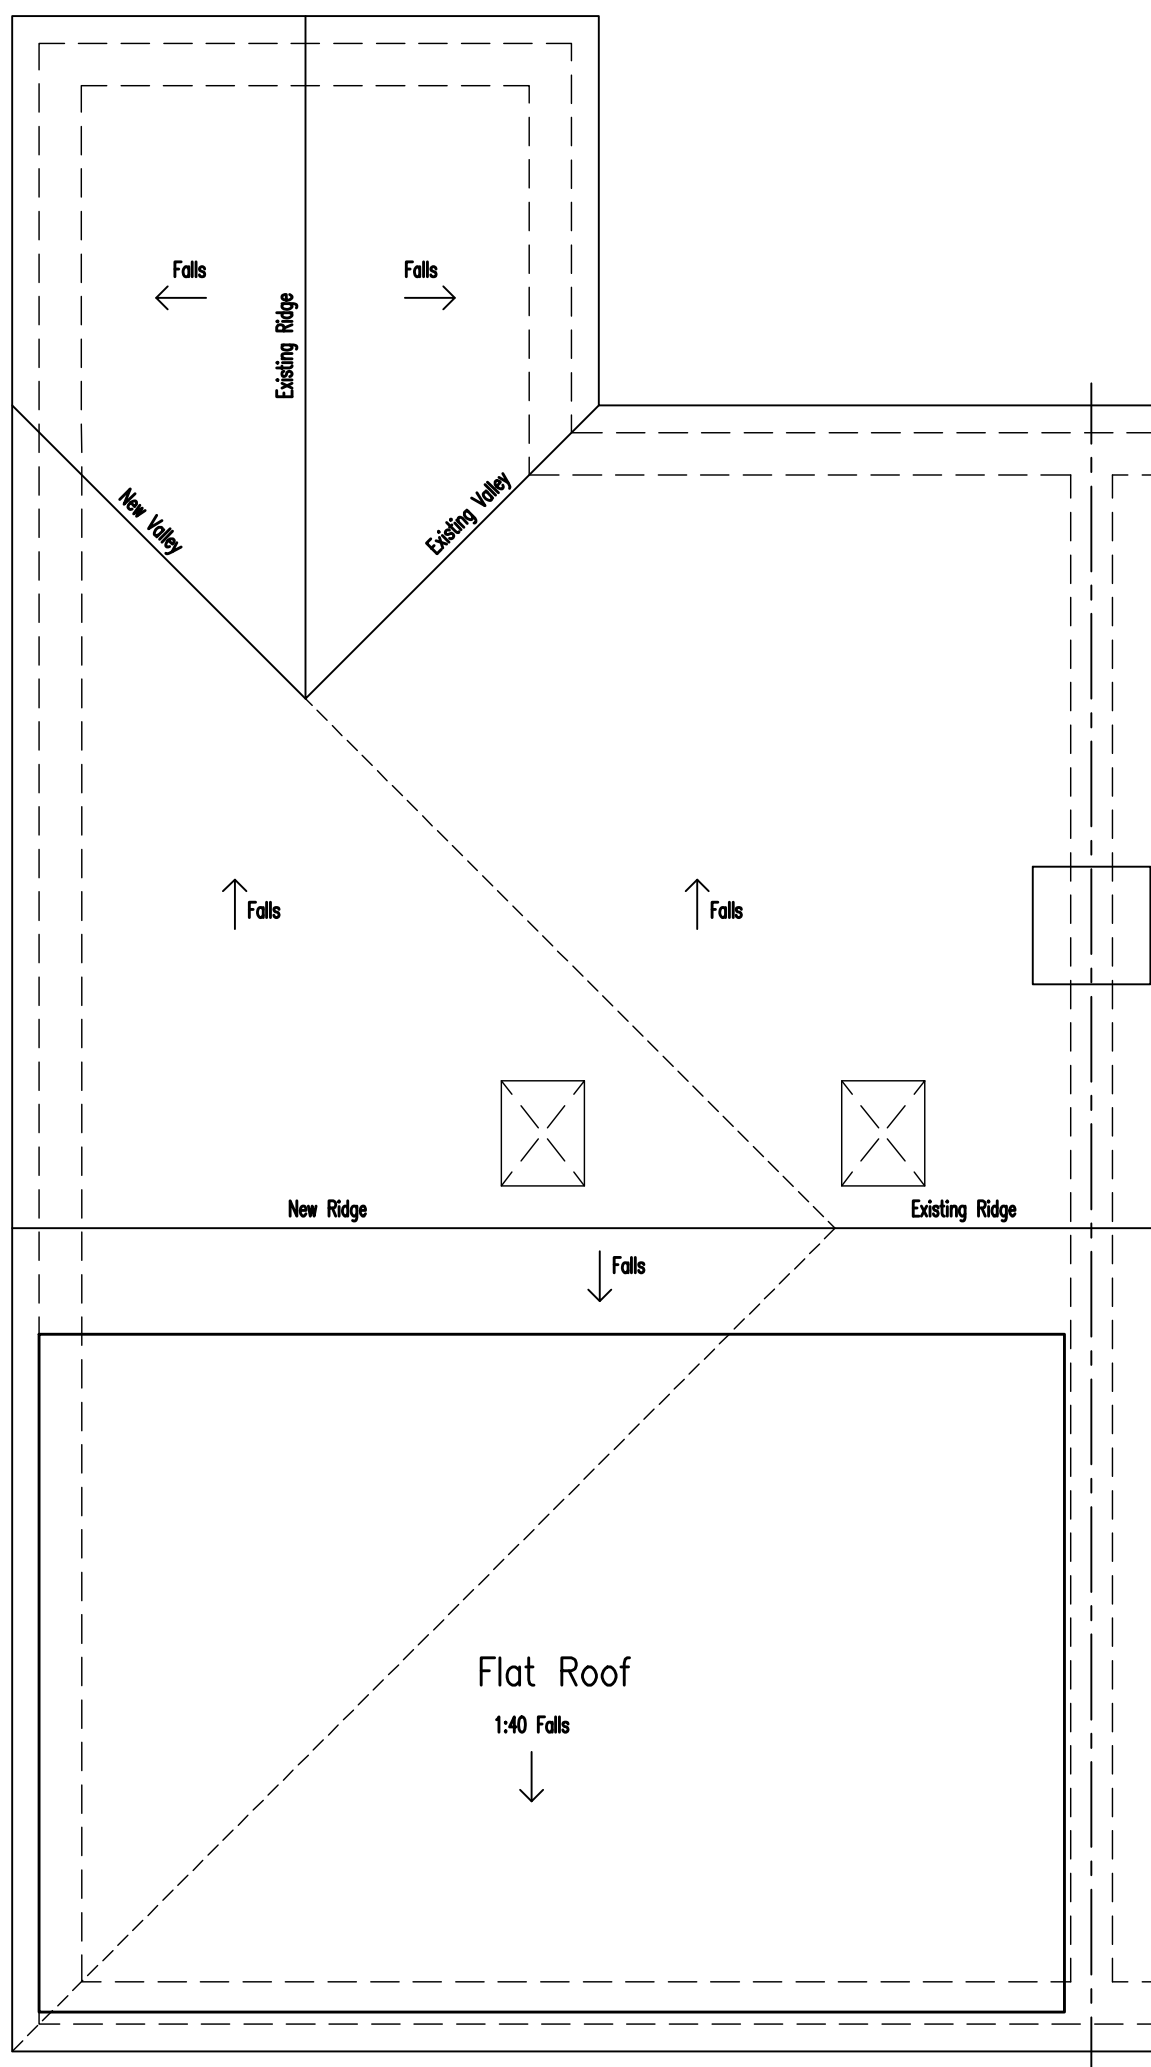

PROPOSED ROOF PLAN

Scale 1:50

No dimensions to be scaled from drawing except for planning purposes.
The contractor should check all dimensions on site.
It is the contractors responsibility to ensure compliance with Building Regulations.
C.D.M. Regs. 2015. The Client is advised of his responsibilities to appoint a Planning Supervisor under these Regs.
All works to comply with the C.D.M. Regs. 2015.
The Party Wall Act. 1996 The property owner is advised of the requirements of the Act, & the requirement to serve a Party Wall Notice on any adjoining owners as required under the act.

REVISIONS:

- A. 12.05.26 Hip to gable amended.
B. 25.05.26 North point amended to floor plans only.

ADCS
Architectural Design
Computer Services
30 Foxley Lane
Worthing
West Sussex
BN13 3AD
Tel: 01903 280701
E-mail: adcs@sky.com

Client

MR A. & MRS S. TURNER

Project

PROPOSED LOFT CONVERSION
12 GREENTREES CLOSE
SOMPTING
WEST SUSSEX BN15 9SX

Drawing

PROPOSED FLOOR PLANS
& ELEVATIONS

Scale

1:50 &
1:100 @ A1

Date

29.04.26

Drawn

TP

Drawing No.

Revision

1666/P02

B