

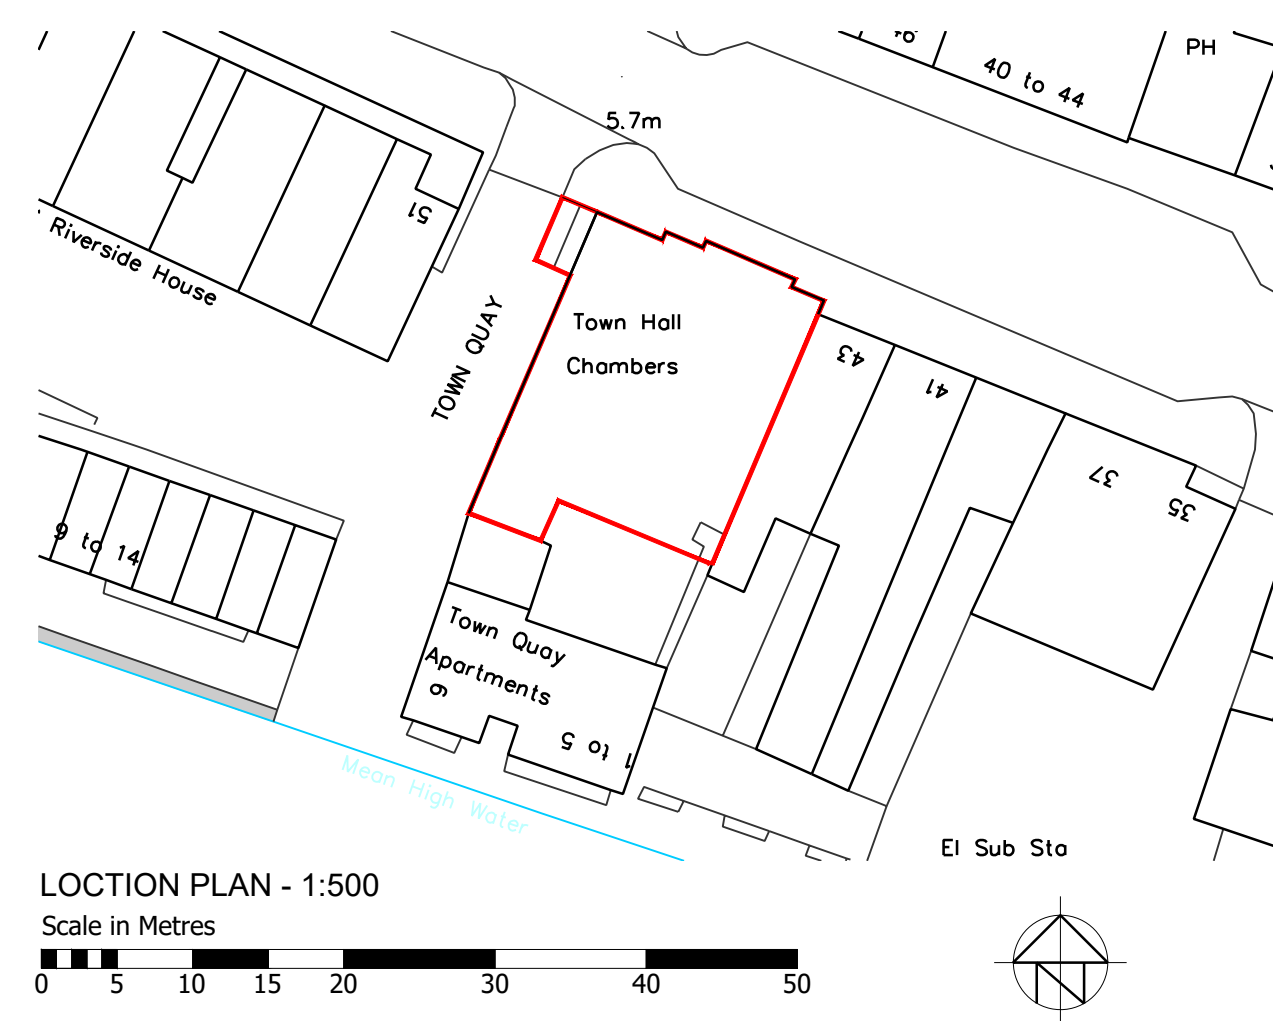
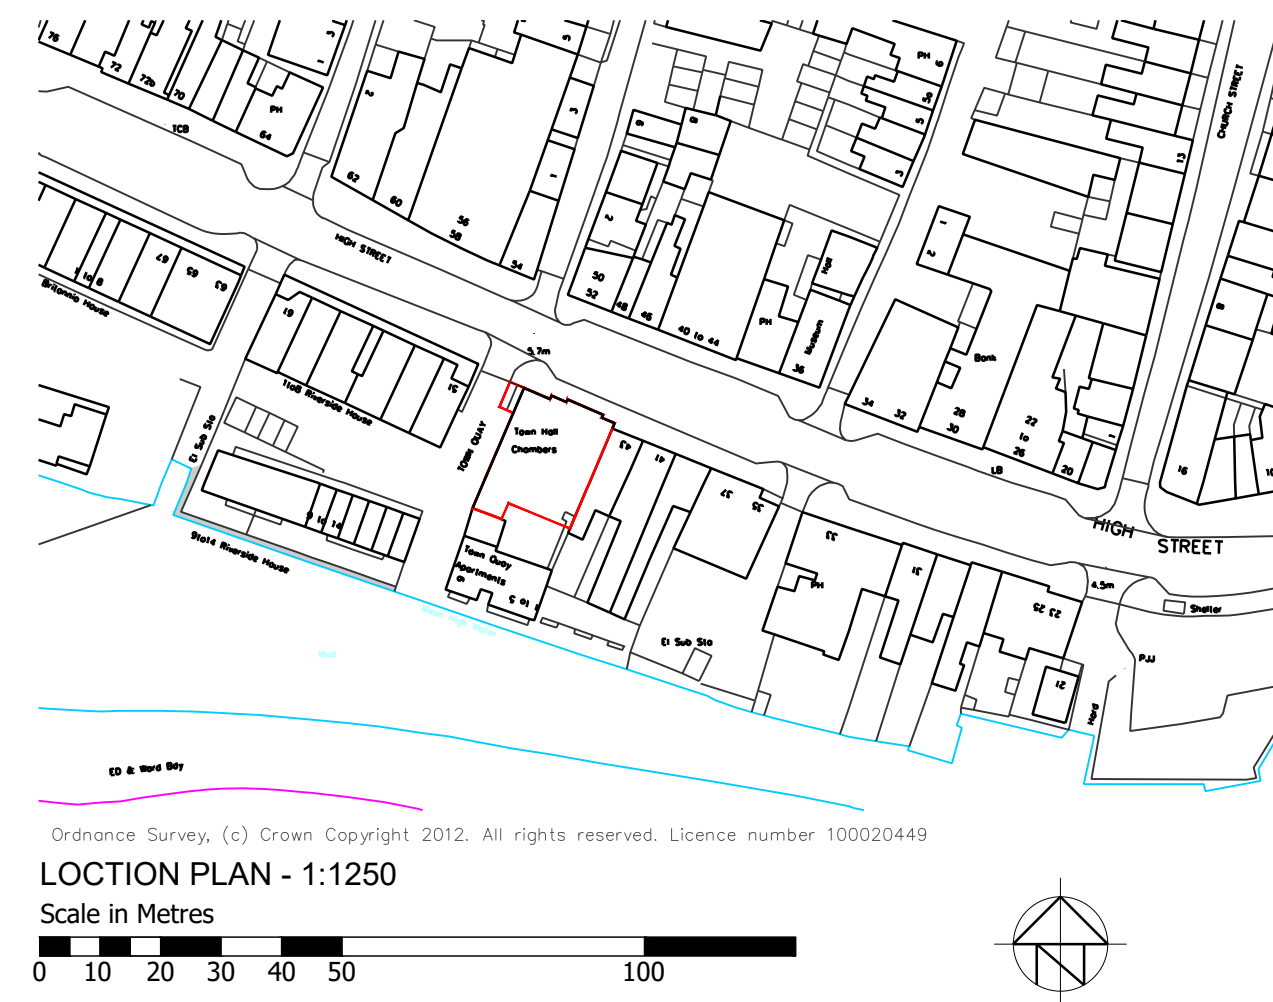


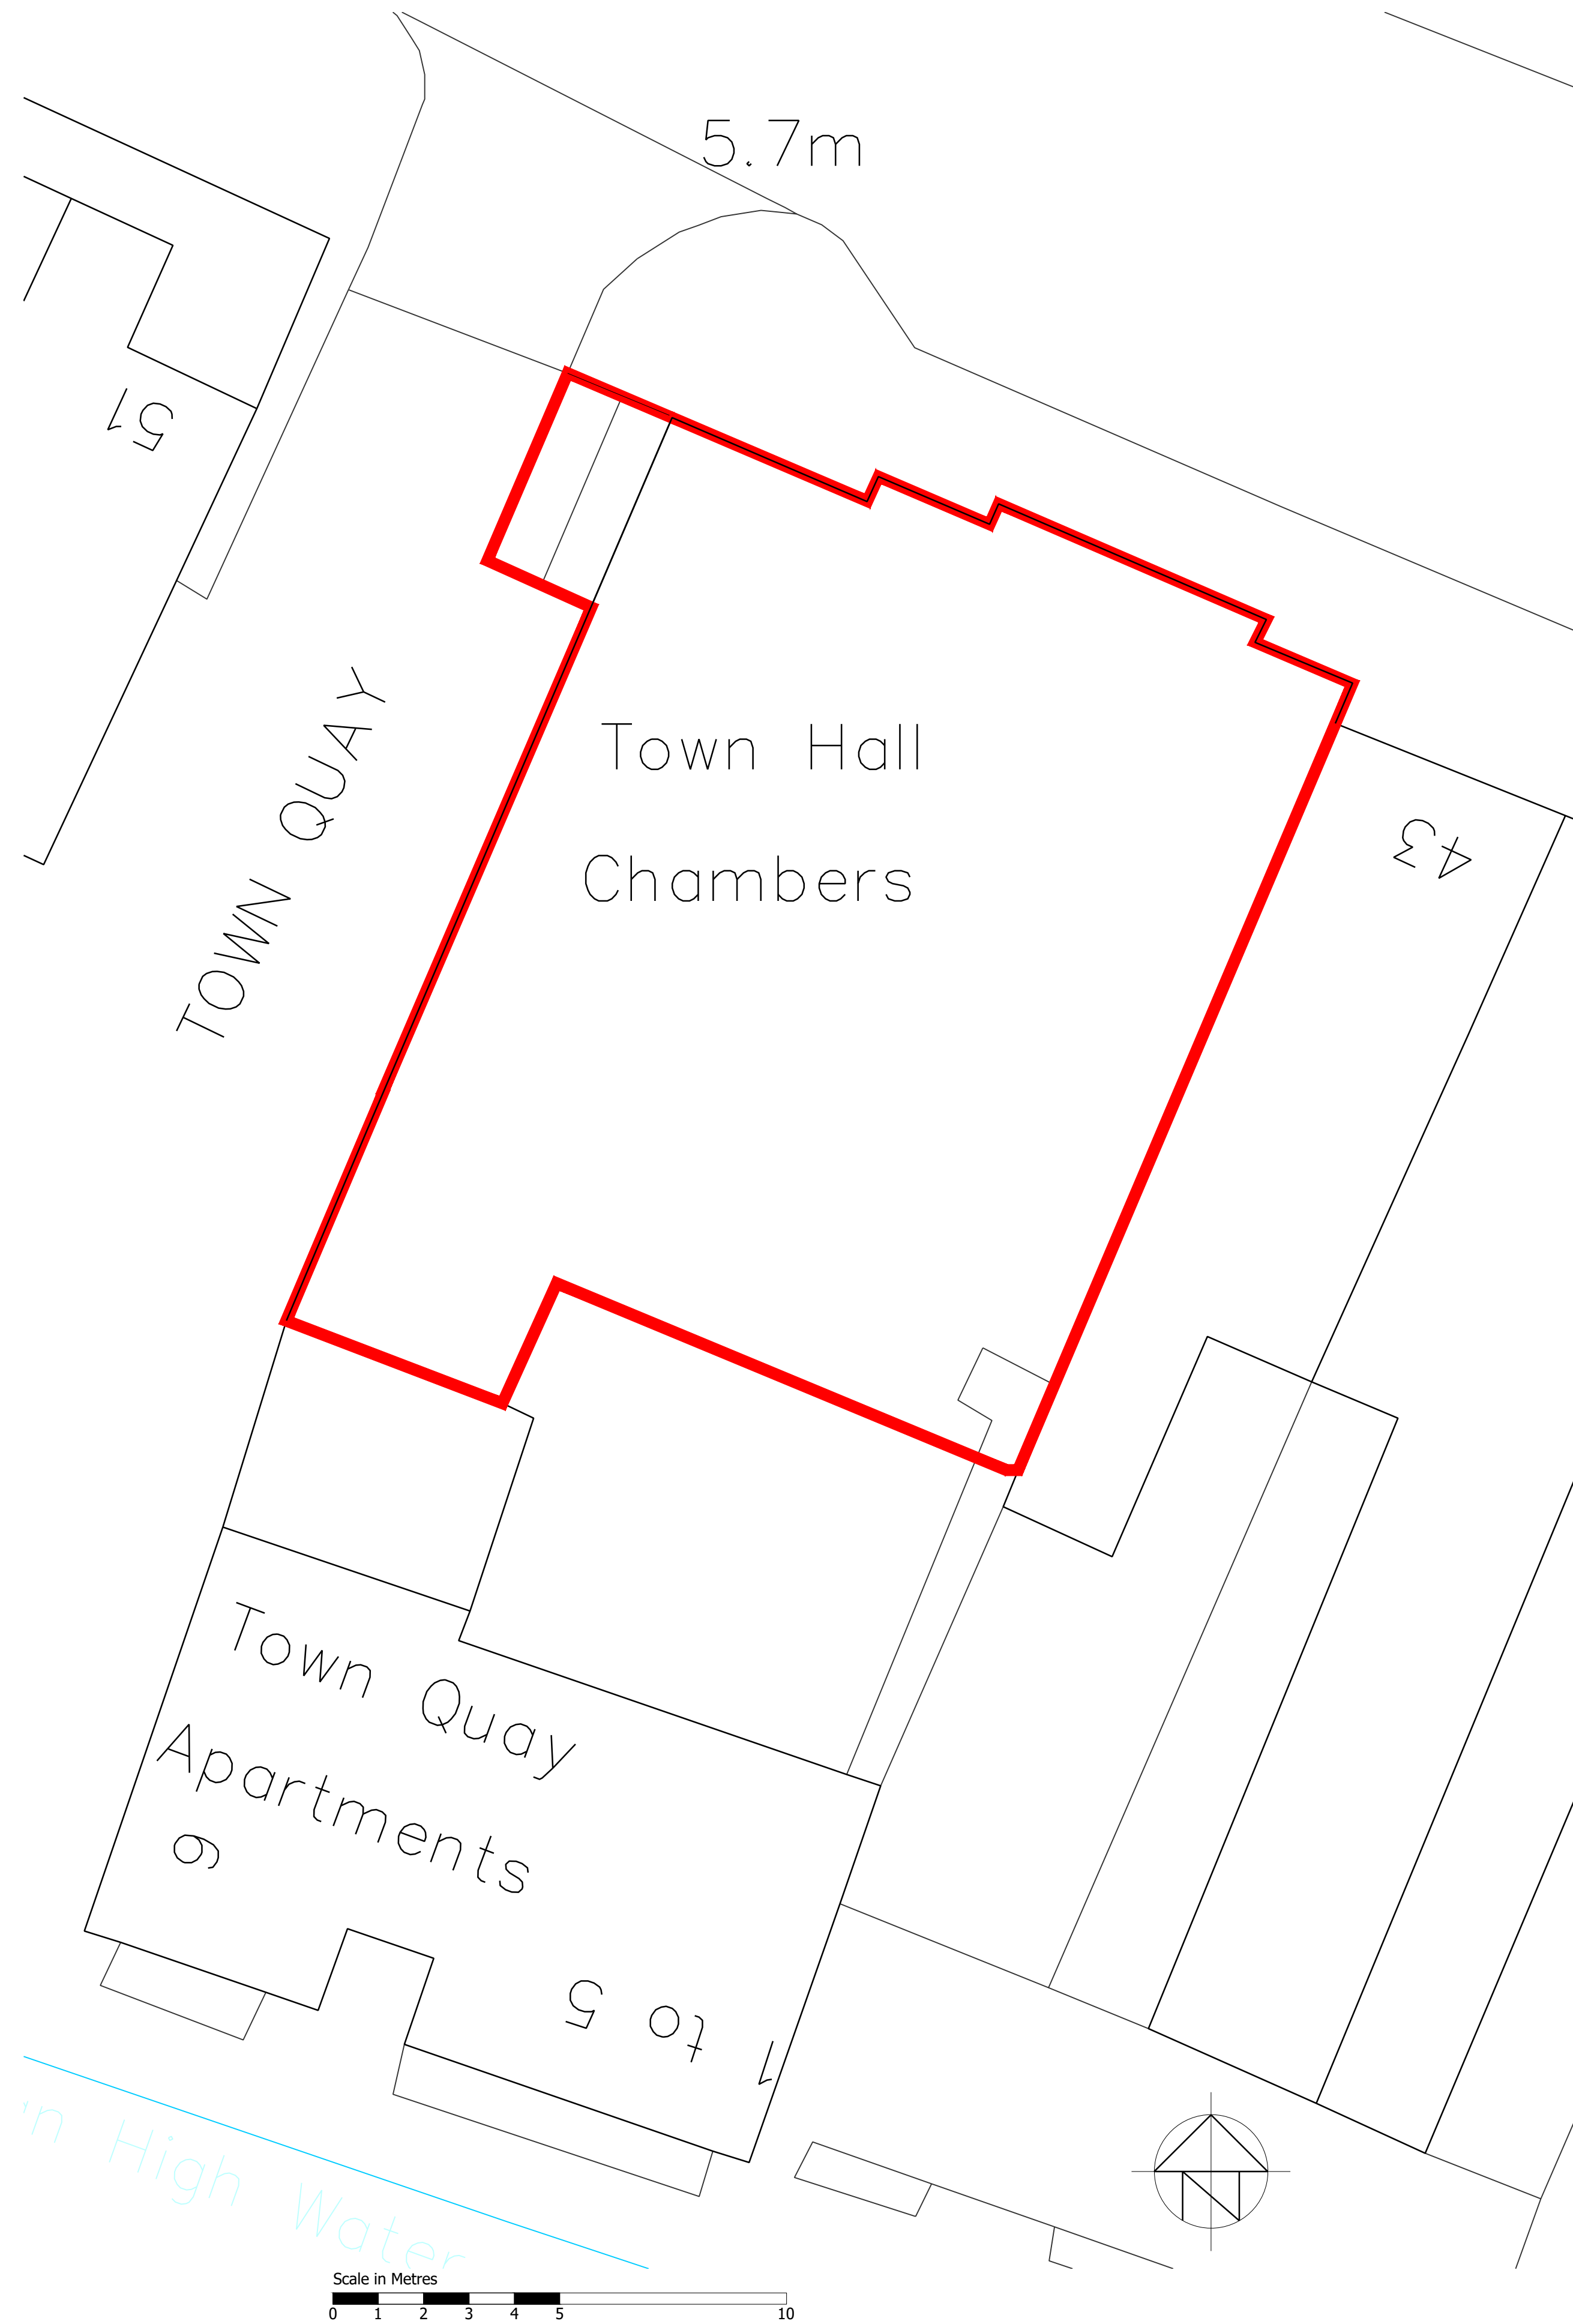

EXISTING BLOCK PLAN - 1:100

 

LOCATION AND SITE PLAN

CROWTHER
ARCHITECTS
ASSOCIATES
CROWTHER ASSOCIATES ARCHITECTS LLP
PELHAM HOUSE 25 PELHAM SQUARE BRIGHTON BN1 4ET
T: 01273 695535 www.crowtherassociates.co.uk

DRAWING

CLIENT	Kingspan Developments Ltd	JOB NO.	C-2022	DRAWING NO.	1000	REV.	-
PROJECT	Old Town Hall, Shoreham	SCALE	1:1250/500/100 @ A1	DATE	APRIL 2026	DRAWN	JJ

CROWTHER
ASSOCIATES