



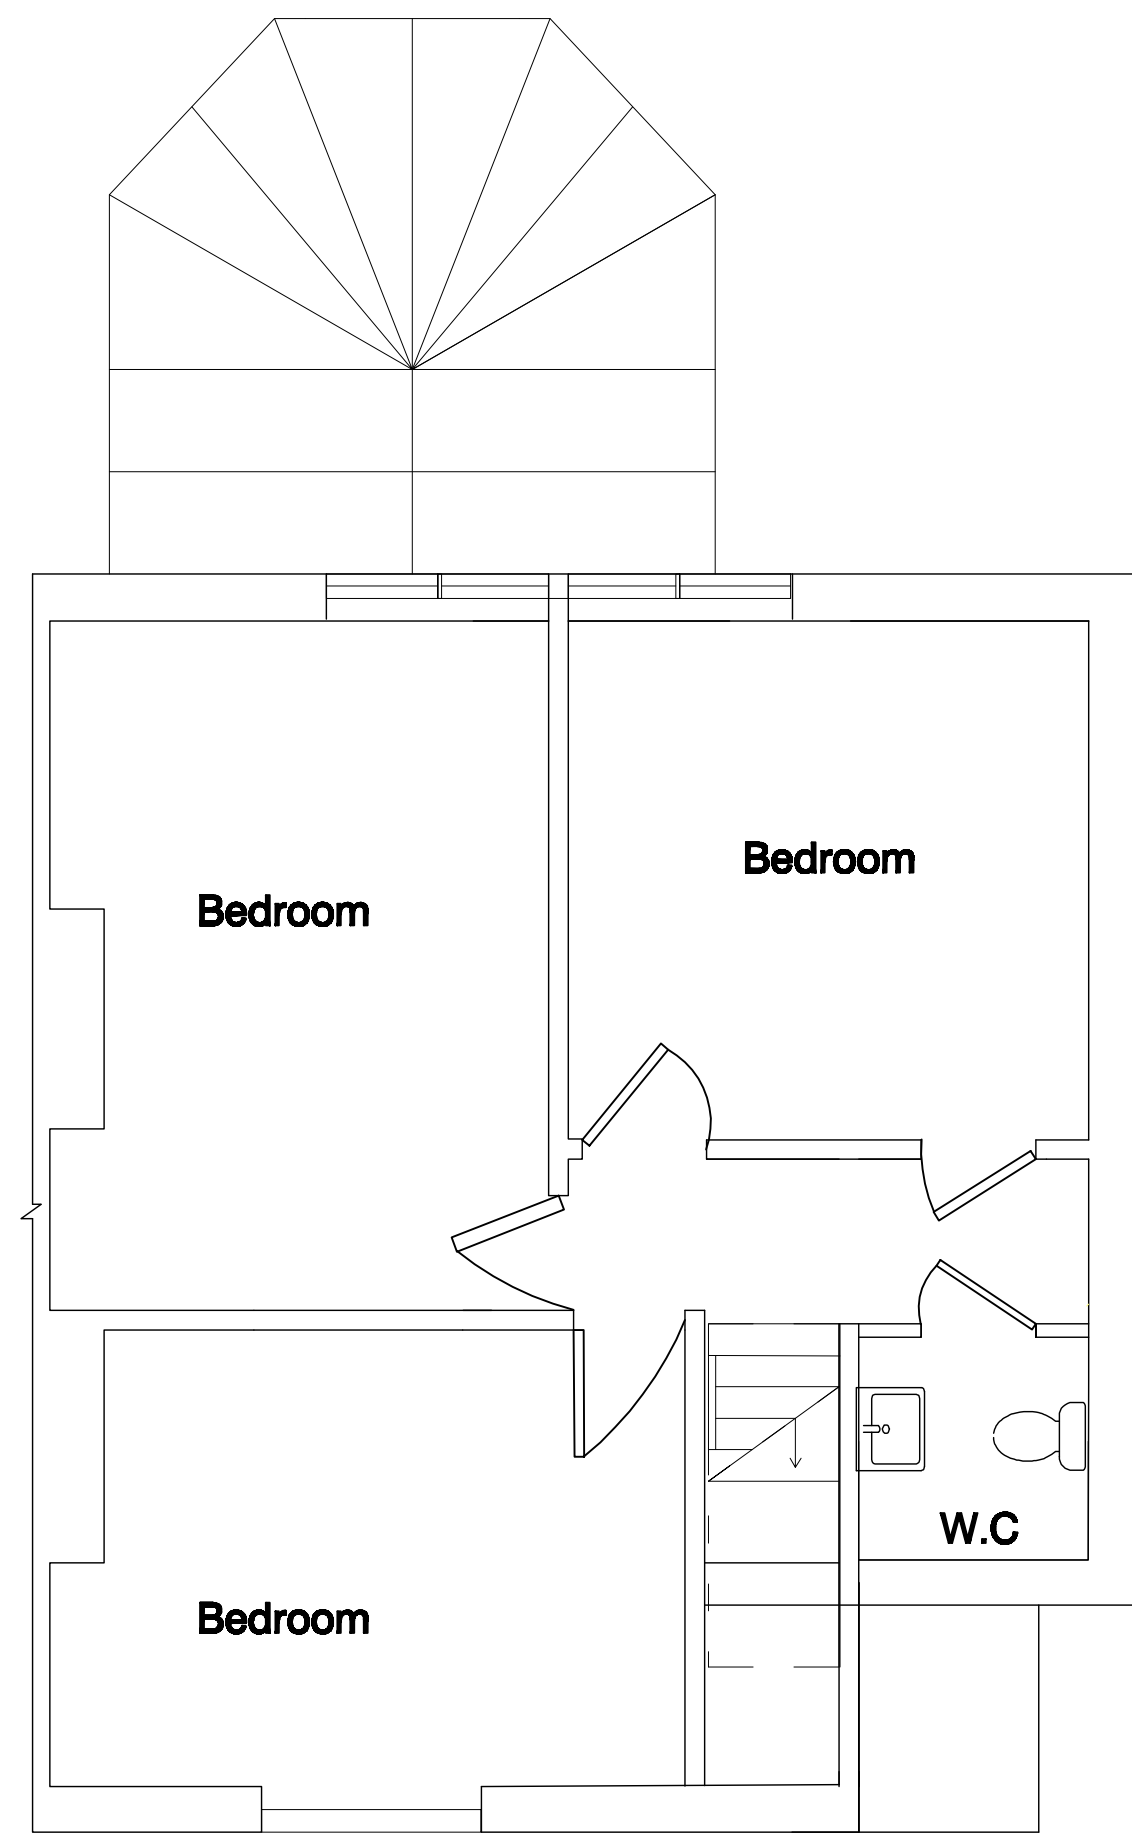

NOTES

All Dimensions must be checked on site and not scaled from this drawing

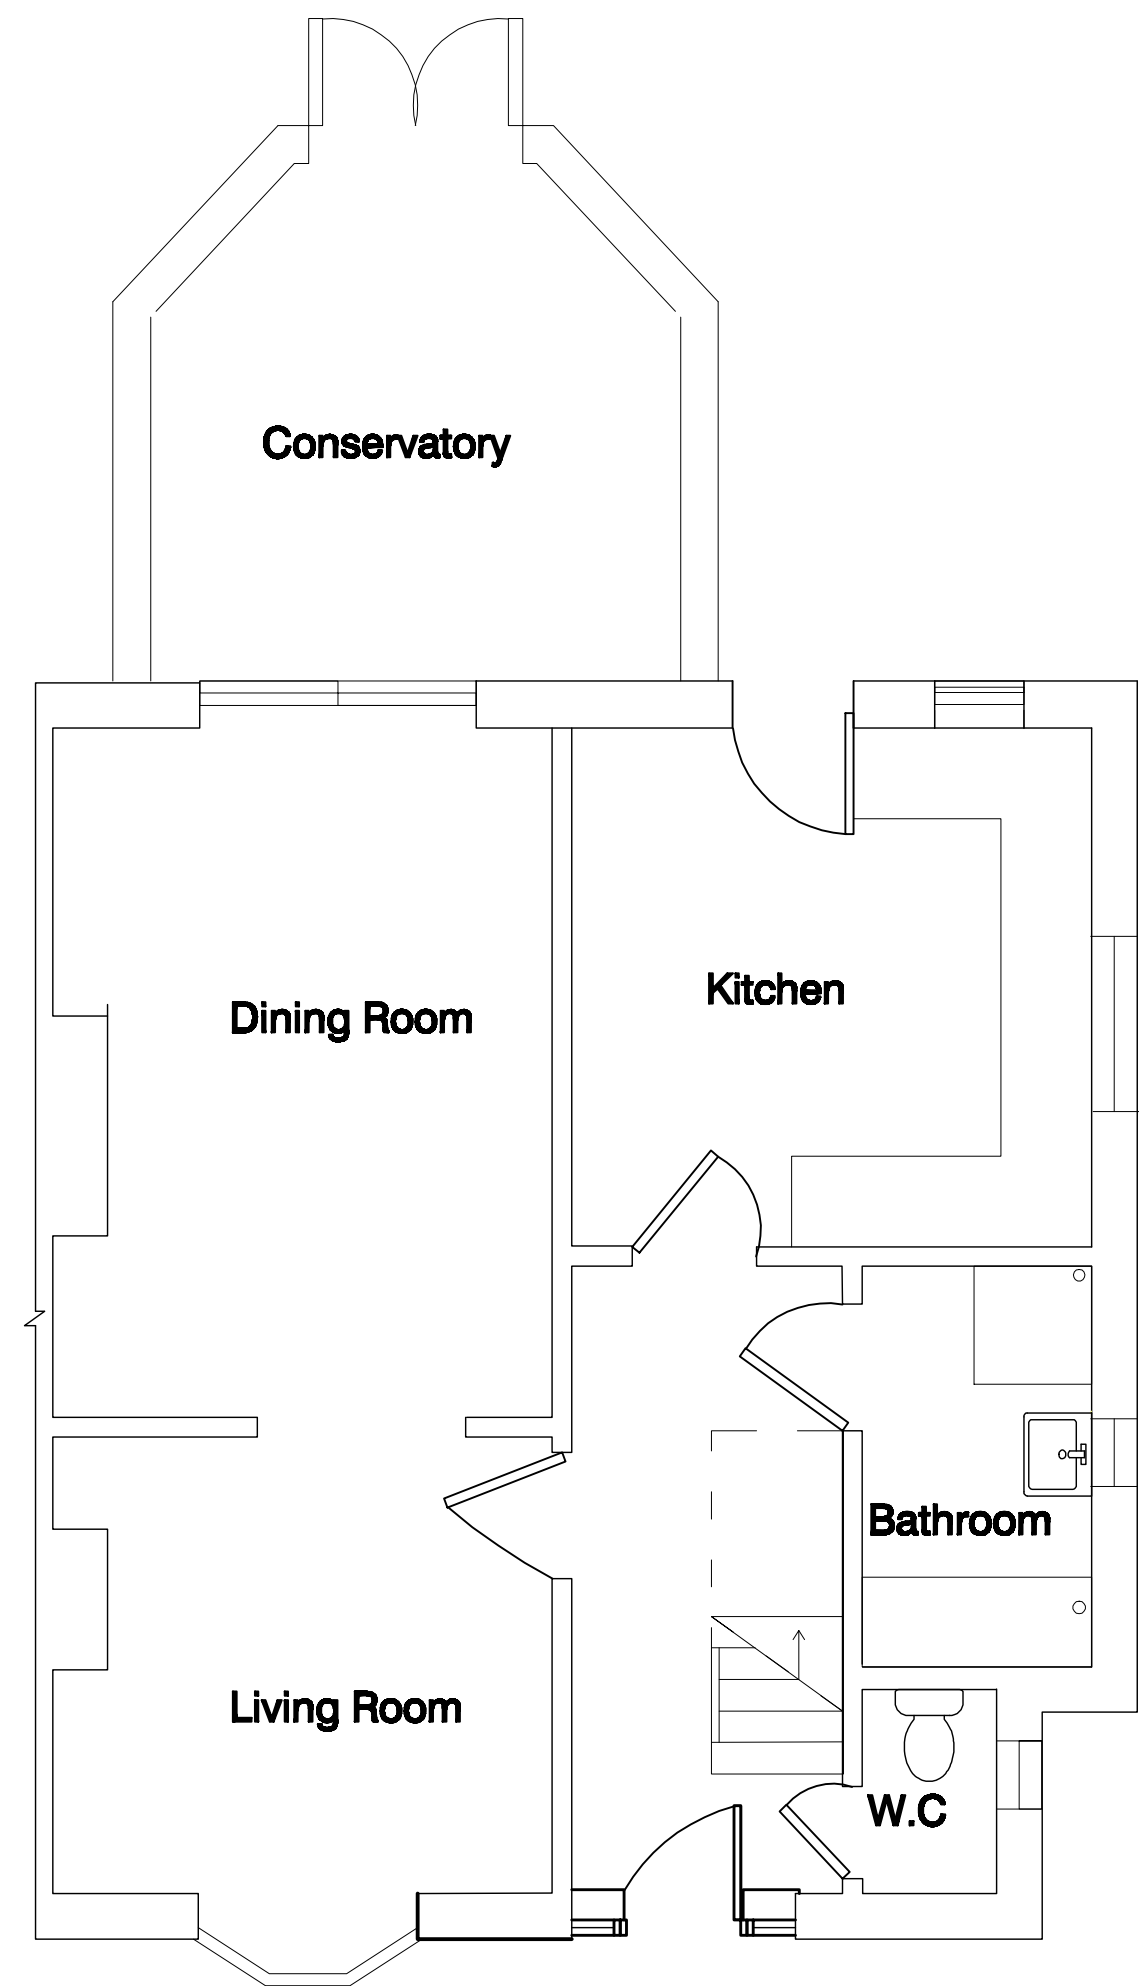

Property Use:

Residential Semi Detached house

building
regulations
associates

info@b-r-a.co.uk

Address:

9 Rosslyn Avenue, Shoreham by Sea
BN43 6WJ

Project title

Dormer Window to the Front Elevation

Drawing Title

Existing Elevations and Floor & Roof Plans

Scale

1:100 & 1:50 on A1

Date

05 May 2026

Drawing Number

DW/23426/ 001/R2