




North Front Elevation
1 : 50




East Side Elevation
1 : 50

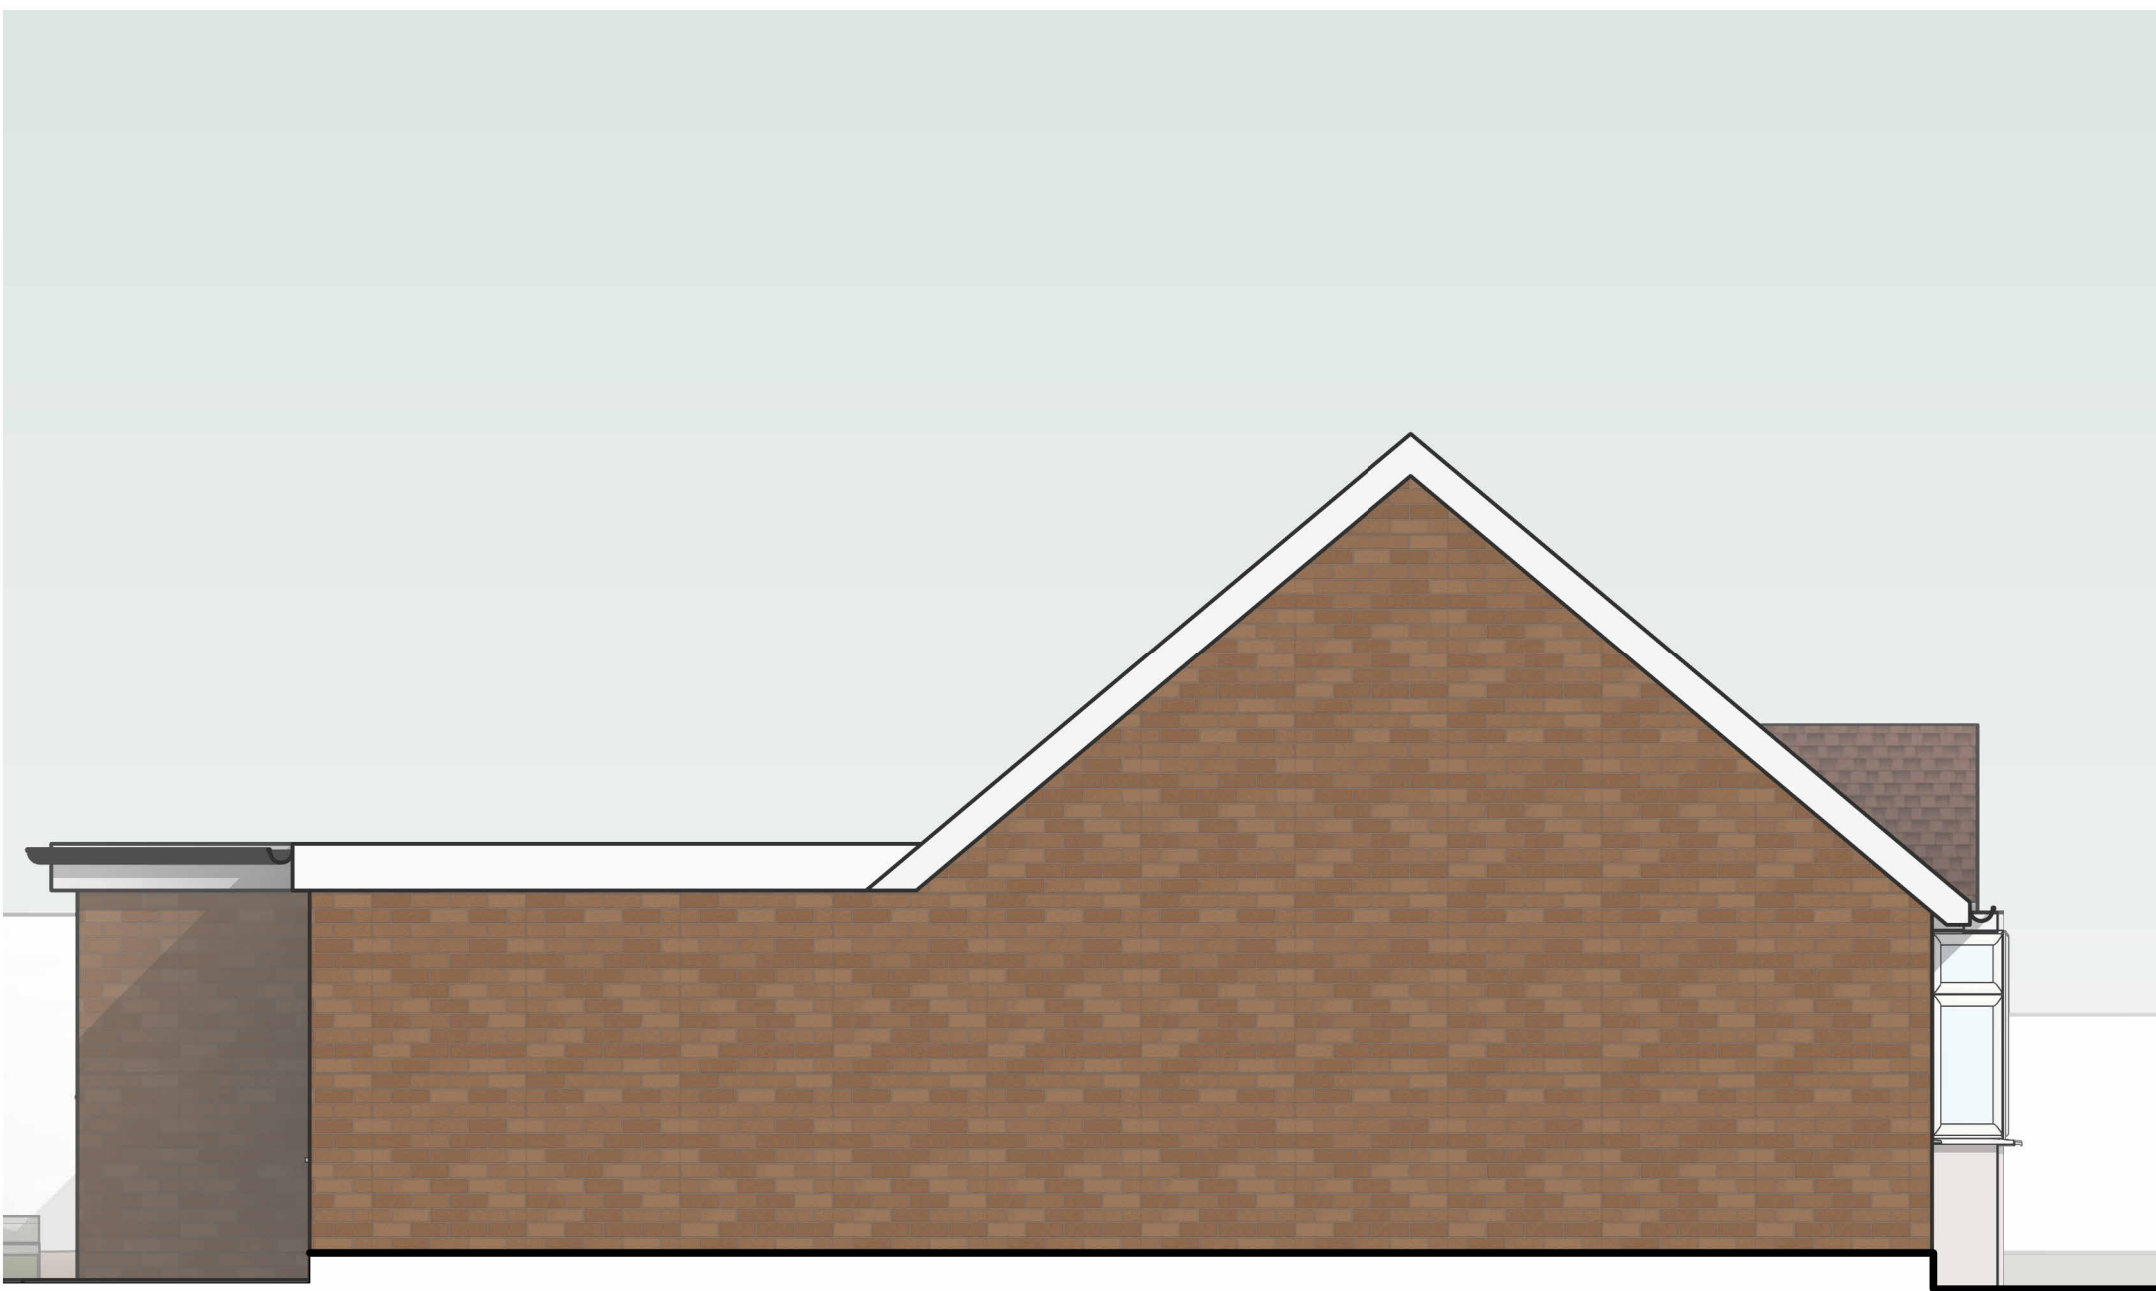


West Side Elevation
1 : 50



South Rear Elevation
1 : 50

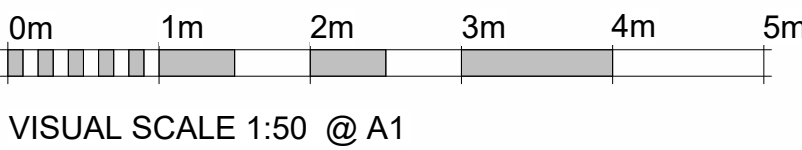

- Notes:
1. THE COPYRIGHT OF THIS DRAWING IS VESTED IN ARCHEVOLVE AND IT MAY NOT BE REPRODUCED IN WHOLE OR PART OR USED FOR THE MANUFACTURE OF ANY ARTICLE WITHOUT THE EXPRESS PERMISSION OF THE COPYRIGHT HOLDERS.
 2. WORK TO FIGURED DIMENSIONS ONLY.
 3. THIS DRAWING IS TO BE READ IN CONJUNCTION WITH ALL RELEVANT ARCHITECT'S, SERVICE ENGINEER'S AND ARCHEVOLVE AND SPECIFICATIONS.

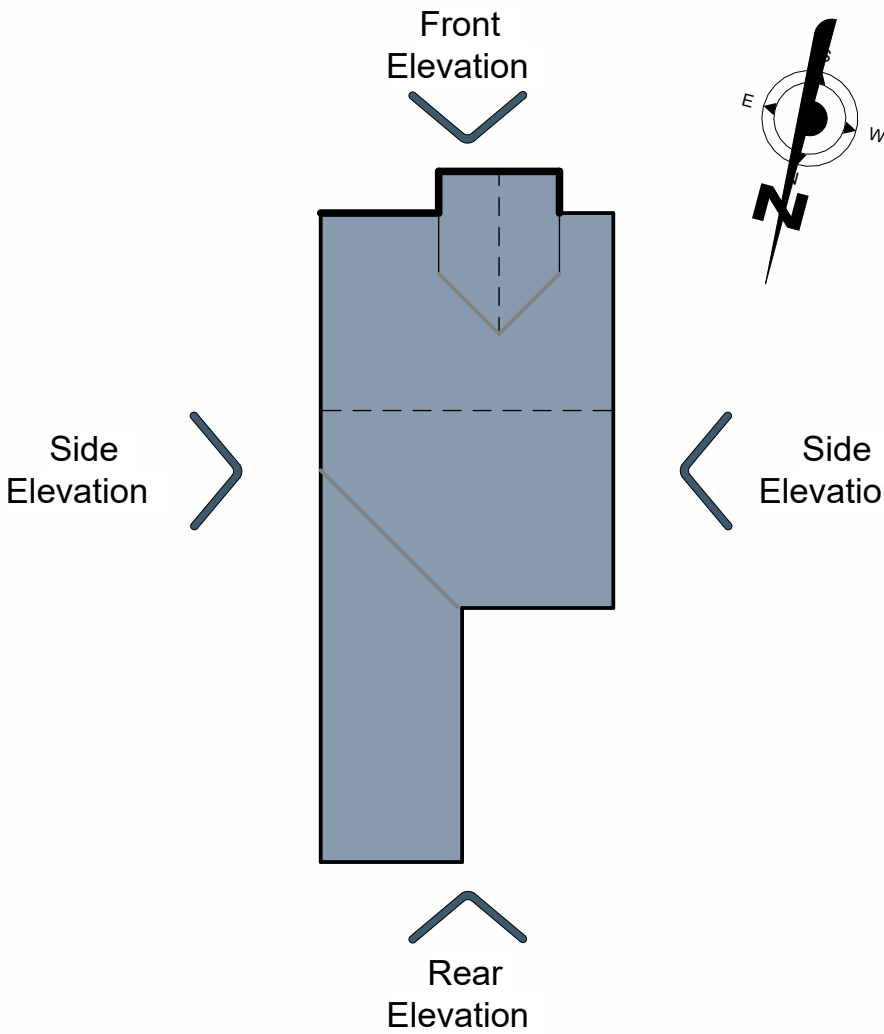

Revision Number	Revision Description	Issued by	Revision Date
DATE:	STATUS:	SHEET SIZE:	
27/04/26	PLANNING ISSUE	A1	
SCALE:	DRAWN:	CHECKED:	
1 : 50	AP		

CLIENT: SITE ADDRESS:

Ricky Woolway
23 Vale Drive,
Findon Valley,
Worthing
BN14 0DD

DRAWING NO: APC/184/26/02

PROJECT NO:

REVISION:

DRAWING: Single Storey Rear Extension

TITLE: Existing Elevations

ARCHEVOLVE

// design @archevolve.co.uk

// www. archevolve.co.uk

// 01798 879894

CIAT CHARTERED PRACTICE