





Notes:

1. THE COPYRIGHT OF THIS DRAWING IS VESTED IN ARCHEVOLVE AND IT MAY NOT BE REPRODUCED IN WHOLE OR PART OR USED FOR THE MANUFACTURE OF ANY ARTICLE WITHOUT THE EXPRESS PERMISSION OF THE COPYRIGHT HOLDERS.
2. WORK TO FIGURED DIMENSIONS ONLY.
3. THIS DRAWING IS TO BE READ IN CONJUNCTION WITH ALL RELEVANT ARCHITECT'S, SERVICE ENGINEER'S AND ARCHEVOLVE AND SPECIFICATIONS.

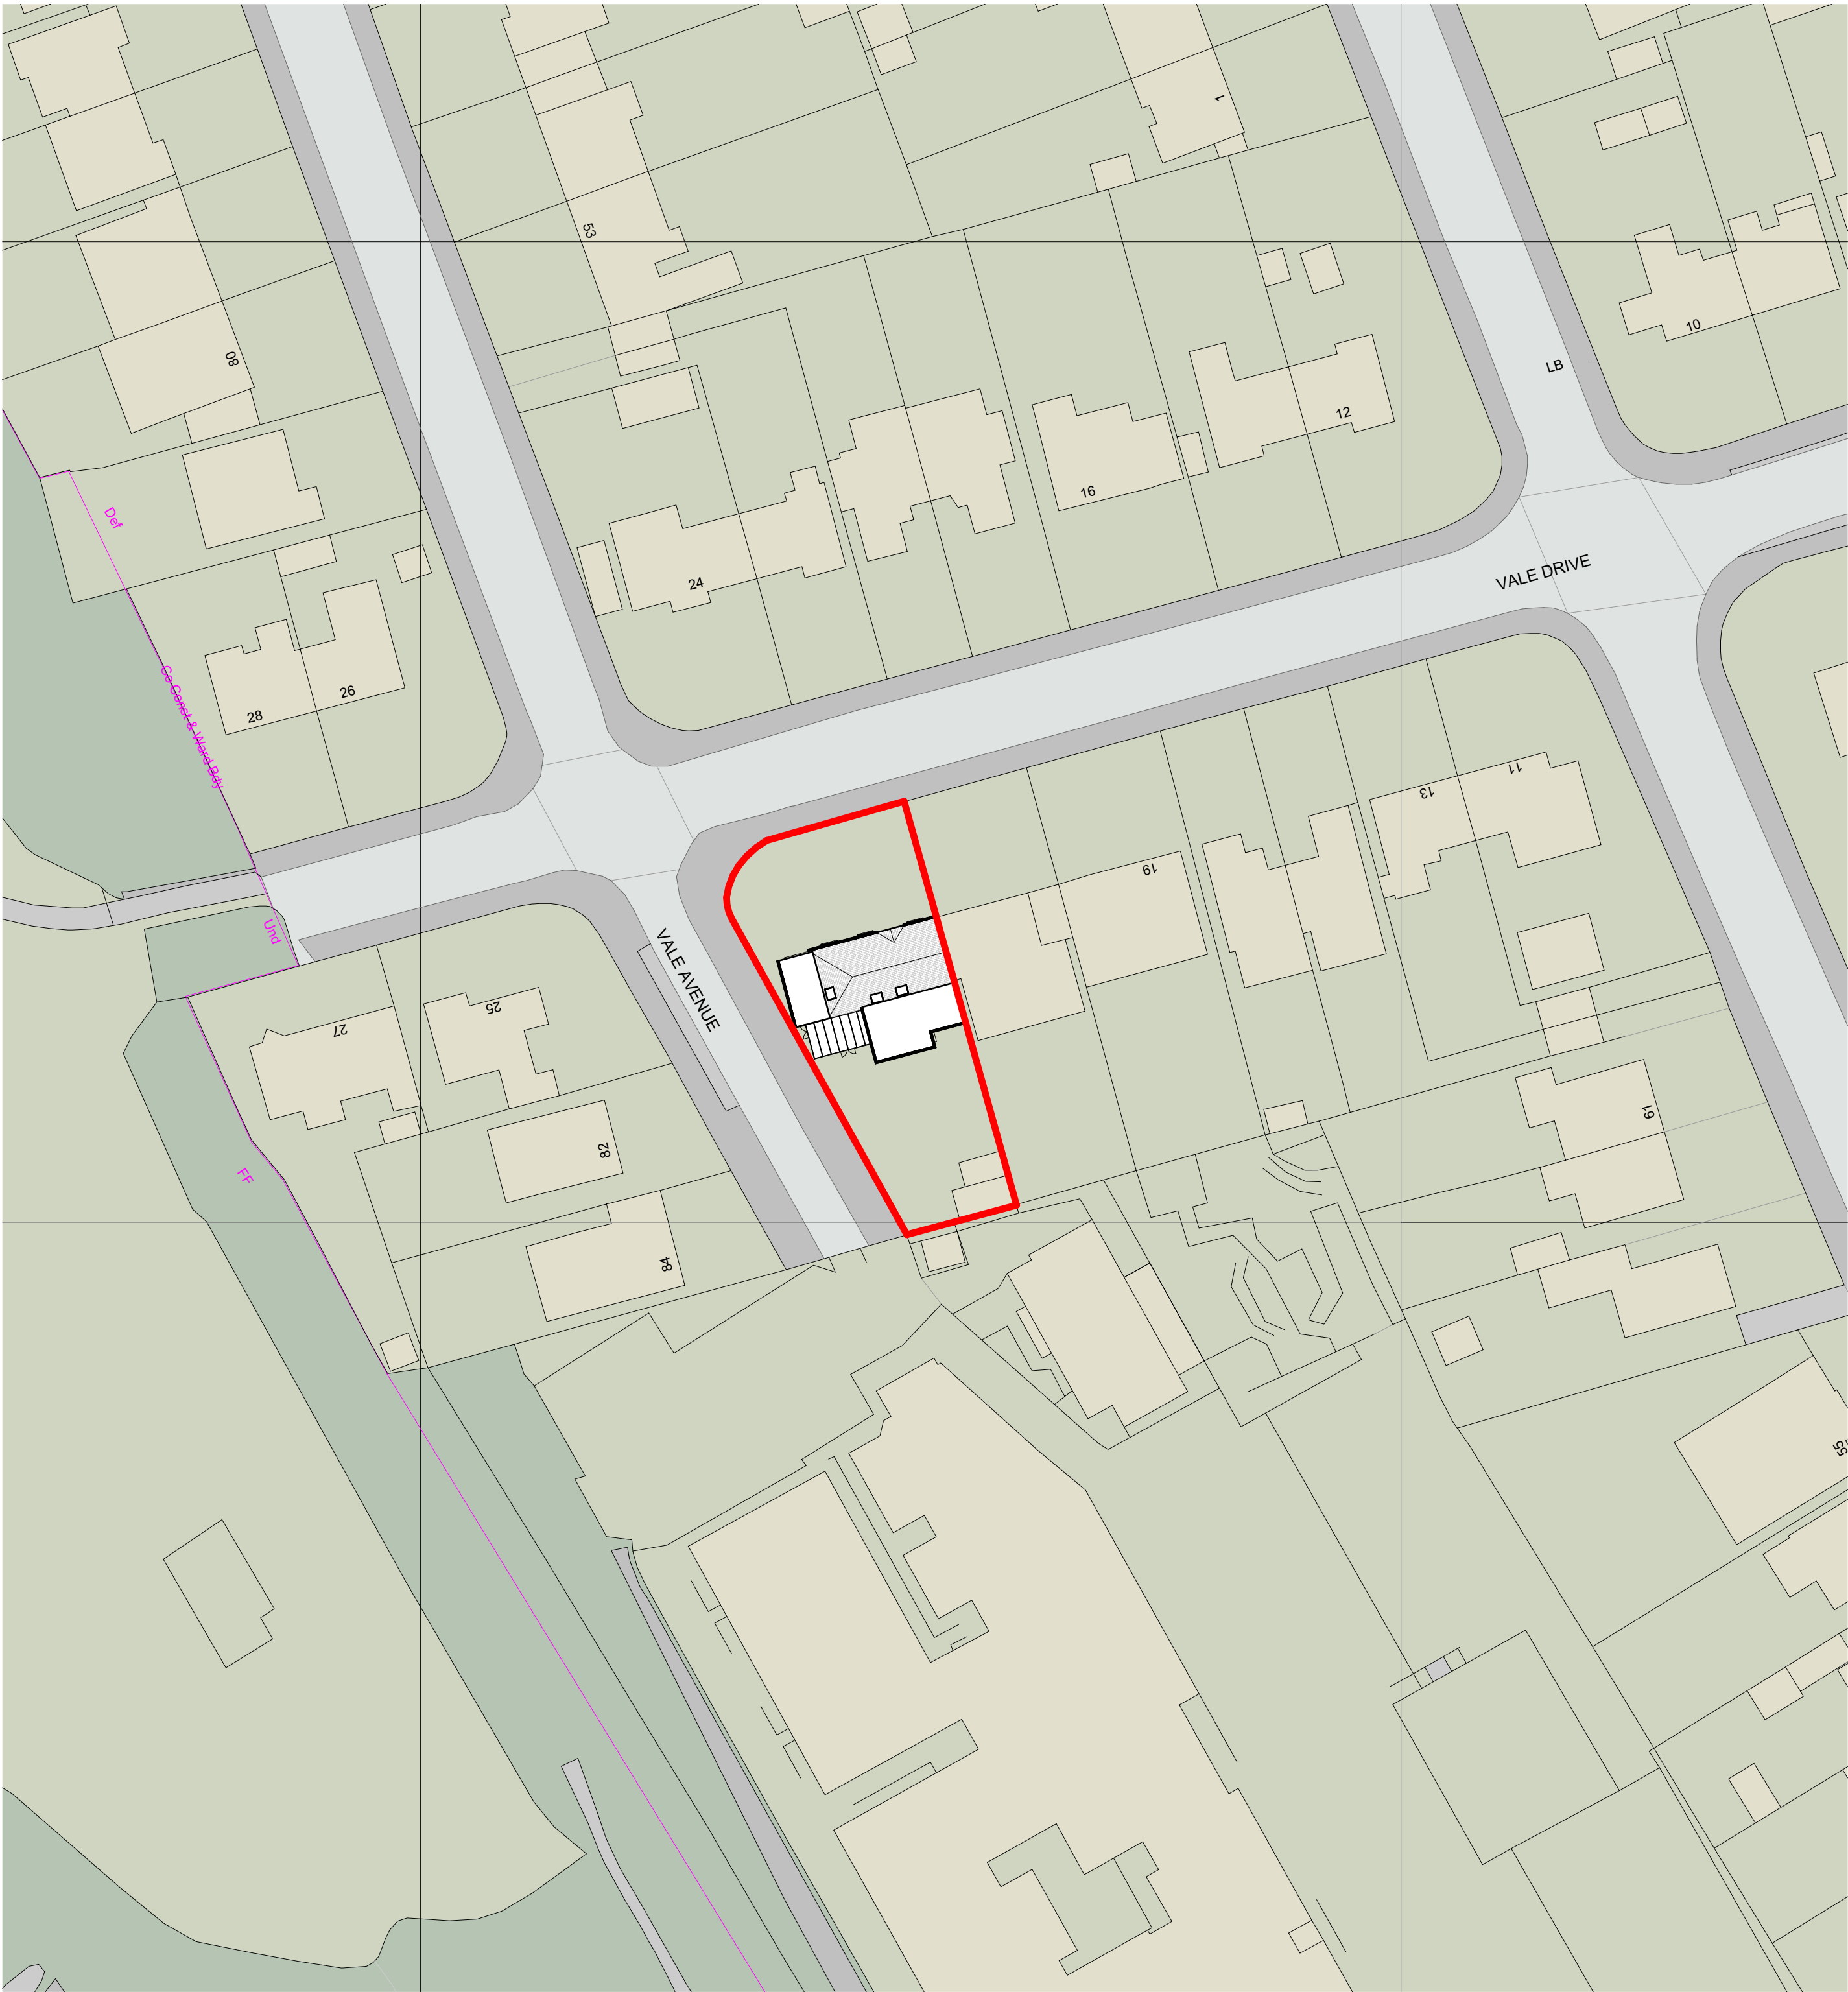


Site Plan
1 : 500

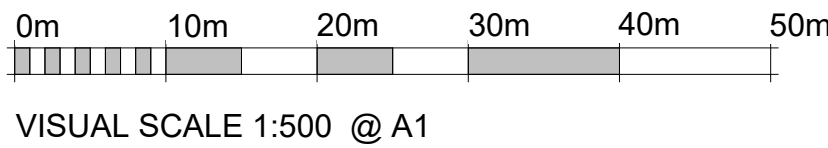

VISUAL SCALE 1:500 @ A1



Location Plan
1 : 1250

 

VISUAL SCALE 1:1250 @ A1

Revision Number	Revision Description	Issued by	Revision Date
-----------------	----------------------	-----------	---------------

DATE:

STATUS:

SHEET SIZE:

27/04/26

PLANNING ISSUE

A1

SCALE:

DRAWN:

CHECKED:

As indicated

AP

CLIENT:

SITE ADDRESS:

Ricky Woolway

23 Vale Drive,

Findon Valley,

Worthing

BN14 0DD

DRAWING:

Single Storey Rear Extension

TITLE:

Existing Site and Location Plan

DRAWING NO:

APC/184/26/04

PROJECT NO:



ARCHEVOLVE

✉ // design @archevolve.co.uk

WEB // www. archevolve.co.uk

☎ // 01798 879894

