




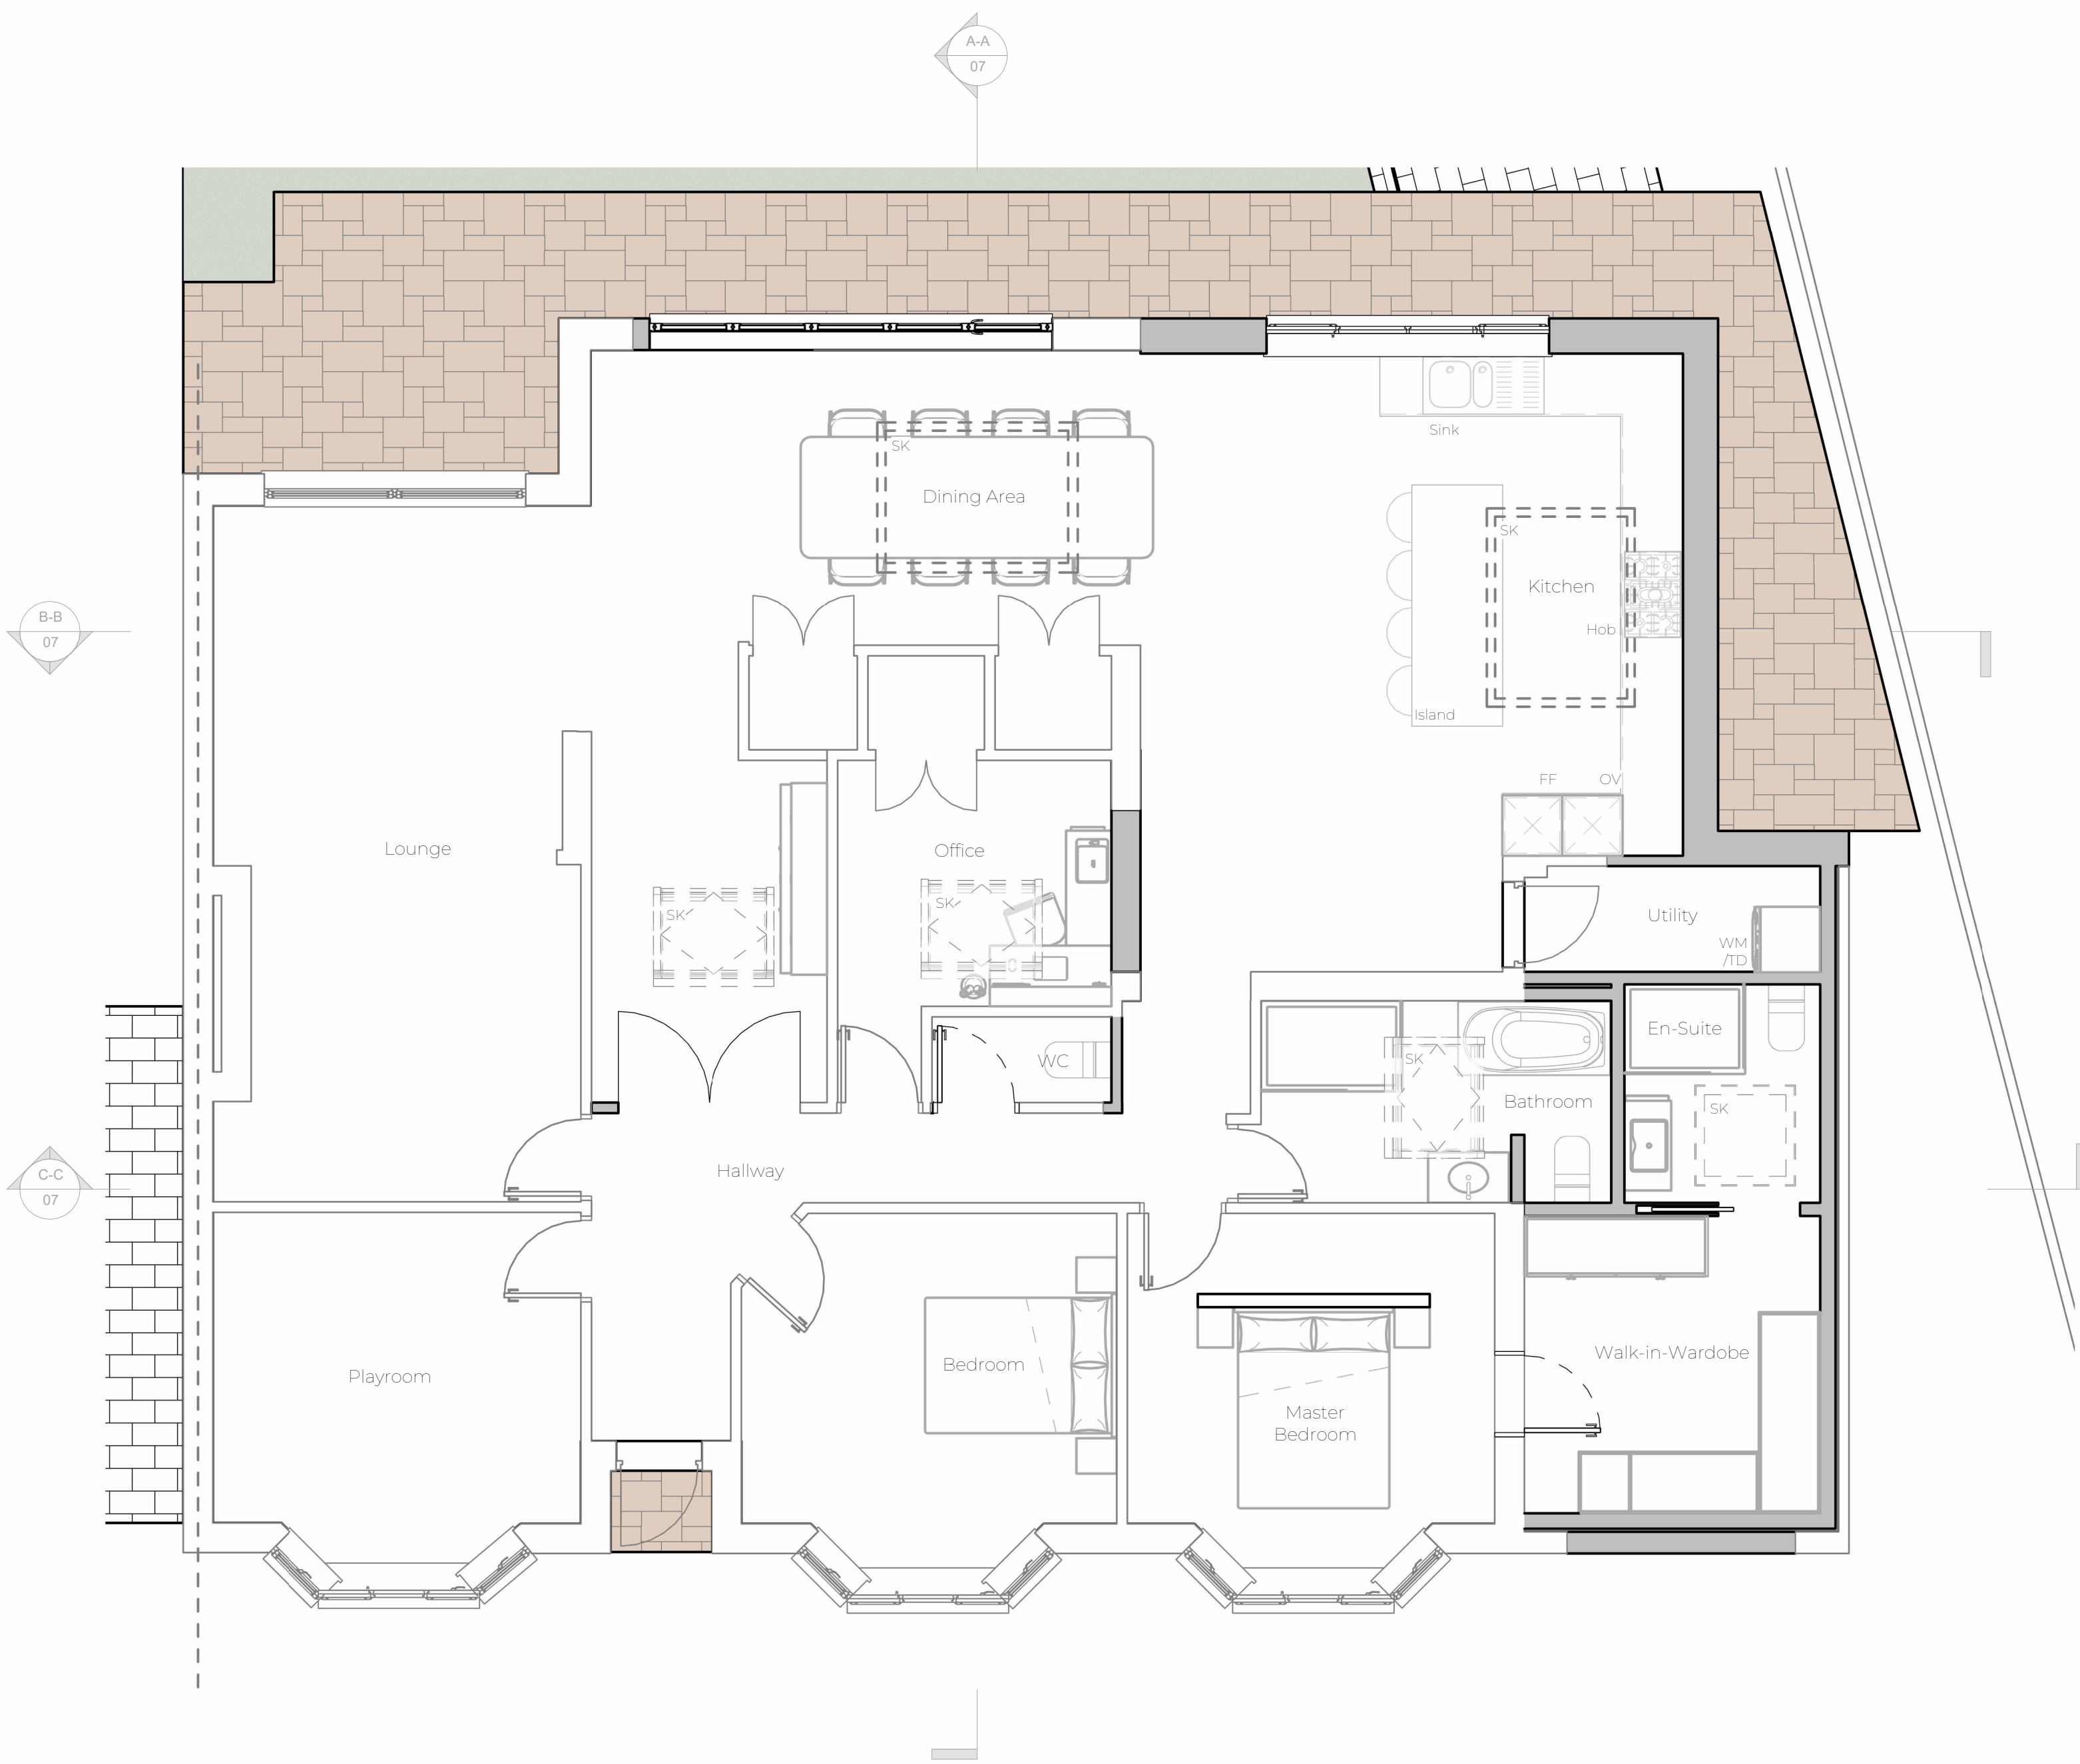

Proposed Ground Floor Plan  
1 : 50

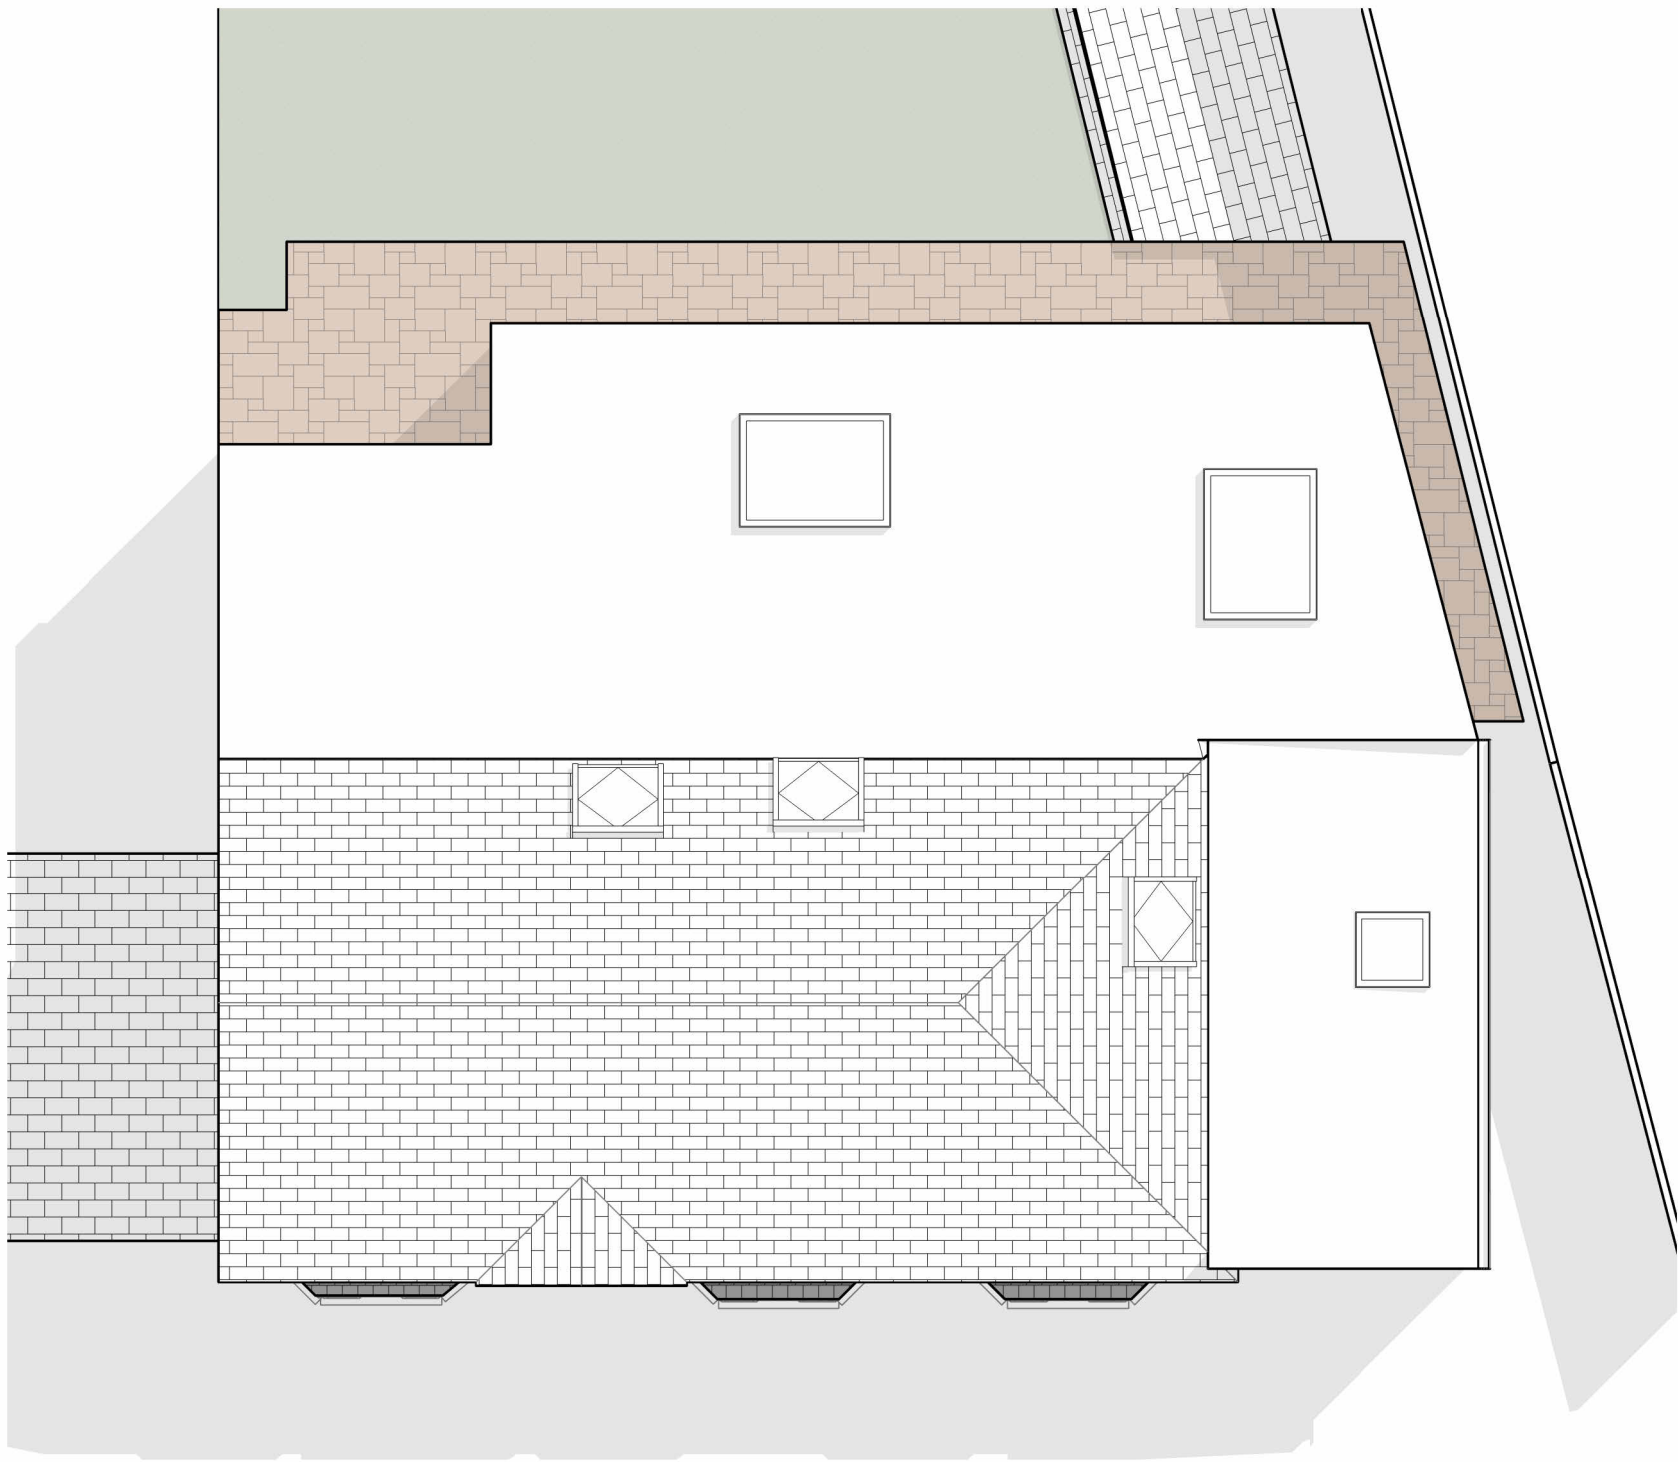

Roof Plan  
1 : 100

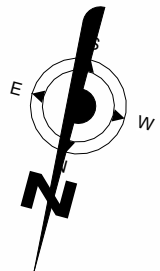

- Notes:
- 1. THE COPYRIGHT OF THIS DRAWING IS VESTED IN ARCHEVOLVE AND IT MAY NOT BE REPRODUCED IN WHOLE OR PART OR USED FOR THE MANUFACTURE OF ANY ARTICLE WITHOUT THE EXPRESS PERMISSION OF THE COPYRIGHT HOLDERS.
  - 2. WORK TO FIGURED DIMENSIONS ONLY.
  - 3. THIS DRAWING IS TO BE READ IN CONJUNCTION WITH ALL RELEVANT ARCHITECT'S, SERVICE ENGINEER'S AND ARCHEVOLVE AND SPECIFICATIONS.

| Rev_A           | Amended Plans        | AP        | 16/07/26      |
|-----------------|----------------------|-----------|---------------|
| Revision Number | Revision Description | Issued by | Revision Date |

|          |                |             |
|----------|----------------|-------------|
| DATE:    | STATUS:        | SHEET SIZE: |
| 27/04/26 | PLANNING ISSUE | A1          |

|              |        |          |
|--------------|--------|----------|
| SCALE:       | DRAWN: | CHECKED: |
| As indicated | AP     |          |

CLIENT: SITE ADDRESS:

Ricky Woolway  
23 Vale Drive,  
Findon Valley,  
Worthing  
BN14 0DD

DRAWING: Single Storey Rear Extension  
TITLE: Proposed Floor Plans

REVISION: Rev\_A  
DRAWING NO: APC/1844/26/05  
PROJECT NO:




ARCHEVOLVE


✉ // design @archevolve.co.uk

WEB // www. archevolve.co.uk

☎ // 01798 879894

 

VISUAL SCALE 1:100 @ A1

 

VISUAL SCALE 1:50 @ A1