




Notes:


1. THE COPYRIGHT OF THIS DRAWING IS VESTED IN ARCHEVOLVE AND IT MAY NOT BE REPRODUCED IN WHOLE OR PART OR USED FOR THE MANUFACTURE OF ANY ARTICLE WITHOUT THE EXPRESS PERMISSION OF THE COPYRIGHT HOLDERS.
2. WORK TO FIGURED DIMENSIONS ONLY.
3. THIS DRAWING IS TO BE READ IN CONJUNCTION WITH ALL RELEVANT ARCHITECT'S, SERVICE ENGINEER'S AND ARCHEVOLVE AND SPECIFICATIONS.



Proposed Site Plan
1 : 500

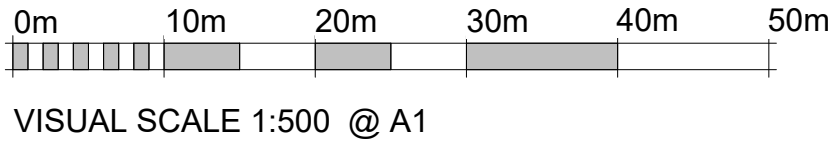

Proposed Location Plan
1 : 1250

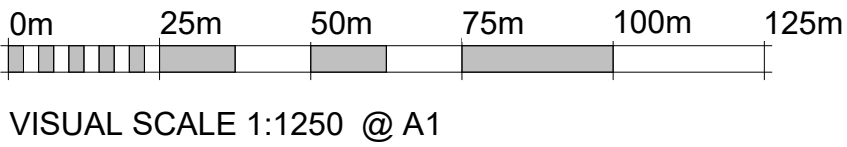

Rev_A	Amended Plans	AP	16/07/26
Revision Number	Revision Description	Issued by	Revision Date

DATE: 27/04/26
STATUS: PLANNING ISSUE
SHEET SIZE: A1

SCALE: As indicated
DRAWN: AP
CHECKED:

CLIENT: Ricky Woolway
23 Vale Drive,
Findon Valley,
Worthing
BN14 0DD
SITE ADDRESS:

DRAWING: Single Storey Rear Extension
TITLE: Proposed Site and Location Plan
PROJECT NO: APC/1844/26/08

REVISION: Rev_A