



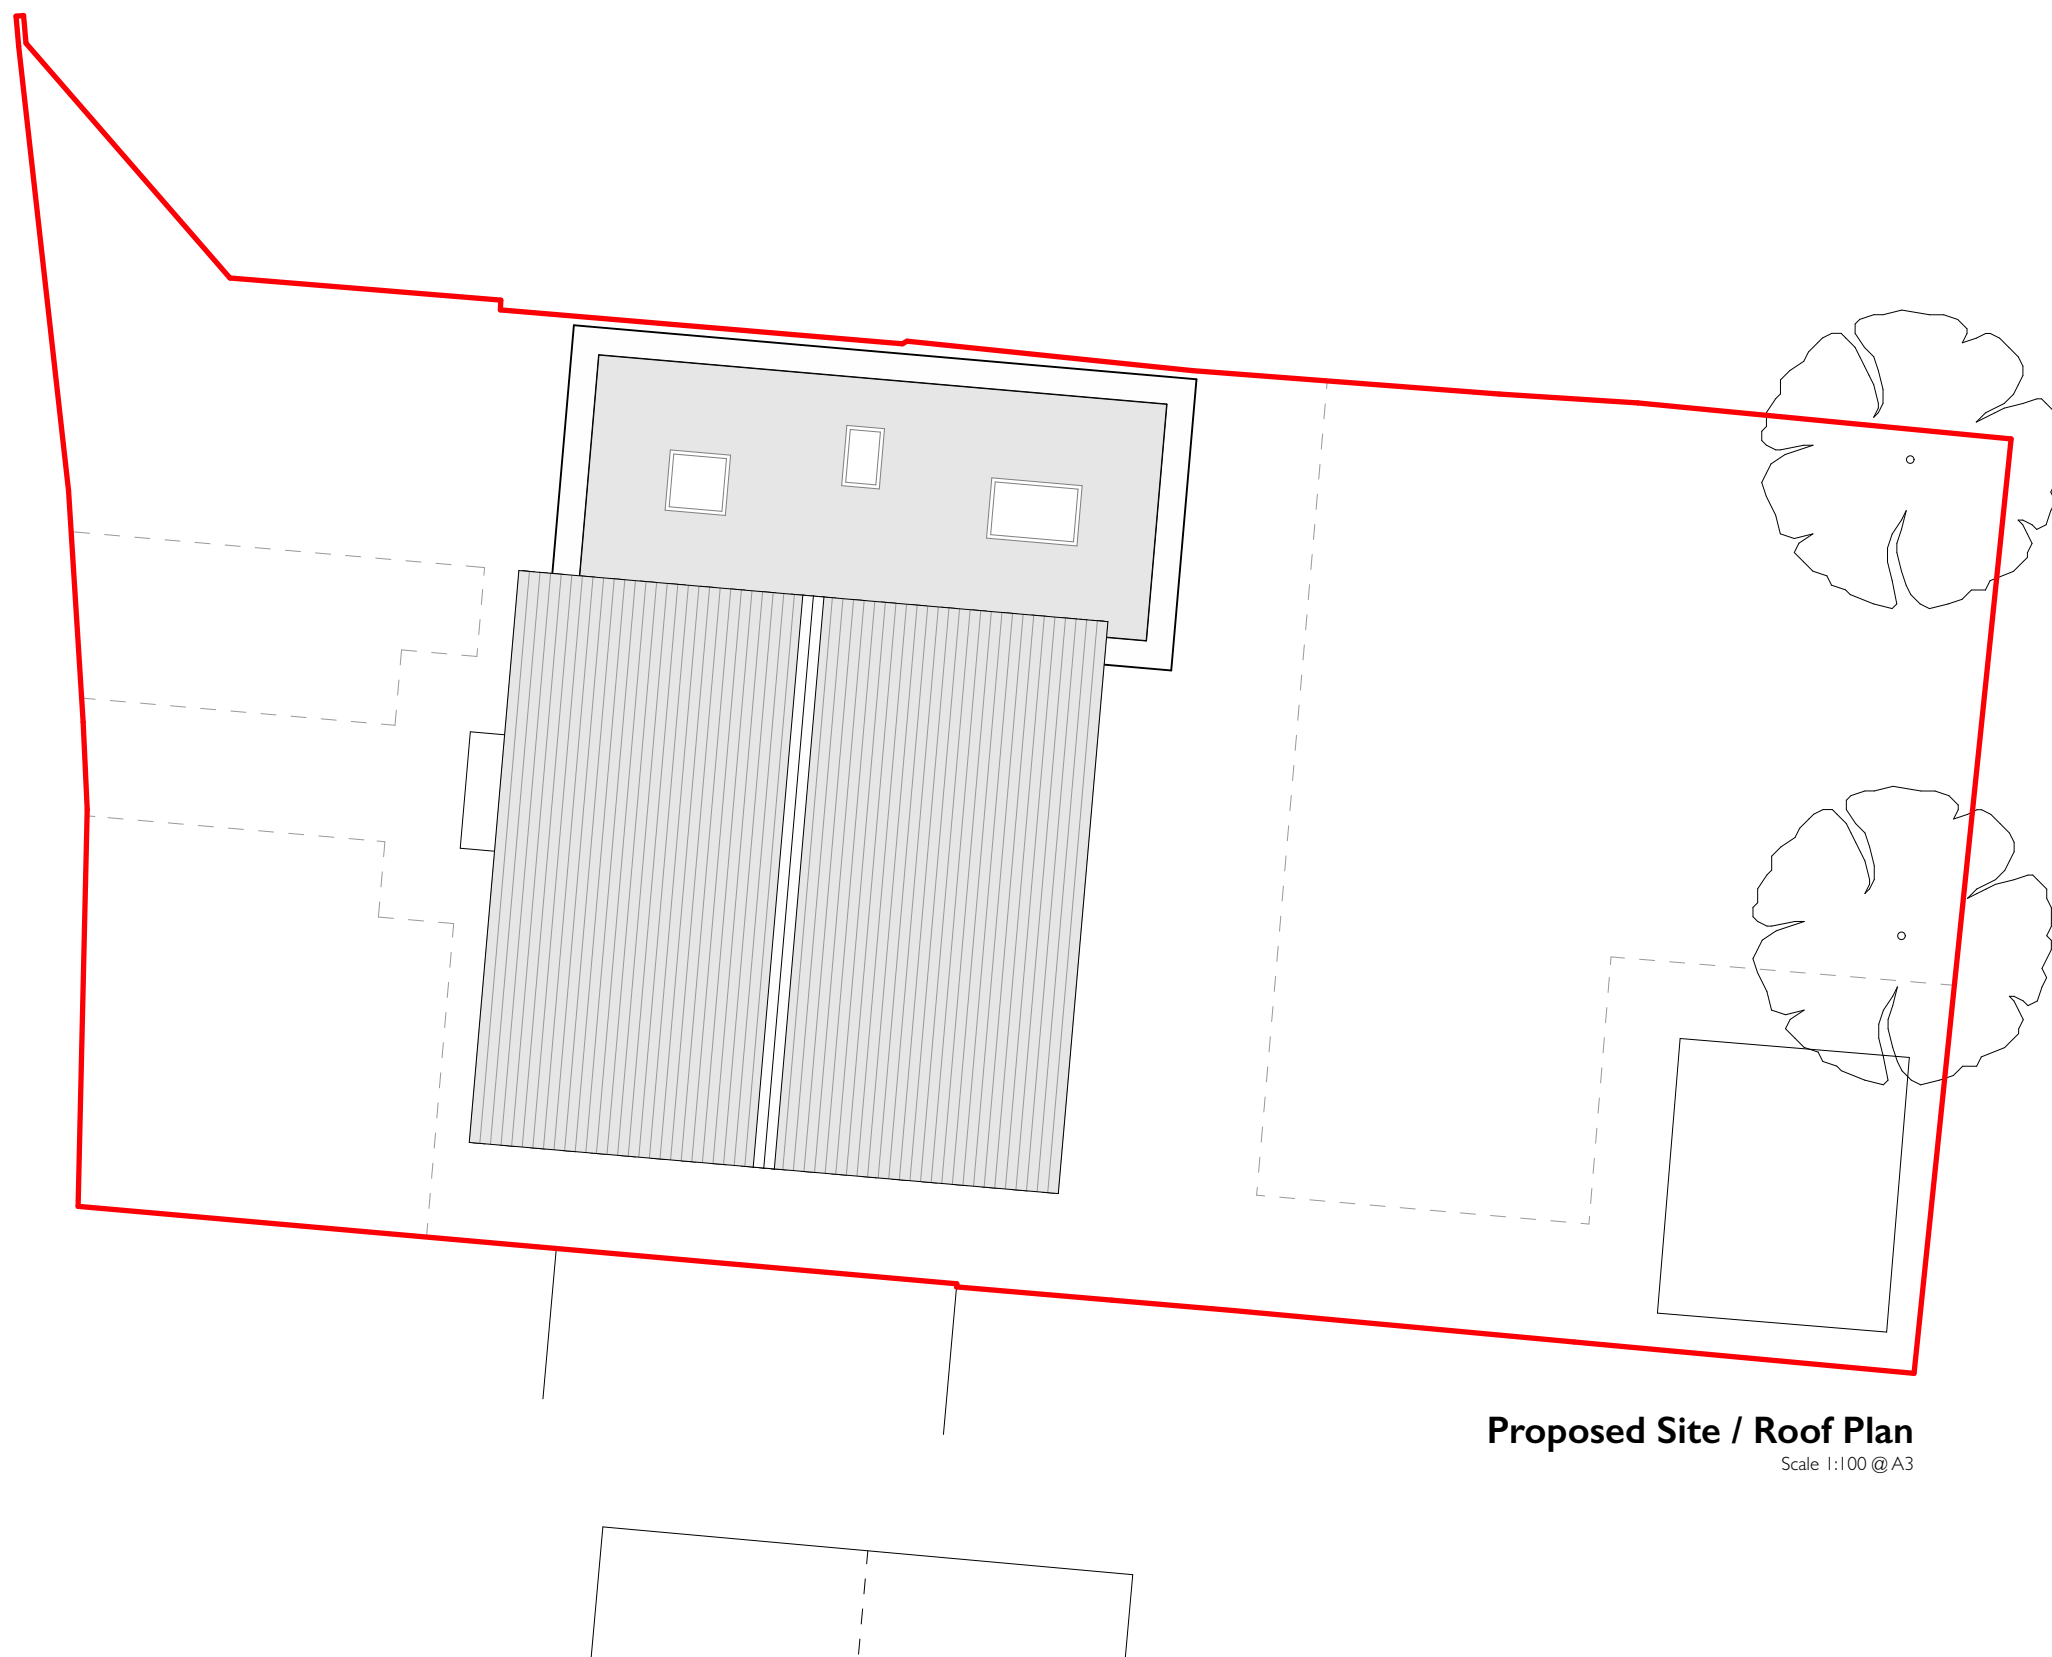

Proposed Site / Roof Plan
Scale 1:100 @ A3

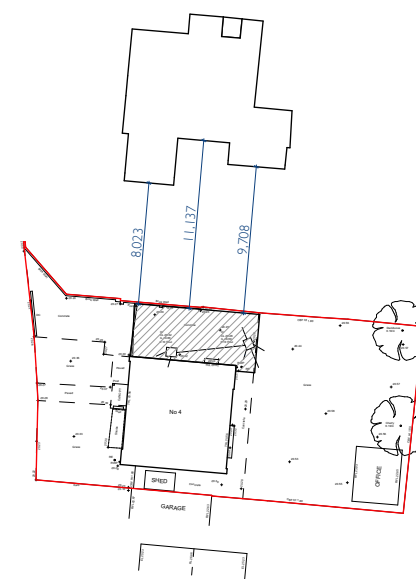

Proposed Block Plan
Scale 1:500 @ A3

0 10 20 30

PMR
ARCHITECTURE

Sheridan House
112 - 116 Western Road
Hove, BN3 1DD

01273 980820

brighton@pmr-architecture.co.uk
www.pmr-architecture.co.uk

Client: Aaron and Vicki Thorpe
Project: 4 Tarrgon Way Shoreham-By-Sea BN43 6JG
Drawing Title: Proposed Site / Roof Plan & Proposed Block Plan
Drawing No: 25.55_PL_100
Revision: B
Date: April 2026
Status: PLANNING
Scale: 1:100, 1:500 @ A3

