




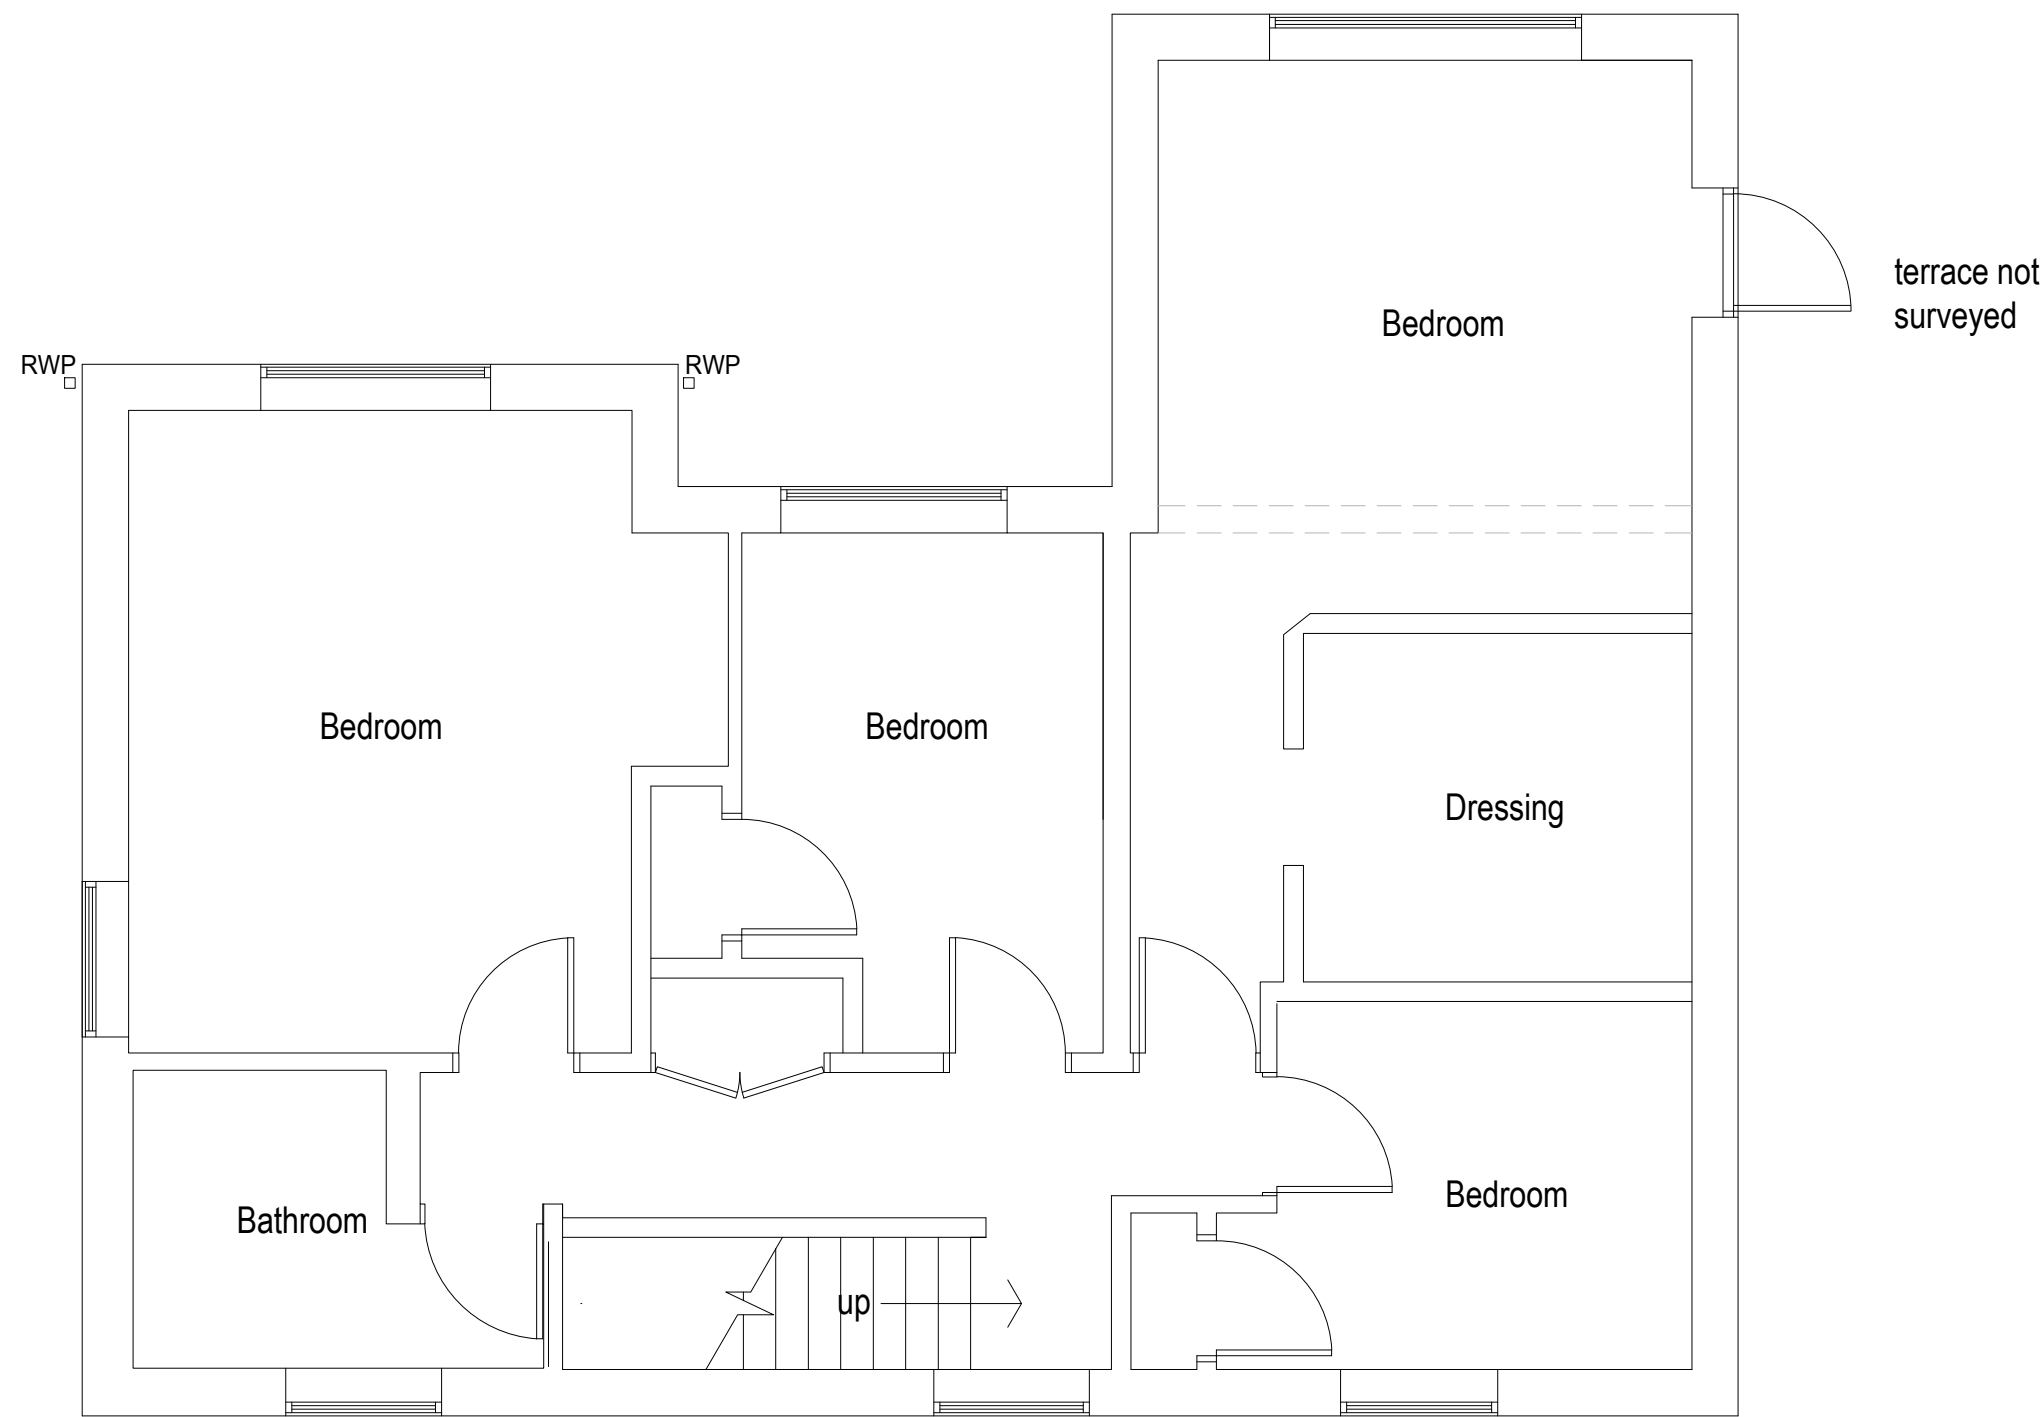

Existing First Floor Plan 1:50

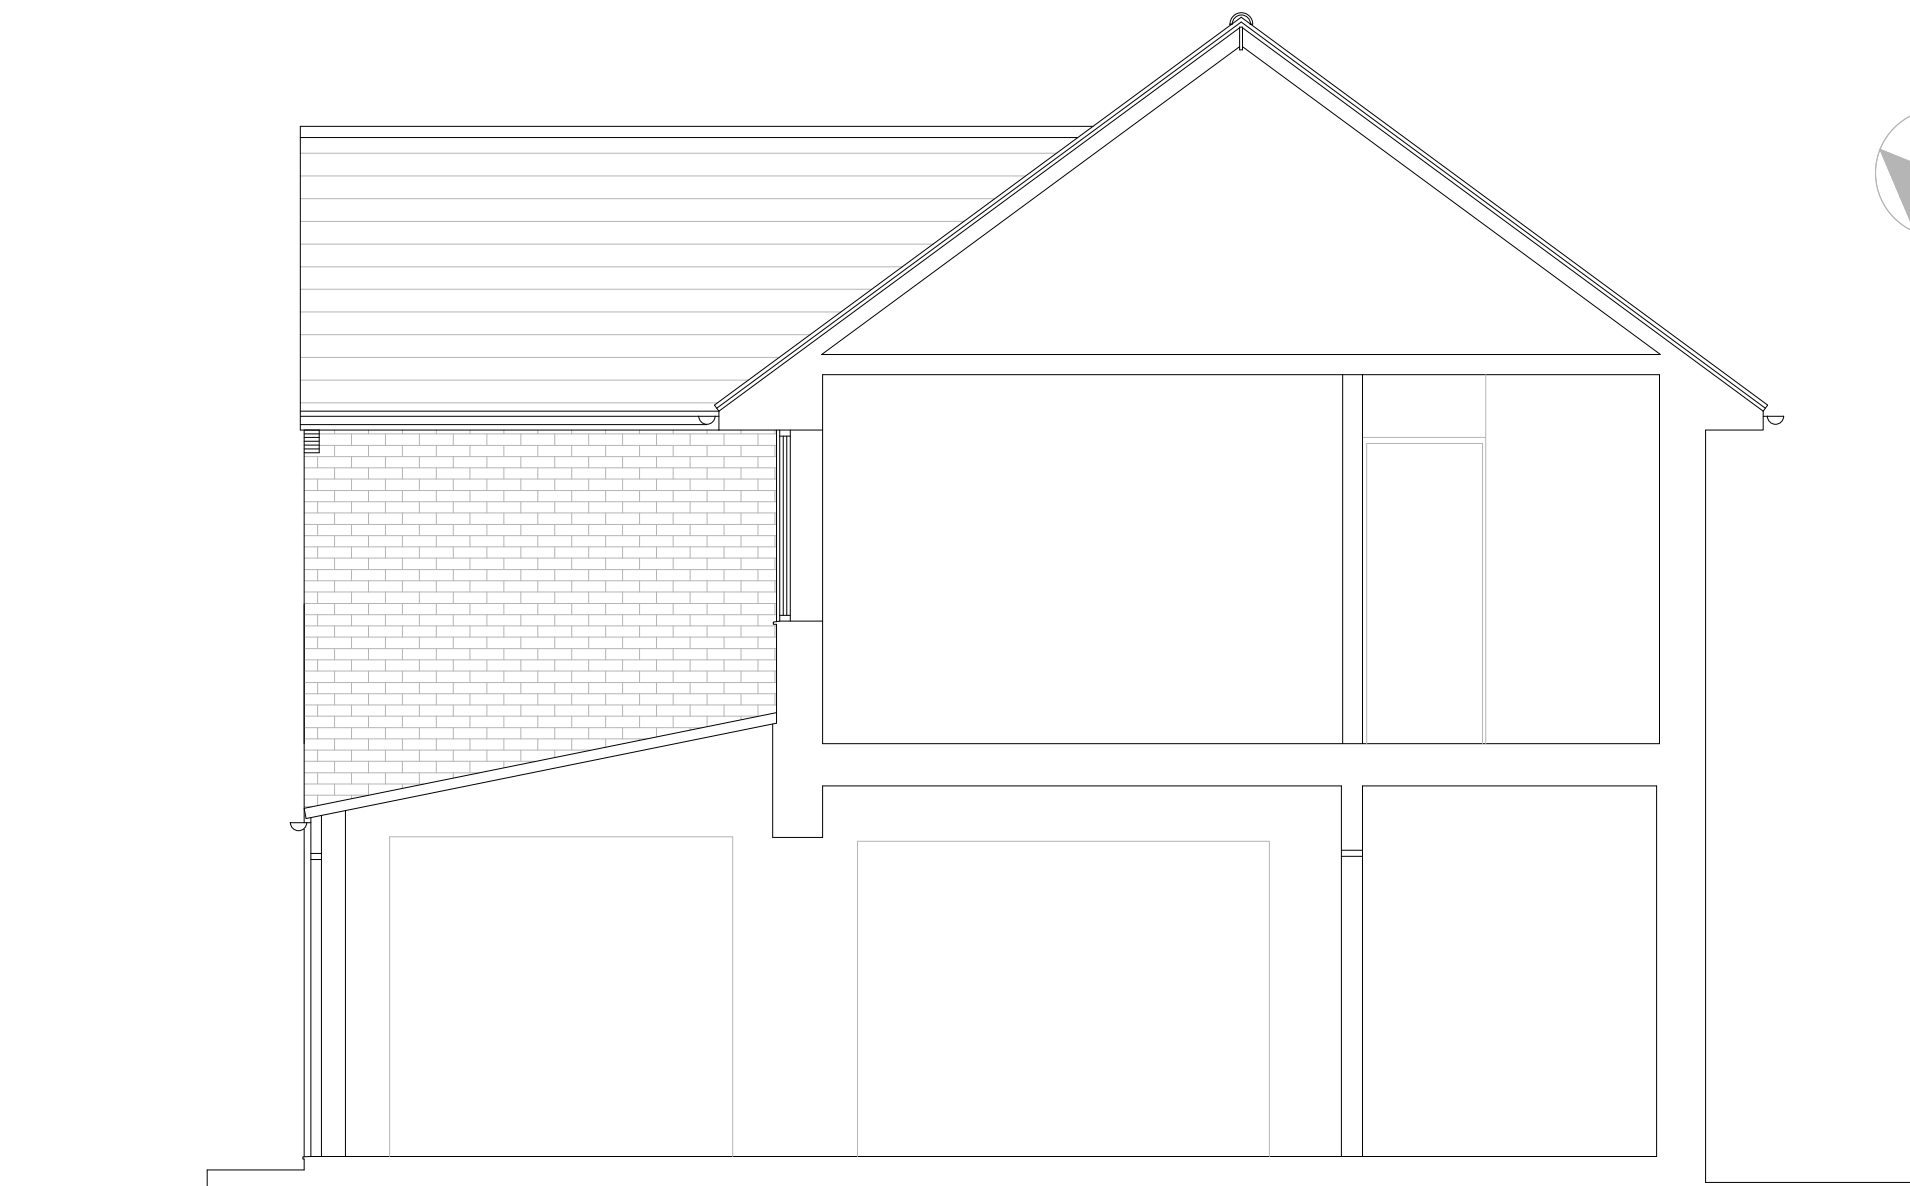

Existing Section A-A 1:50

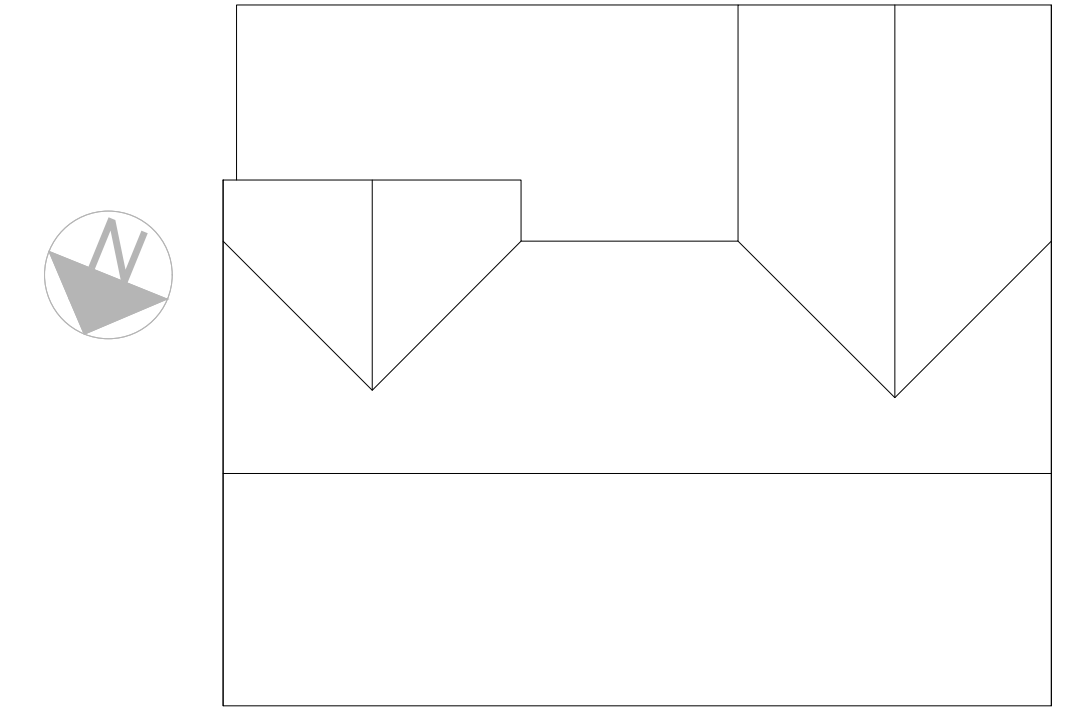


Existing Roof Plan 1:100



Existing Side (East) Elevation 1:100




Existing Rear (South) Elevation 1:100

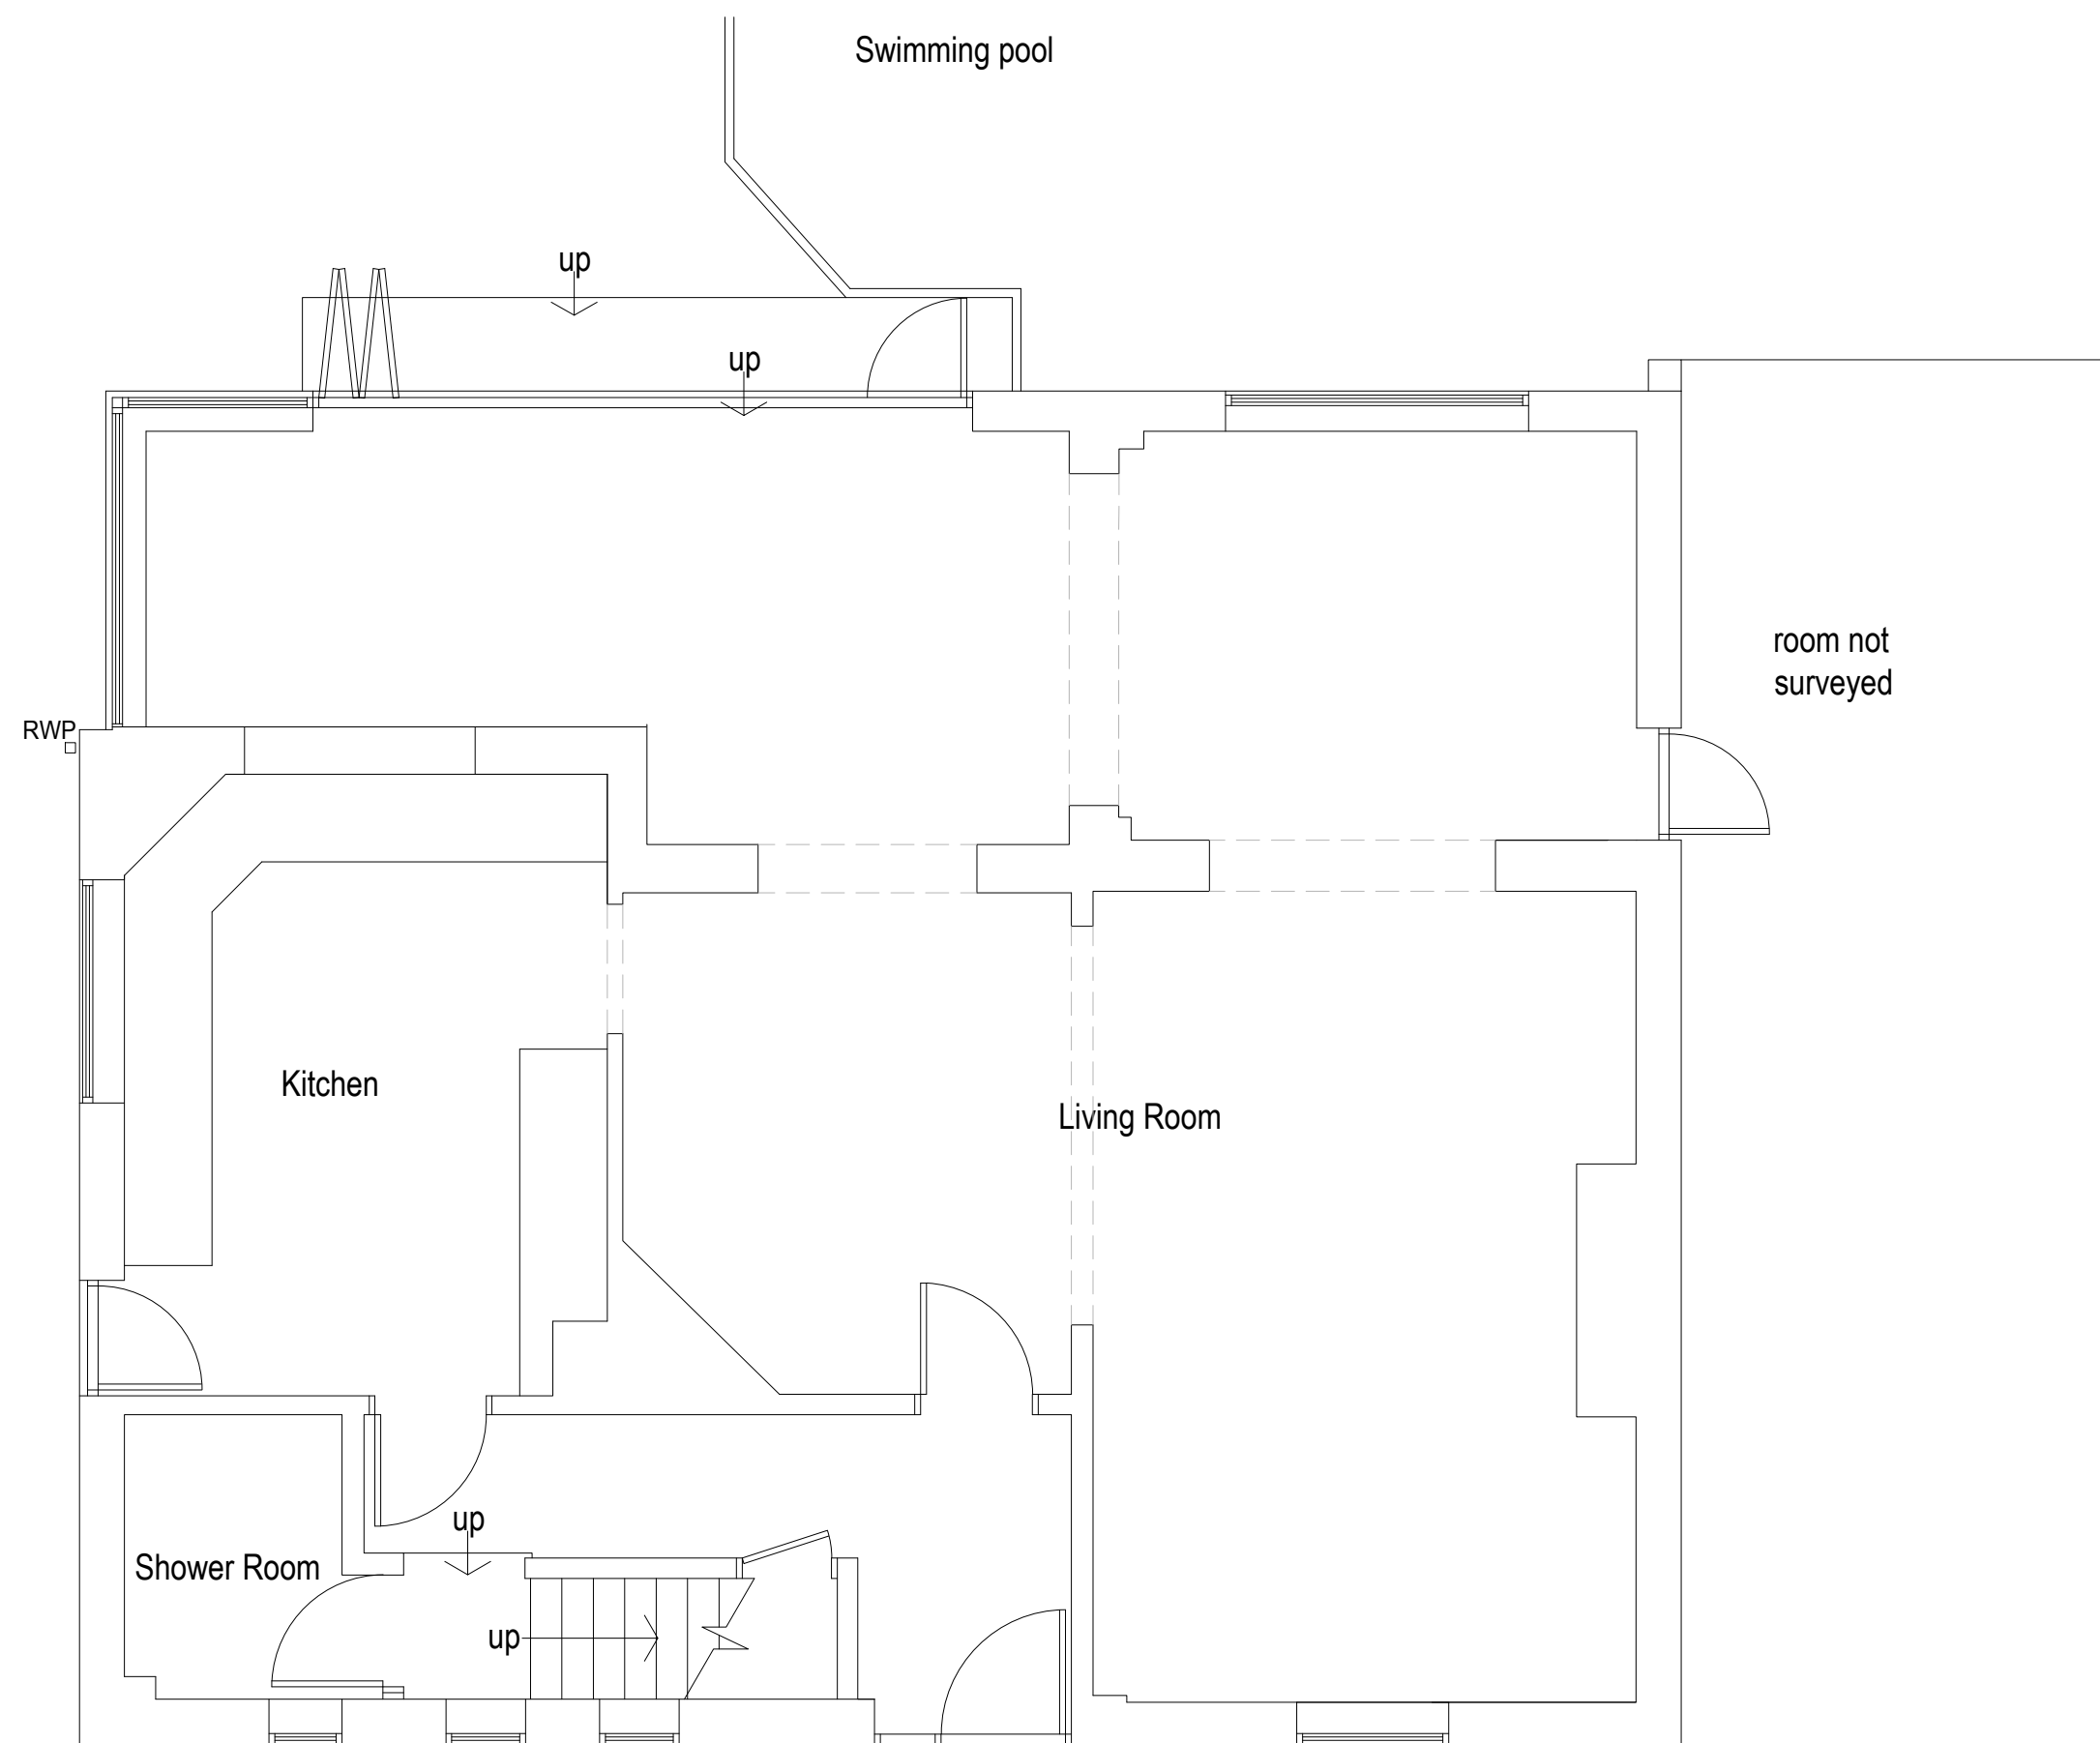

Existing Ground Floor Plan 1:50



Location plan 1:1250

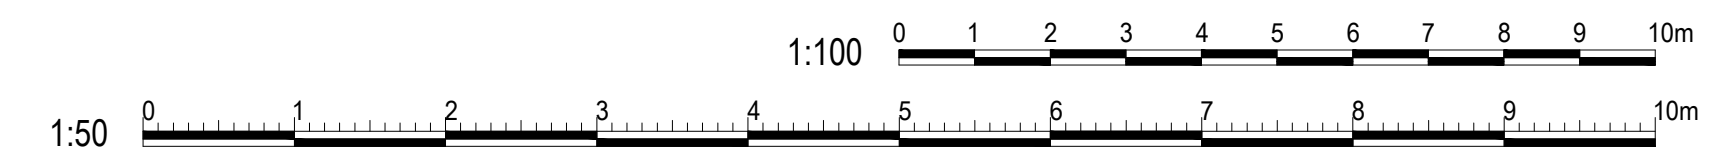

Rev A 12.08.26 Roof plan amendments

bpm Architectural Services Ltd.

client	Mr and Mrs Packham		
project	20 Hillside Avenue Worthing BN14 9QS		
project ref.	3271	Drawing No.	01A
drawing title	Existing plans , elevations and sections		
drawn by	J Boys		
date	July 26	scale	1:50/100@ A1
	www.bpmnet.co.uk info@bpmnet.co.uk		

Check all dimensions on site before all work is commenced. All goods materials workmanship to conform with current building regs BSS and COPs