



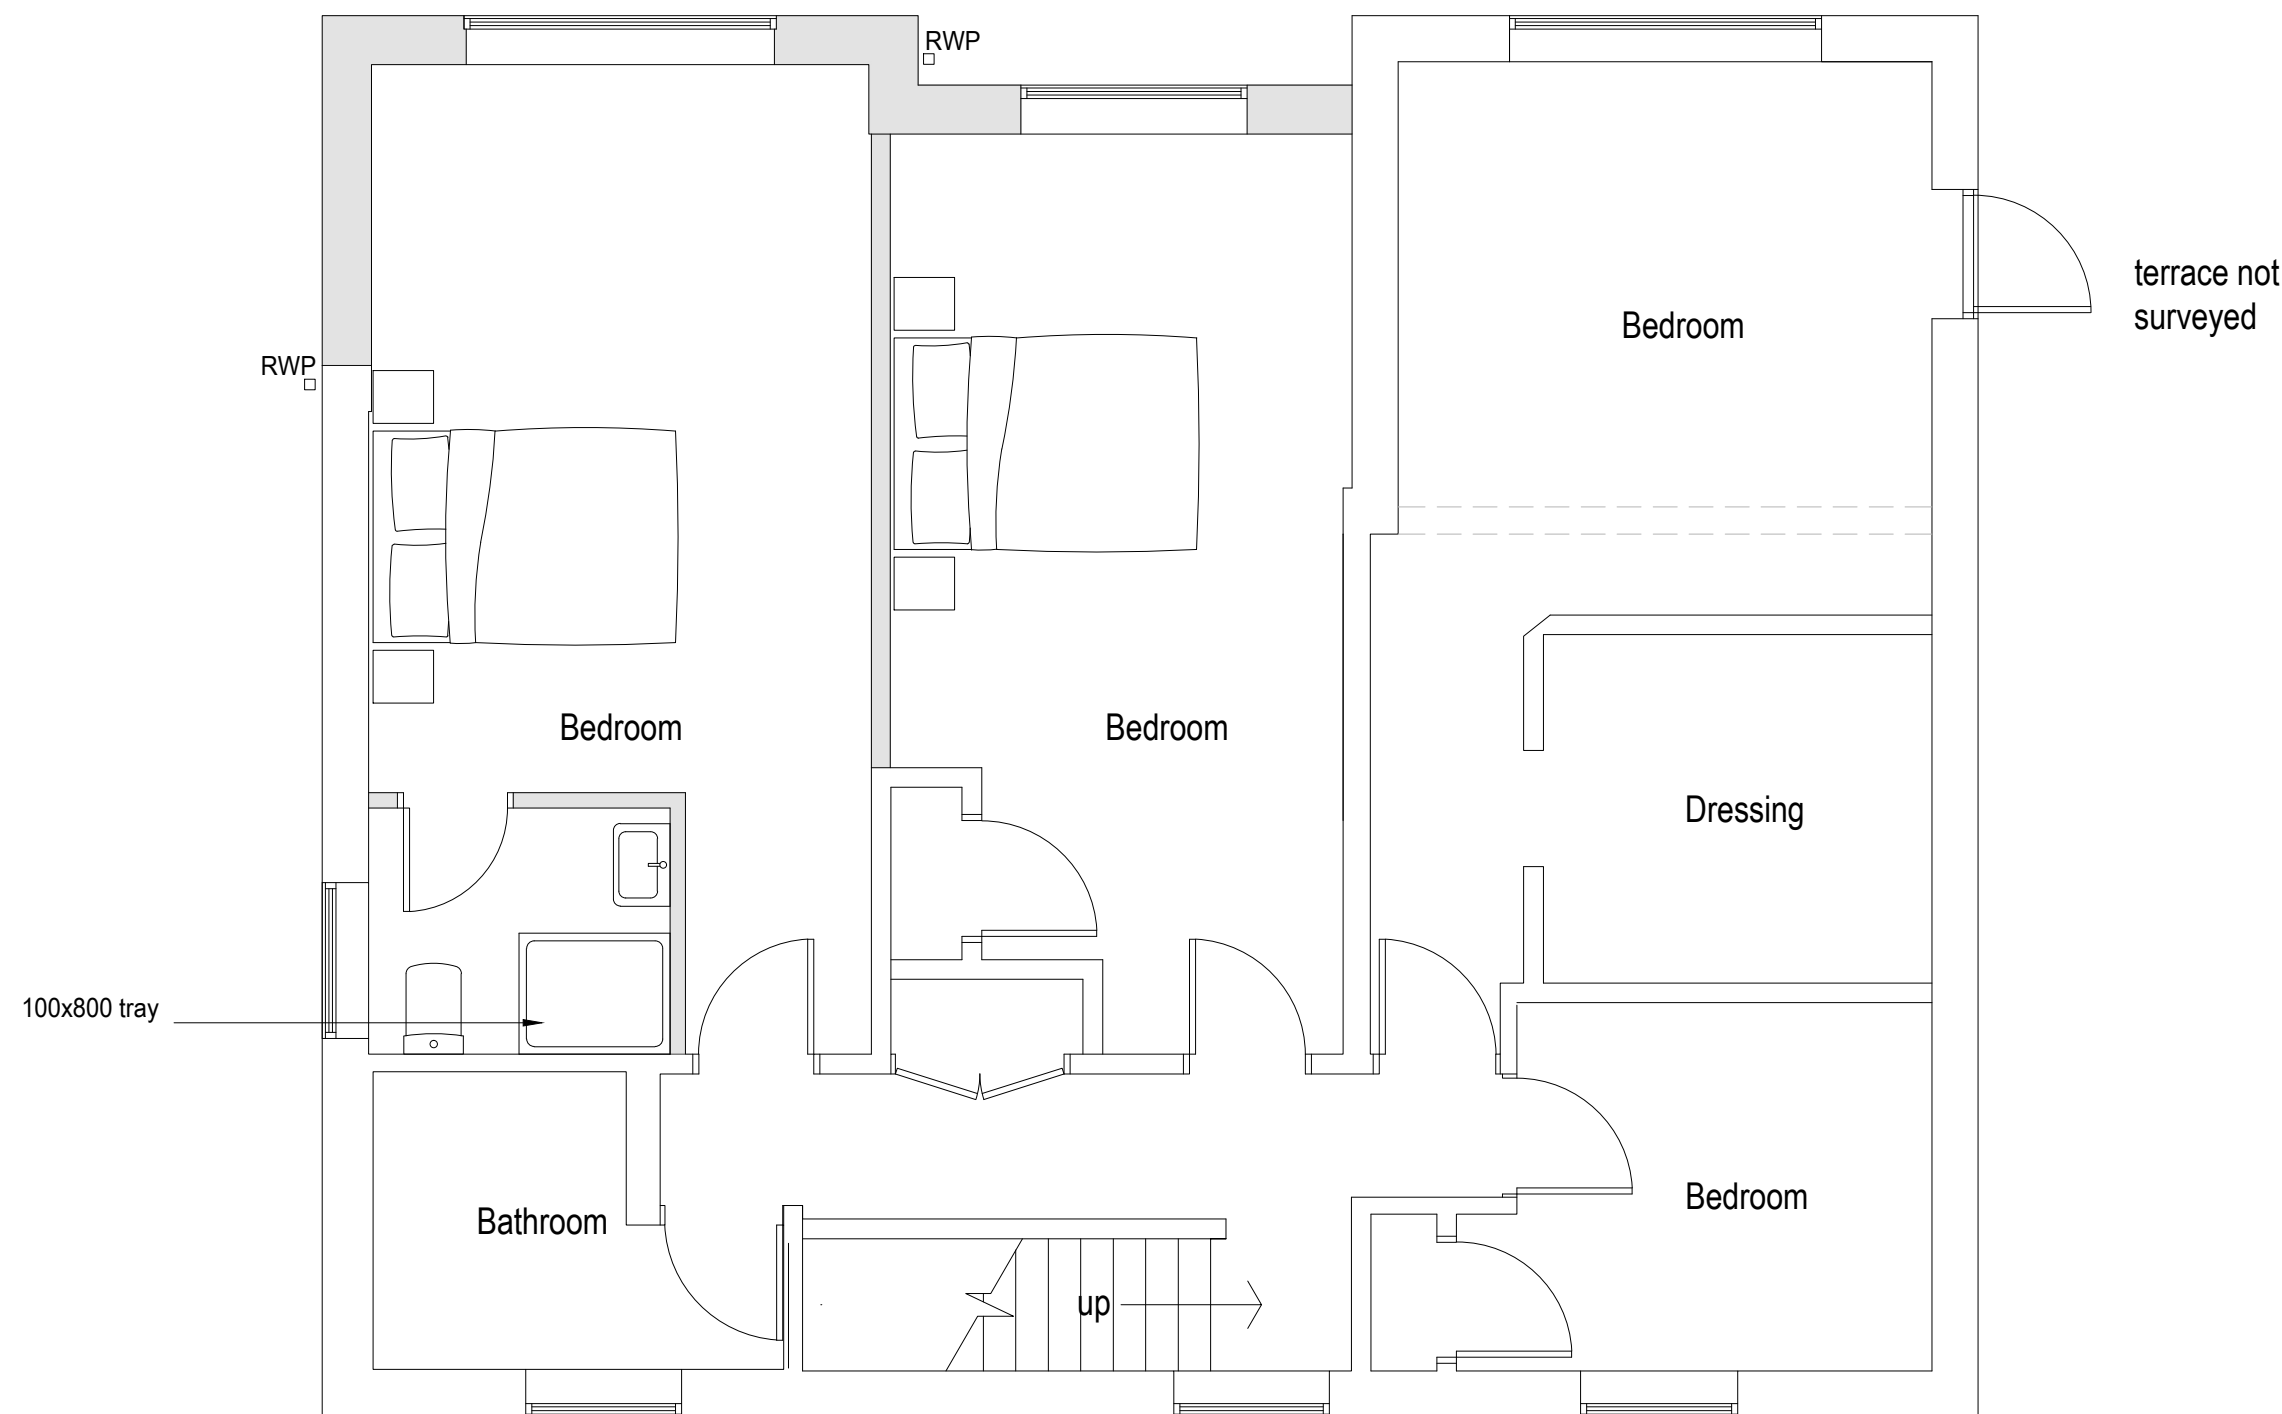

Proposed First Floor Plan 1:50



Proposed Section A-A 1:50

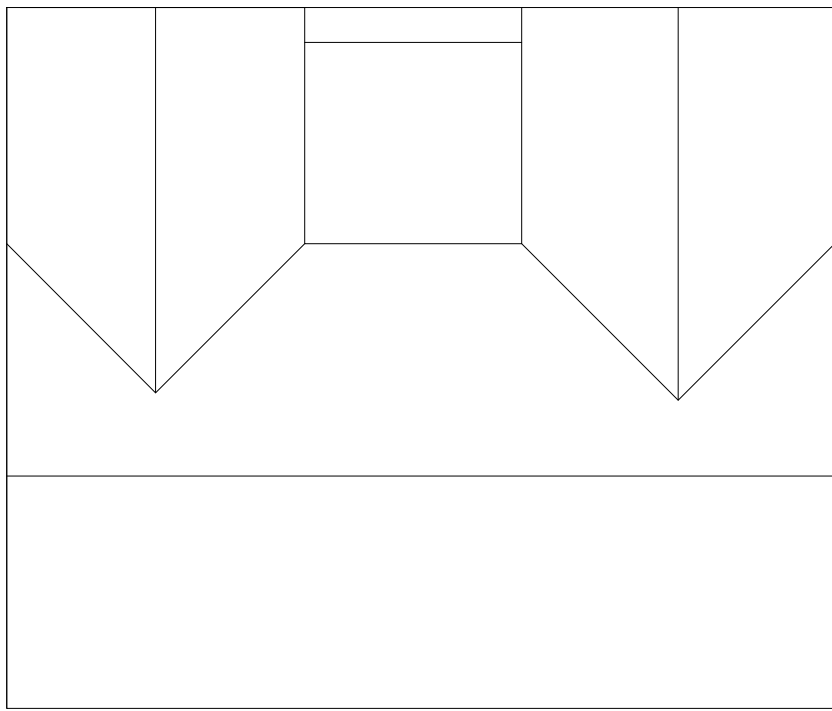


Proposed Roof Plan 1:100




Proposed Side (East) Elevation 1:100




Proposed Rear (South) Elevation 1:100

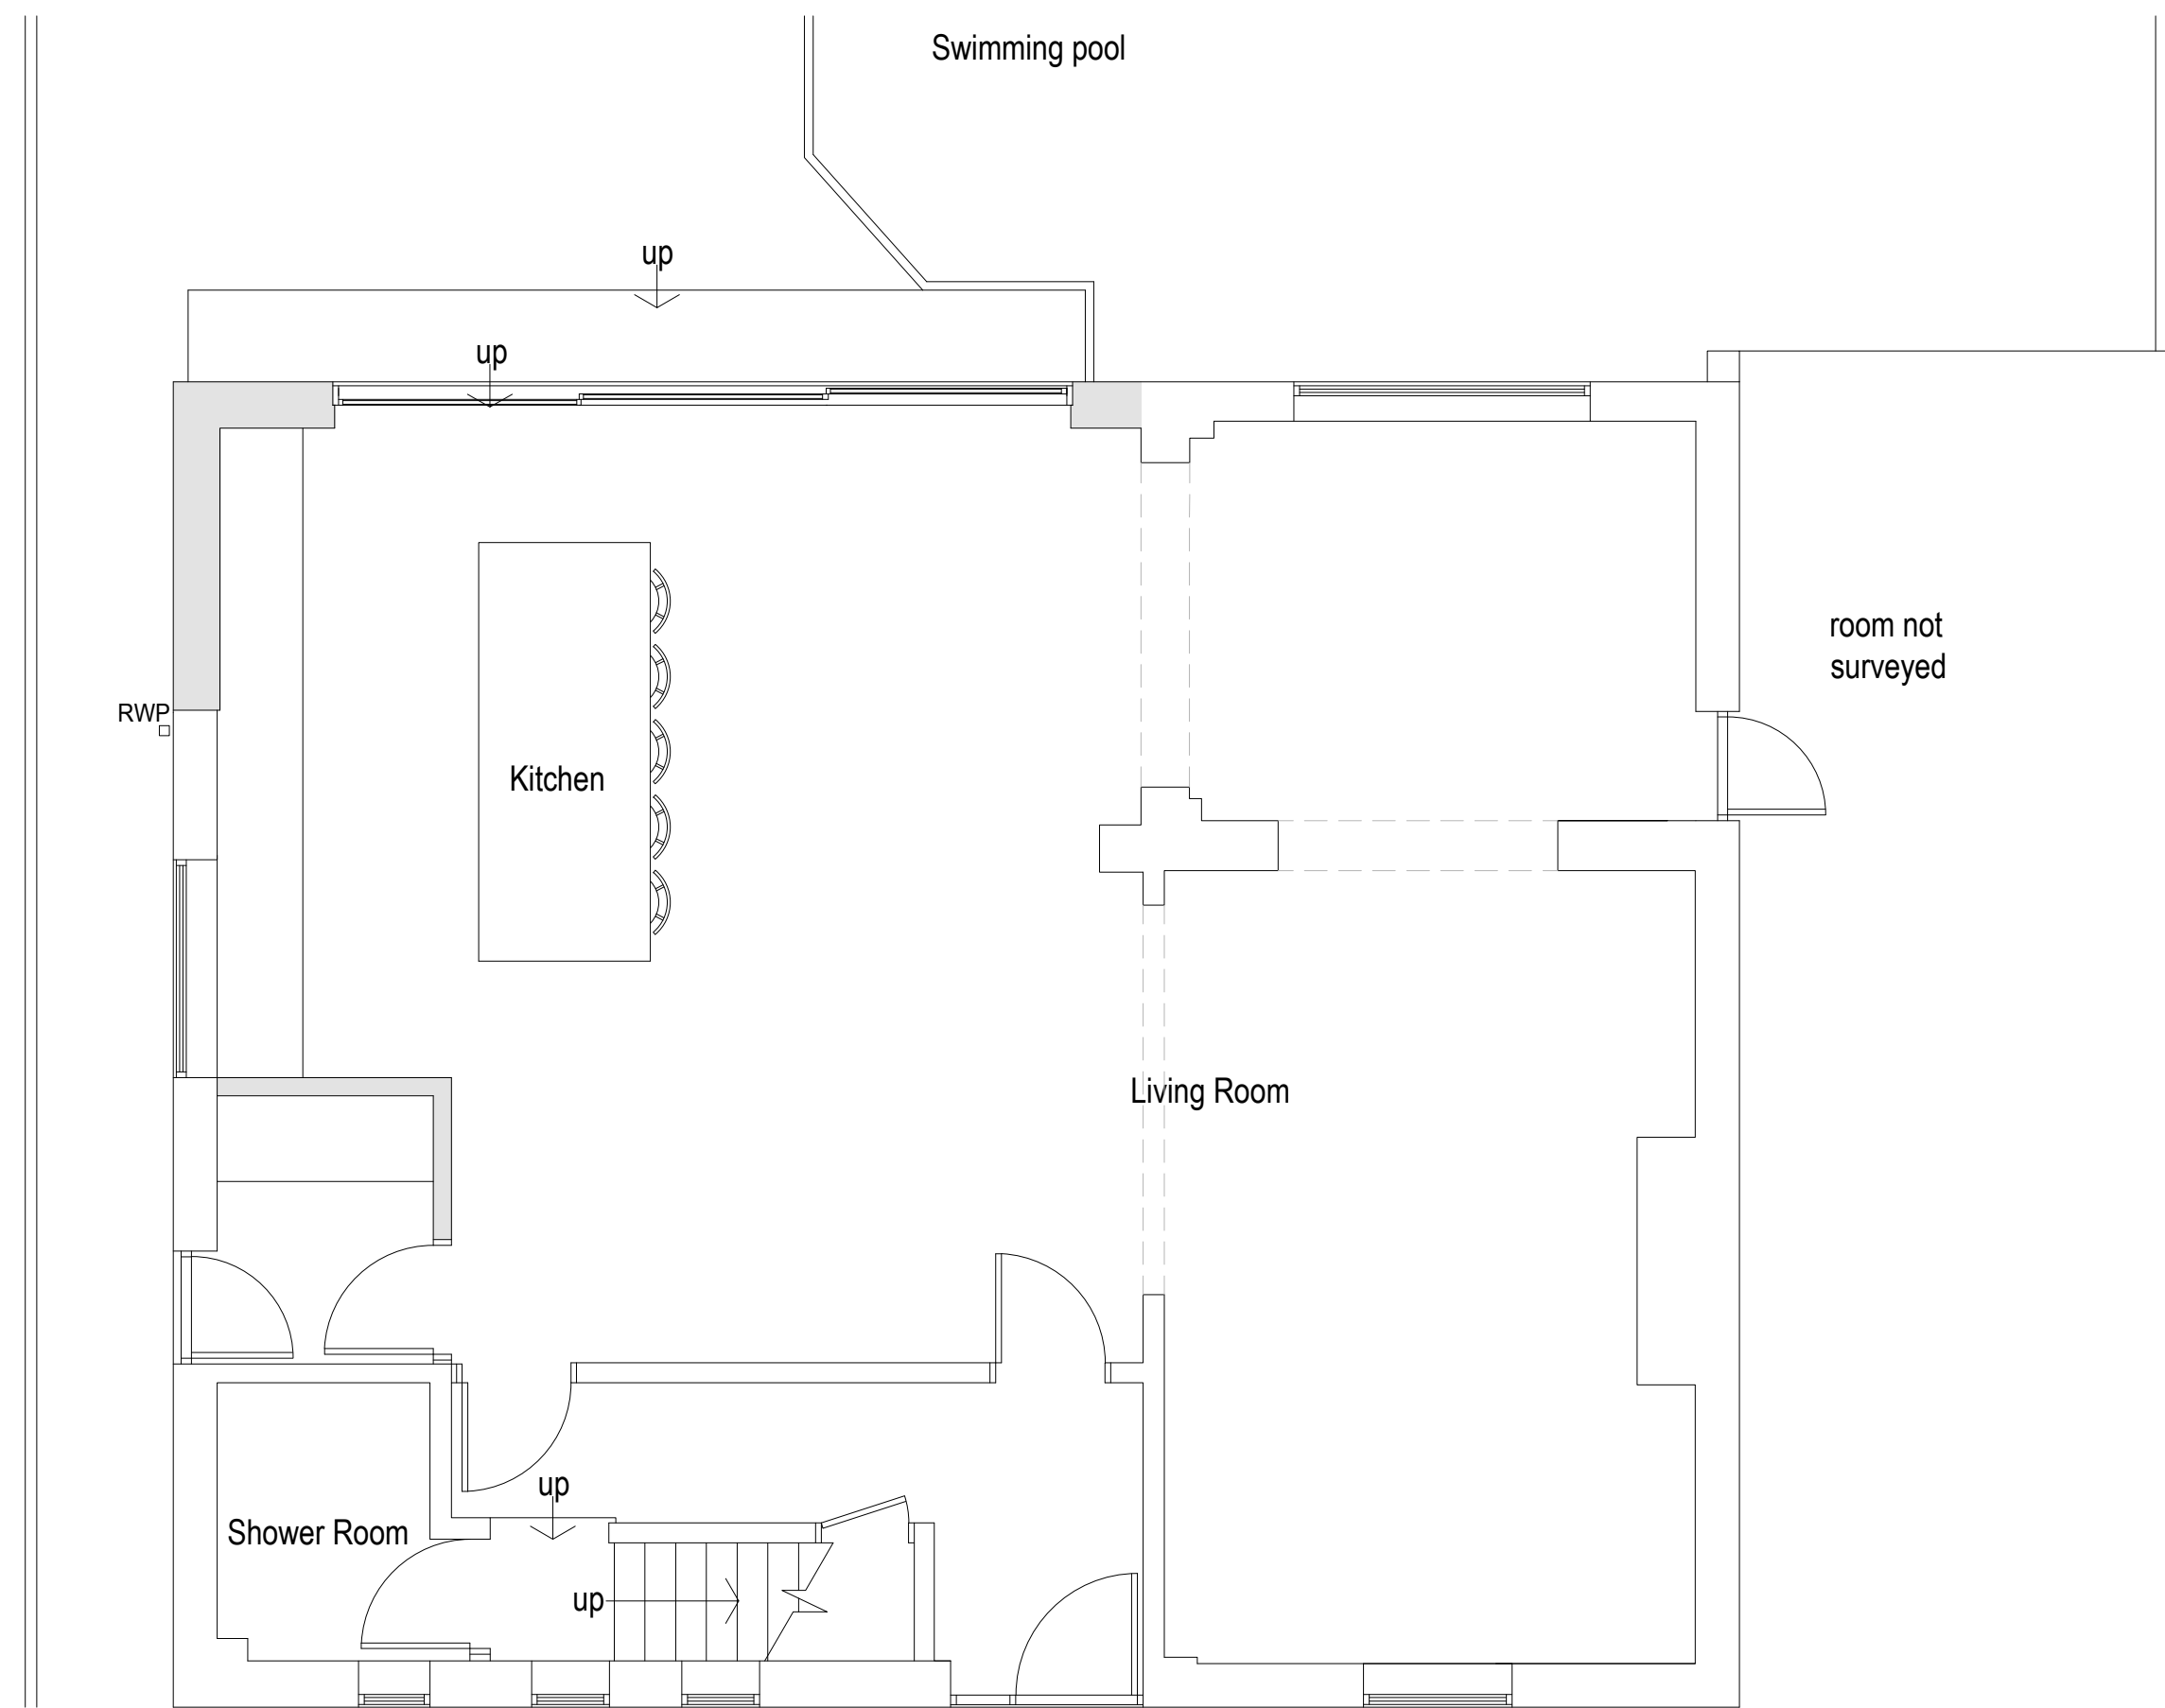

Proposed Ground Floor Plan 1:50

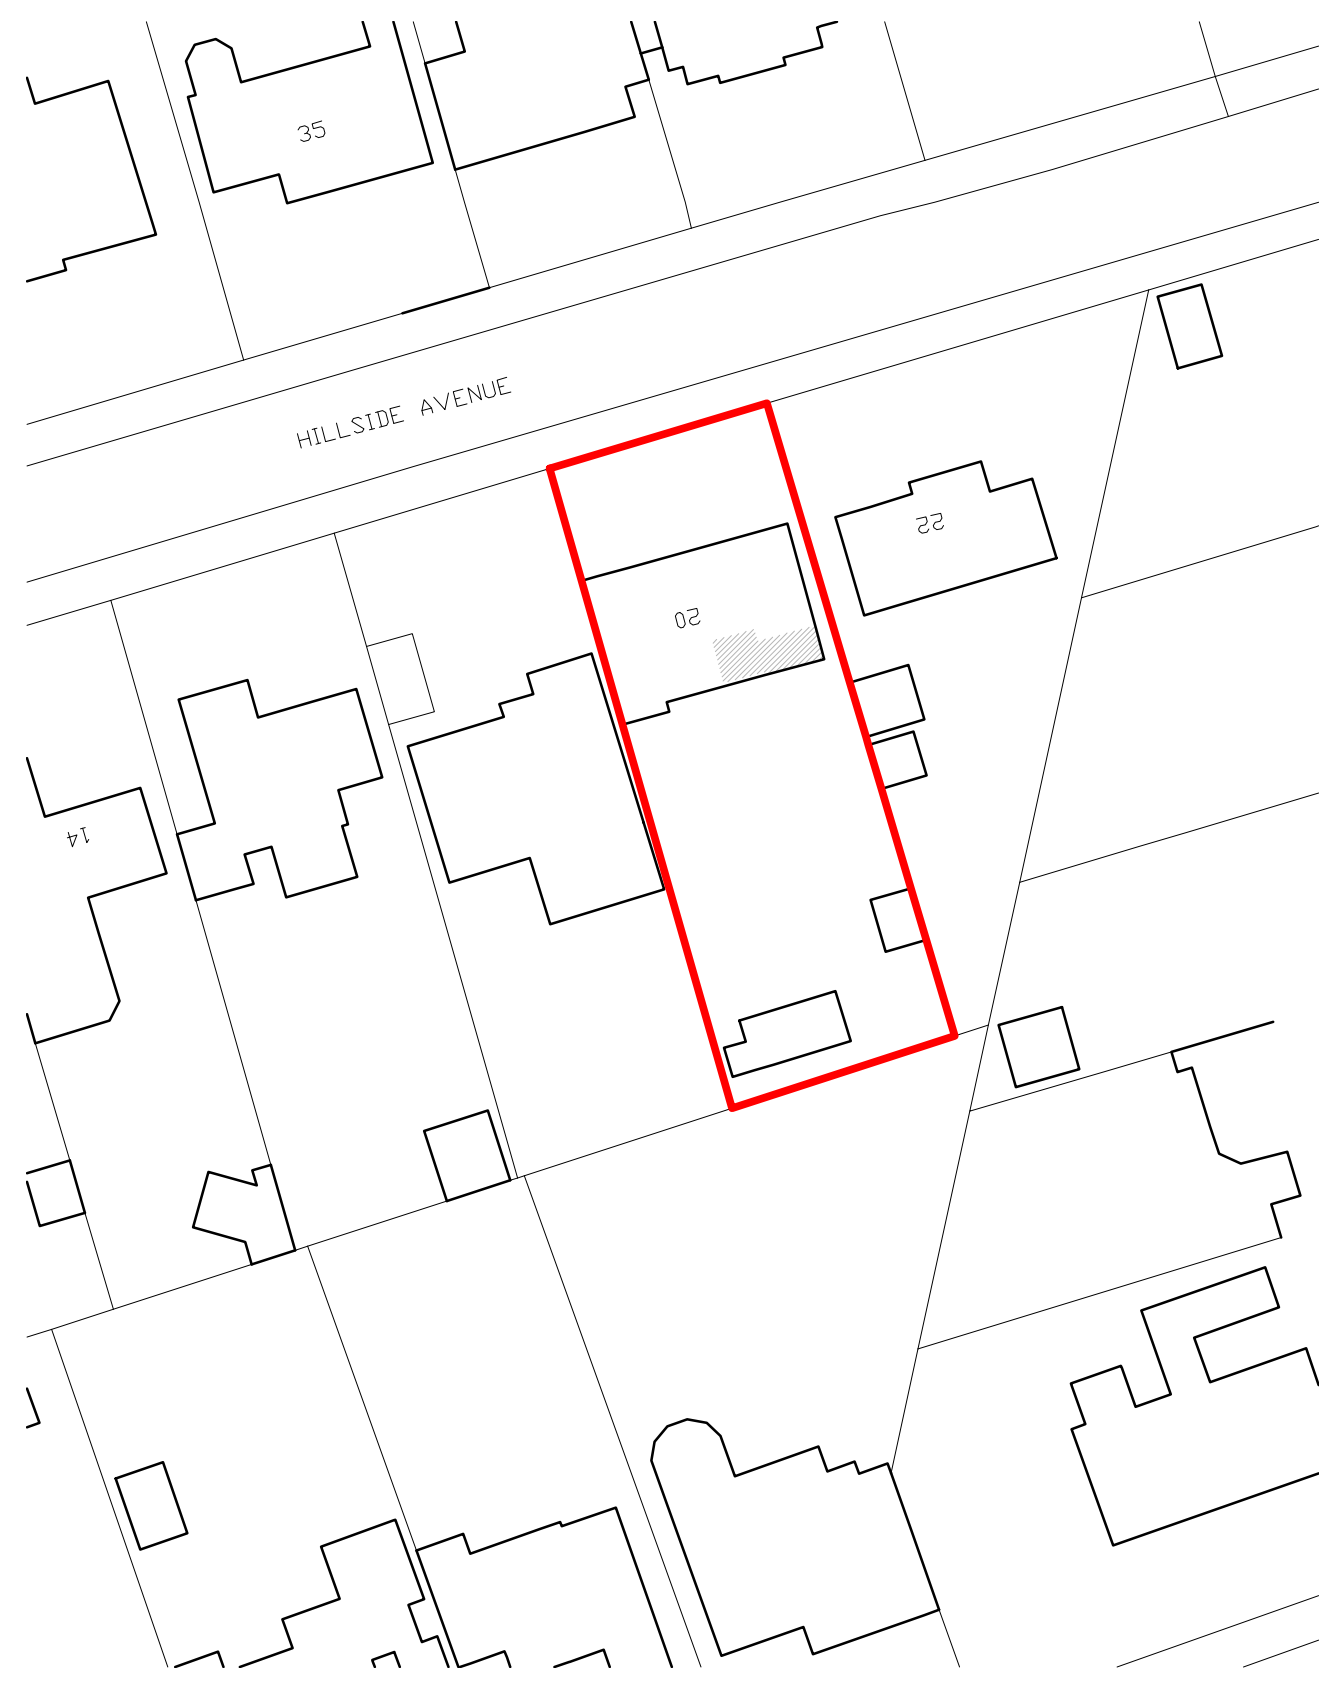

Block plan 1:500

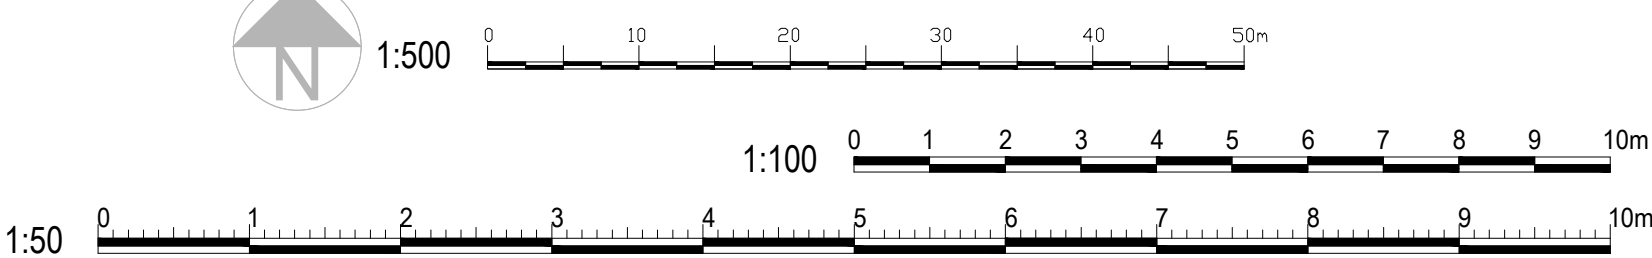

Rev A 12.08.26 Roof plan
amendments

bpm Architectural
Services Ltd.

client	Mr and Mrs Packham		
project	20 Hillside Avenue Worthing BN14 9QS		
project ref.	3271	Drawing No.	02A
drawing title	Proposed plans , elevations and sections		
drawn by	J Boys		
date	July 26	scale	1:50/100@ A1
	www.bpmnet.co.uk info@bpmnet.co.uk		

check
all dimensions on site before all
work is commenced

All goods materials workmanship to
conform with current building regs
BSS and COPs