





SCALE BAR - 1-50 - METERS

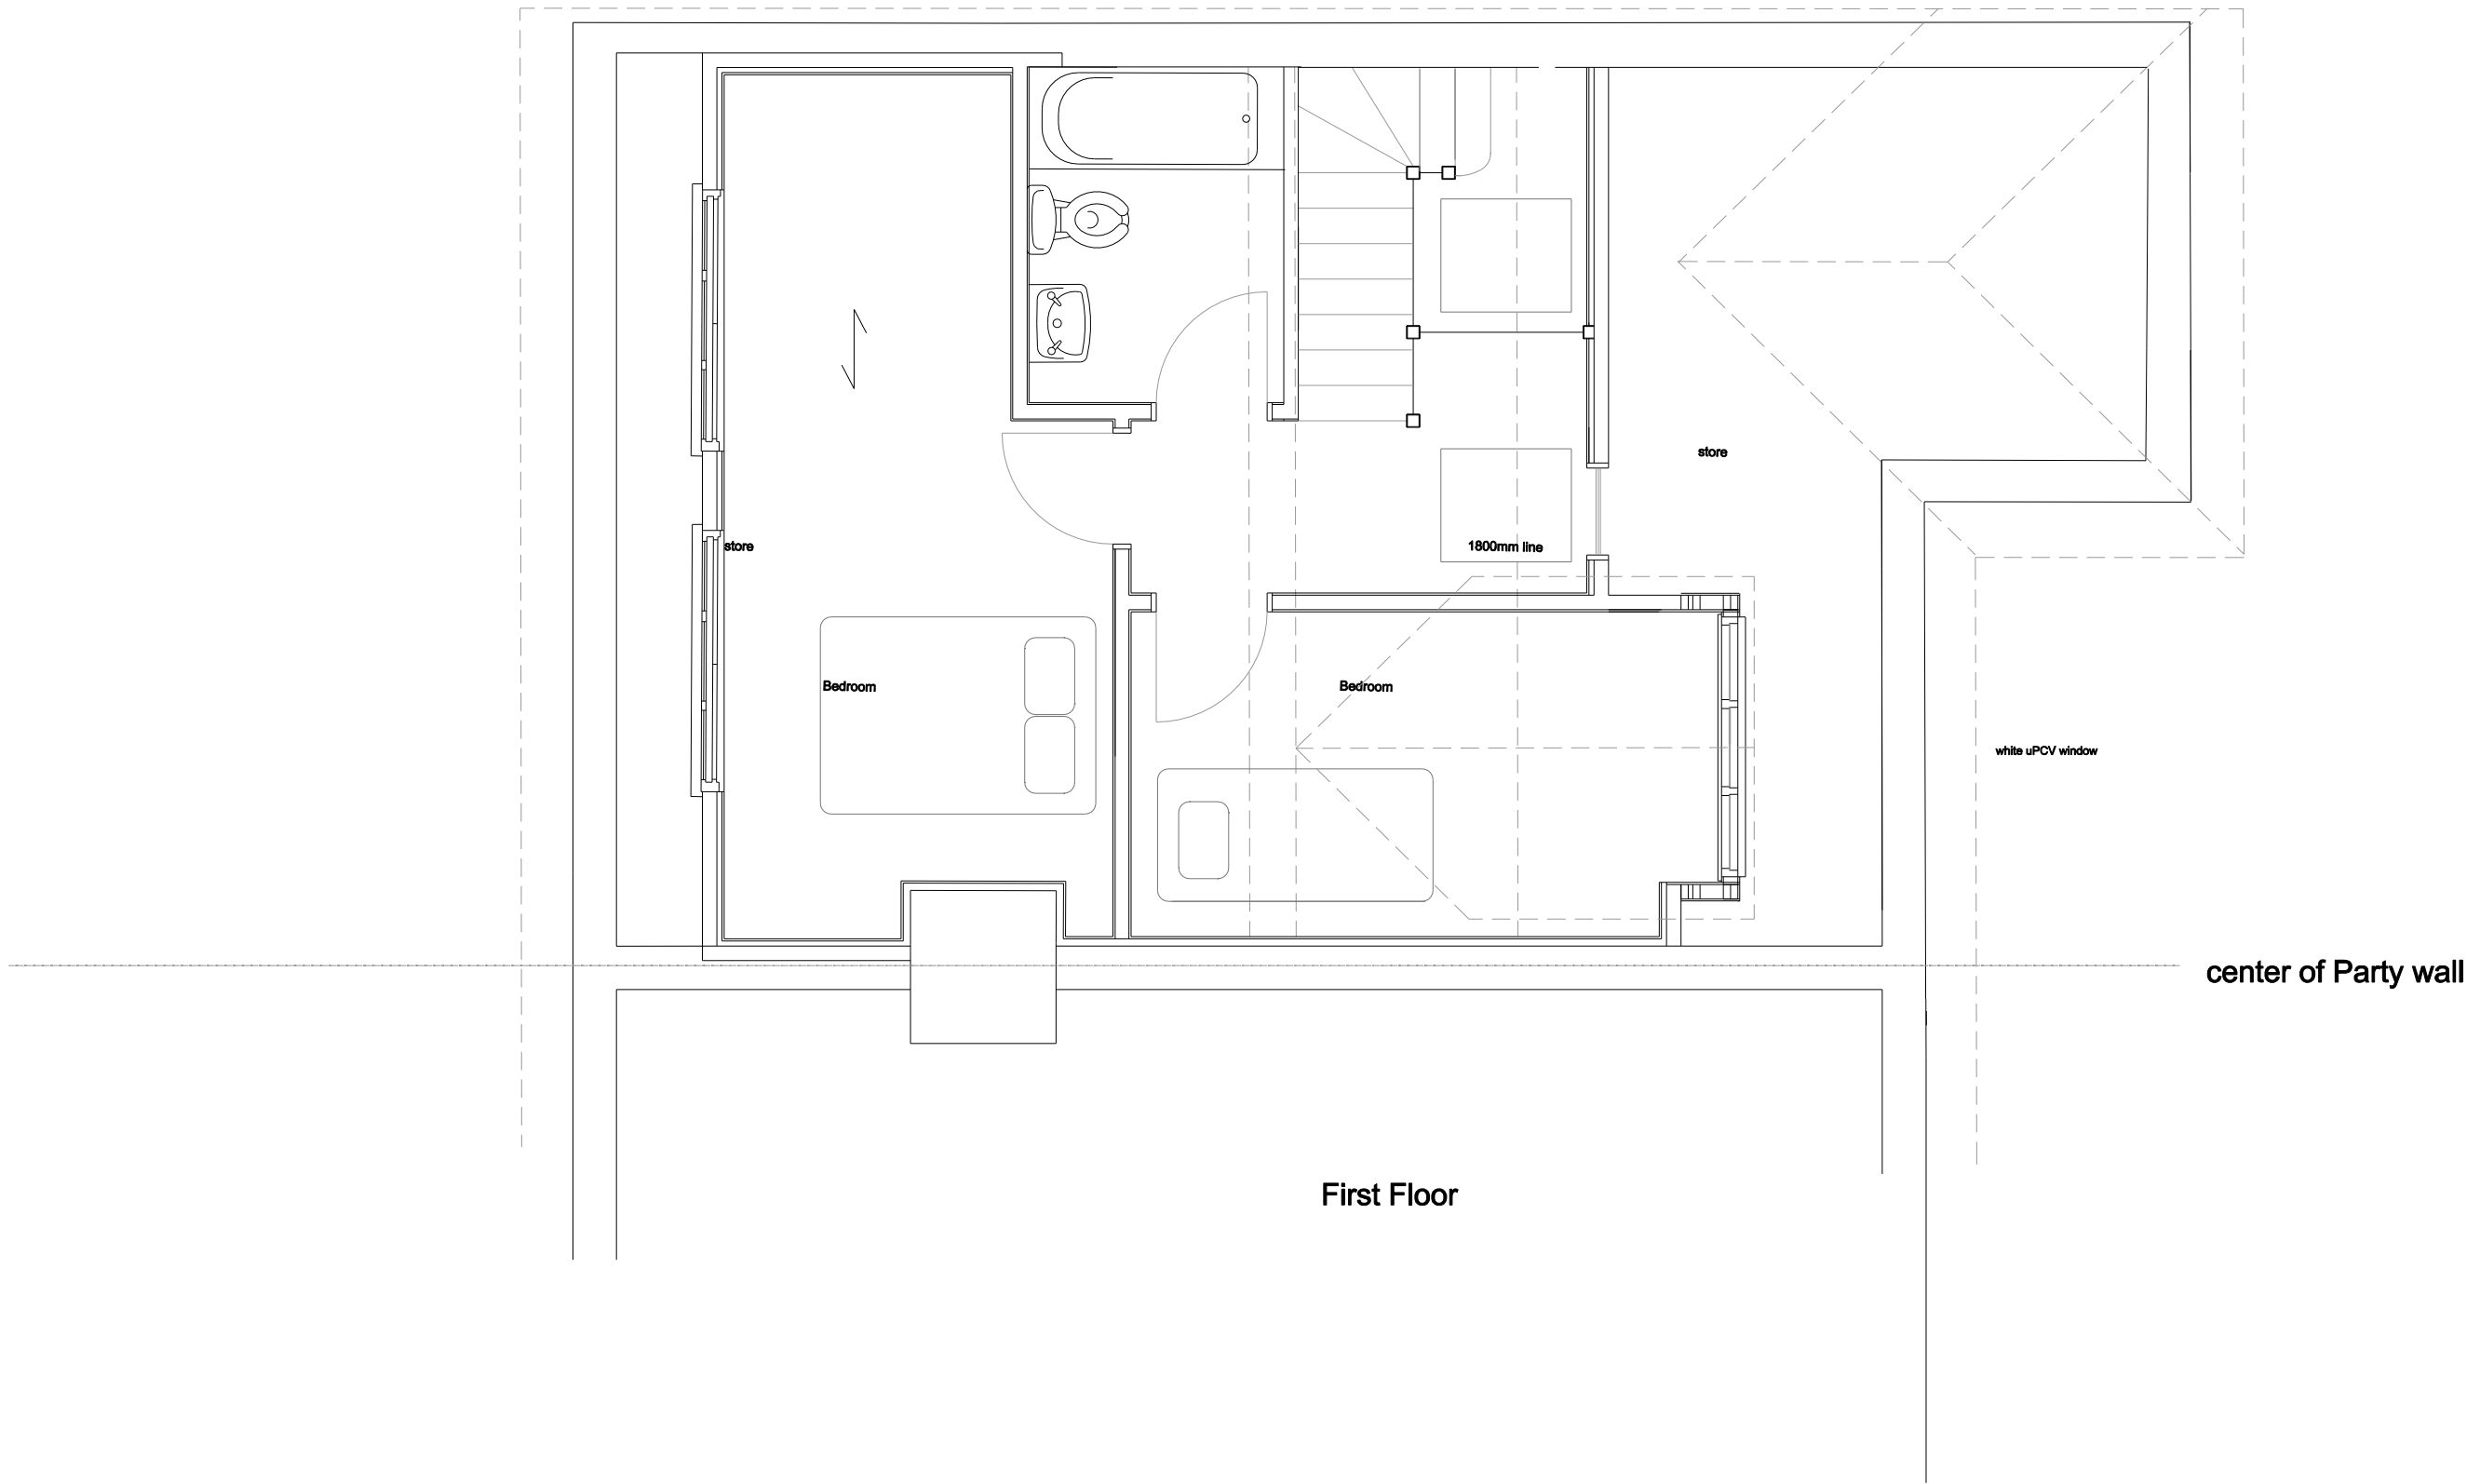

First Floor

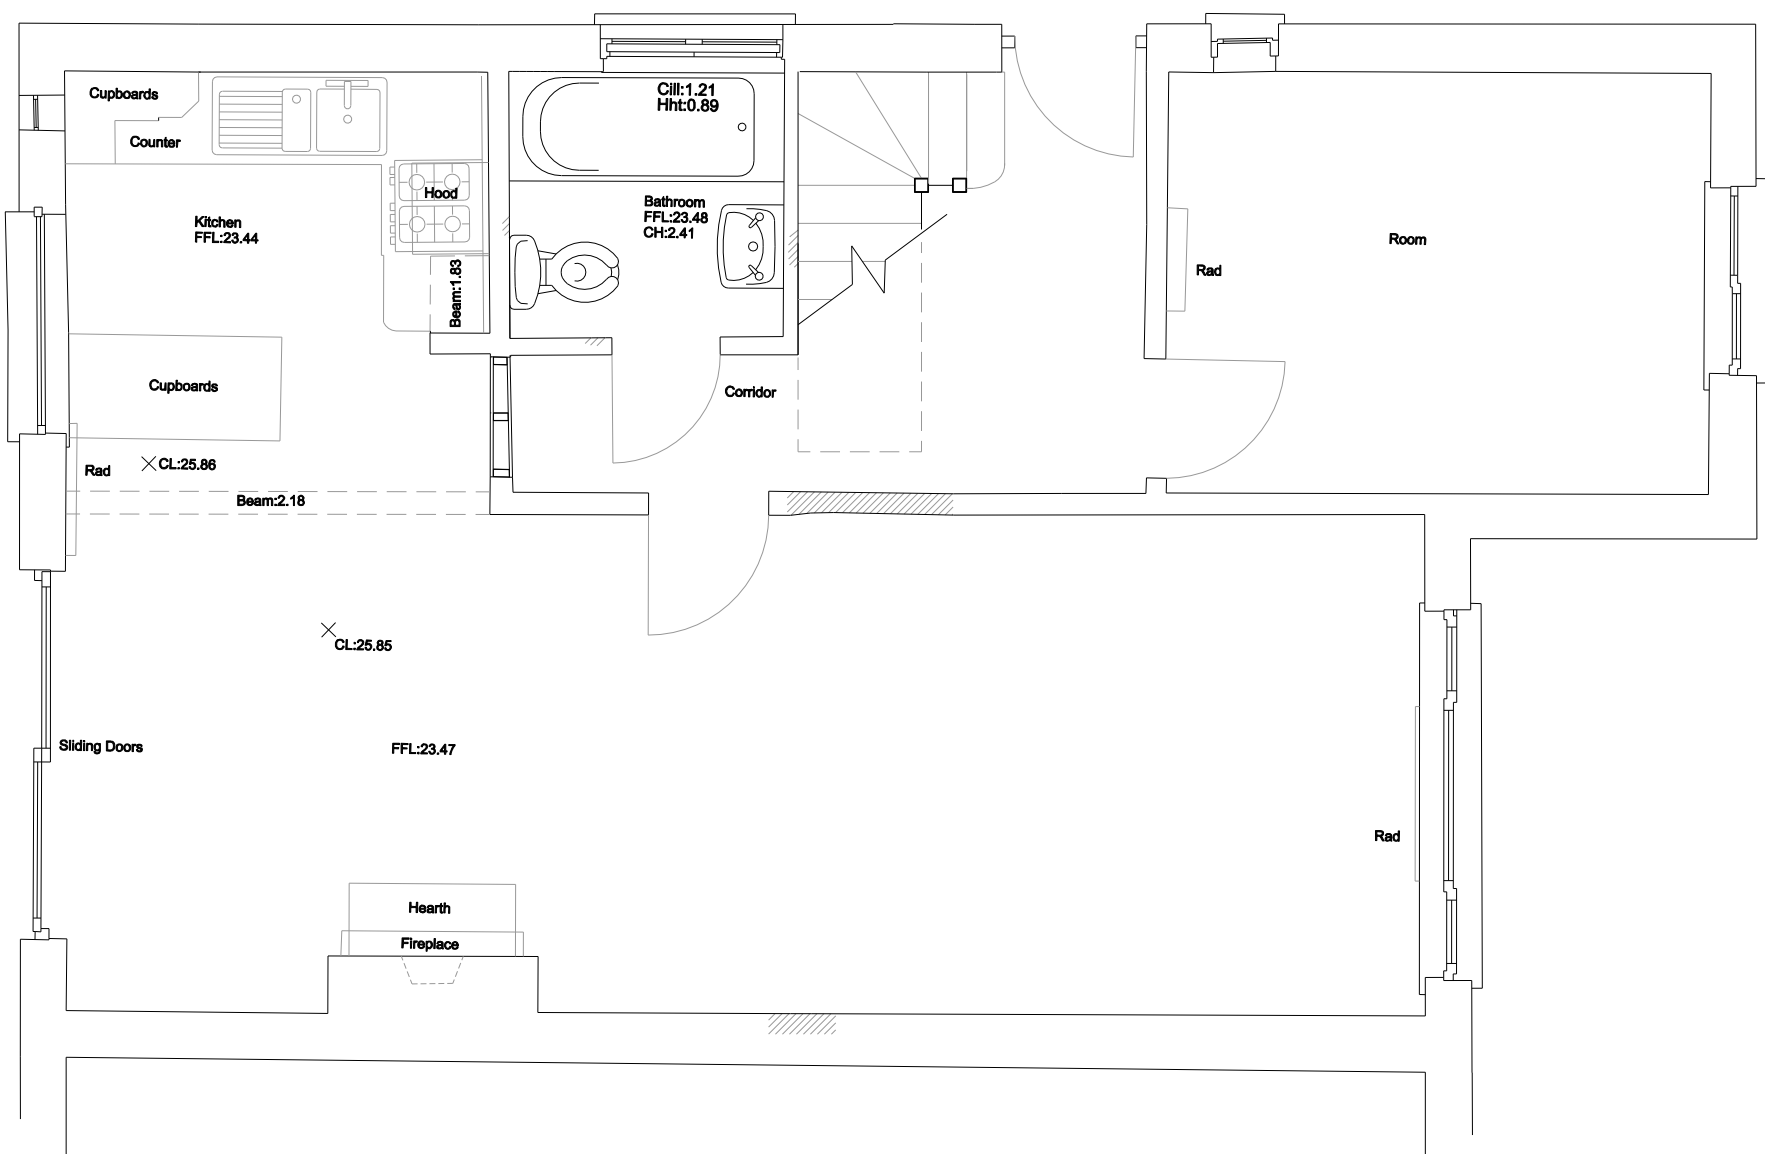


Ground Floor




East Elevation



North Elevation

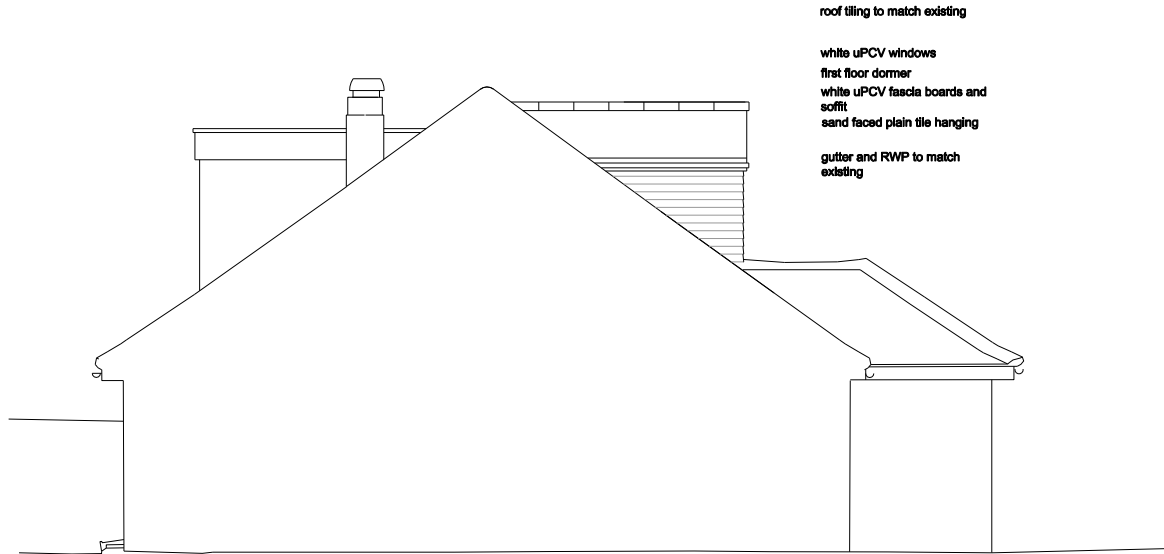

South Elevation

 

SCALE BAR - 1-100 - METERS

A	August Date	scale bar added Revisions
 RE CONSULTANCY Ltd. Construction Technical Services		
22 FERN ROAD STORRINGTON WEST SUSSEX RH20 4LW Tel 01903 742551 Fax 019023 742435 Mob 07887 985324 Email Raoul@gre-consult.eclipse.co.uk		
Client Mr A Linfield		
11 Greenoaks Lancing West Sussex BN15 0HN		
Drawing Title Proposed Plans and Elevations for Front Elevation Dormer		
Scale 1-50 1-100 correct @ A1		
Date	August 2026	Prints req.
Drg.No 2724/01		Revision A