


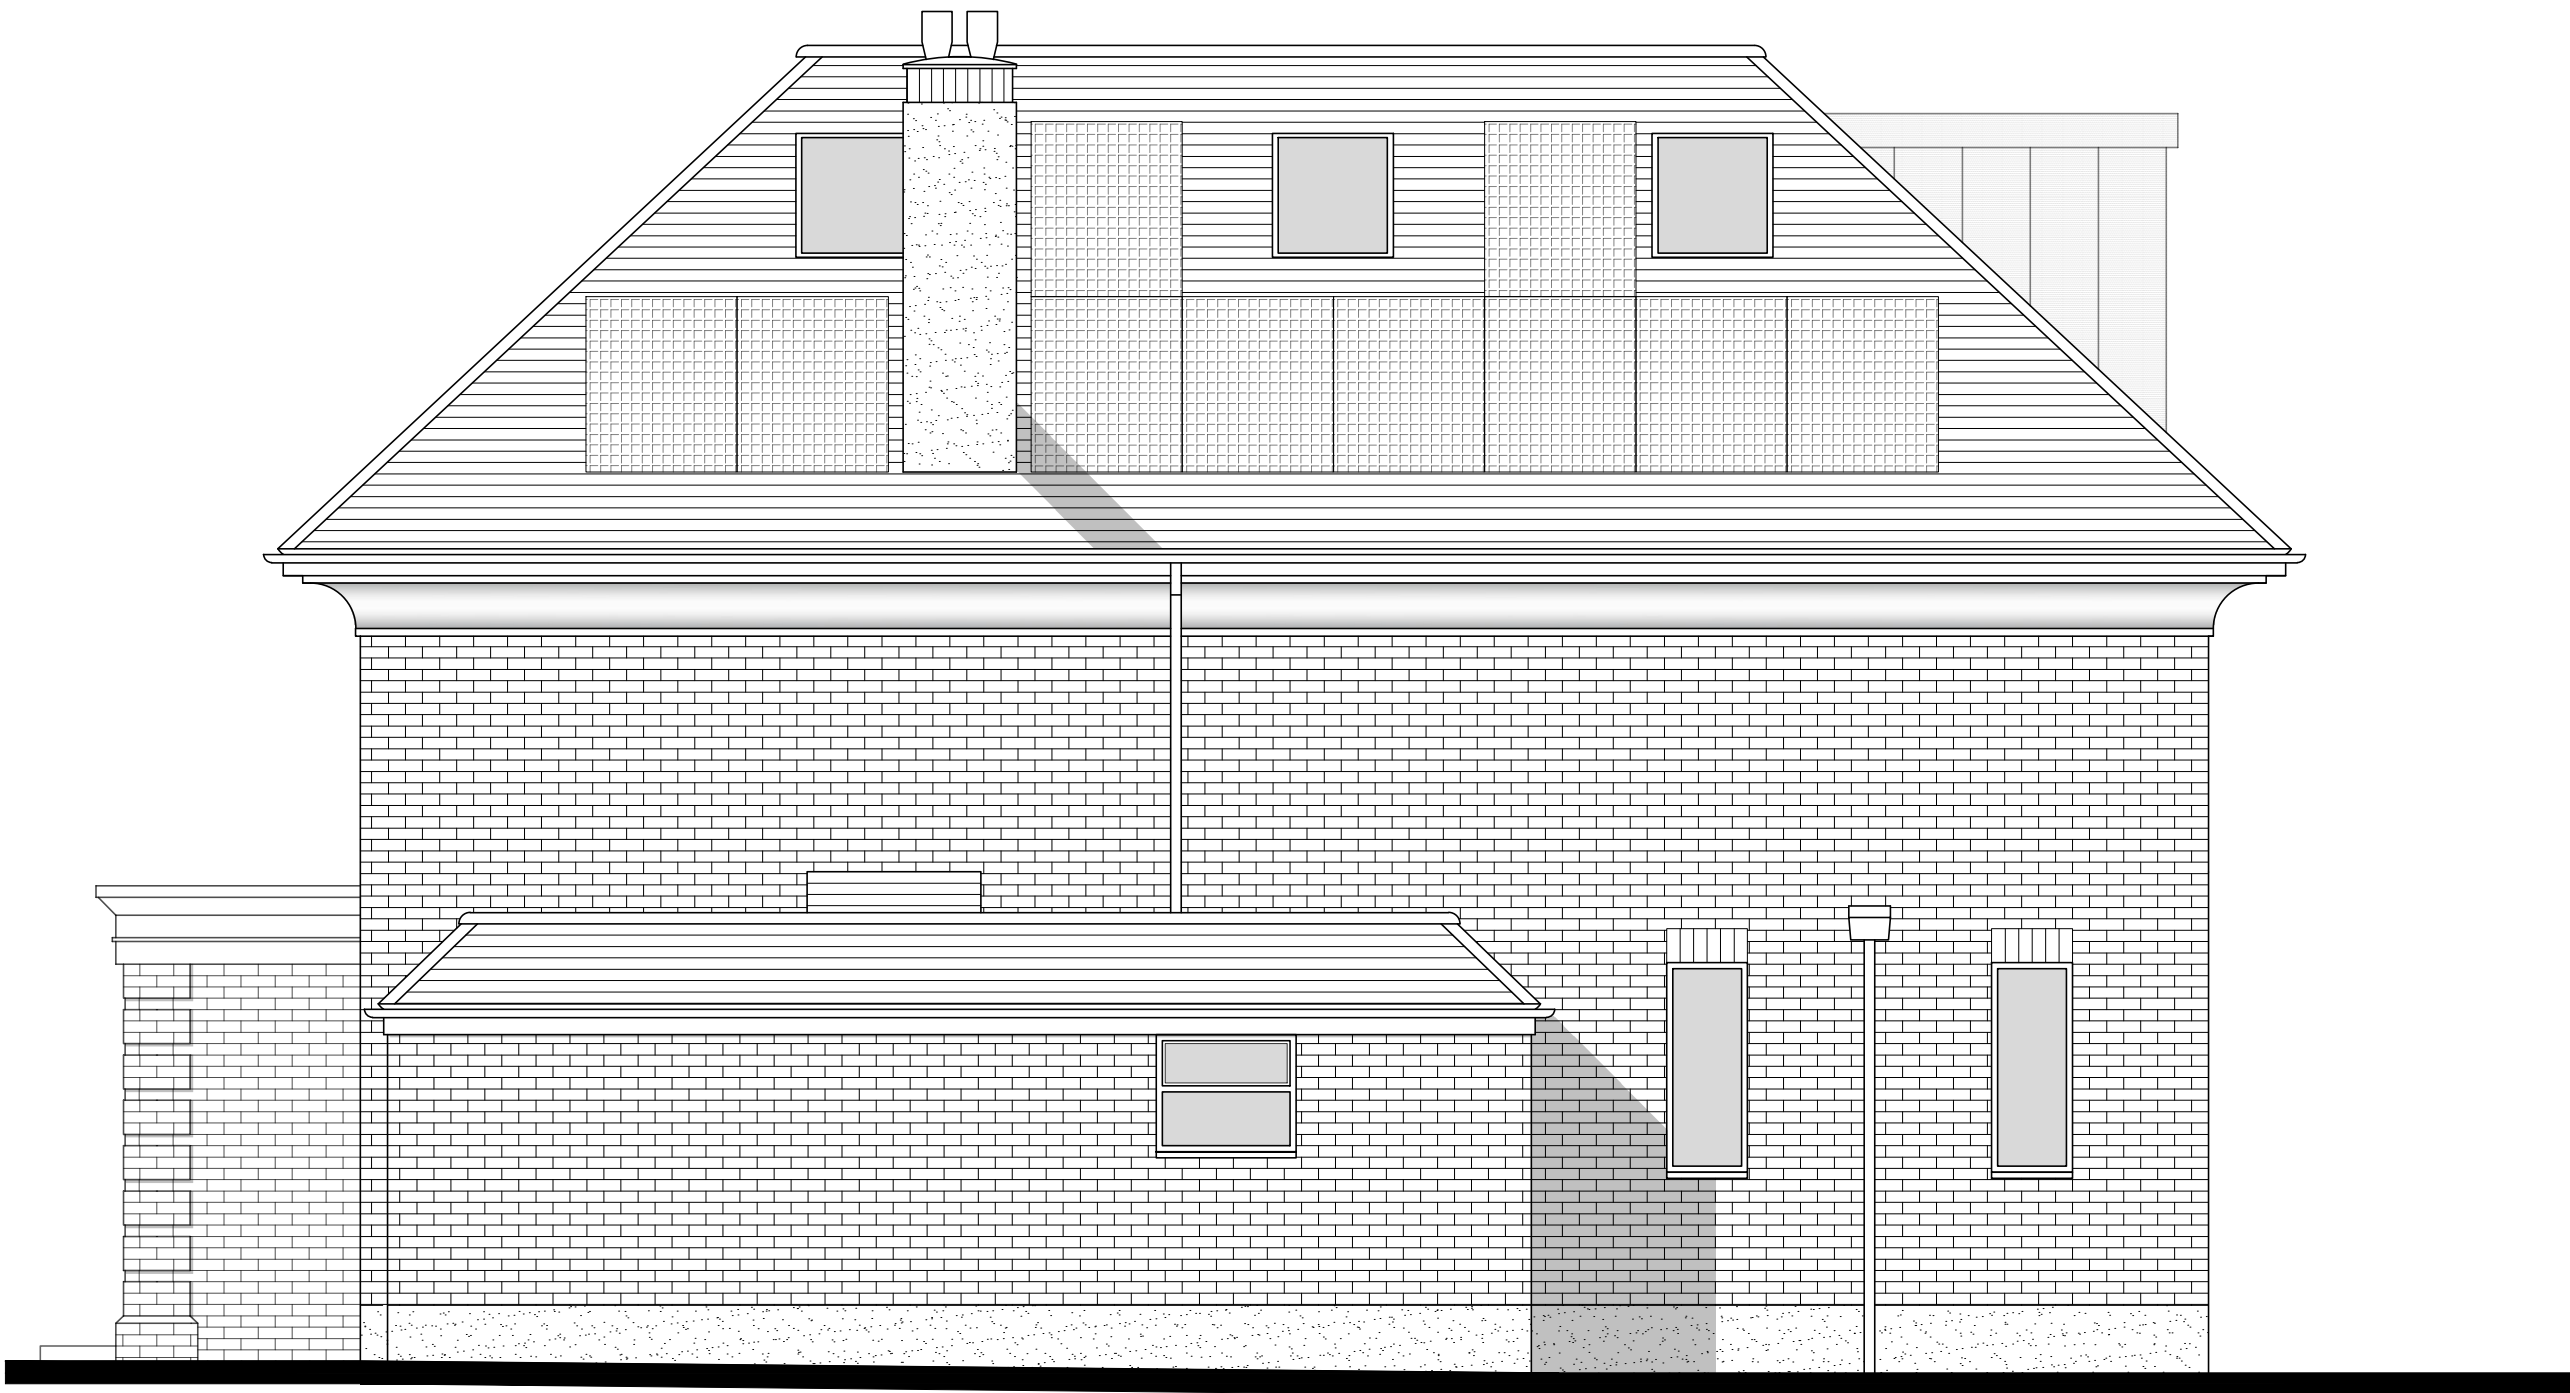

Proposed North Elevation 1:50



Proposed East Elevation 1:50



Proposed South Elevation 1:50



Proposed West Elevation 1:50

Notes

- All dimensions should to be checked on site
- Drawings are shown to scale, however dimensions are available on request
- Copyright of all data produced by Darby Architectural shall remain with Darby Architectural unless otherwise agreed
- Measures to mitigate risk should be considered at all stages of design development and throughout construction

Alert Symbol

Particular attention to be paid where this symbol is placed on a drawing



A	20.07.26	Roof re-design, removal of southern ext.	CD
Rev.	Date	Details	Dr. Ch.

DA Design.
hello@da.design
01273 884923
www.da.design
By Appointment Only:
84 Westbourne Street, Hove, BN3 5FA



Stage

Planning

Client

Mr and Mrs Bradbury



Site

66 Buckingham Road,
Shoreham-by-sea

Drawn	Checked	Date
CD		27.05.2026

Drawing Title

Proposed:
Elevations

Project No.	Stage	Dwg No.	Revision	Sheet Size
0636	P	10	A	A1