



REVISIONS:


- A. 06.07.26 Amended in accordance with client's comments.
- B. 08.07.26 Solar panels omitted from elevations.
- C. 28.07.26 Roof plan updated on block plan.
- D. 29.07.26 Roof plan and side elevation updated.

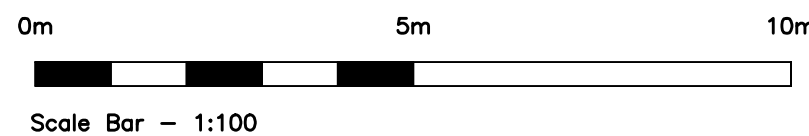


SCHEDULE OF MATERIALS
WALLS - RENDER COLOUR WHITE
ROOF - NEW FLAT ROOF
MAIN ROOF - CONCRETE ROOF TILES TO MATCH EXISTING
WINDOWS - NEW ALUMINIUM WINDOW COLOUR BLACK
EXTERNAL DOORS - NEW ALUMINIUM BI-FOLDING DOORS COLOUR BLACK
ROOFLIGHTS - VELUX TYPE
RAINWATER GOODS - NEW PVC-U COLOUR WHITE

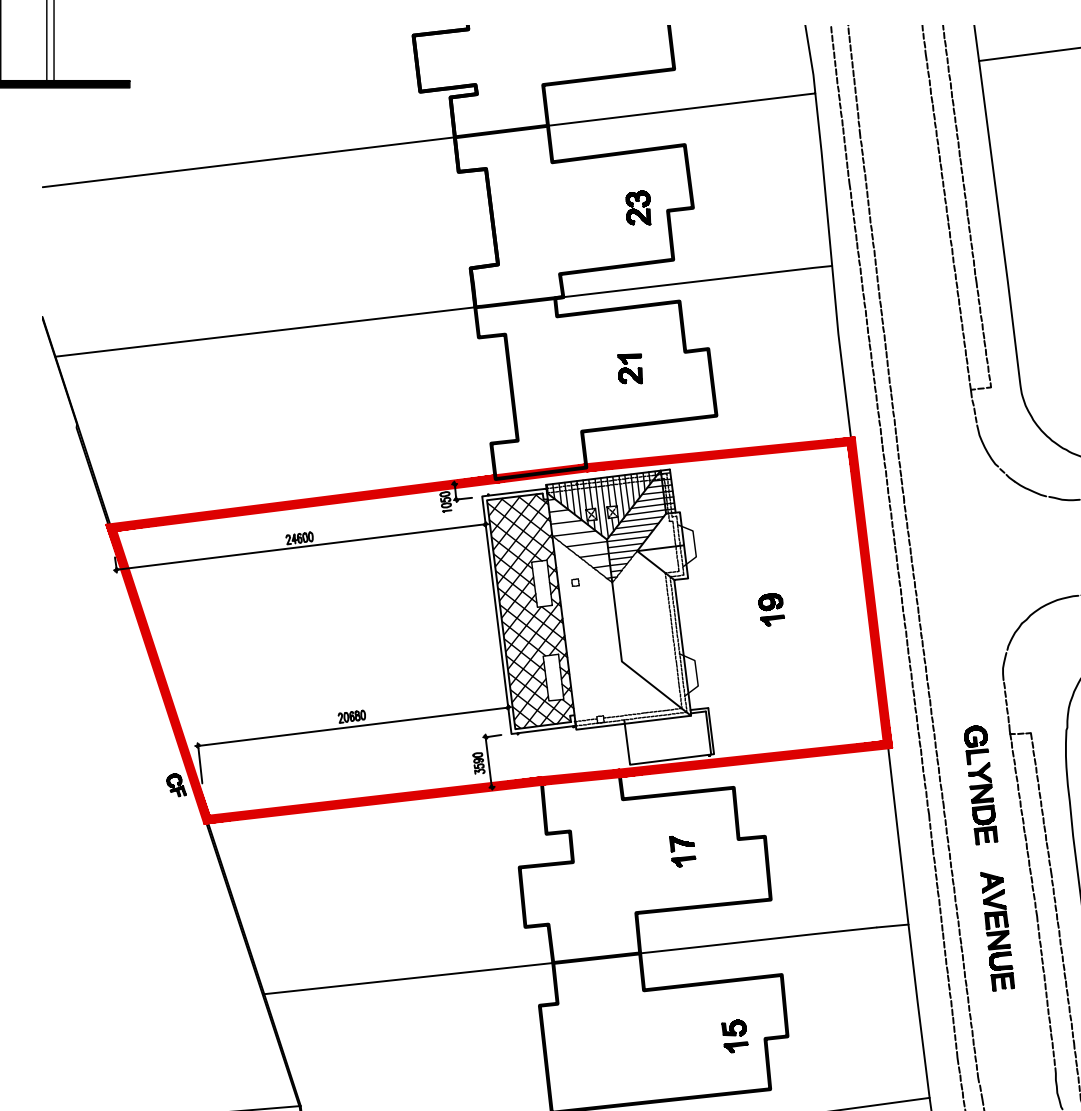


BLOCK PLAN
Scale 1:500

 

Information supplied based on Promap.
All dimensions and distances subject to
an accurate site survey being undertaken.

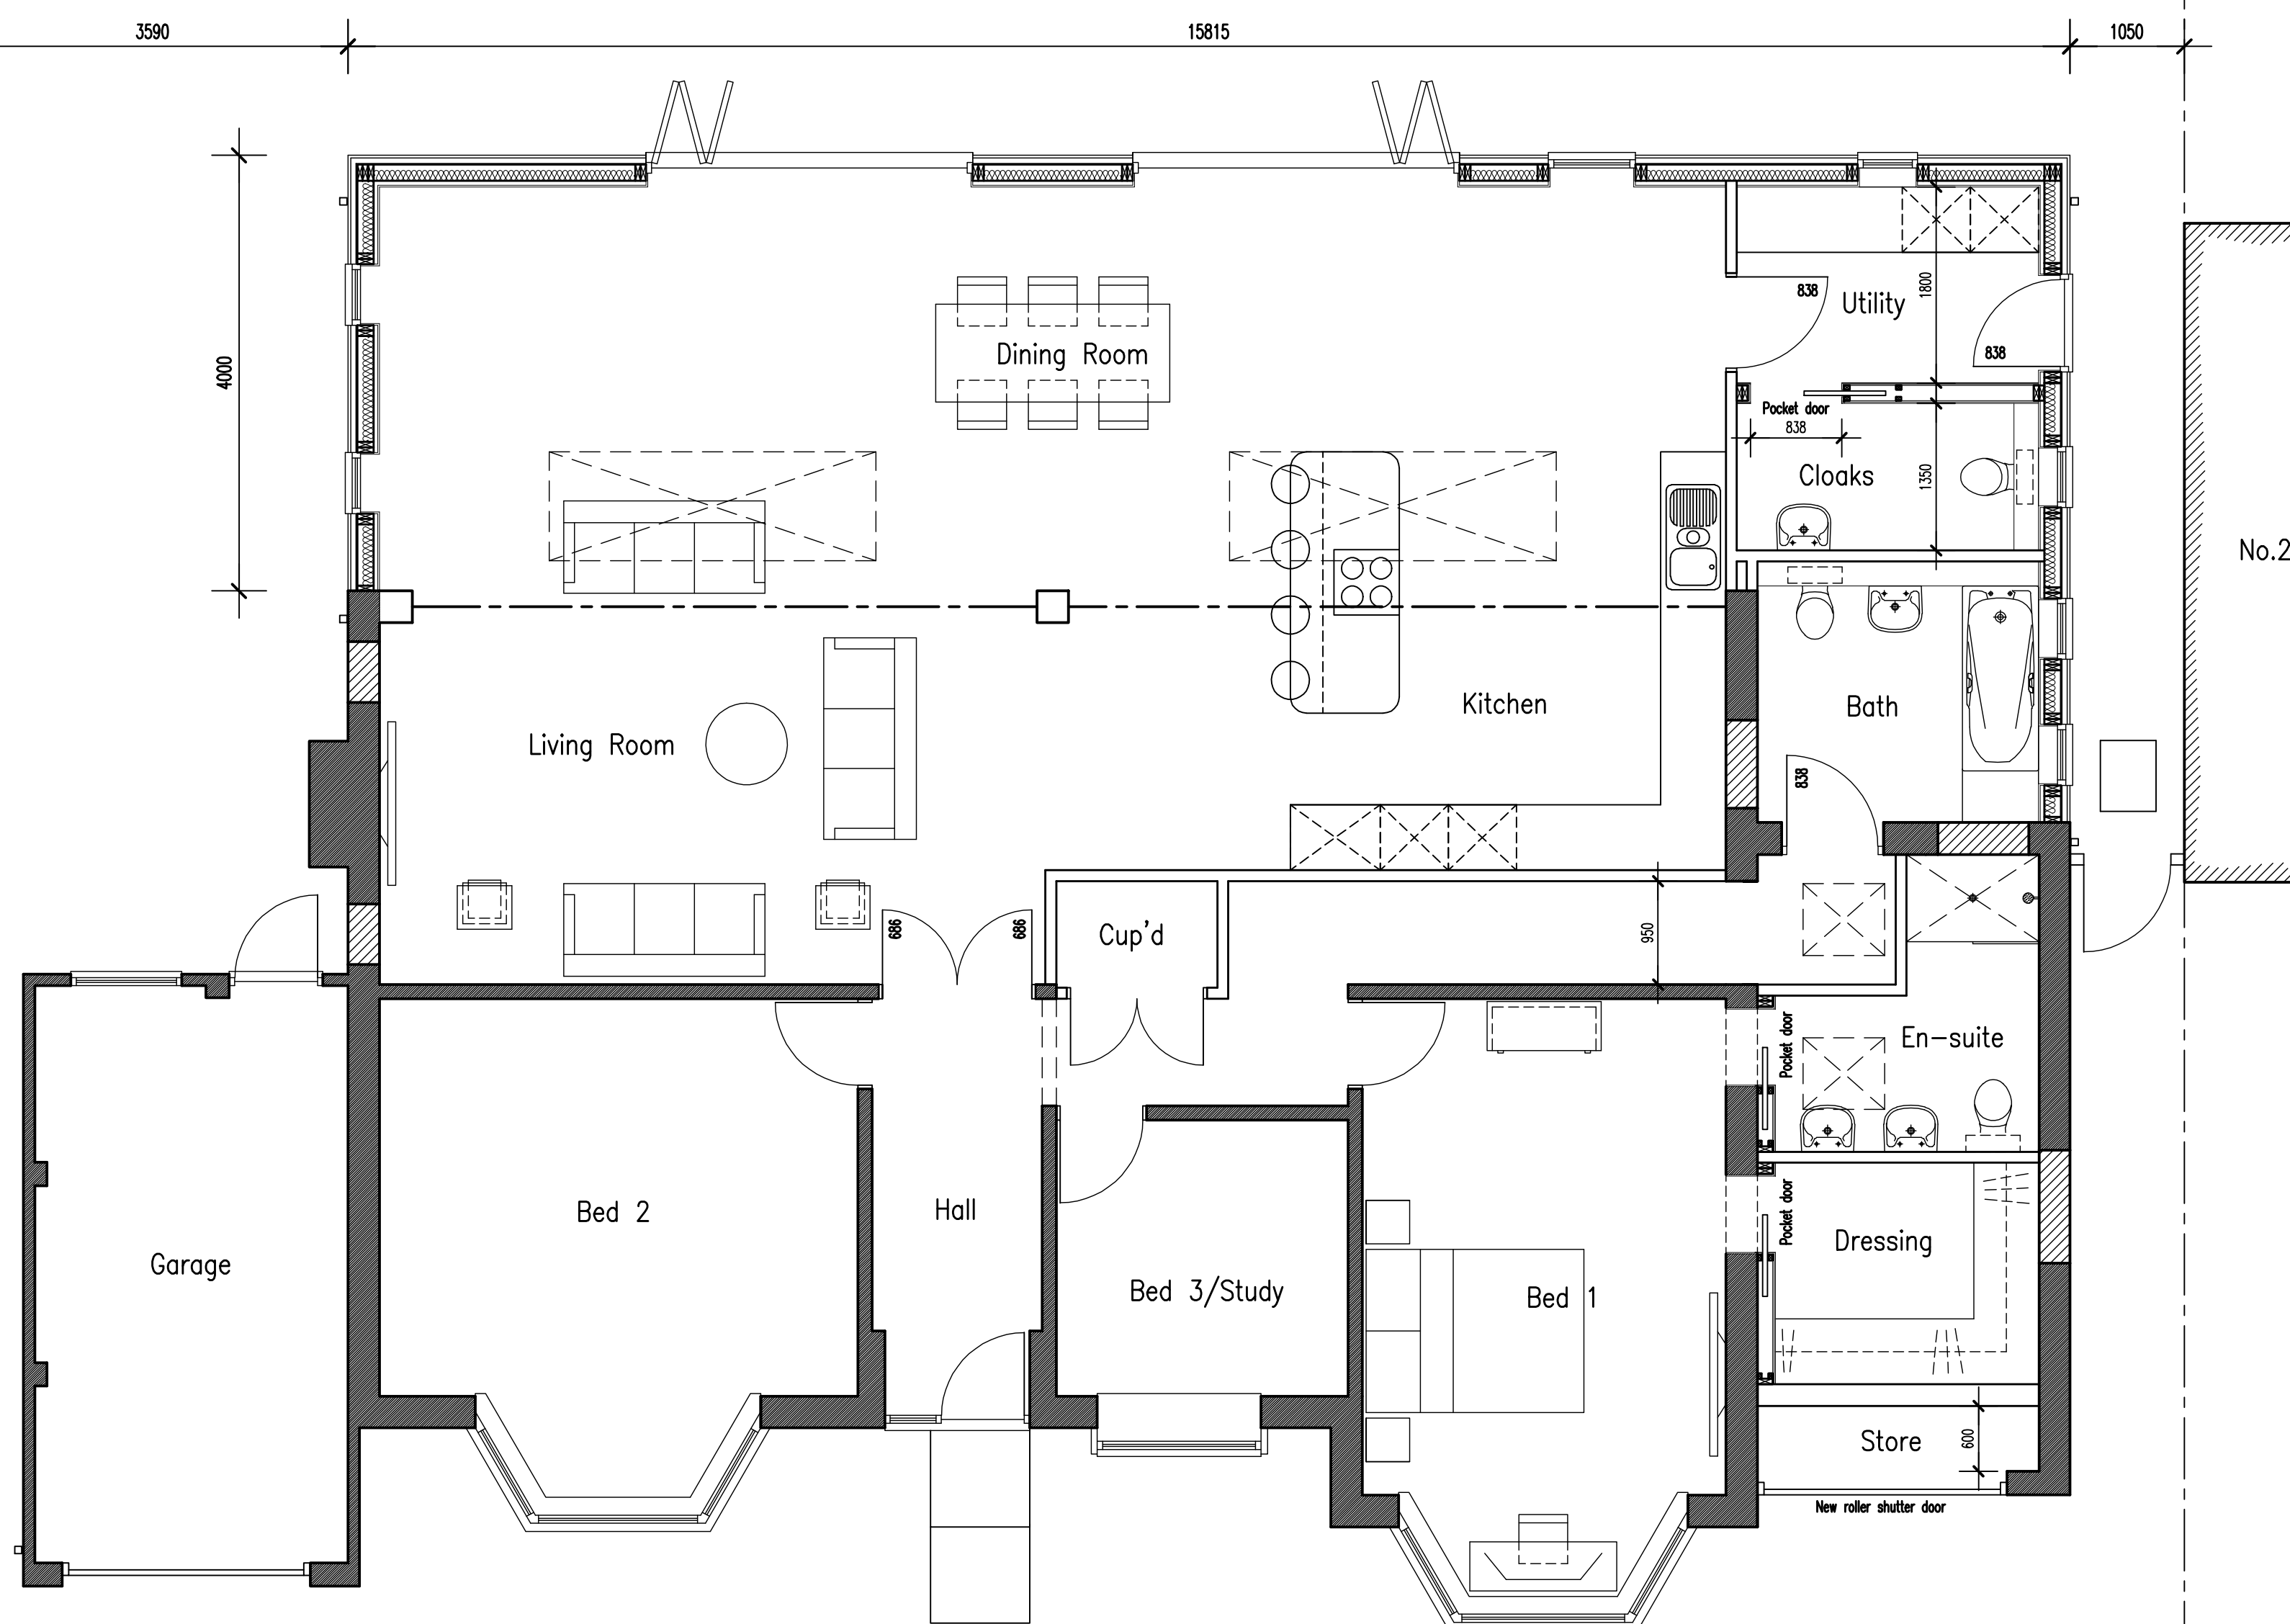

PROPOSED GROUND FLOOR PLAN
Scale 1:50

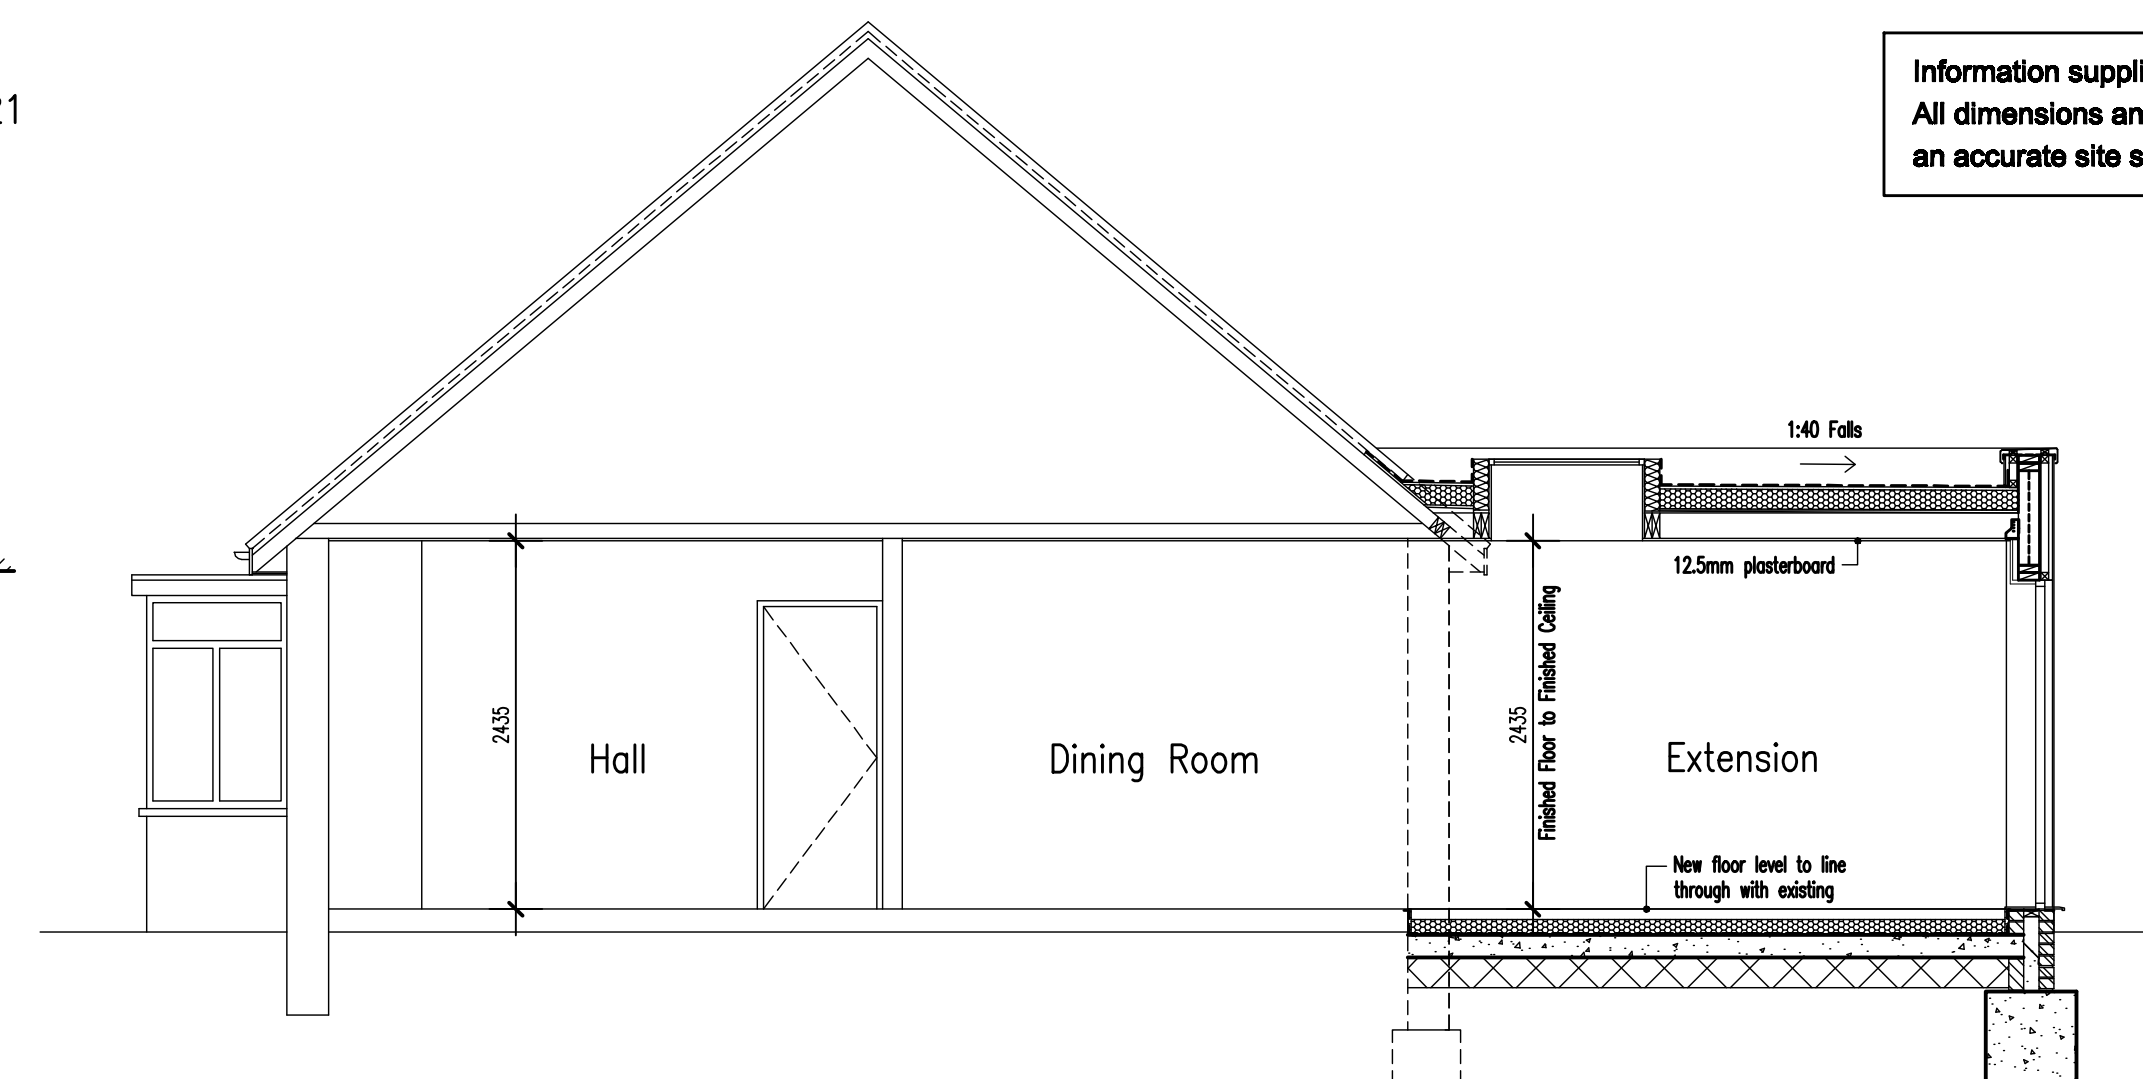

PROPOSED SECTION
Scale 1:50

WALL LEGEND

 Existing wall/door/window to be removed

 Existing wall

 New wall

 New partition

ADCS

Architectural Design
Computer Services

30 Foxley Lane
Worthing
West Sussex
BN13 3AD
Tel: 01903 260701
E-mail:
adcs@sky.com

Client

MR I. & MRS D. COLE

Project **PROPOSED SIDE & REAR EXTENSION**
19 GLYNDE AVENUE
GORING BY SEA
WEST SUSSEX BN12 5BH

Drawing

**PROPOSED FLOOR PLANS
& ELEVATIONS**

Scale	Date	Drawn
1:50 & 1:100 @ A1	23.06.26	TP

Drawing No.	Revision
-------------	----------

1671/P02 D