





Ground Floor

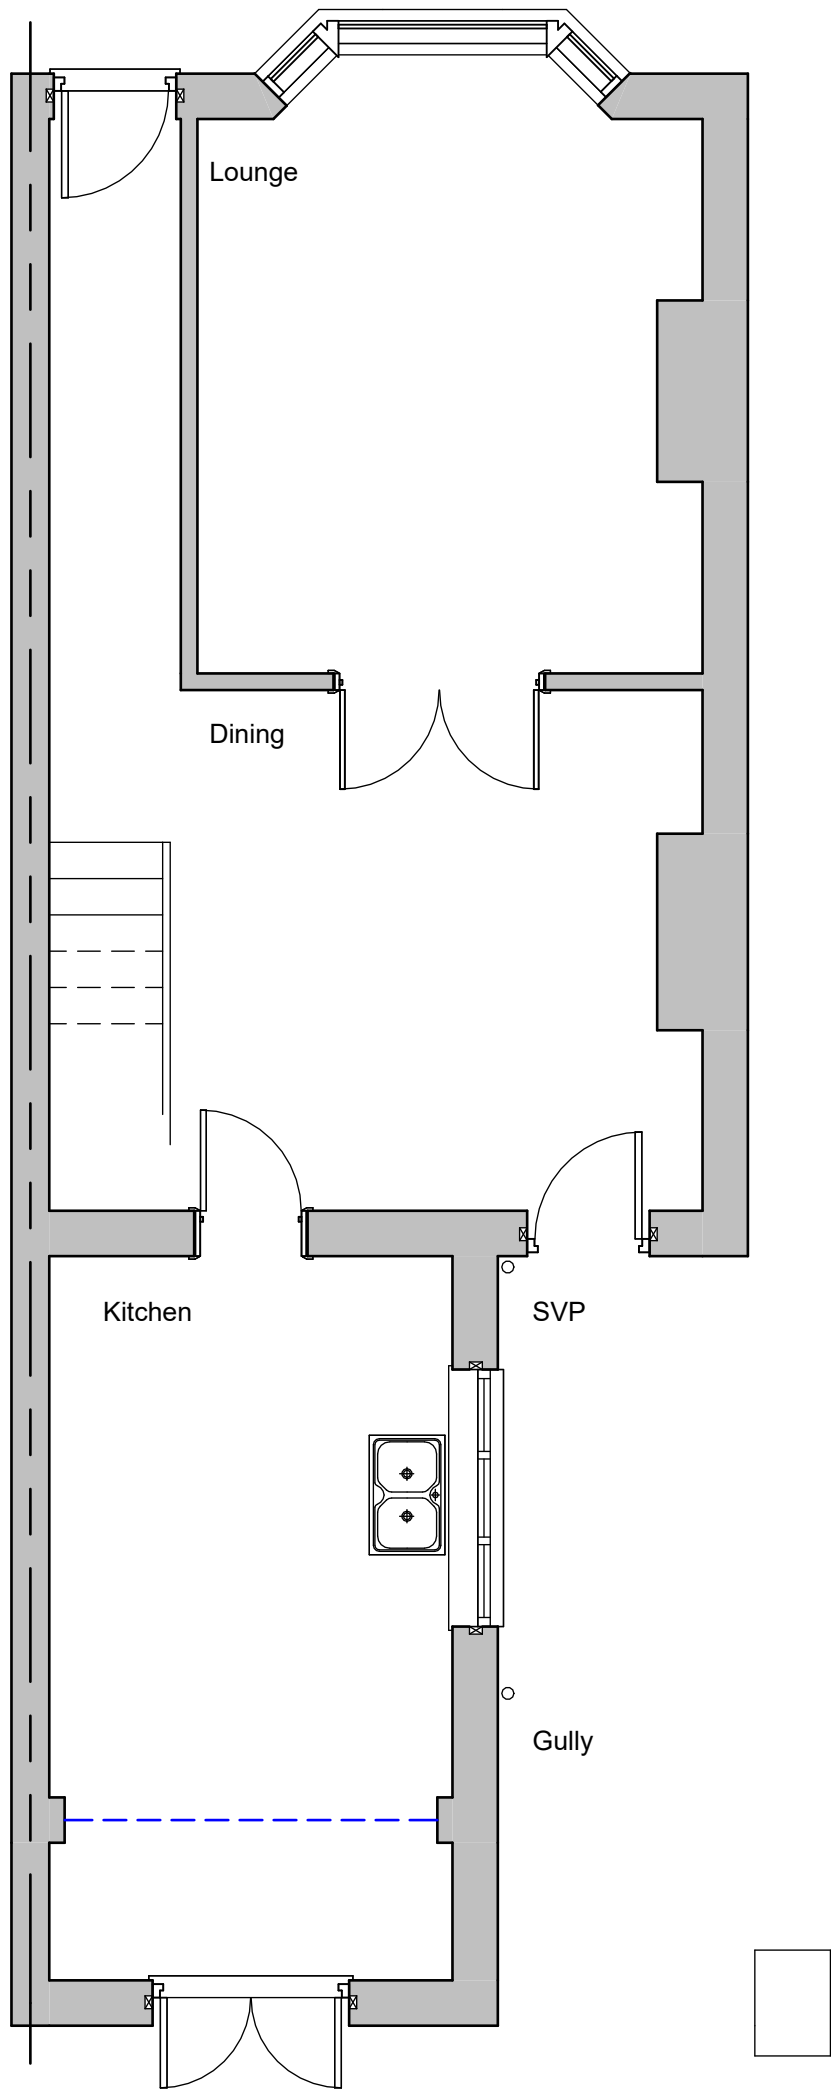


First Floor

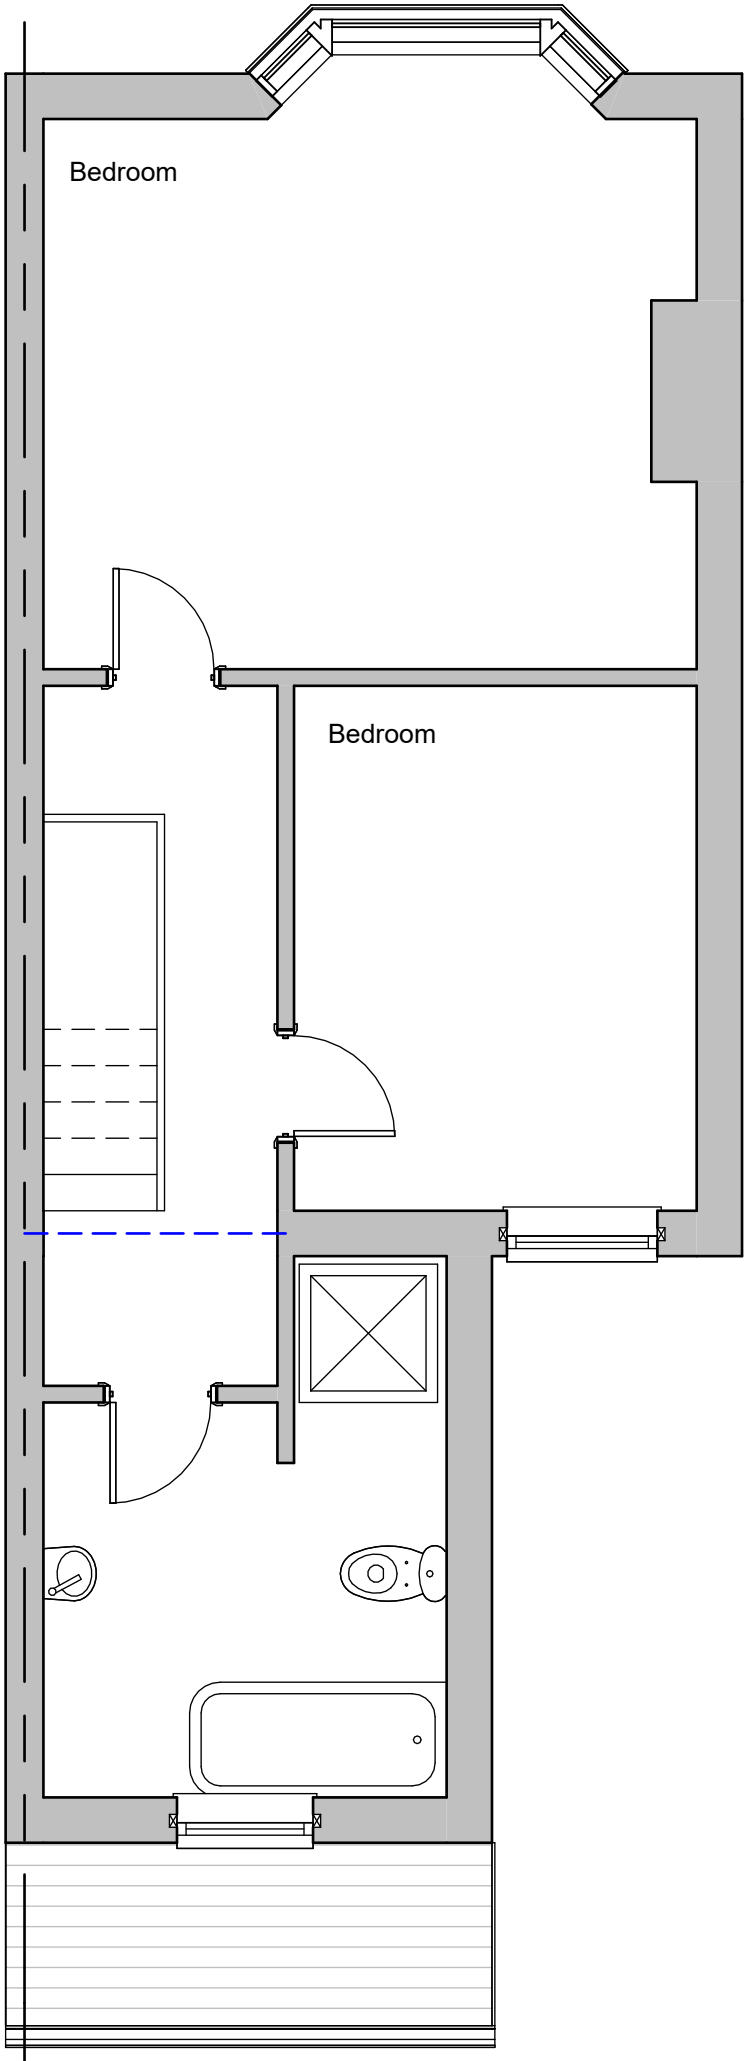

Roof Plan

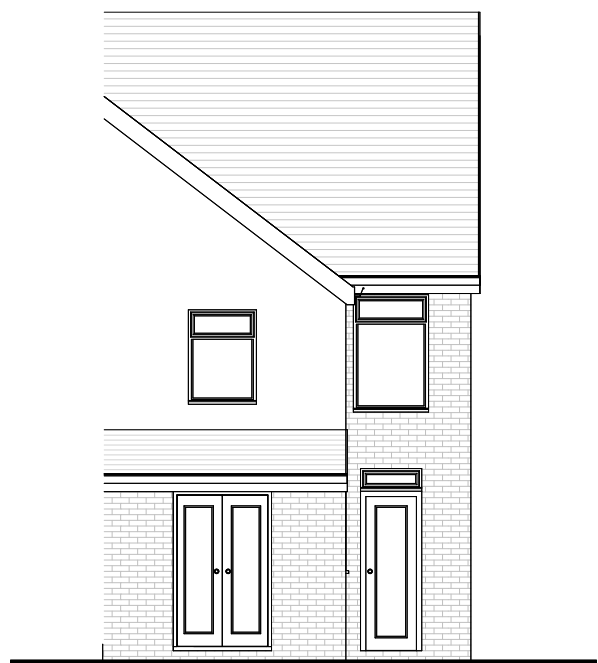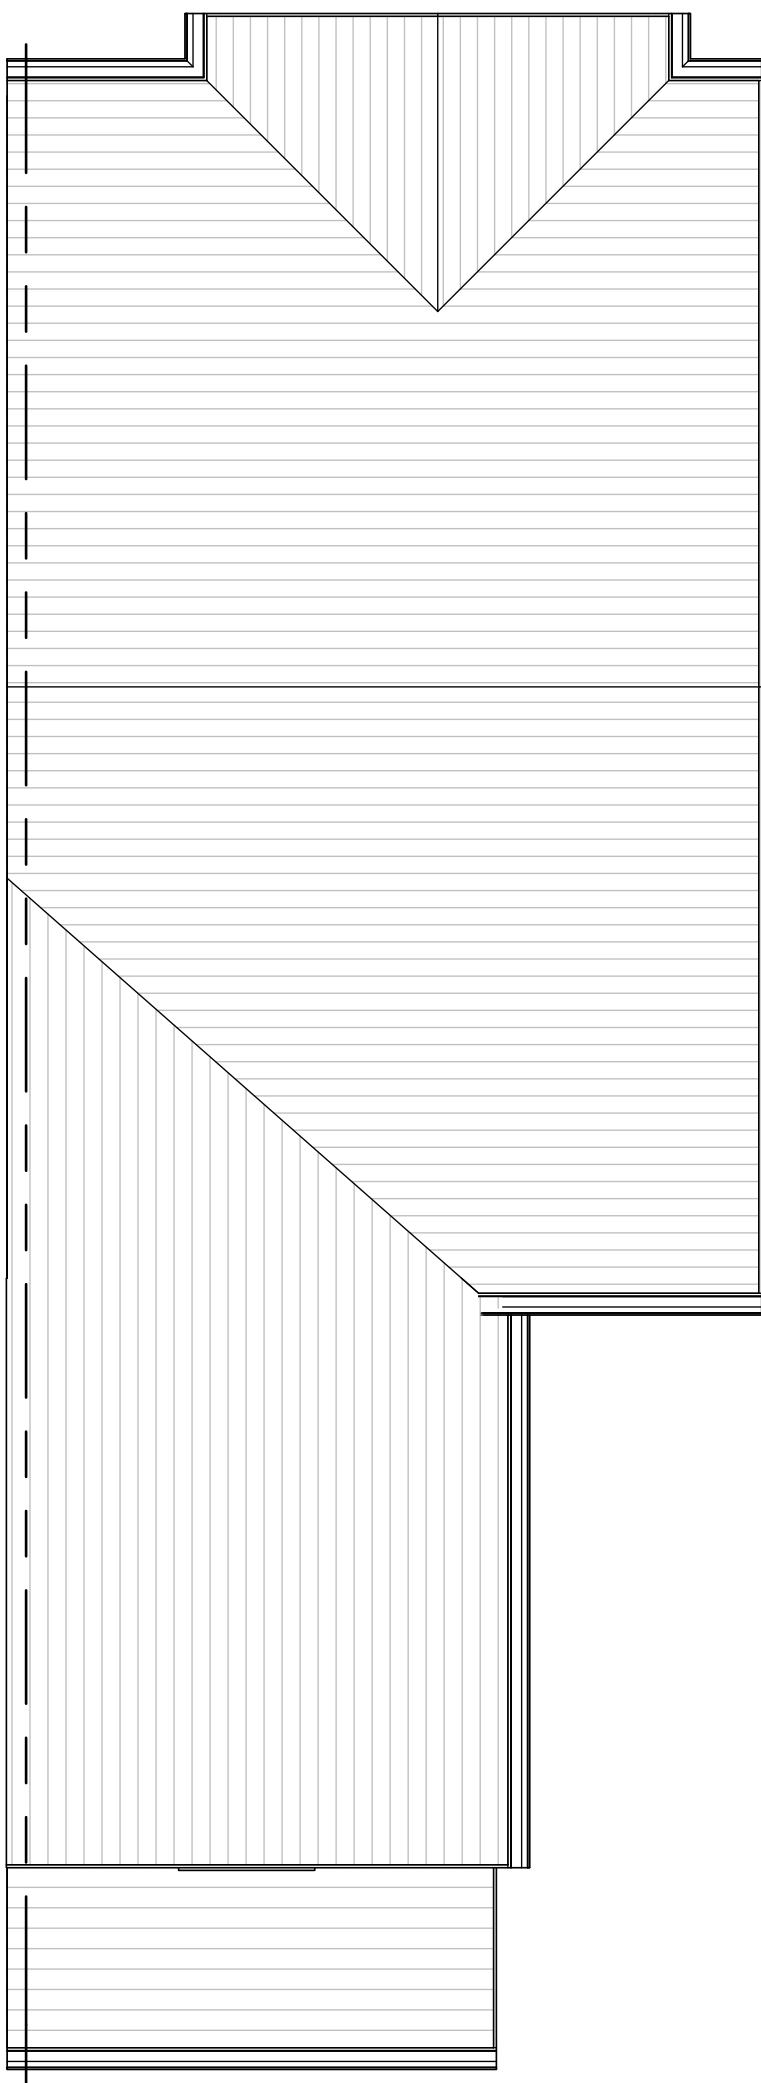


Rear Elevation
West

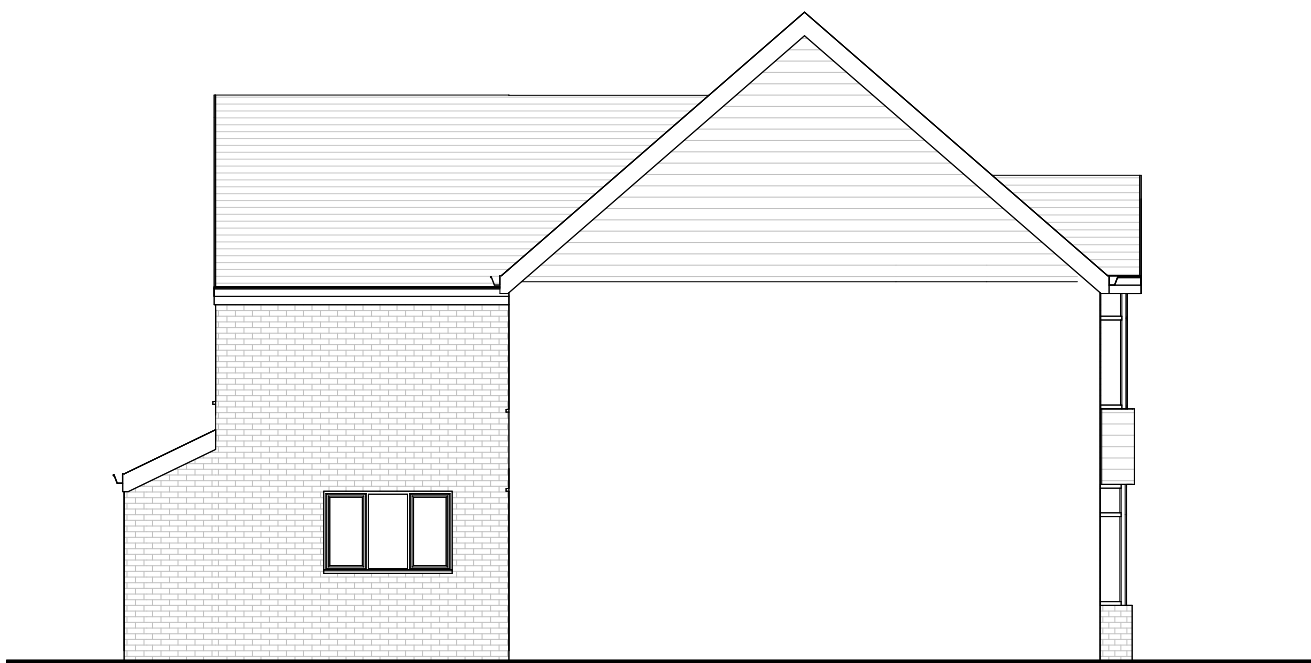


Side Elevation
South



Front Elevation
East

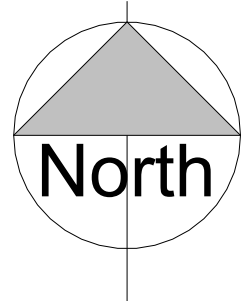

Site Plan 1:500
Site Plan 1:1250

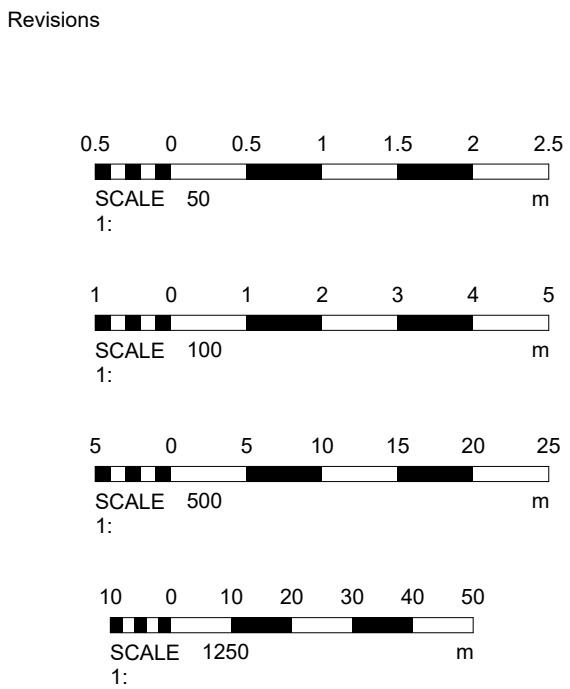

Materials

Drawing Number	2026/104	Sheet	1 of 2
Size	A1	Scale	1:50, 1:100, 1:500, 1:1250
Project	Existing details June 2026		
Job Title	55 Penfold Road Worthing West Sussex BN14 8PG		
Do Not scale from this drawing except for planning as photocopies will be subject to distortion Drawings to be read in conjunction with all other Designers and structural engineers contract drawings and specifications: Any discrepancies must be brought to the attention of the Designer immediately. The contractor must verify all dimensions by site measurement before ordering materials or manufacturing components Substitute materials and products to those named will be acceptable if proven to be of equal or higher performance and not in conflict with other elements			
M.J.Humphrey Ltd			
			
Mel Humphrey MRICS 9 Aldsworth Avenue Goring By Sea West Sussex BN12 4XQ Mel@mjhumphrey.co.uk 07701055182		Adam Humphrey MCIQB 21 Pendine Avenue Worthing West Sussex BN11 2NA Adam@mjhumphrey.co.uk 07812419142	