




Ground Floor

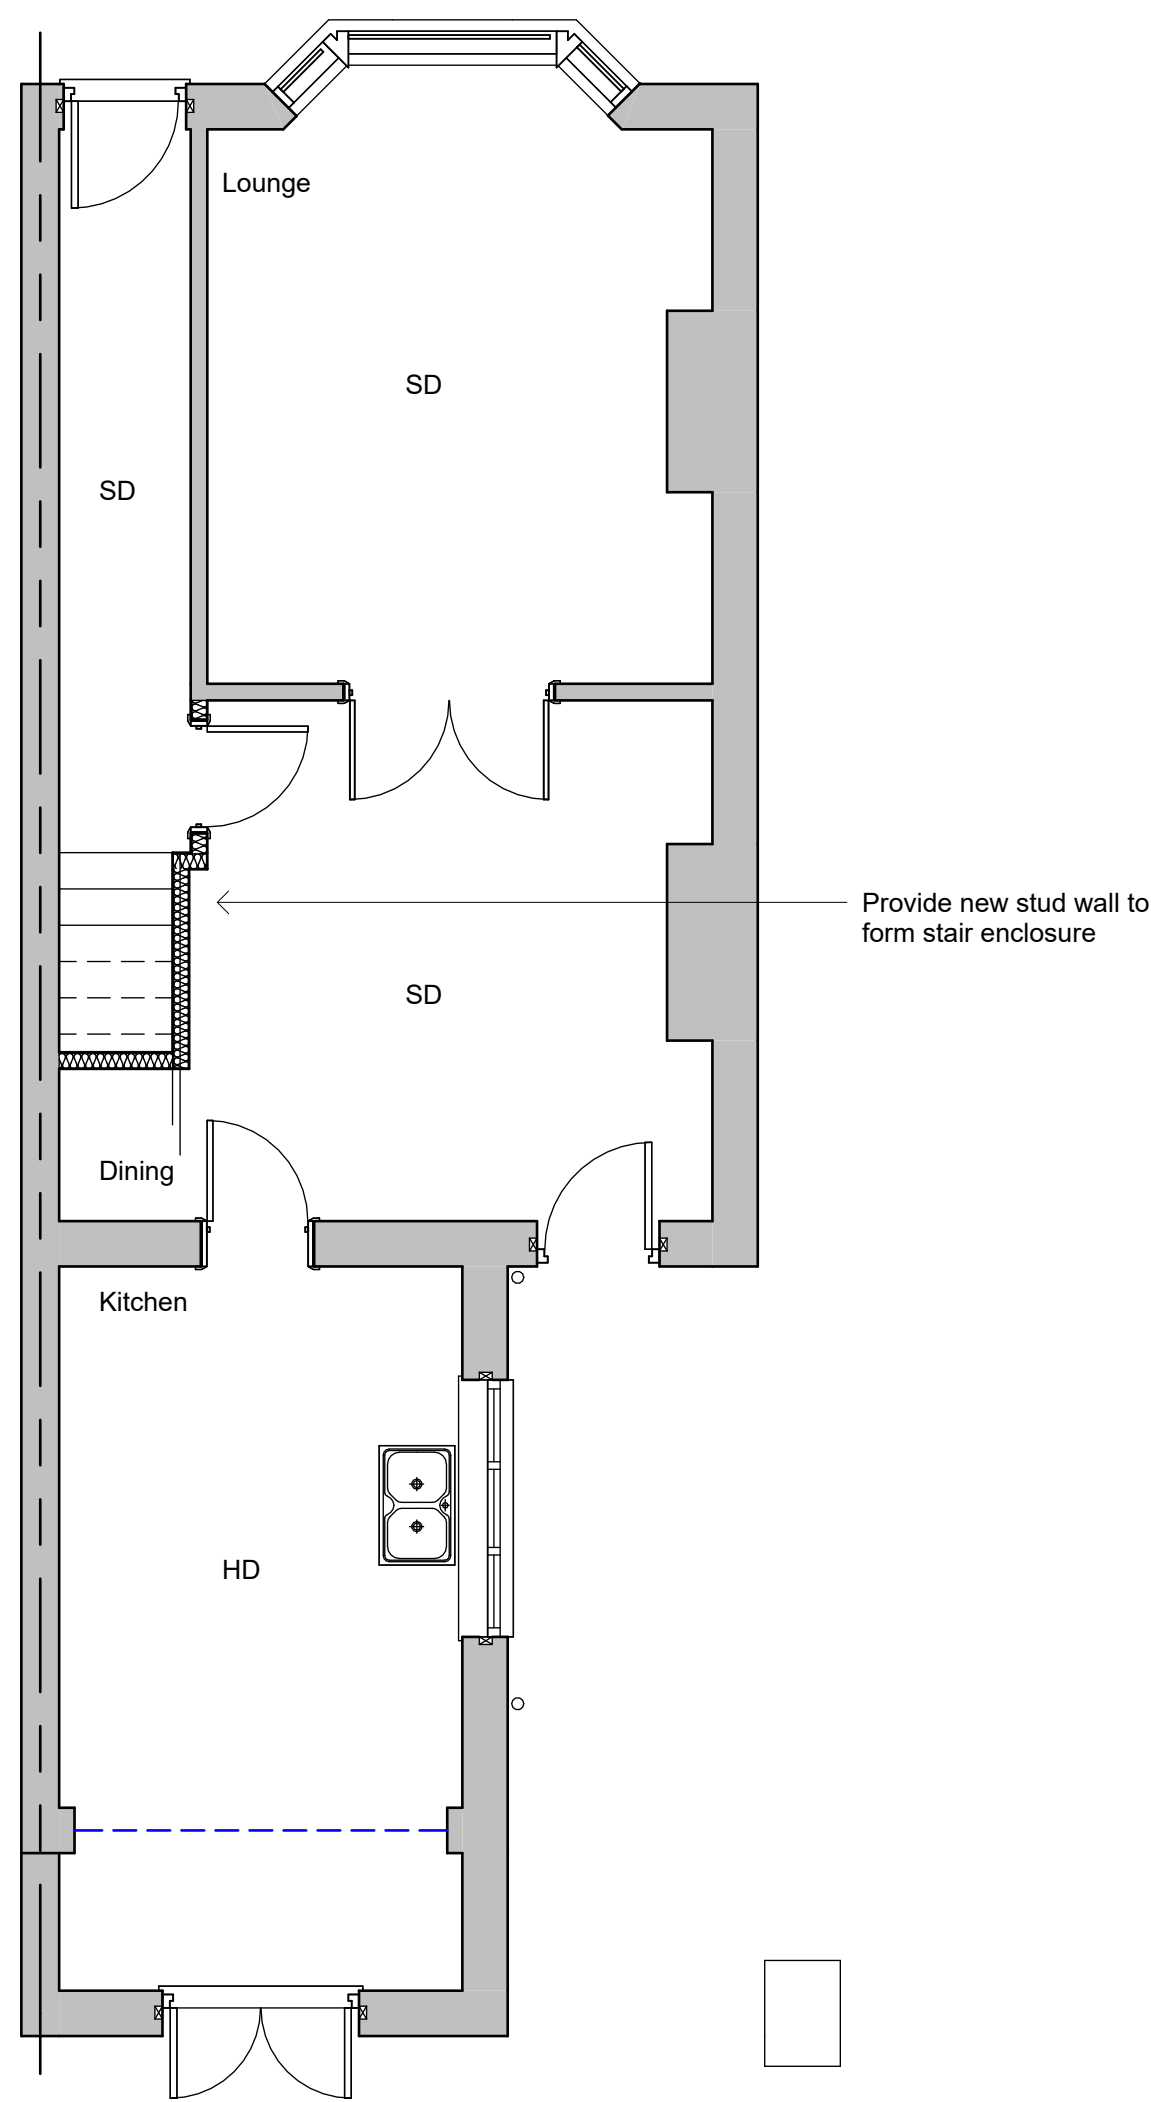



First Floor

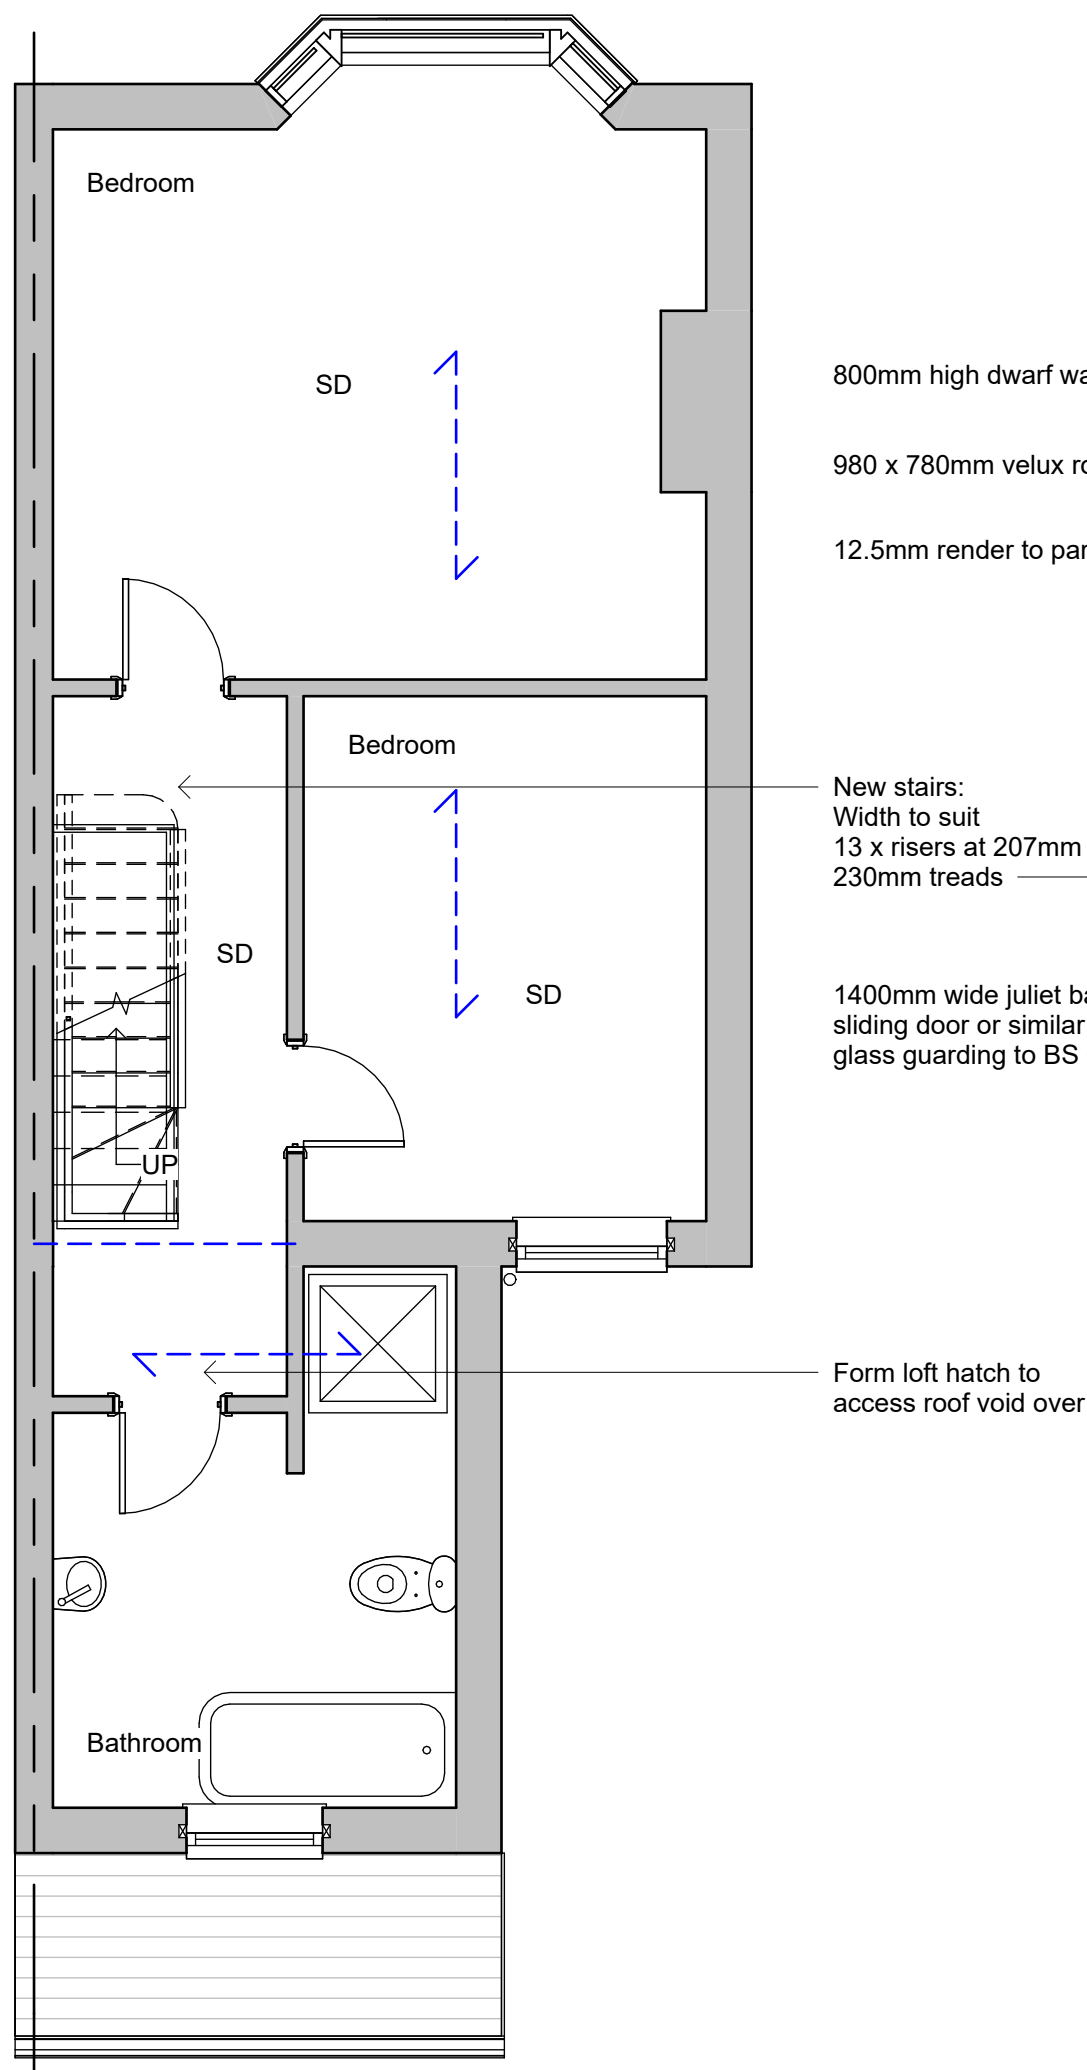

Second Floor

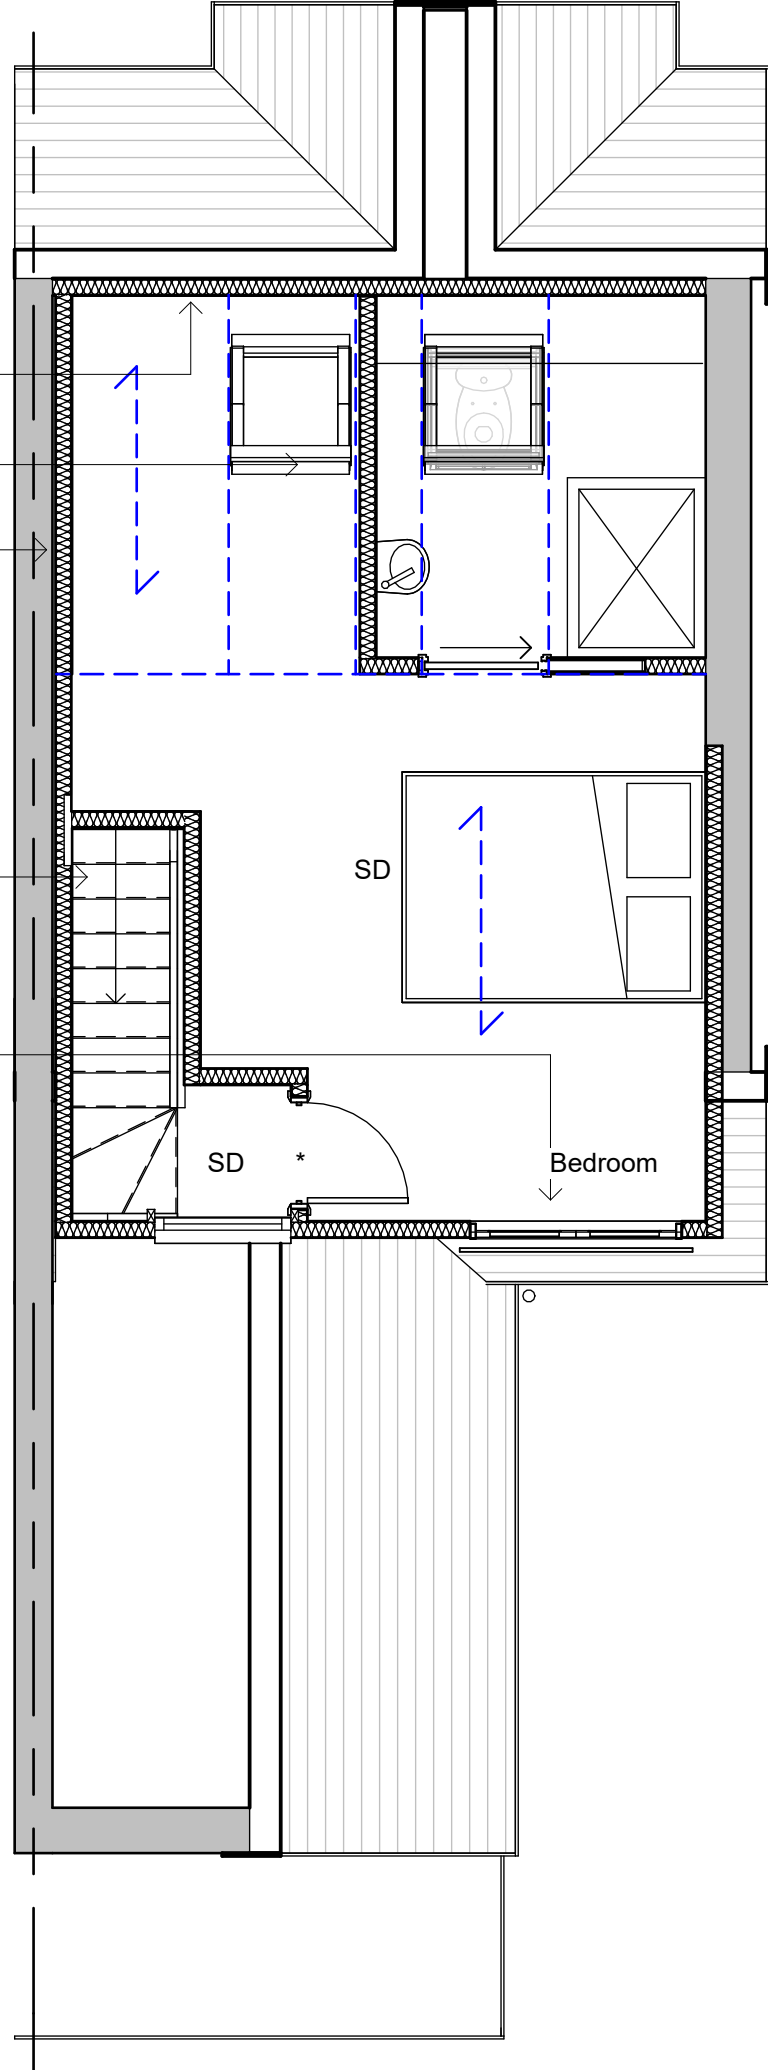

Roof Plan

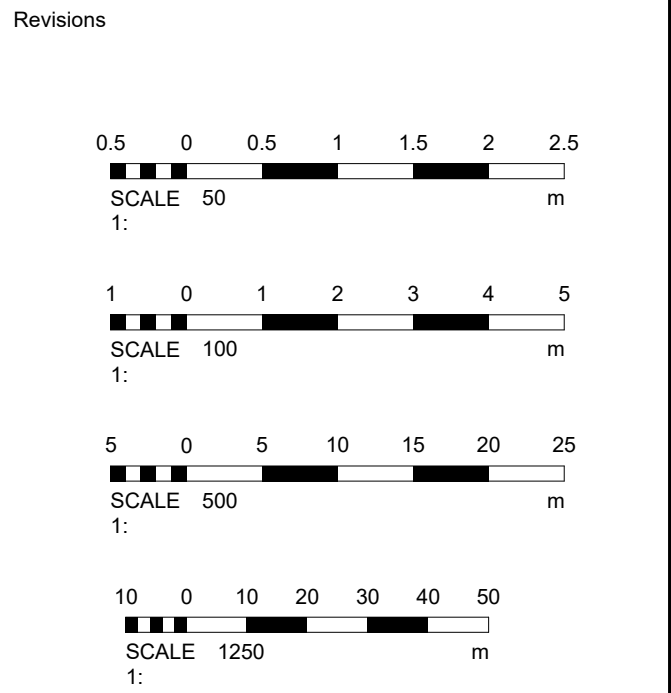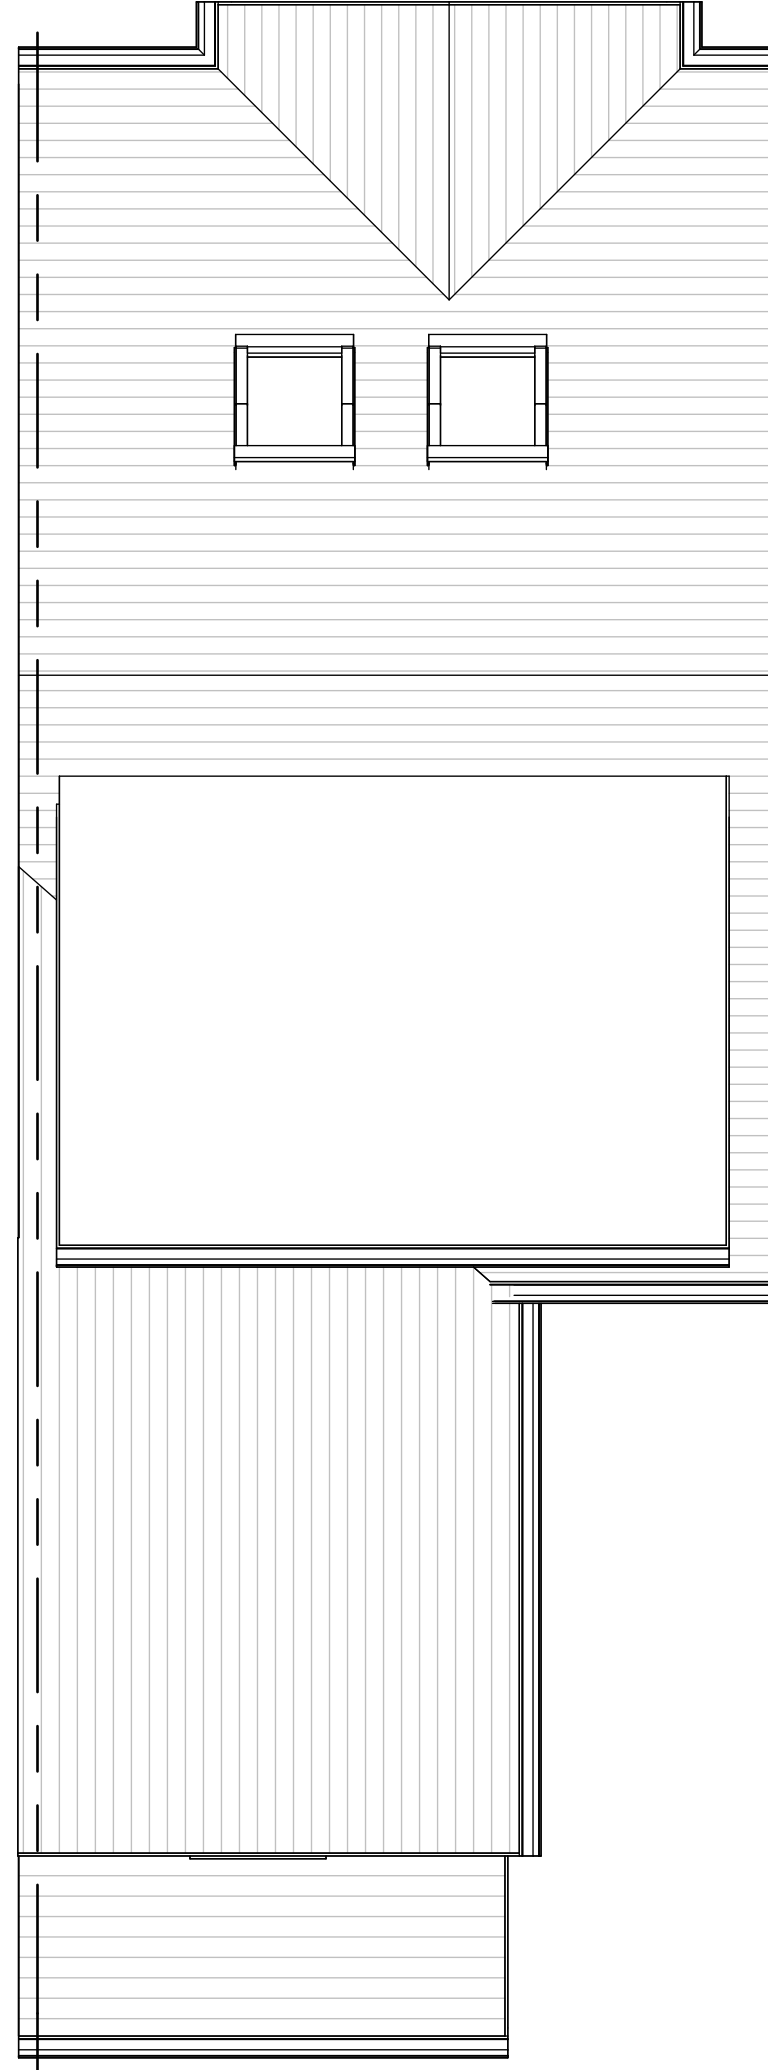

Cubic content calculations:
Rear dormer:
 $3.053 \times 4.411 \times 2.654 / 2 = 17.87\text{m}^3$
Therefore complies as under 50m³

Materials

Drawing Number 2026/104 Sheet 2 of 2

Size A1 Scale 1:50, 1:100, 1:500, 1:1250

Project
Proposed details
June 2026

Job Title
55 Penfold Road
Worthing
West Sussex
BN14 8PG

Do Not scale from this drawing except for planning as photocopies will be subject to distortion
Drawings to be read in conjunction with all other Designers and structural engineers contract drawings and specifications:
Any discrepancies must be brought to the attention of the Designer immediately.
The contractor must verify all dimensions by site measurement before ordering materials or manufacturing components
Substitute materials and products to those named will be acceptable if proven to be of equal or higher performance and not in conflict with other elements

M.J.Humphrey Ltd




Mel Humphrey MRICS
9 Aldsworth Avenue
Goring By Sea
West Sussex
BN12 4XQ
Mel@mjhumphrey.co.uk
07701055182

Adam Humphrey MCIOB
21 Pendine Avenue
Worthing
West Sussex
BN11 2NA
Adam@mjhumphrey.co.uk
07812419142


Side Elevation

North

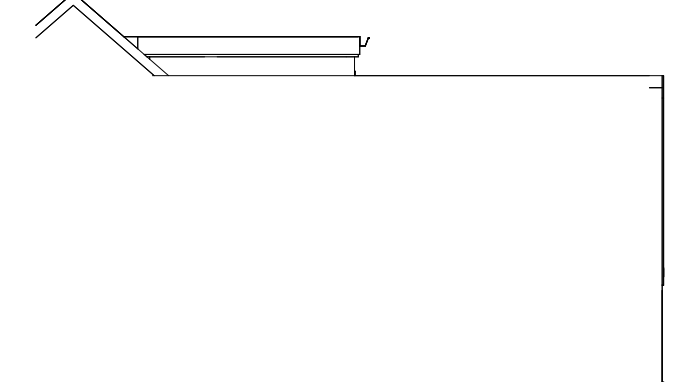


Rear Elevation

West

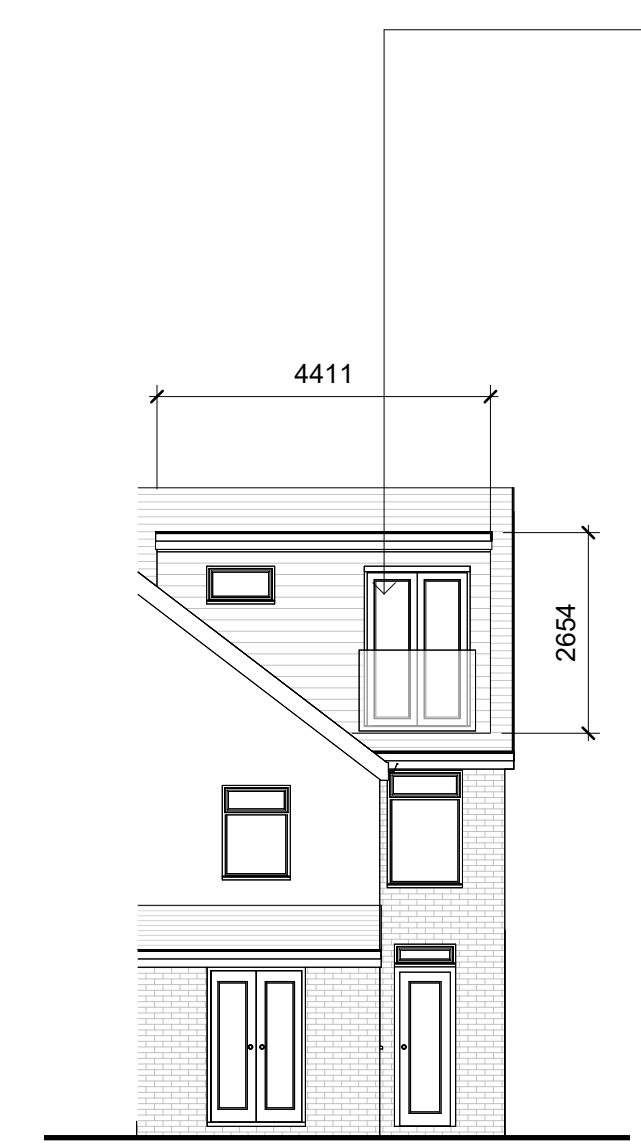

Side Elevation

South

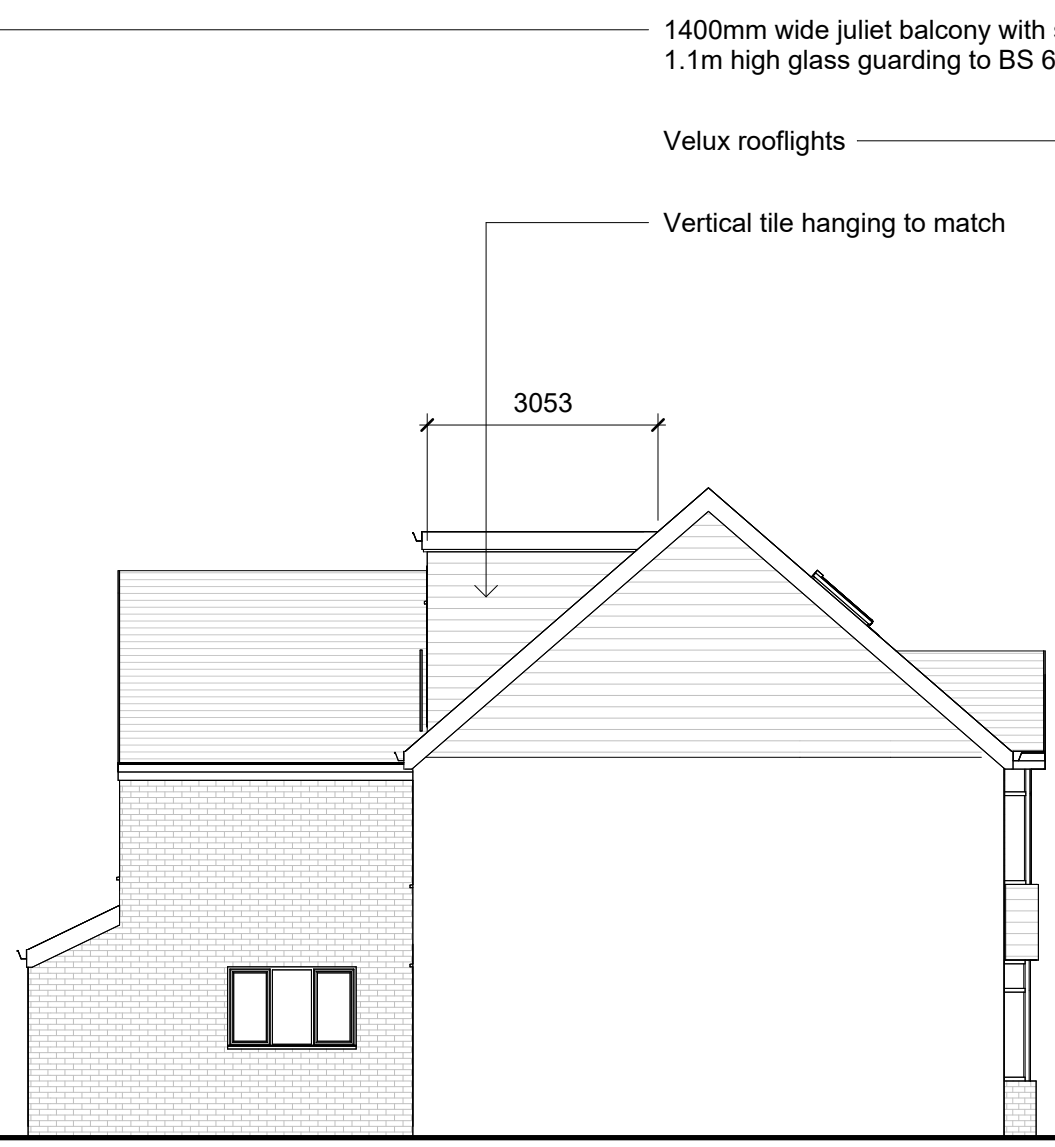

Front Elevation

East

