




Ground Floor

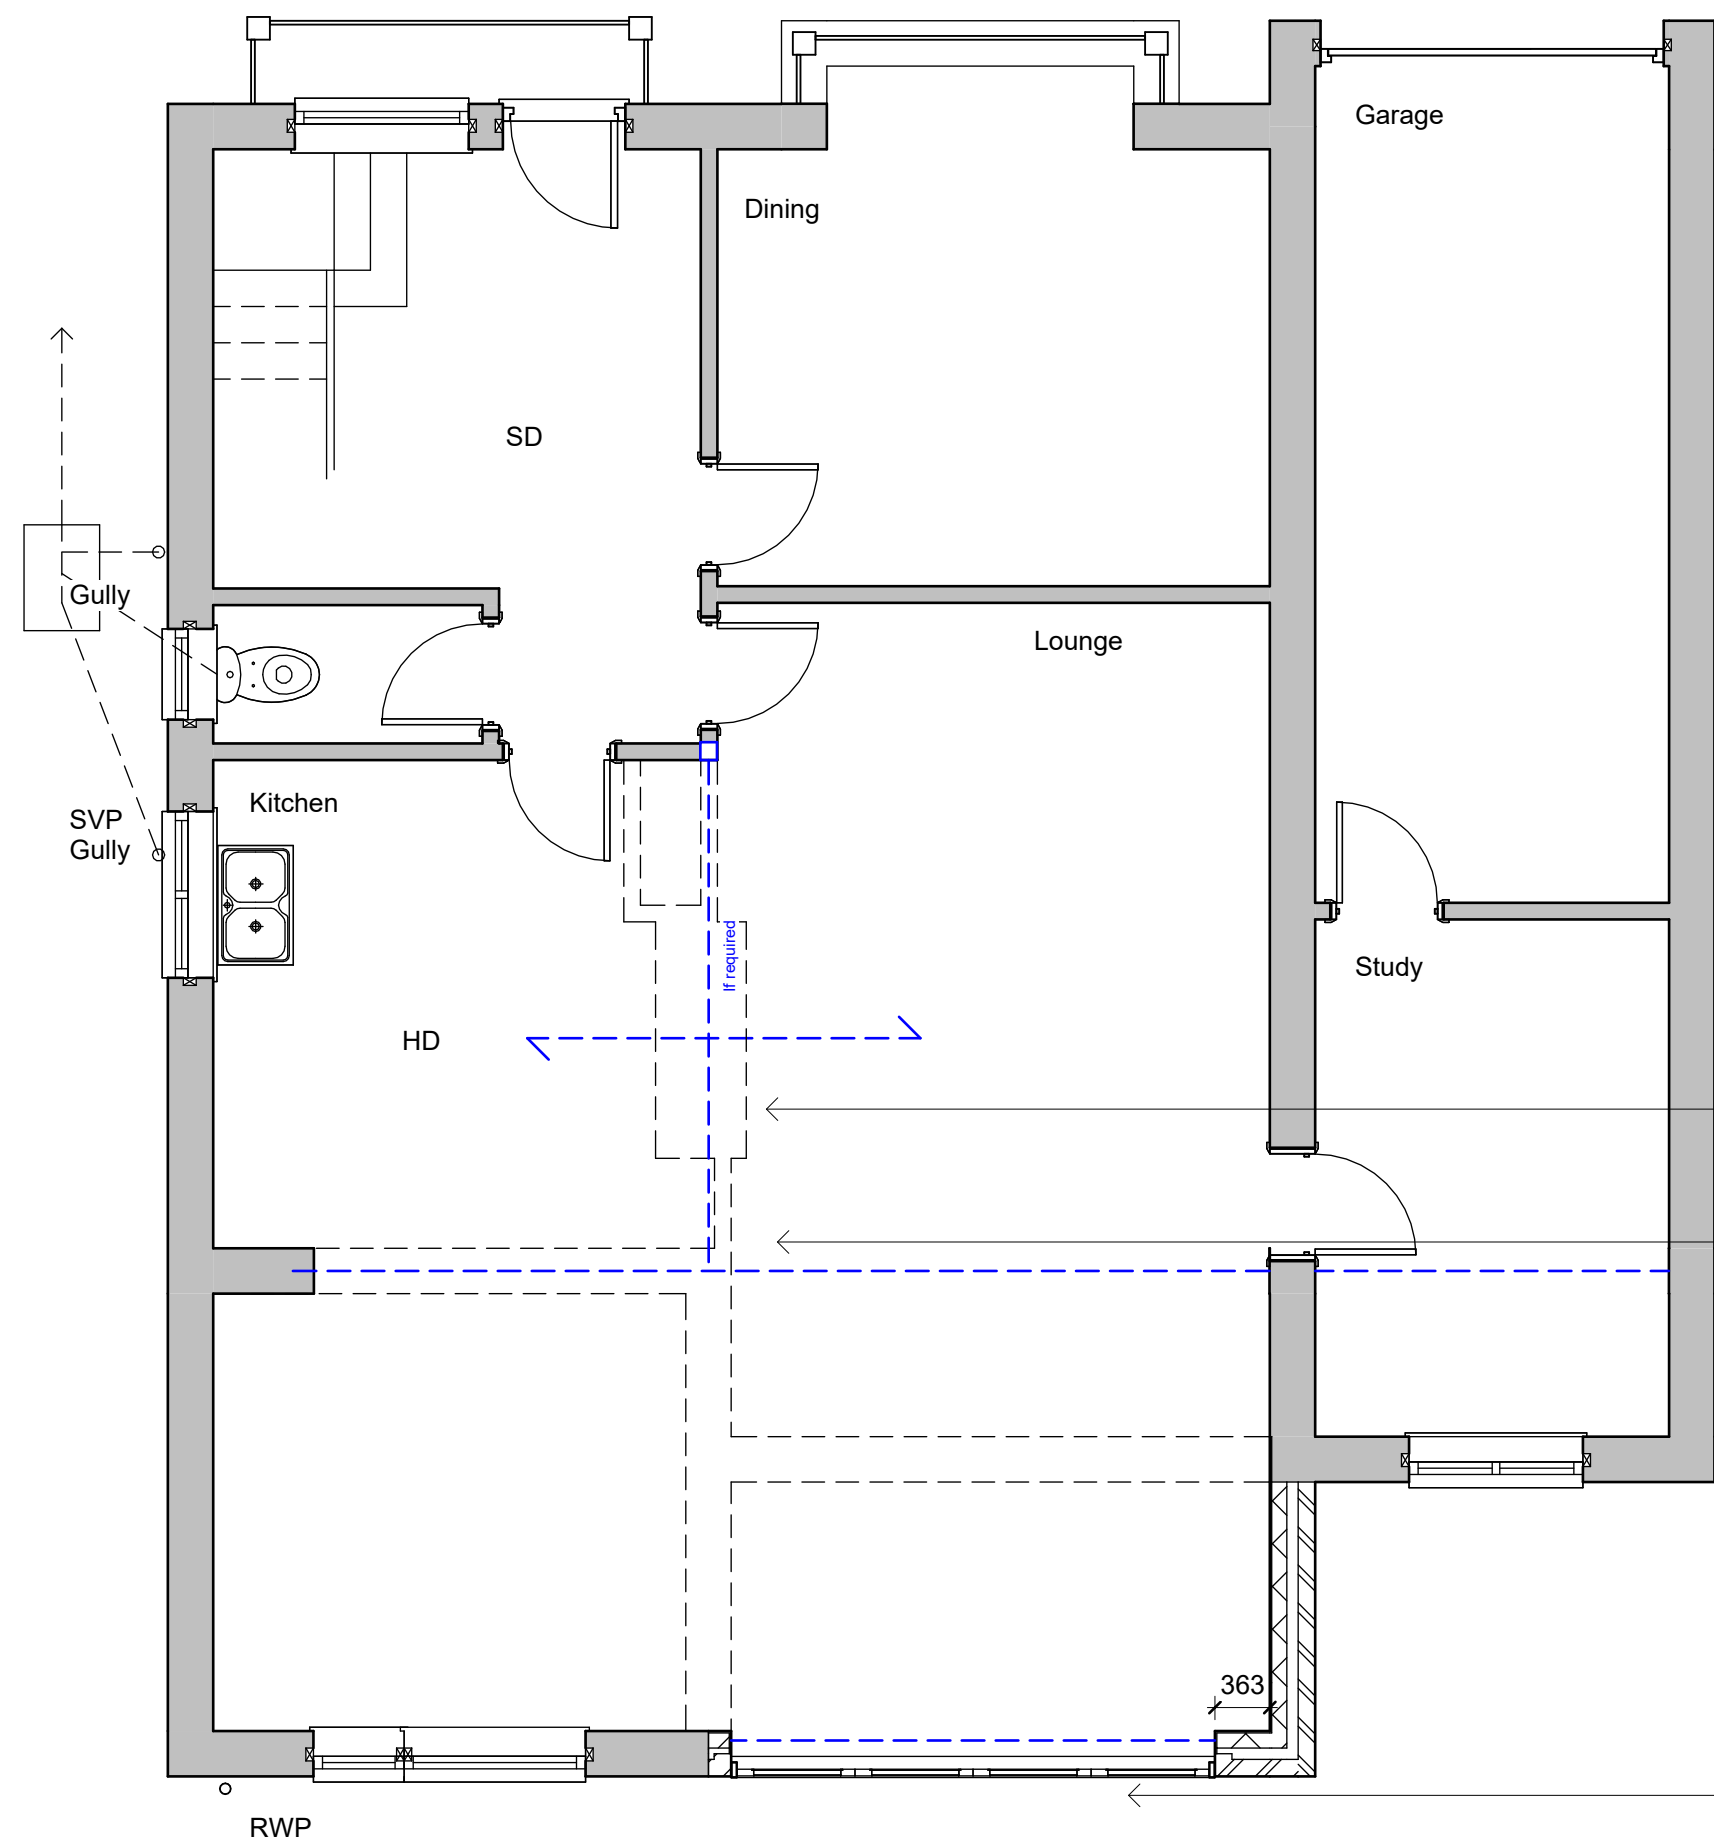

First Floor

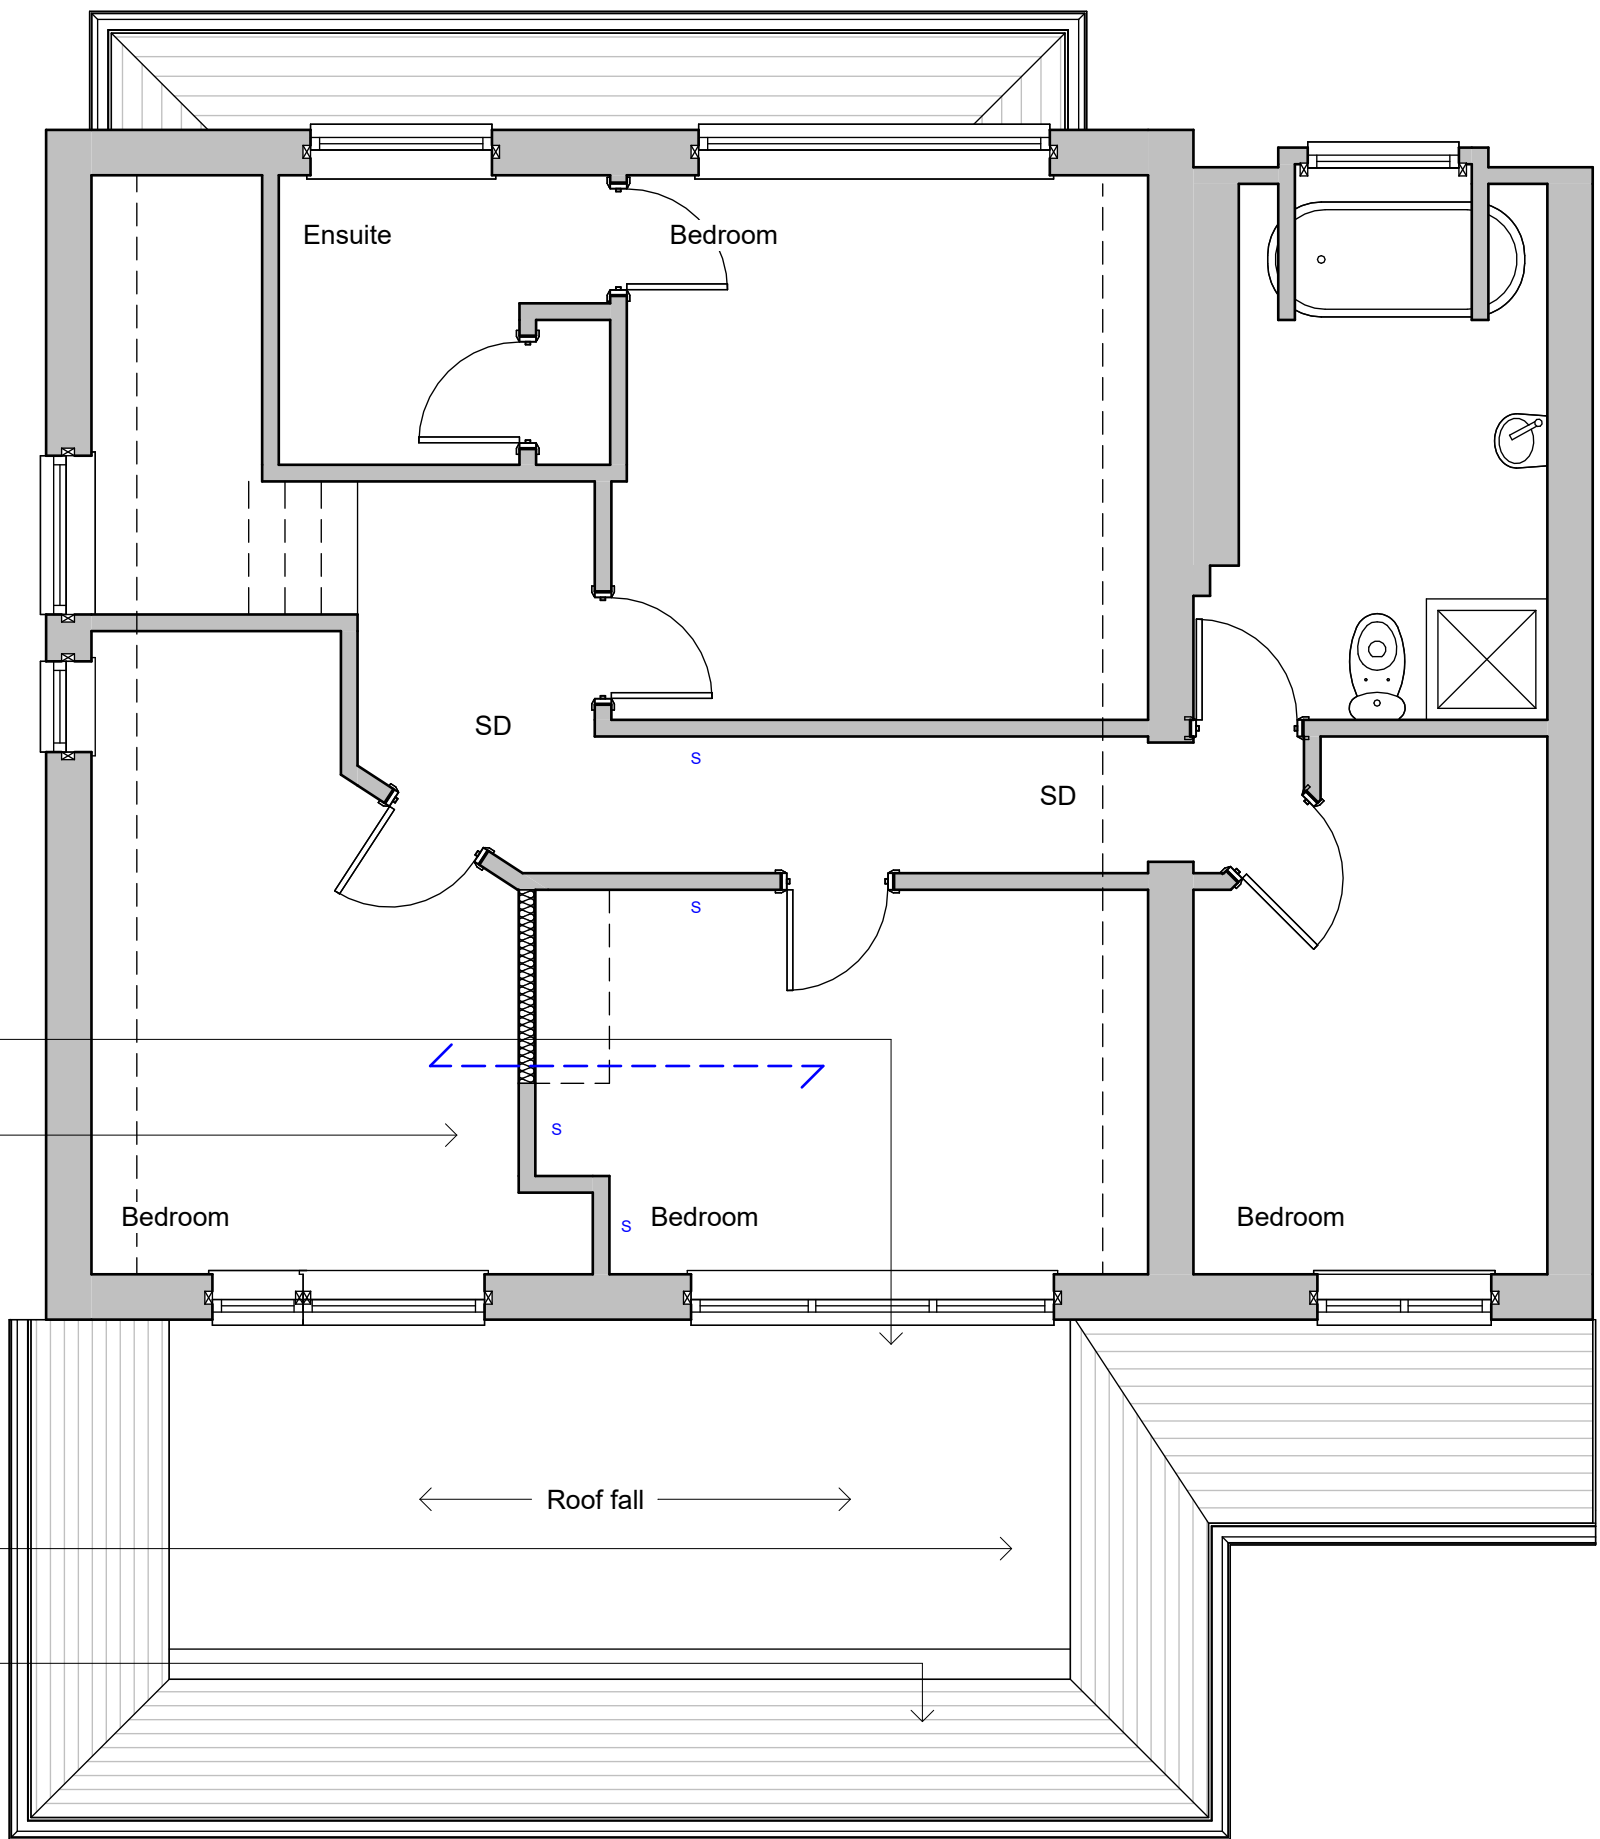


- Code 4 lead flashing and cavity tray at roof and wall junction
- Remove stack full height
- Remove all shown dotted and install beam over.
- Flat roof to discharge via a code 4 lead flashing dressed over tiles
- Tiles to match
- 3.2m wide bi fold doors

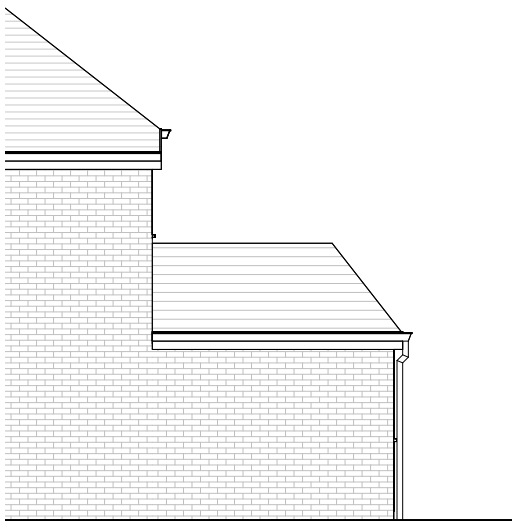

Side Elevation
West




Rear Elevation
South

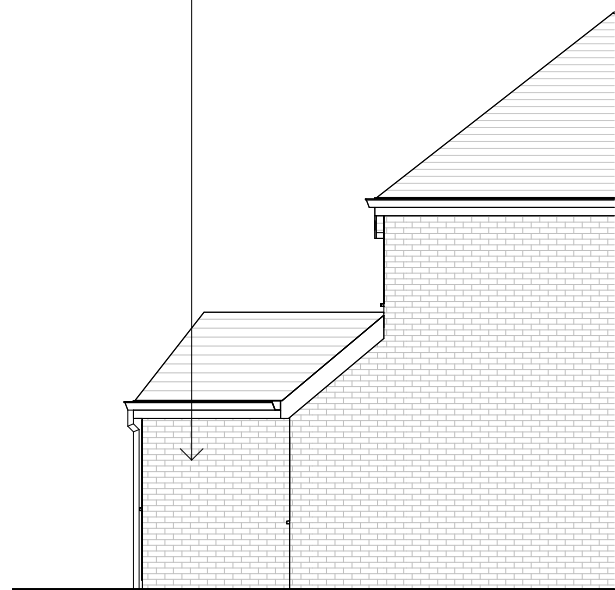

Side Elevation
East

Revisions

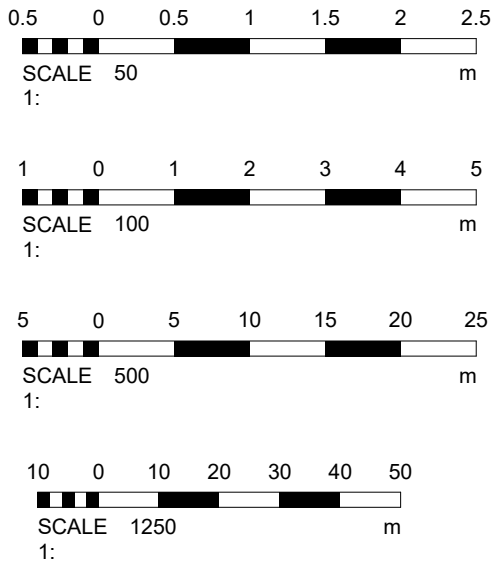

Materials

Drawing Number	2026/19	Sheet	2 of 2
Size	A1	Scale	1:50, 1:100, 1:500, 1:1250
Project	Proposed details February 2026		
Job Title	19 Ashurst Drive Goring West Sussex BN12 4SN		
Do Not scale from this drawing except for planning as photocopies will be subject to distortion Drawings to be read in conjunction with all other Designers and structural engineers contract drawings and specifications: Any discrepancies must be brought to the attention of the Designer immediately. The contractor must verify all dimensions by site measurement before ordering materials or manufacturing components Substitute materials and products to those named will be acceptable if proven to be of equal or higher performance and not in conflict with other elements			
M.J.Humphrey Ltd  RICS cabe chartered association of building engineers			
Mel Humphrey MRICS 9 Aldsworth Avenue Goring By Sea West Sussex BN12 4XQ Mel@mjhumphrey.co.uk 07701055182		Adam Humphrey MCIOB 21 Pendine Avenue Worthing West Sussex BN11 2NA Adam@mjhumphrey.co.uk 07812419142	