




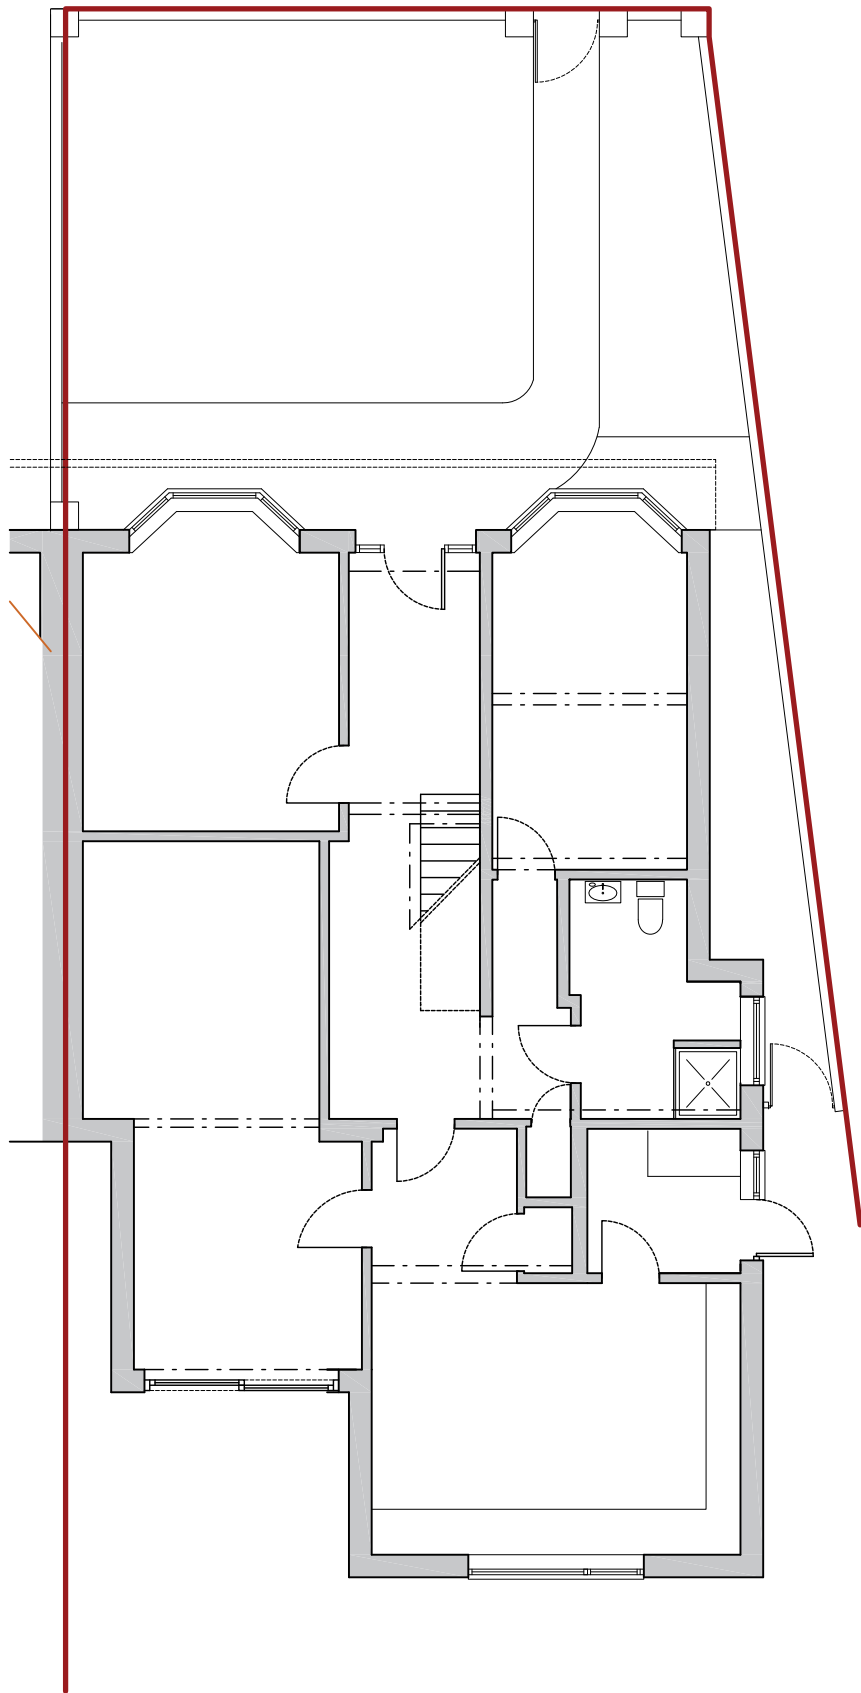

GROUND FLOOR PLAN

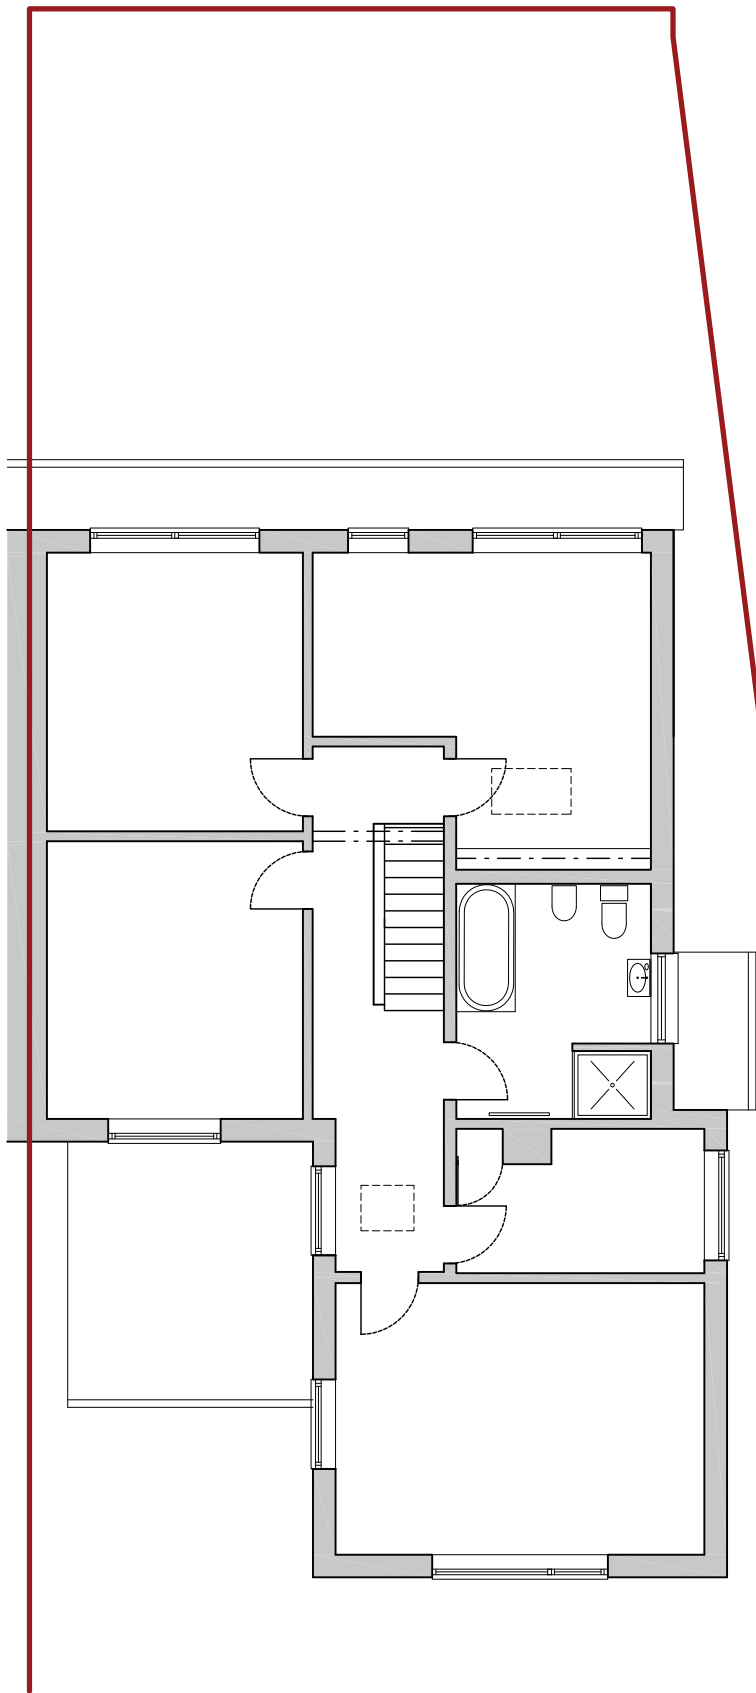

FIRST FLOOR PLAN

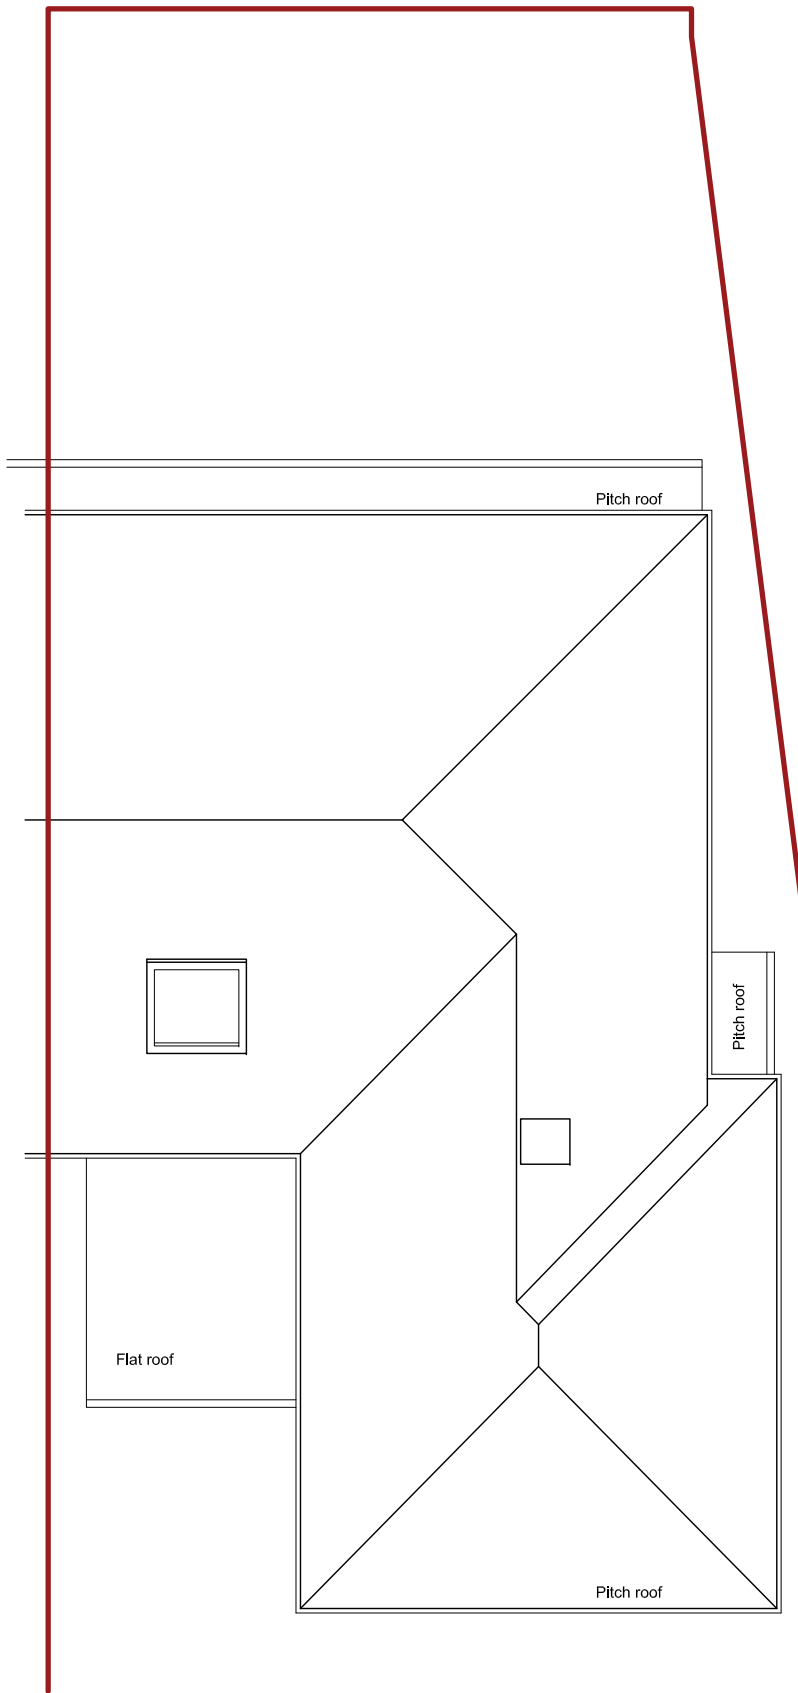

ROOF PLAN

01	Planning application - revised
00	Planning application

Rev: Date & Notes

justine rattray architecture
www.j-architecture.com

Project name
59 Connaught Avenue, BN43 5WL
Drawing name

EXISTING PLANS

Scale	Size	Job Ref	Dwg No	Rev
1:100	A3	J45	PE1	01
Status	planning			

This drawing was produced by Justine Rattray Architecture Ltd for Planning purposes only.
Drawn information is based on a visual survey and plans provided by the client.
Justine Rattray Architecture Ltd can not be liable for any other use of the drawing other than
use for the work it was drawn for.
It is the main contractors responsibility to ensure all dimensions are checked on site.
The architect is to be informed of any errors before work proceeds.

1:100 SCALE BAR

