




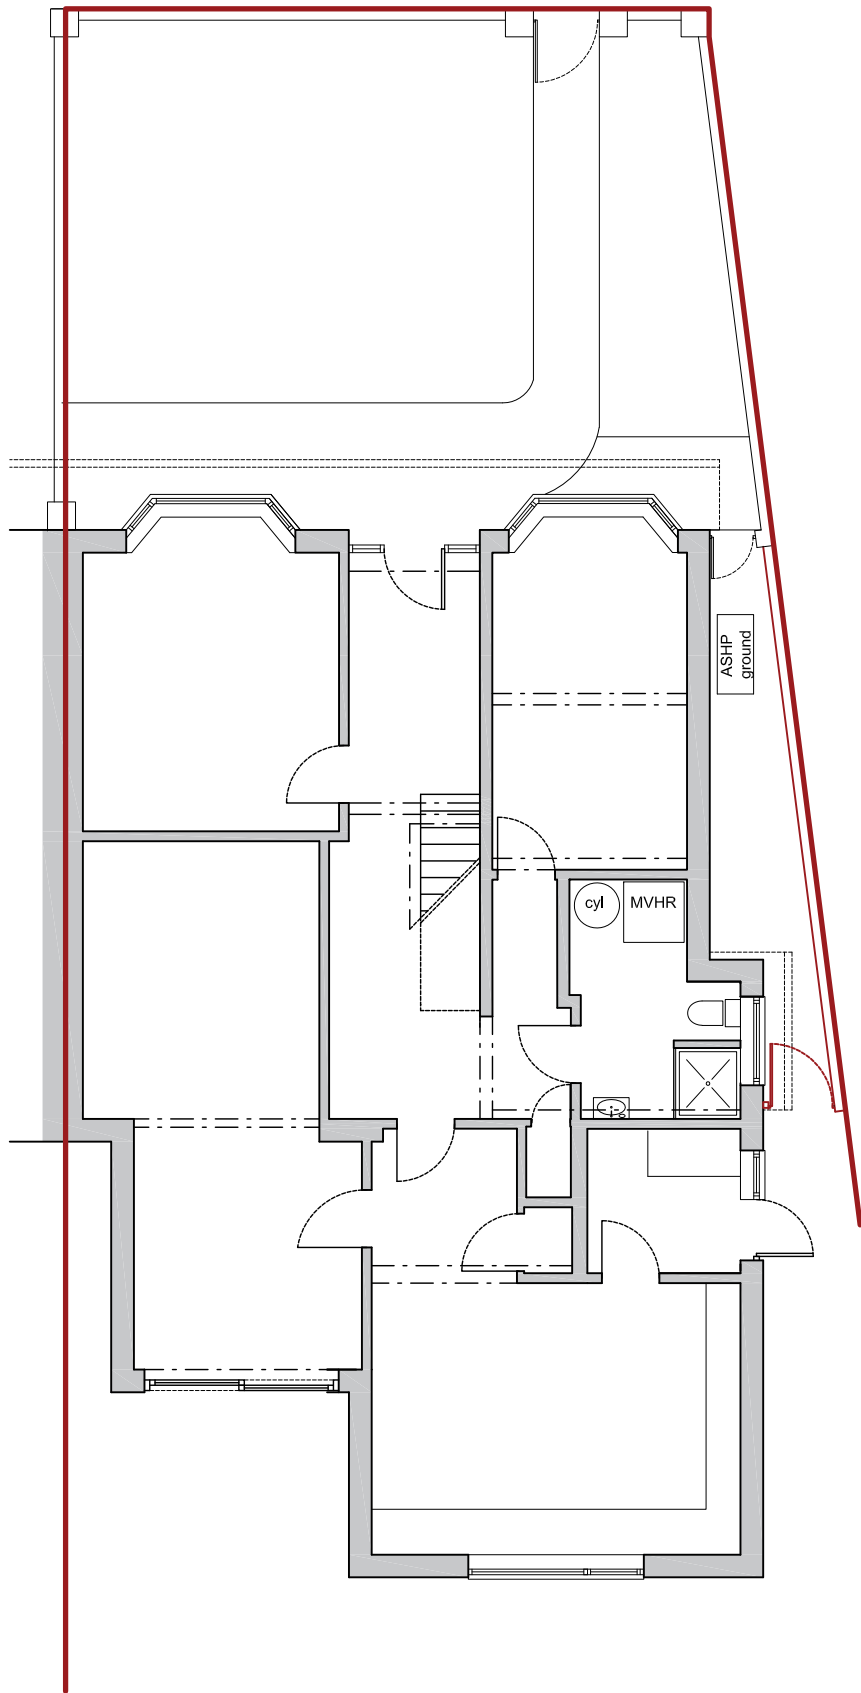

GROUND FLOOR PLAN

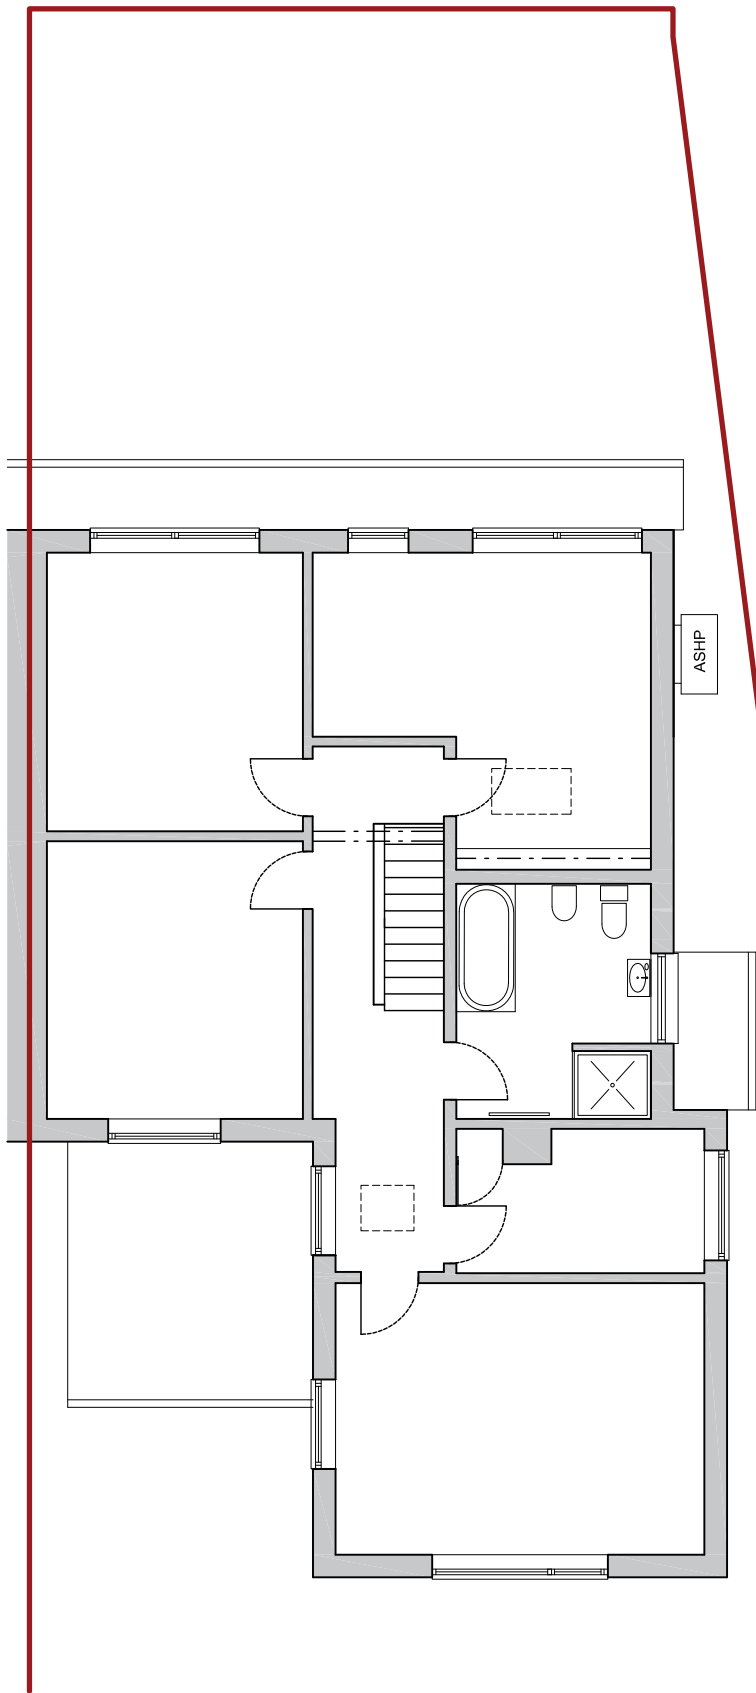


FIRST FLOOR PLAN

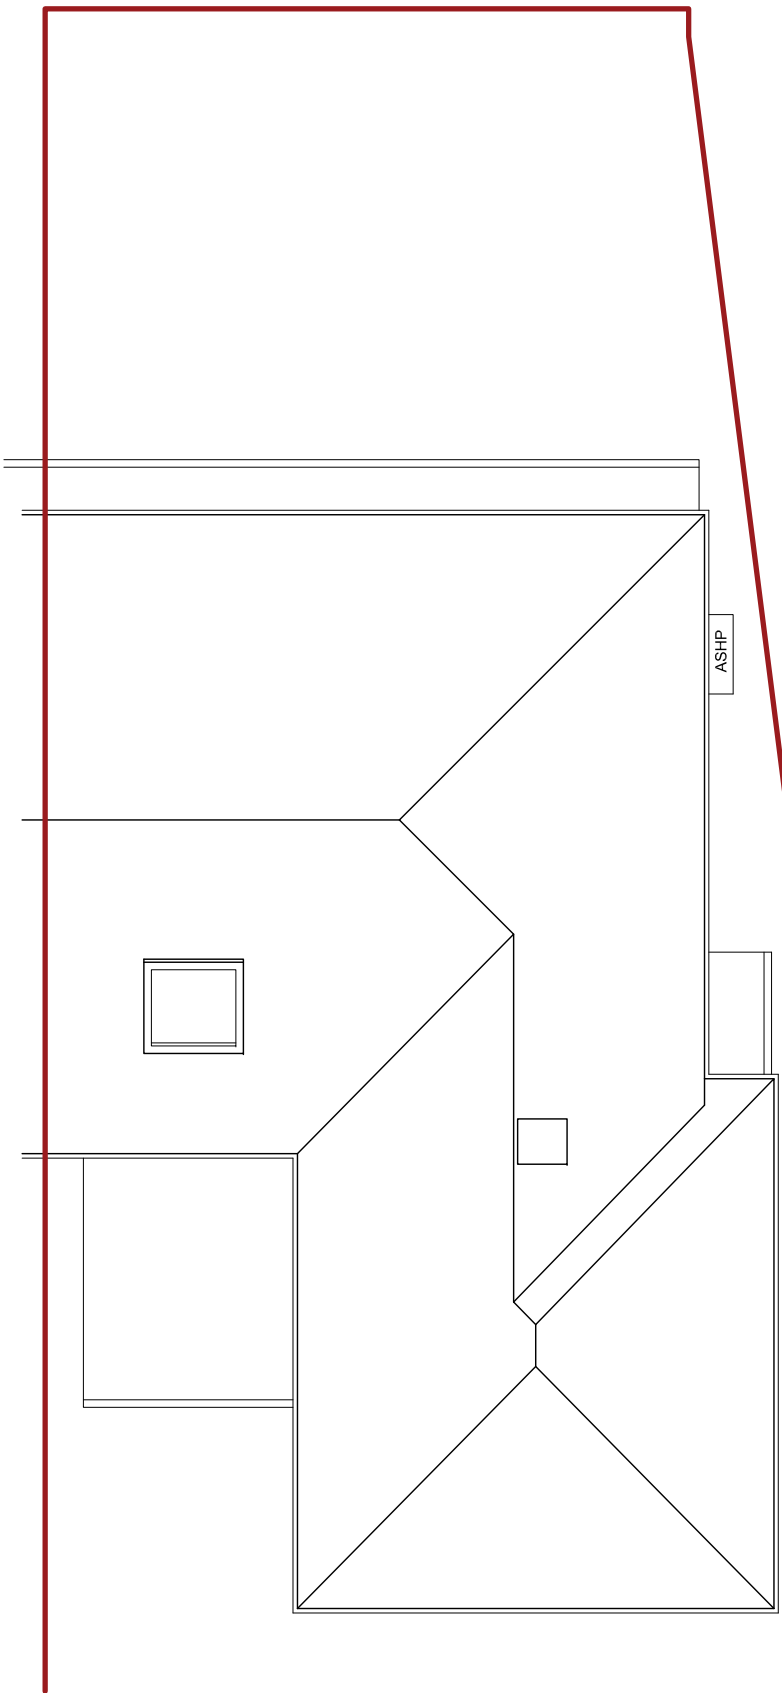

ROOF PLAN

This drawing was produced by Justine Rattray Architecture Ltd for Planning purposes only. Drawn information is based on a visual survey and plans provided by the client. Justine Rattray Architecture Ltd can not be liable for any other use of the drawing other than use for the work it was drawn for. It is the main contractors responsibility to ensure all dimensions are checked on site. The architect is to be informed of any errors before work proceeds.

1:100 SCALE BAR

 

04	Planning application - revised
03	Client and consultant information
02	Client and consultant information
01	Client and consultant information
00	Planning application

Rev: Date & Notes

justine rattray architecture

www.j-architecture.com

Project name

59 Connaught Avenue, BN43 5WL

Drawing name

PROPOSED PLANS

DRAFT

Scale	Size	Job Ref	Dwg No	Rev
1:100	A3	J45	PP1	04
Status	planning			