



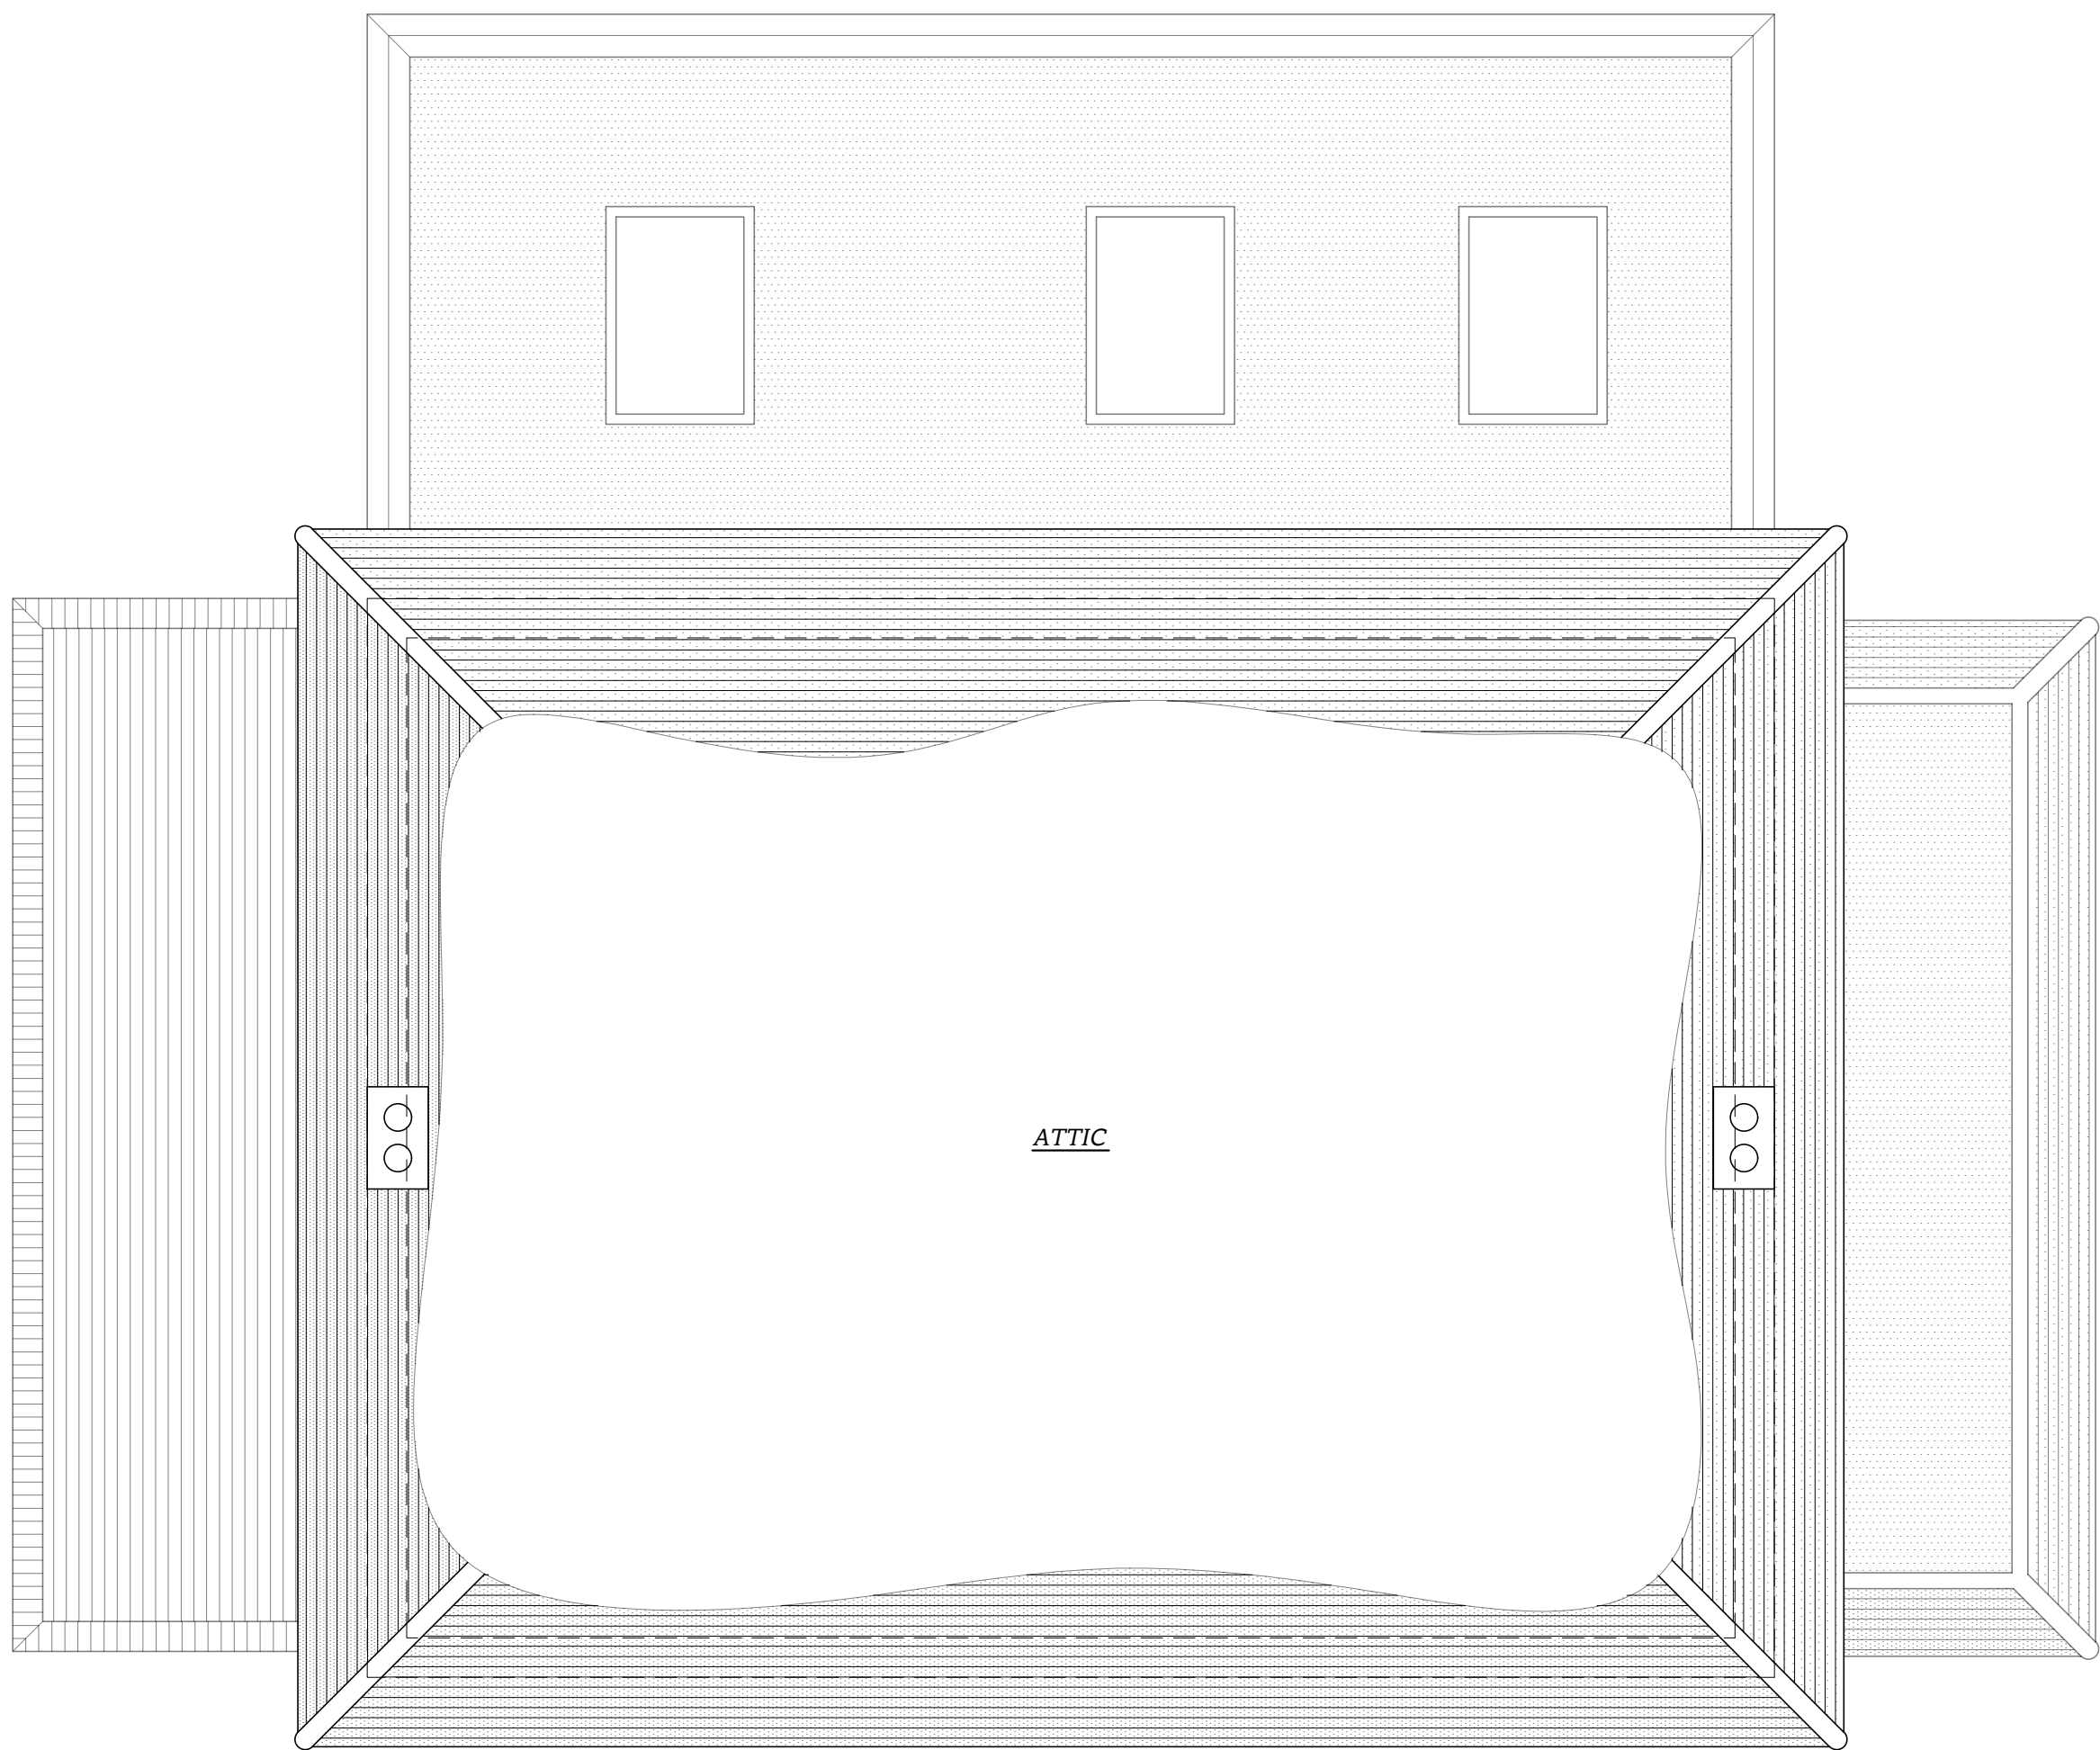

Existing Attic Plan 1:50

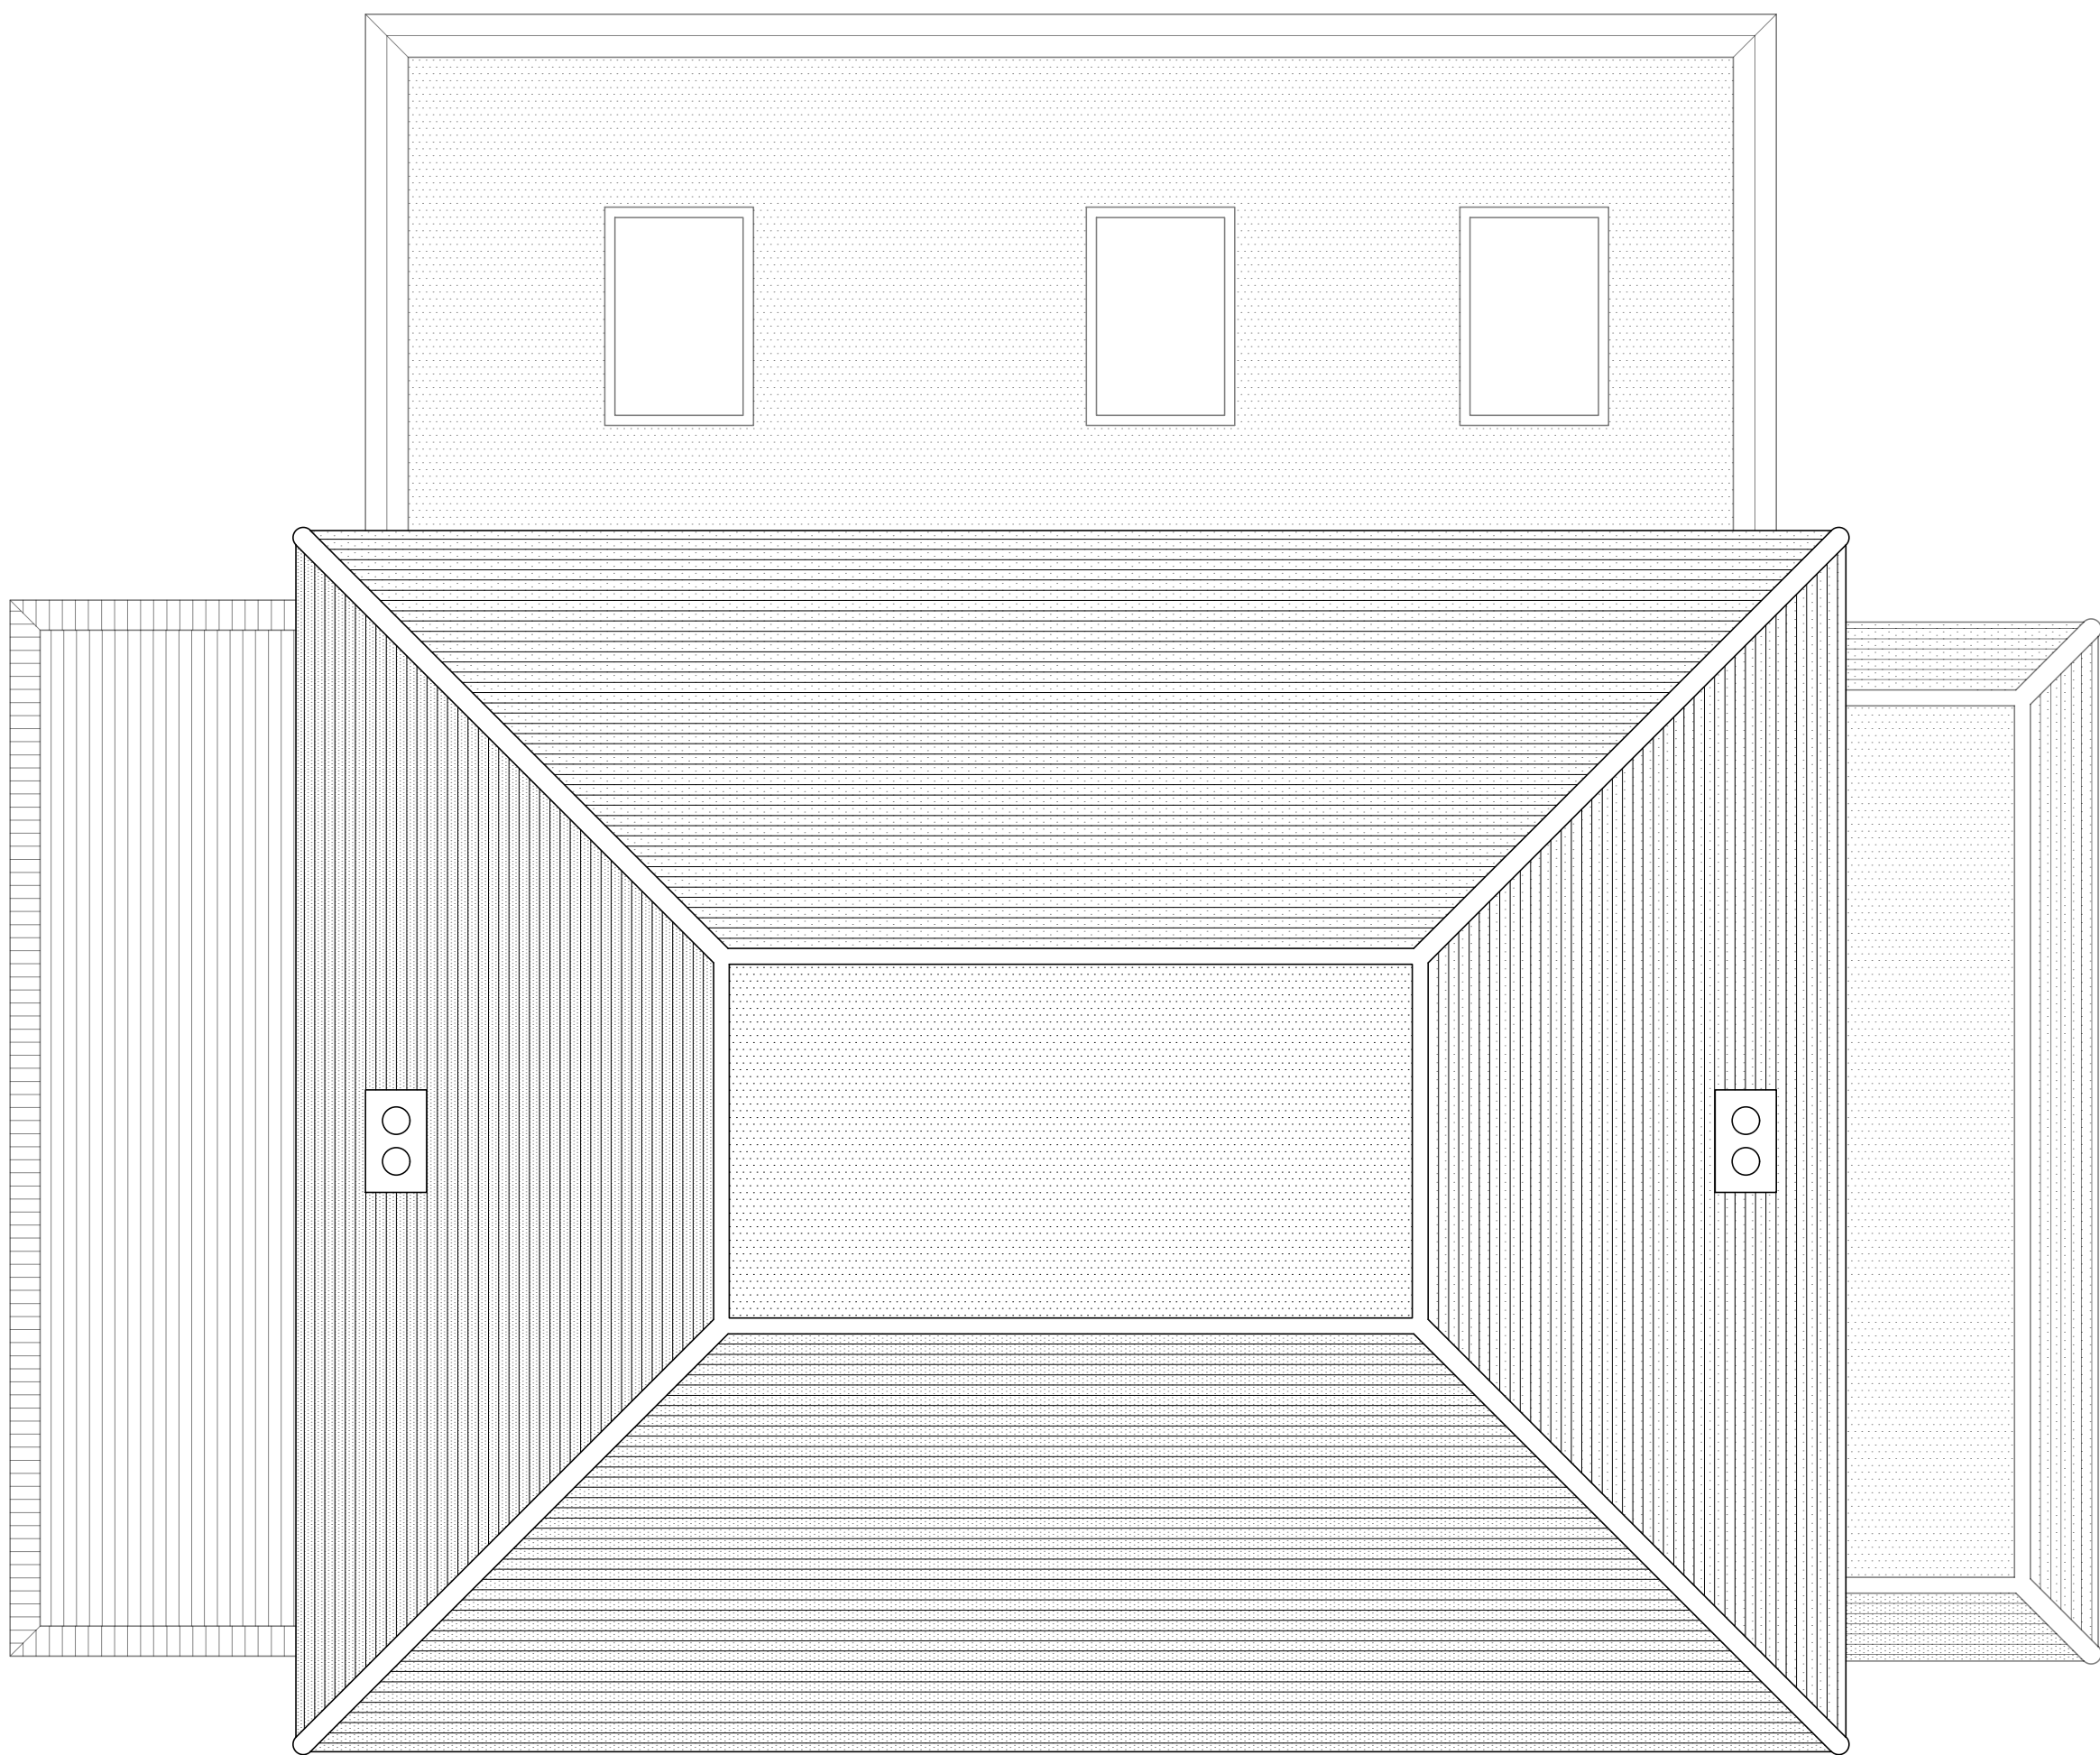


Existing Roof Plan 1:50

Notes

- All dimensions should be checked on site
- Drawings are shown to scale, however dimensions are available on request
- Copyright of all data produced by Darby Architectural shall remain with Darby Architectural unless otherwise agreed
- Measures to mitigate risk should be considered at all stages of design development and throughout construction

Plan Orientation

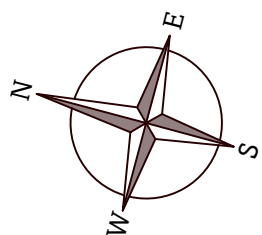

Alert Symbol

Particular attention to be paid where this symbol is placed on a drawing



Rev.	Date	Details	Dr.	Ch.
------	------	---------	-----	-----

DA Design.
hello@da.design
01273 884923
www.da.design
By Appointment Only:
84 Westbourne Street, Hove, BN3 5FA



Stage

Survey

Client

Mr and Mrs Bradbury

1:50
metres 1 2 3 4 5

Site

66 Buckingham Road,
Shoreham-by-sea

Drawn	Checked	Date
CD		27.02.2026

Drawing Title

Existing:
Attic and Roof Plans

Project No.	Stage	Dwg No.	Revision	Sheet Size
0636	E	02		A1