



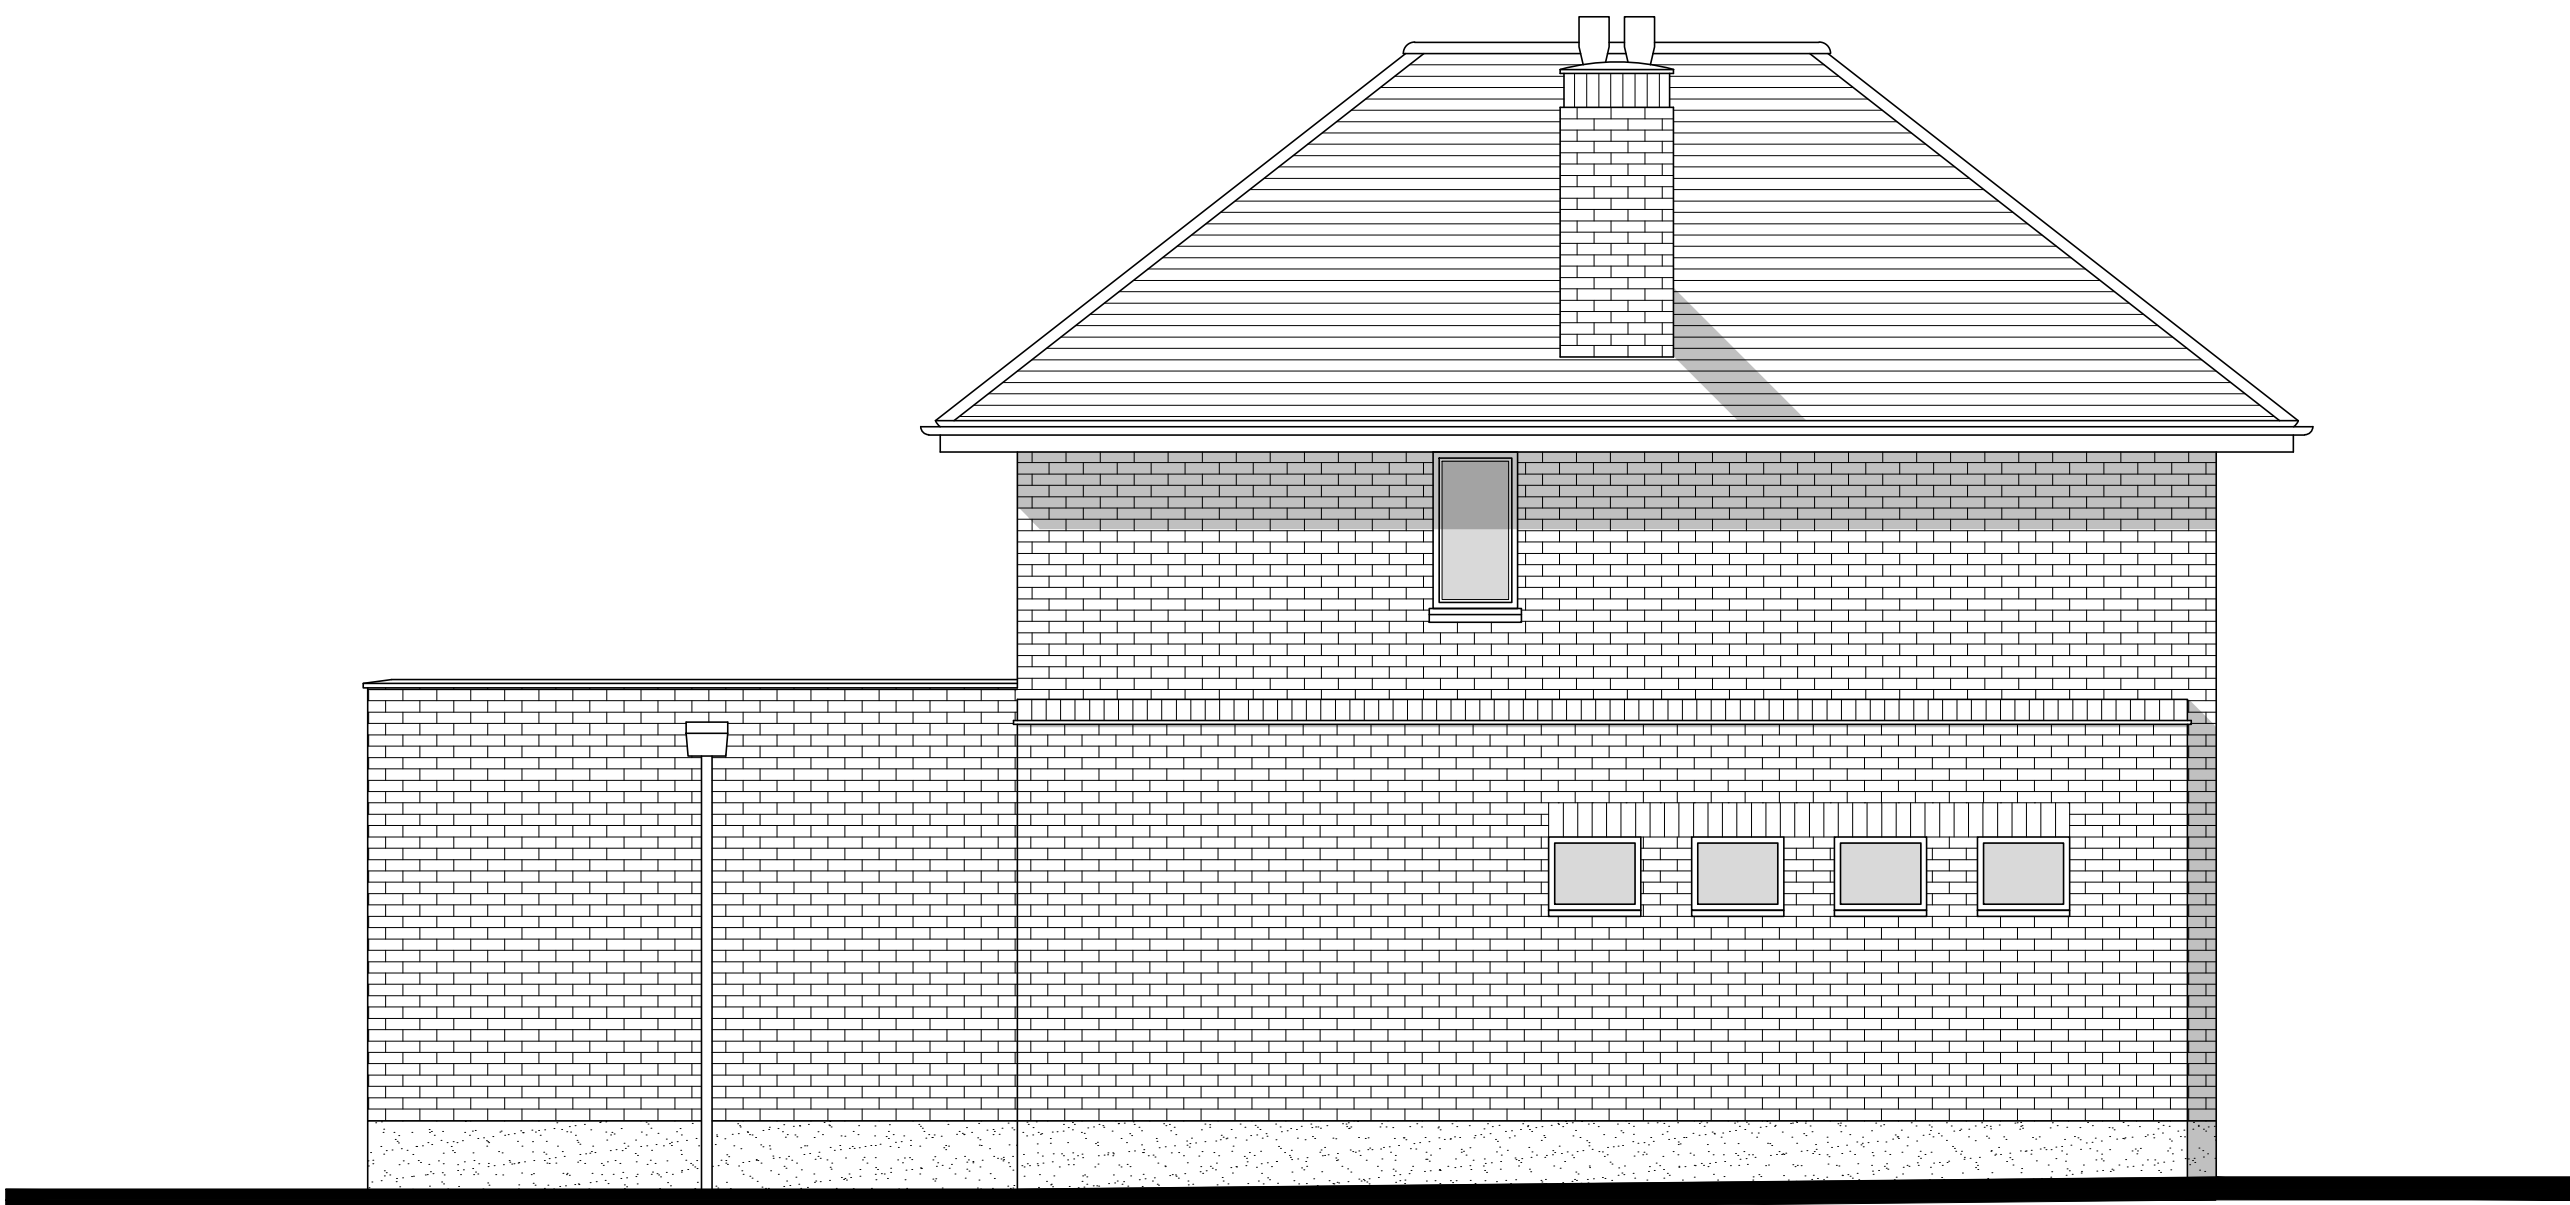

Existing North Elevation 1:50

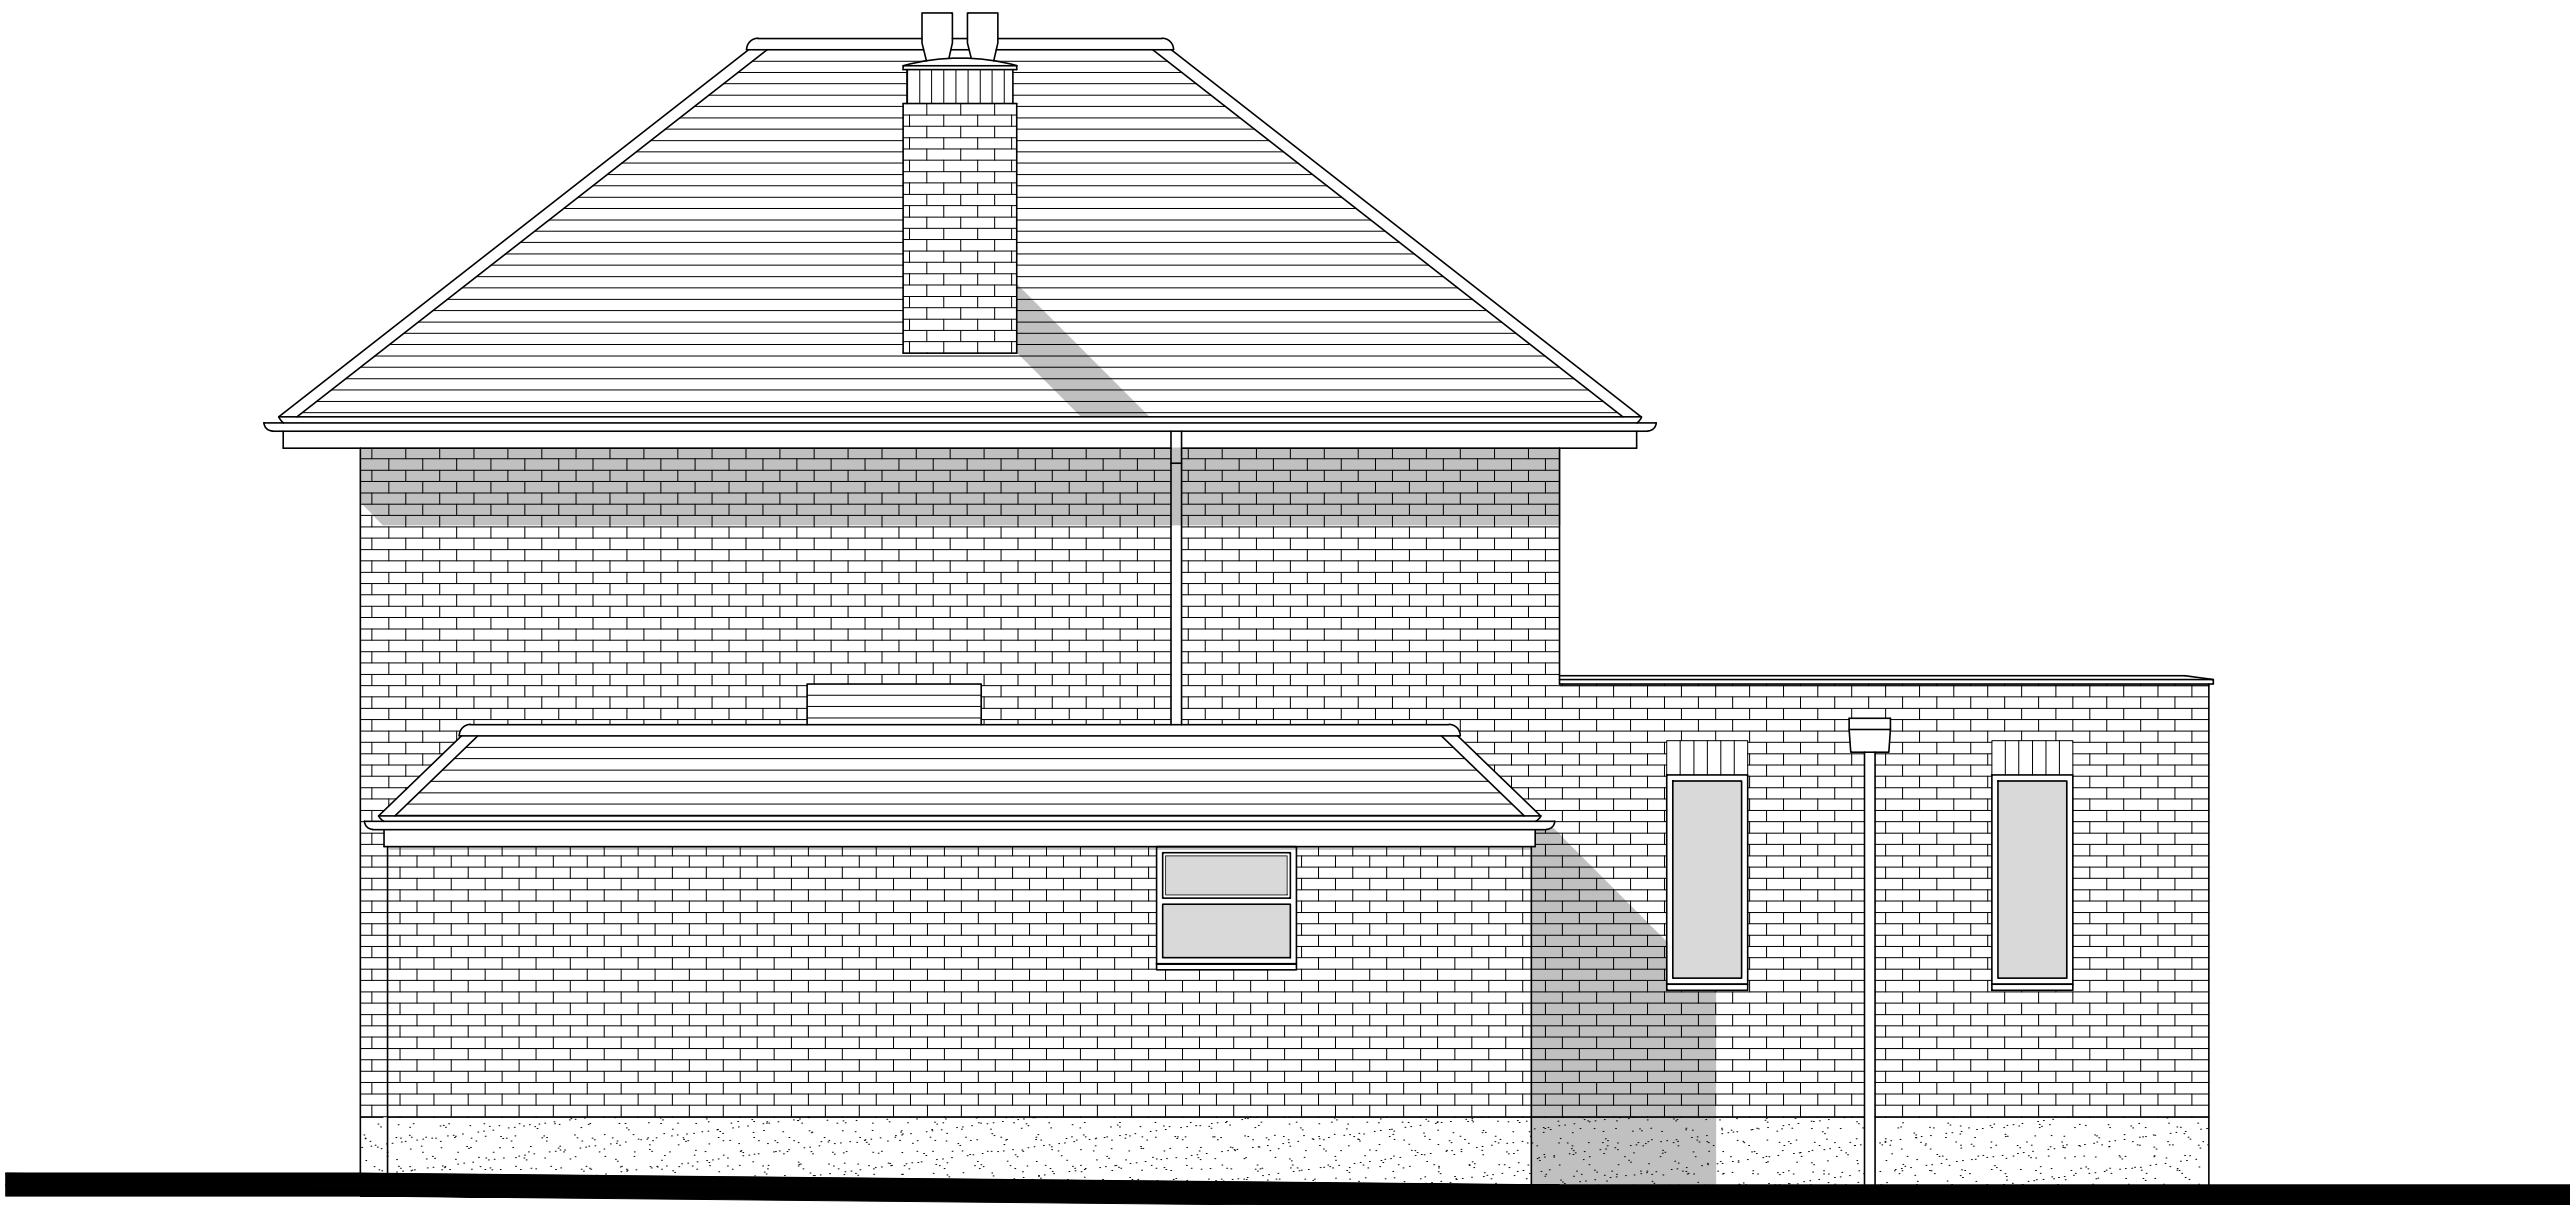

Existing East Elevation 1:50



Existing South Elevation 1:50



Existing West Elevation 1:50

Notes

- All dimensions should to be checked on site
- Drawings are shown to scale, however dimensions are available on request
- Copyright of all data produced by Darby Architectural shall remain with Darby Architectural unless otherwise agreed
- Measures to mitigate risk should be considered at all stages of design development and throughout construction

Alert Symbol

Particular attention to be paid where this symbol is placed on a drawing



Rev.	Date	Details	Dr.	Ch.
------	------	---------	-----	-----

DA Design.
hello@da.design
01273 884923
www.da.design
By Appointment Only:
84 Westbourne Street, Hove, BN3 5FA



Stage

Survey

Client

Mr and Mrs Bradbury

1:50
metres 1 2 3 4 5

Site

66 Buckingham Road,
Shoreham-by-sea

Drawn	Checked	Date
CD		27.02.2026

Drawing Title

Existing:
Elevations

Project No.	Stage	Dwg No.	Revision	Sheet Size
0636	E	10		A1