




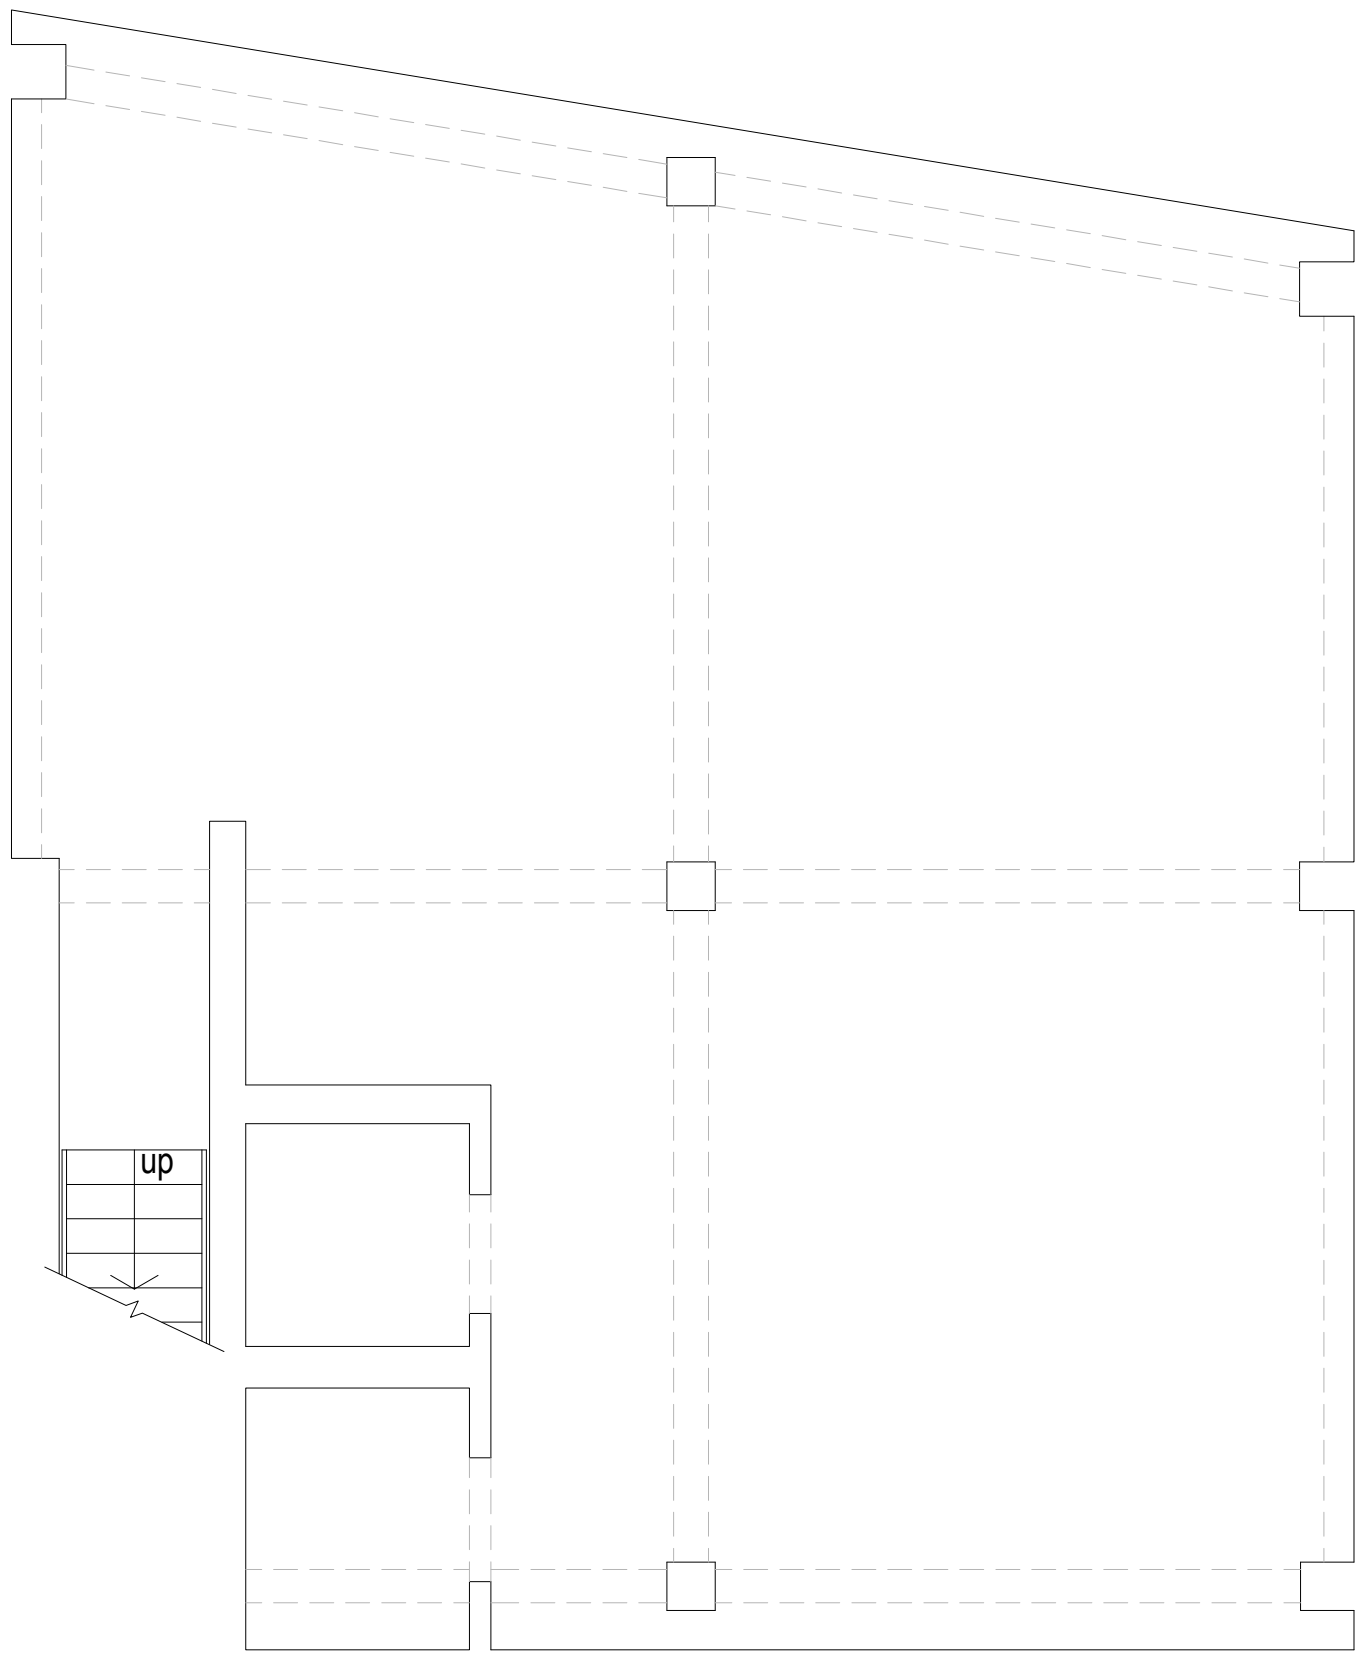

Existing Basement Floor Plan 1:50

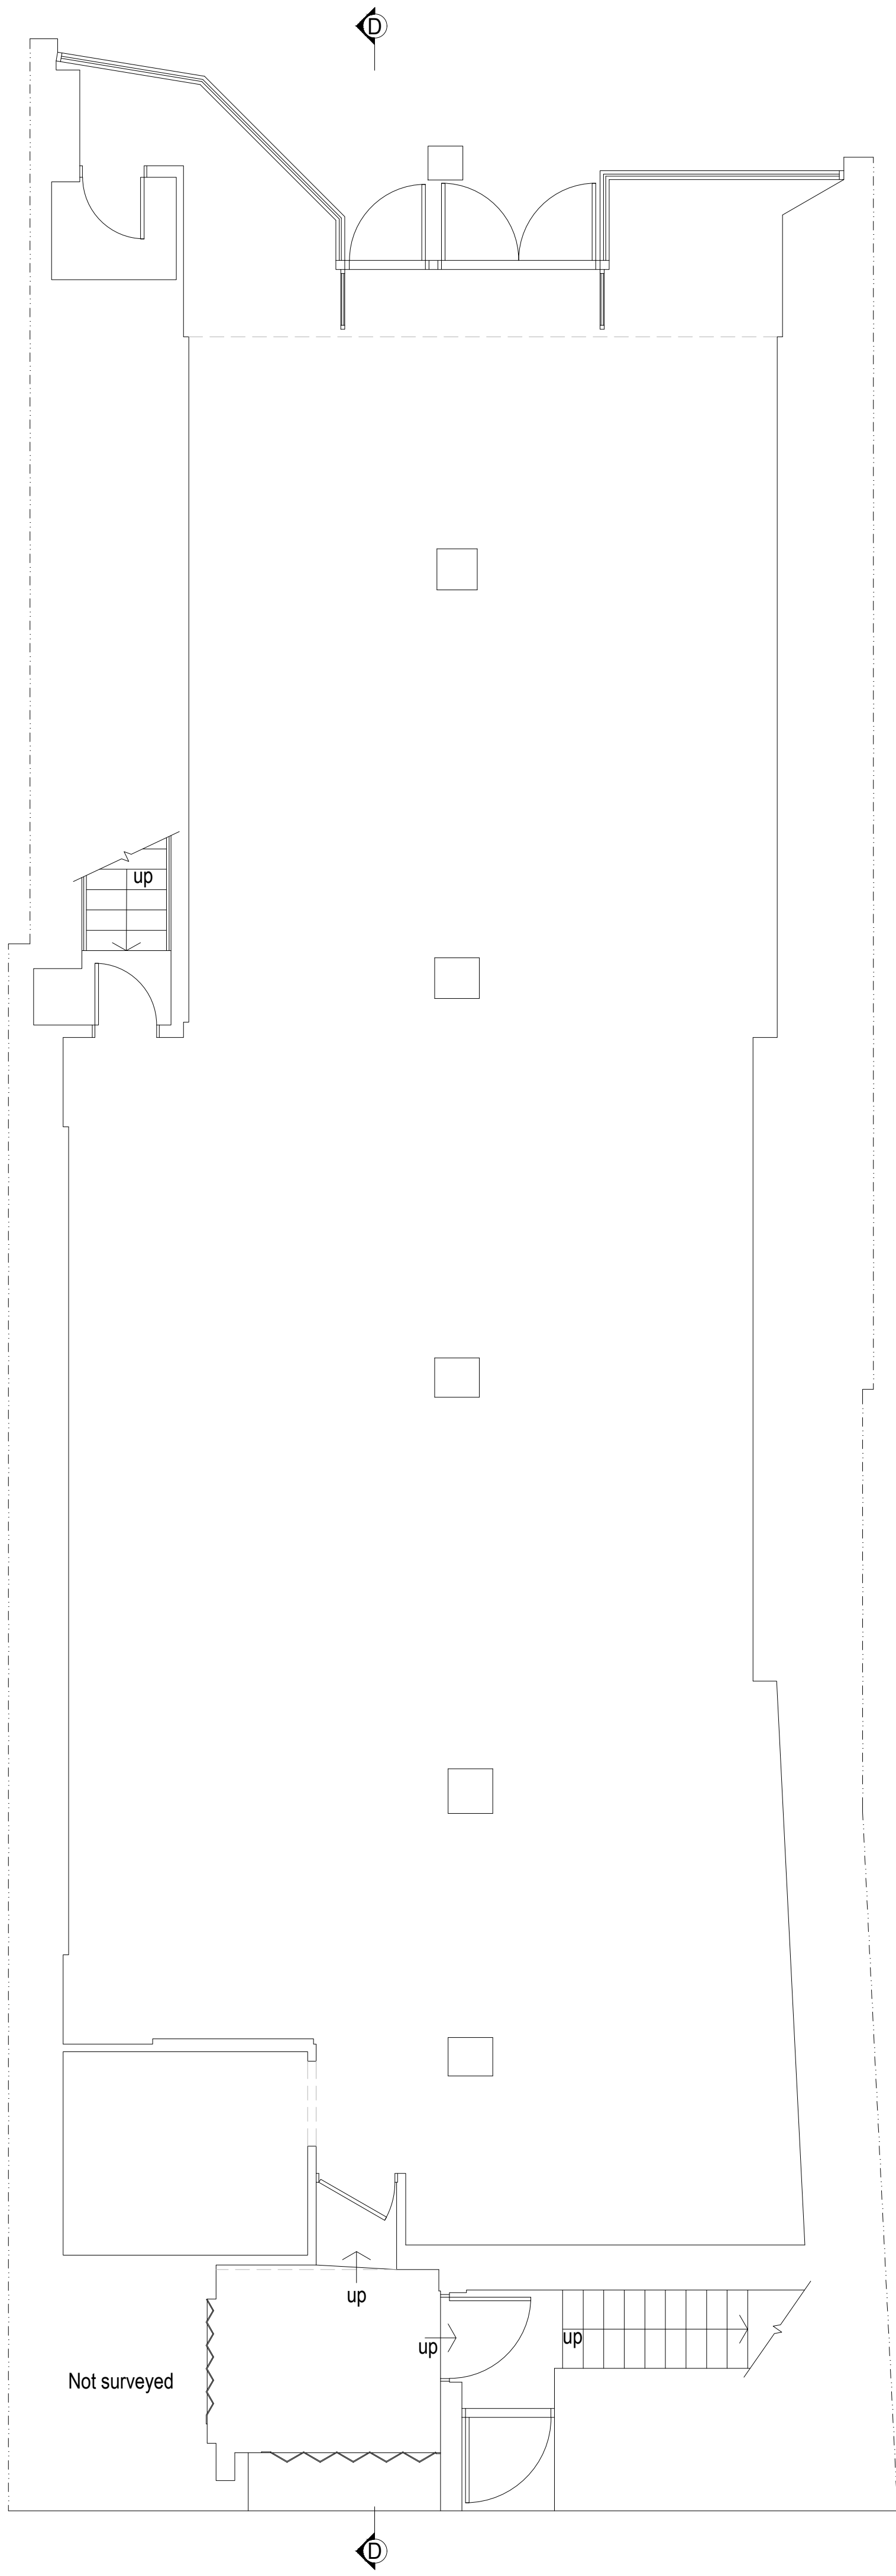

Existing Ground Floor Plan 1:50

 

amendments	
bpm Architectural Services Ltd.	
client	Moretons Investments Ltd
project	25-27 Montague Street Worthing BN11 3BE
project ref.	3003 Drawing No. 01
drawing title	Existing basement and ground floor plan
drawn by	AW
date	Nov 25 scale 1:50@ A1
www.bpmnet.co.uk info@bpmnet.co.uk	
Check all dimensions on site before work is commenced. All goods materials workmanship to conform with current building regs BSS and COP's	