



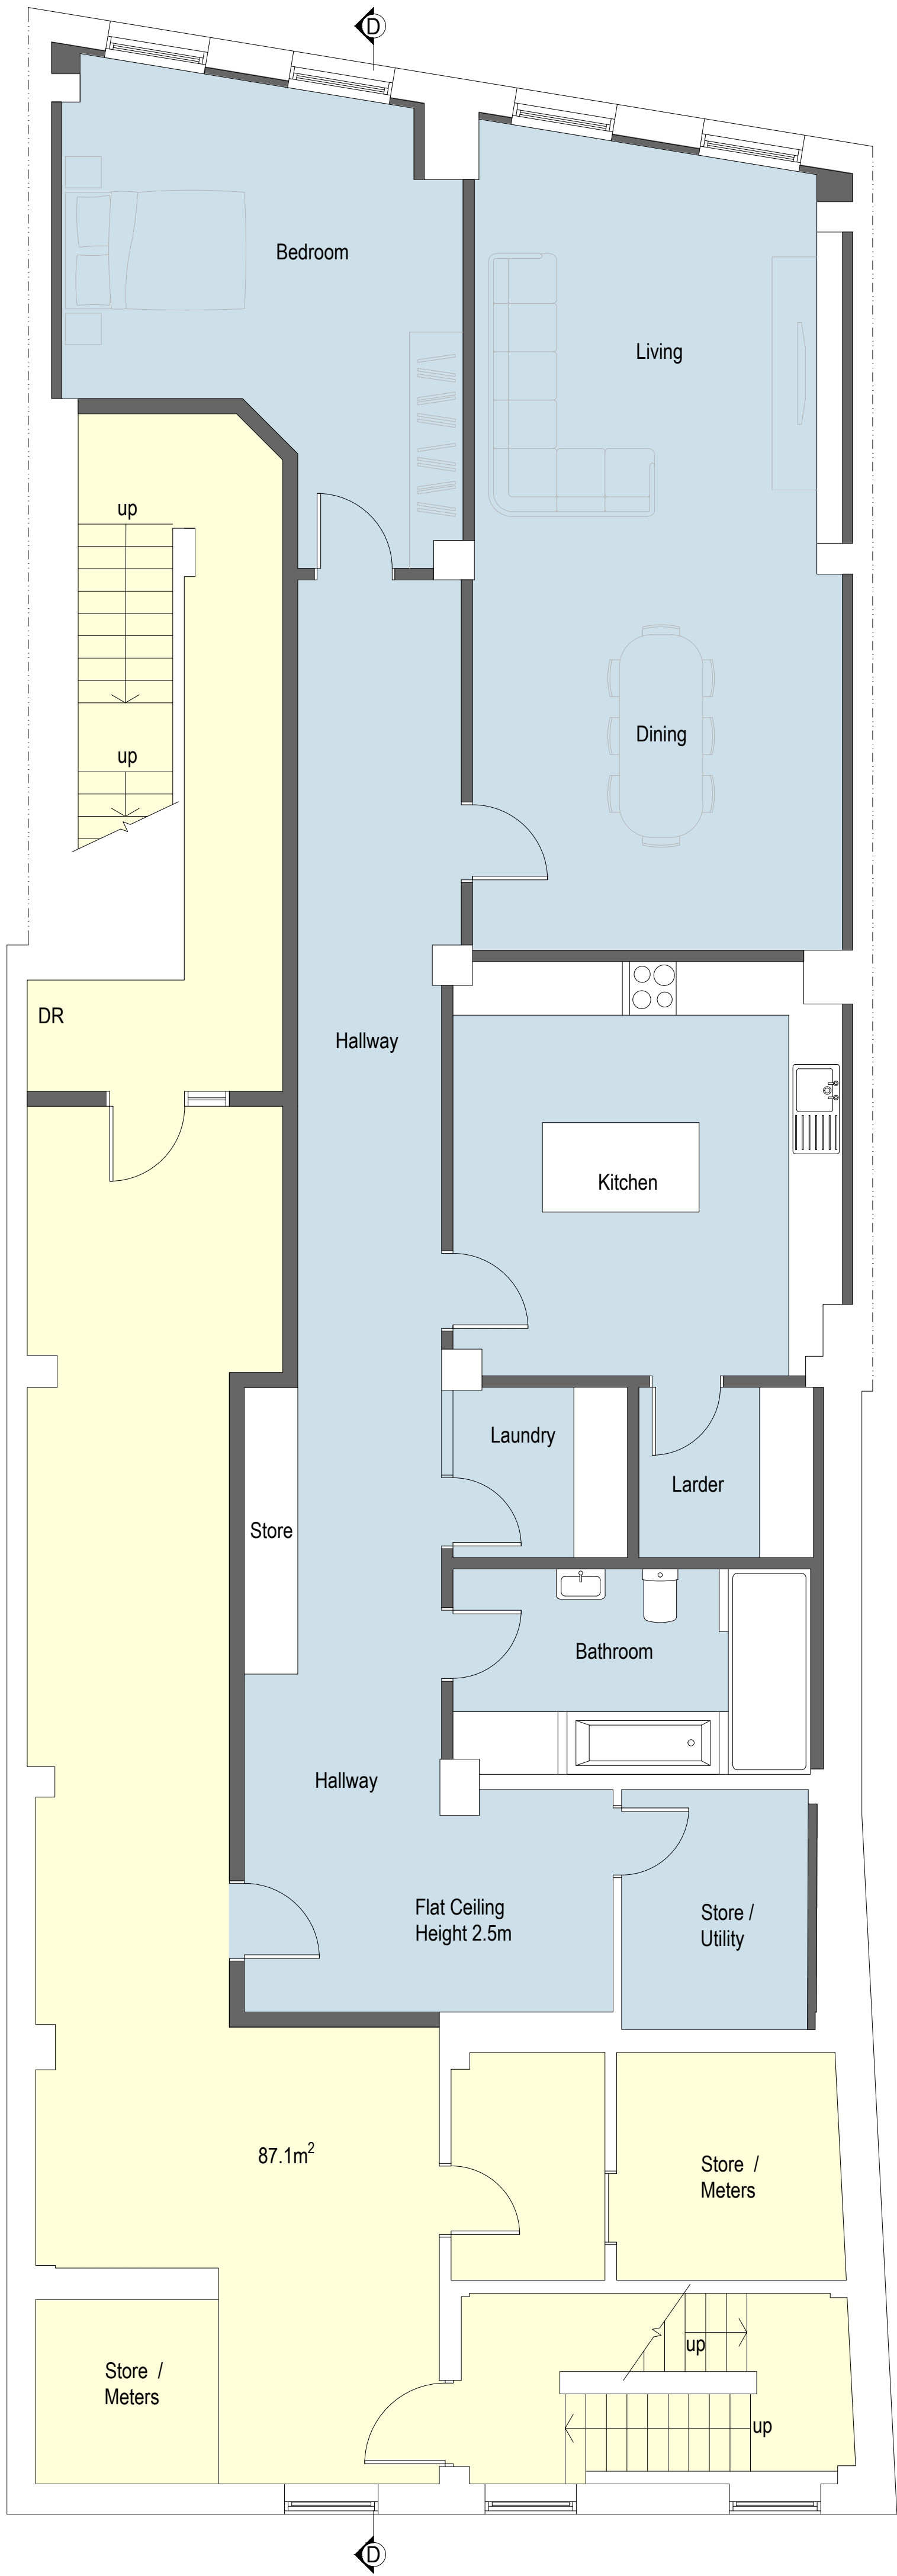

Proposed First Floor Plan 1:50

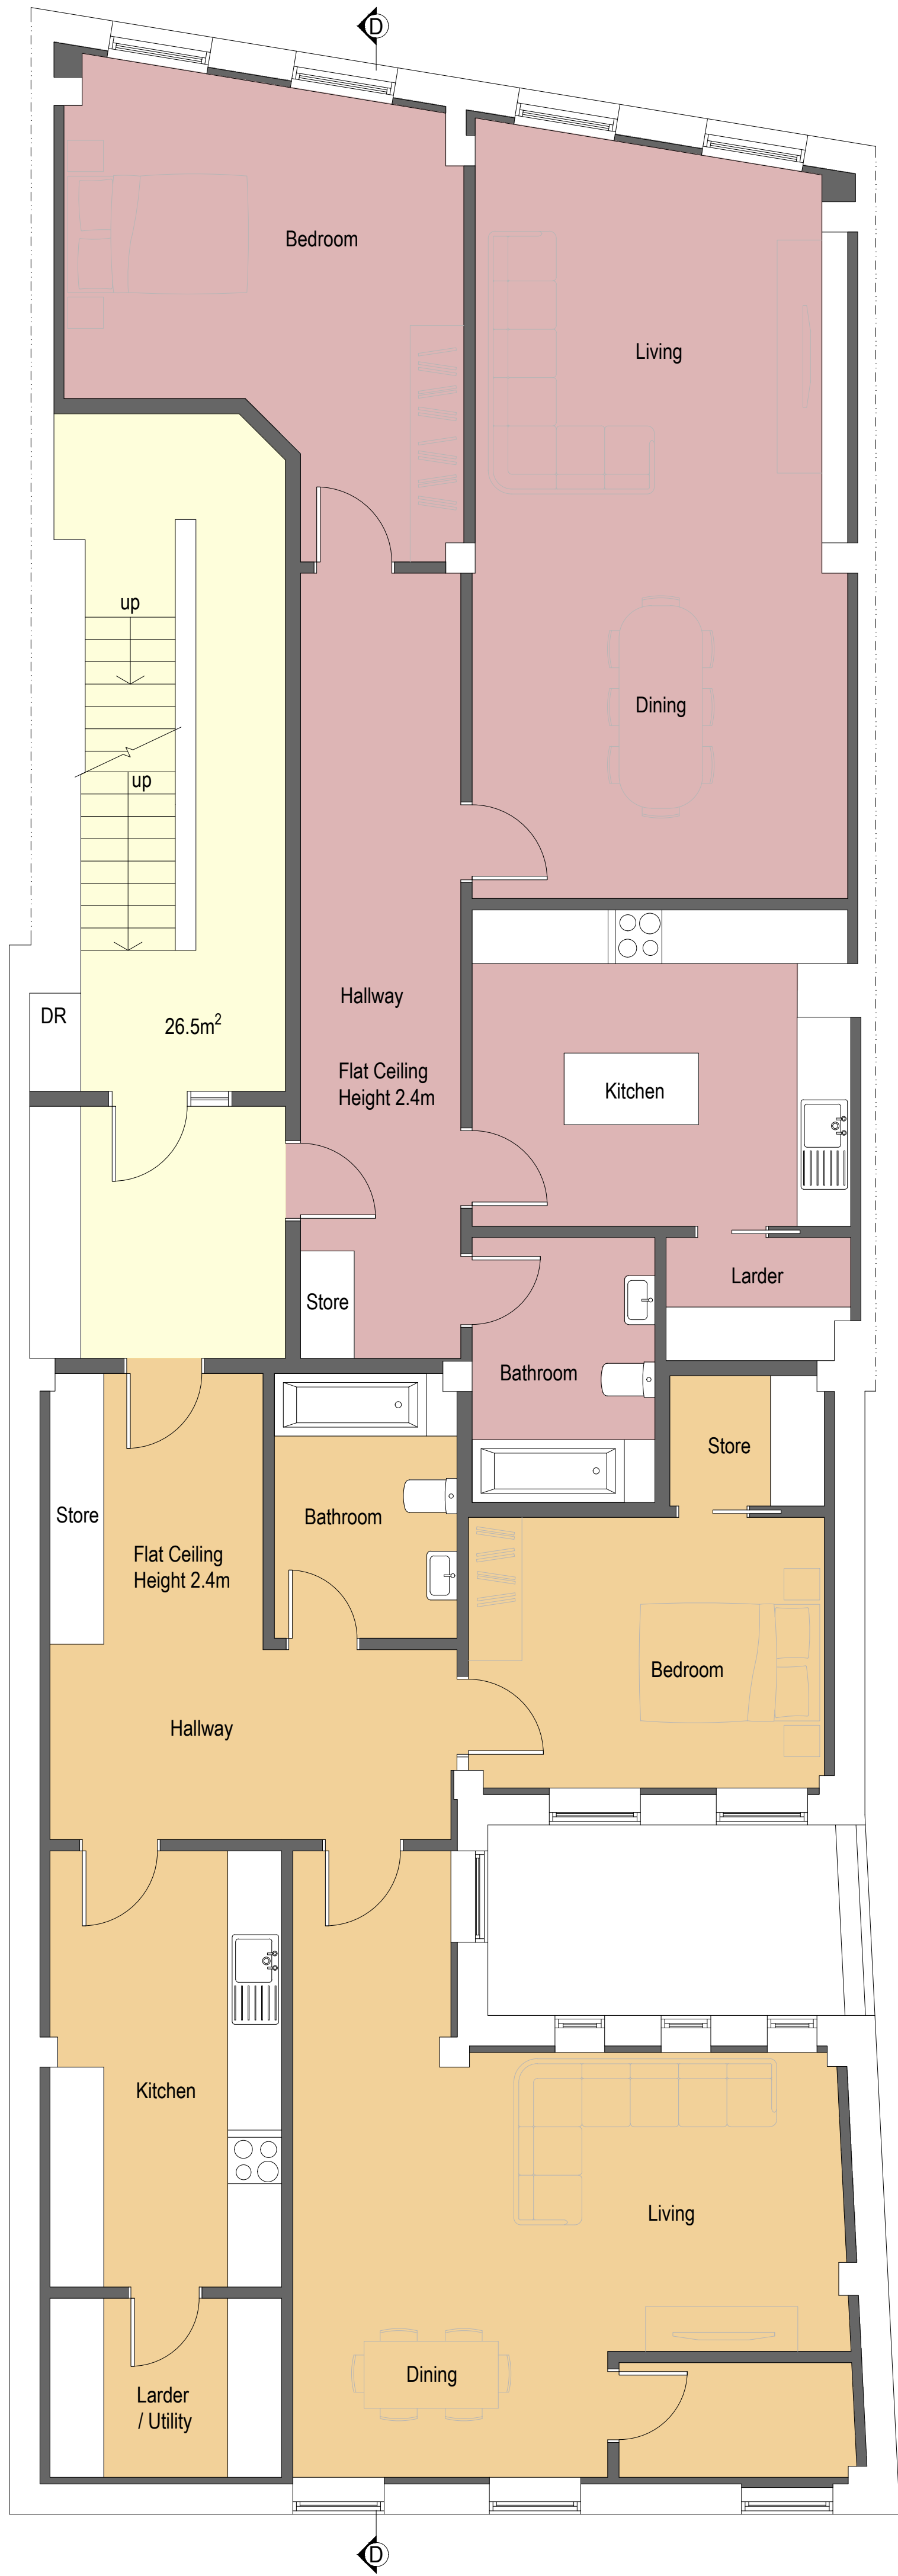


Proposed Second Floor Plan 1:50



Proposed GIA

- Commercial
- Residential Common Access / Hallway
- Flat A - 138m² - 1 Bedroom / 2 Person
- Flat B - 95m² - 1 Bedroom / 2 Person
- Flat C - 91m² - 1 Bedroom / 2 Person
- Flat D - 105m² - 2 Bedroom / 4 Person

 

amendments	
bpm	Architectural Services Ltd.
client	Moretons Investments Ltd
project	25-27 Montague Street Worthing BN11 3BE
project ref:	3003
Drawing No.	06
drawing title	Proposed first and second floor plan
drawn by	AW
date	Mar 26
scale	1:50@ A1
www.bpmnet.co.uk info@bpmnet.co.uk	
Check all dimensions on site before all work is commenced. All goods materials workmanship to conform with current building regs BSS and COP's	