


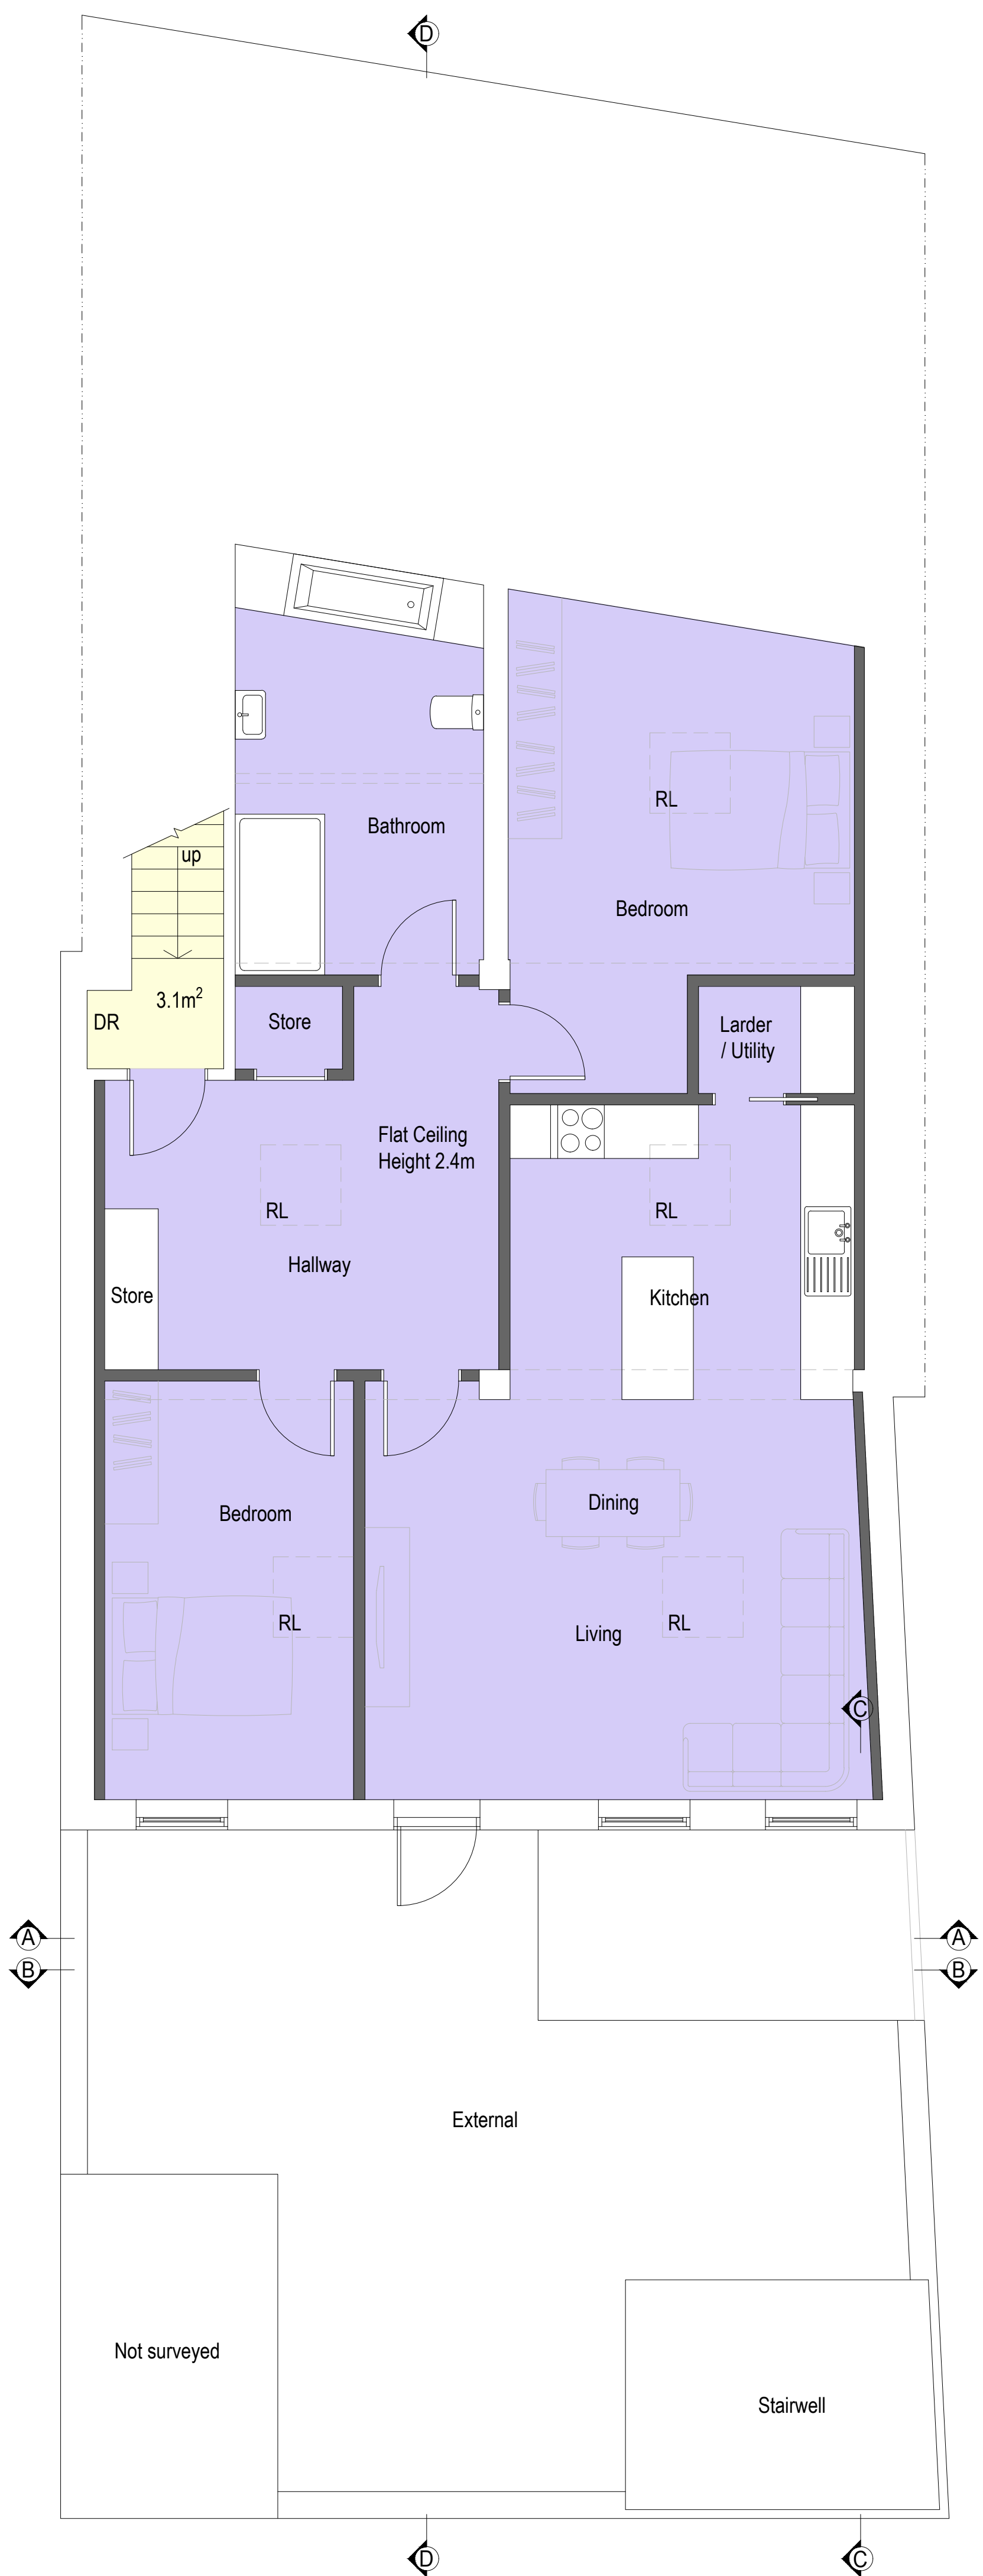

Proposed Third Floor Plan 1:50



Block plan 1:500

- Proposed GIA
- Commercial
  - Residential Common Access / Hallway
  - Flat A - 138m<sup>2</sup> - 1 Bedroom / 2 Person
  - Flat B - 95m<sup>2</sup> - 1 Bedroom / 2 Person
  - Flat C - 91m<sup>2</sup> - 1 Bedroom / 2 Person
  - Flat D - 105m<sup>2</sup> - 2 Bedroom / 4 Person

|   |                                               |
|---|-----------------------------------------------|
| amendments   |                                               |
| client   | Moretons Investments Ltd                      |
| project   | 25-27 Montague Street<br>Worthing<br>BN11 3BE |
| project ref:   | 3003                                          |
| Drawing No.   | 07                                            |
| drawing title   | Proposed third floor plan                     |
| drawn by   | AW                                            |
| date   | Mar 26                                        |
| scale   | 1:50@ A1                                      |
| www.bpmnet.co.uk<br>info@bpmnet.co.uk   |                                               |
| Check all dimensions on site before all work is commenced. All goods materials workmanship to conform with current building regs. BSS and COP's |                                               |

