




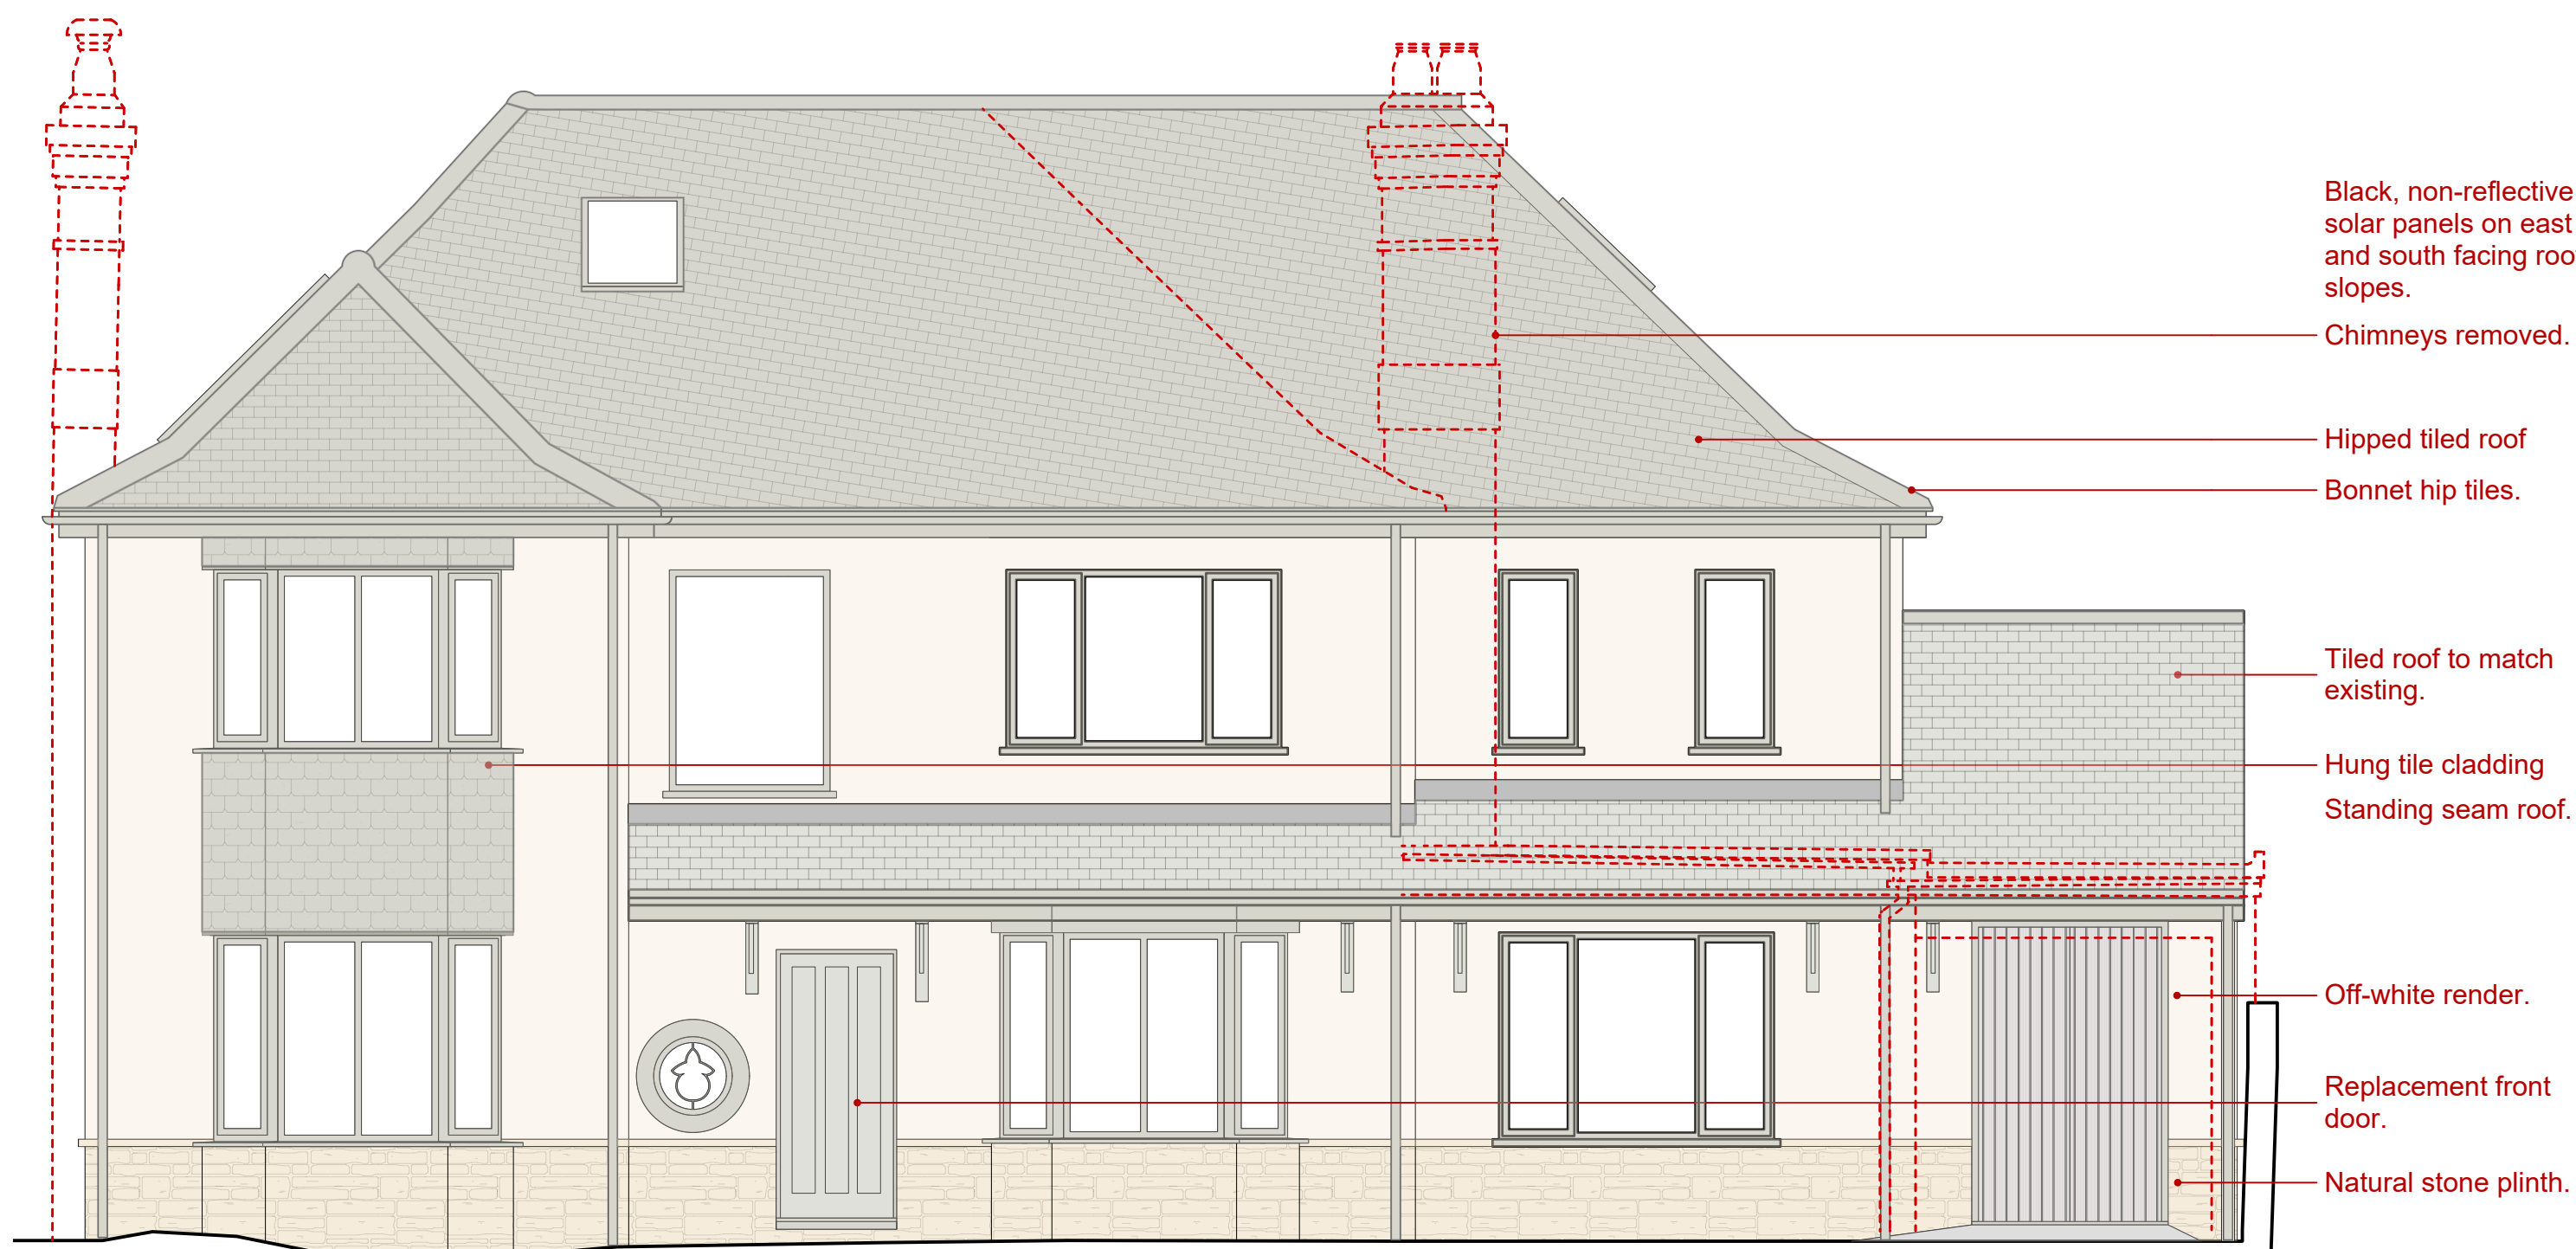


016.1 Proposed North Elevation
Scale: 1:50

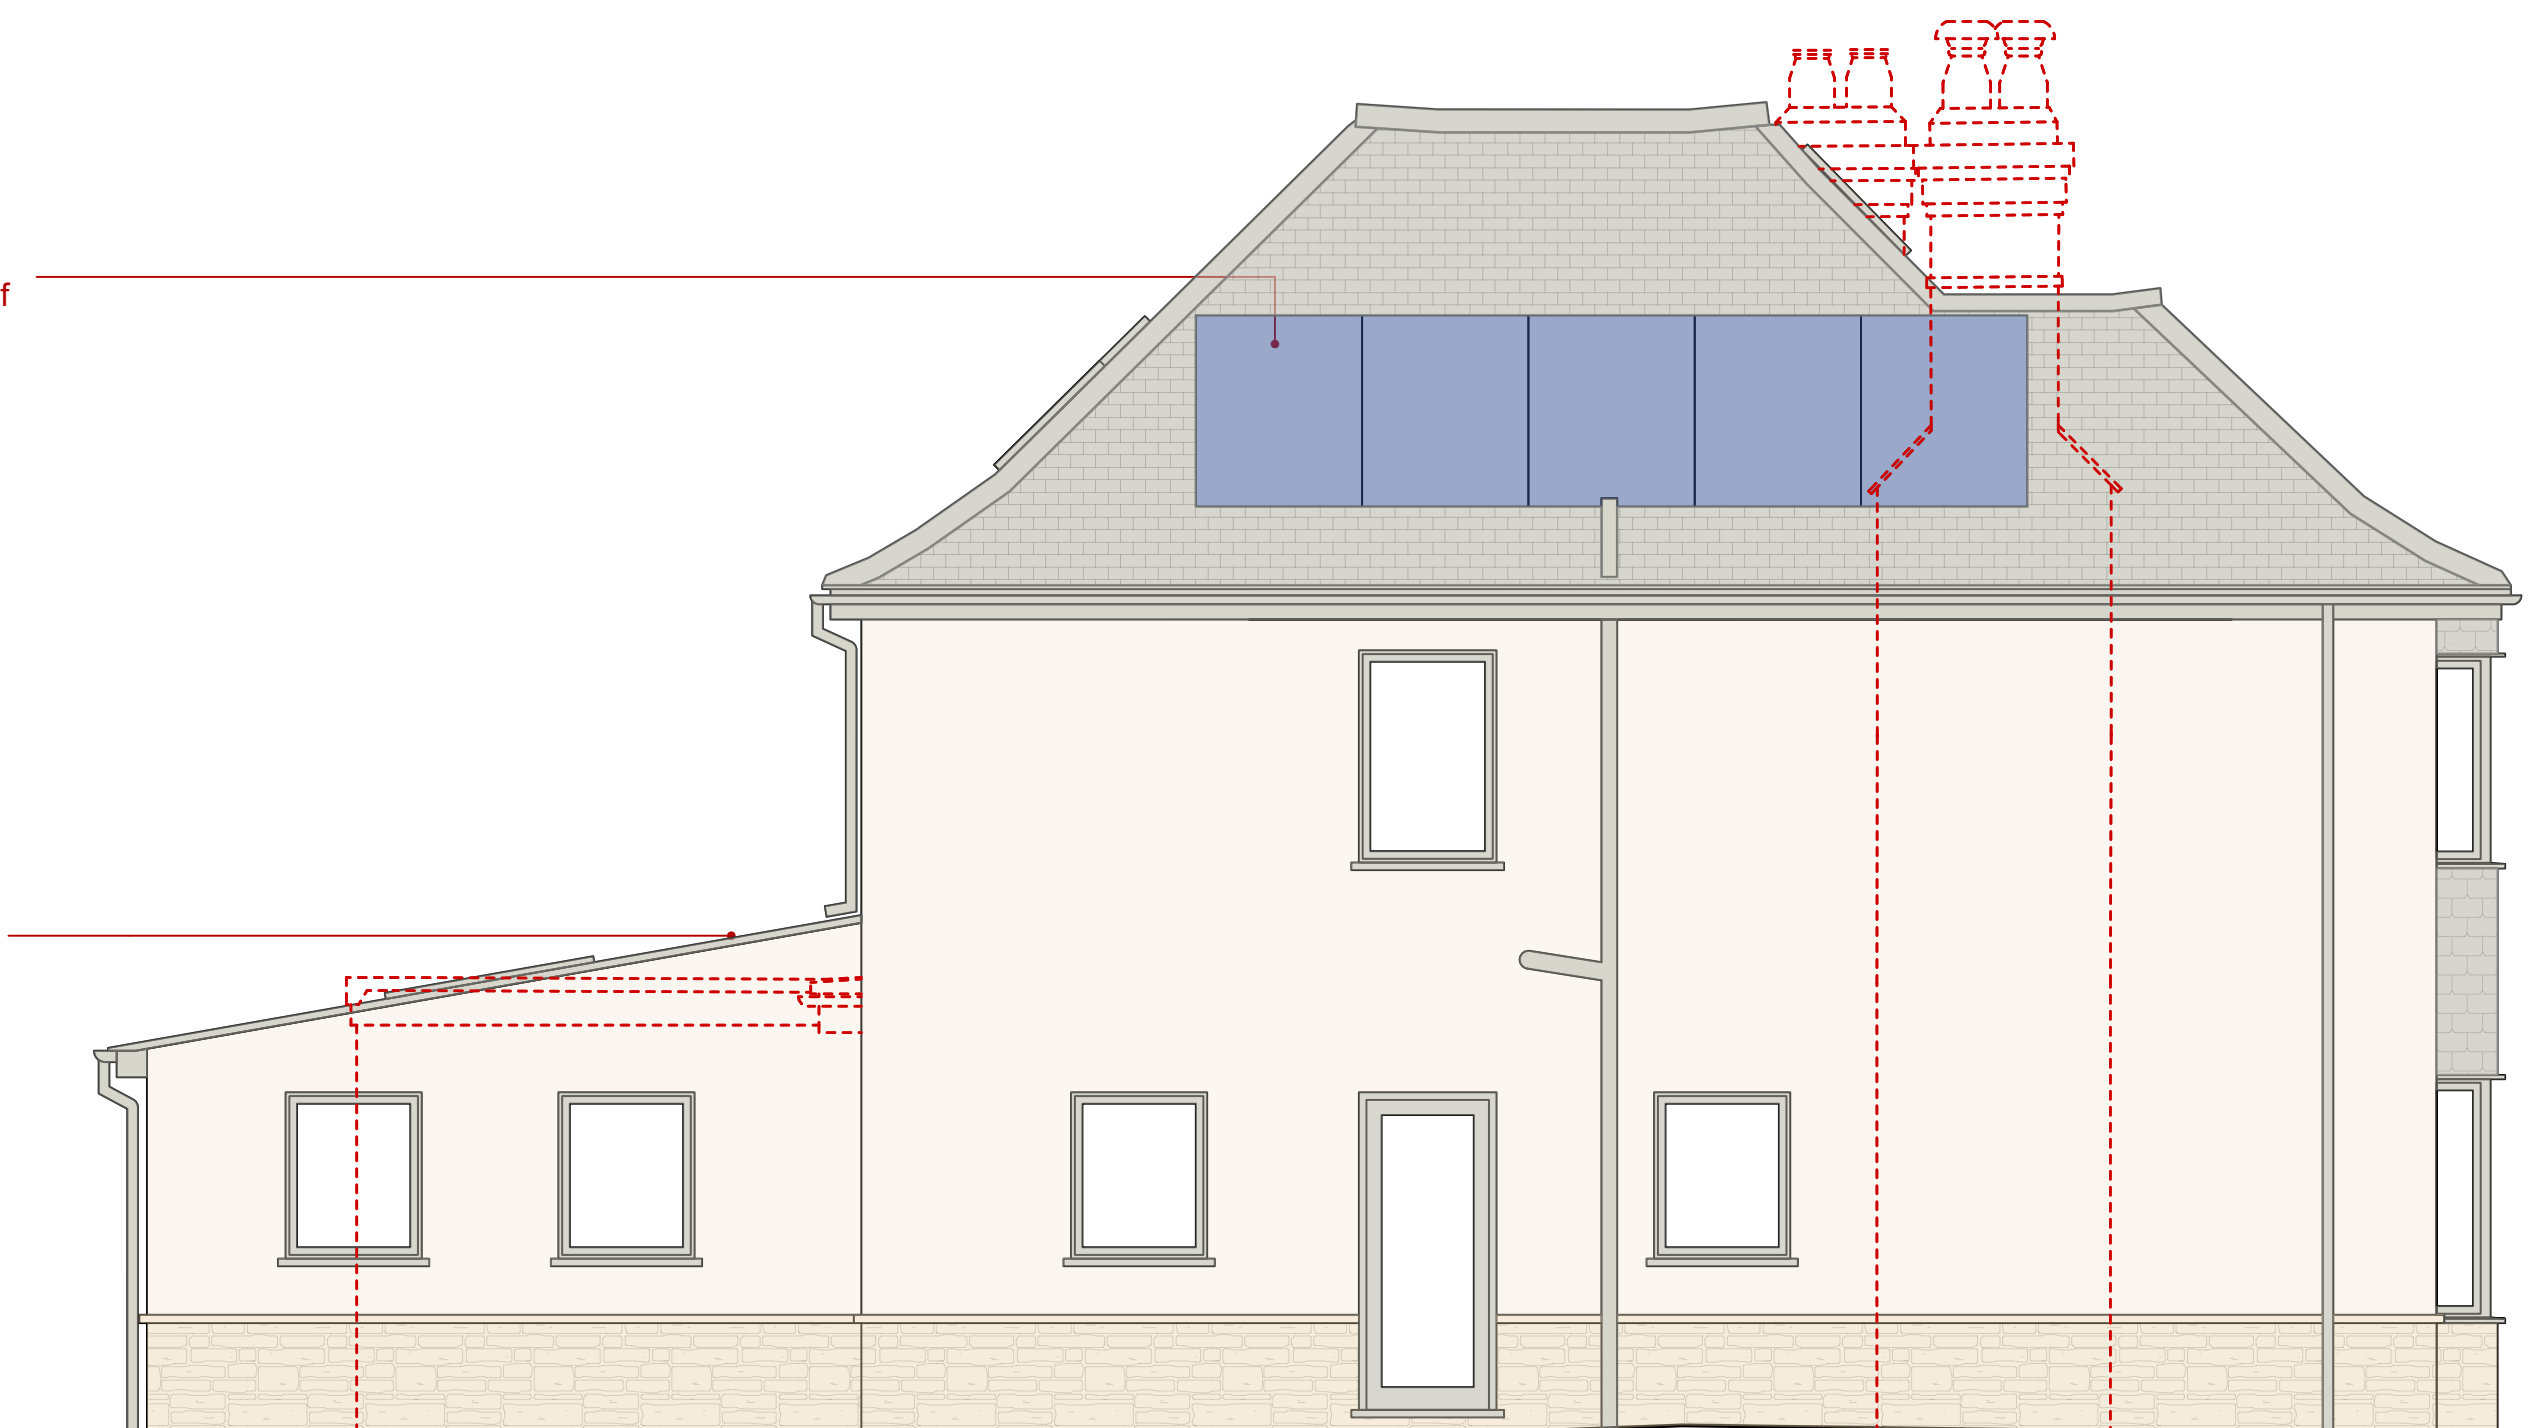

016.2 Proposed East Elevation
Scale: 1:50

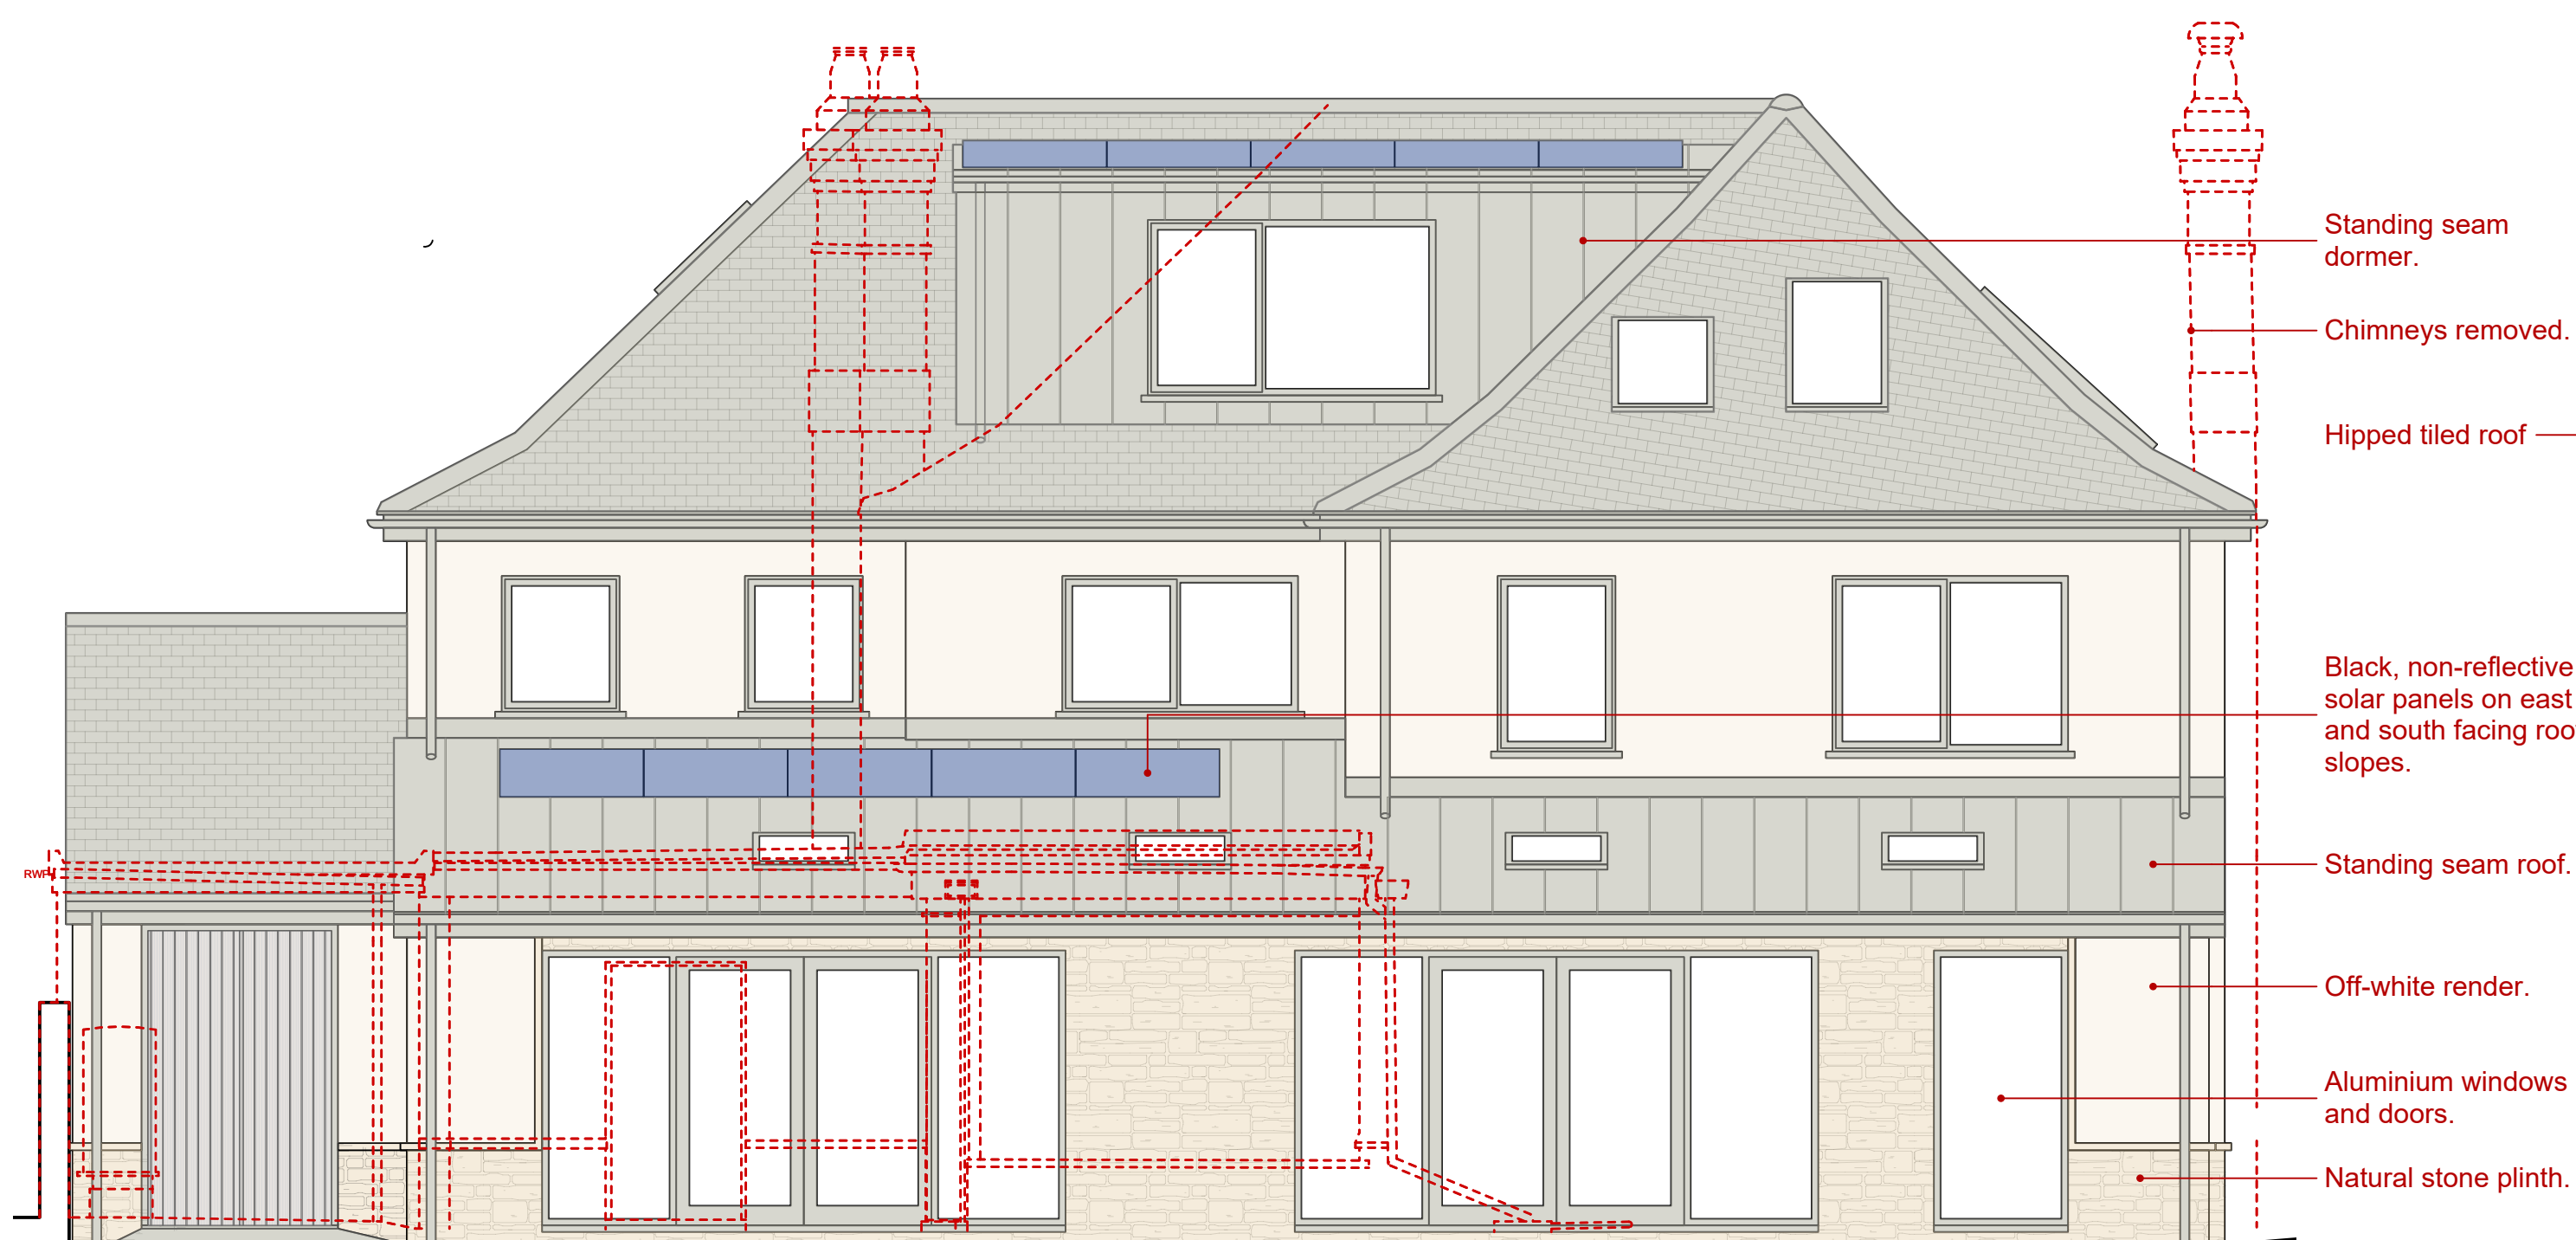

016.3 Proposed South Elevation
Scale: 1:50

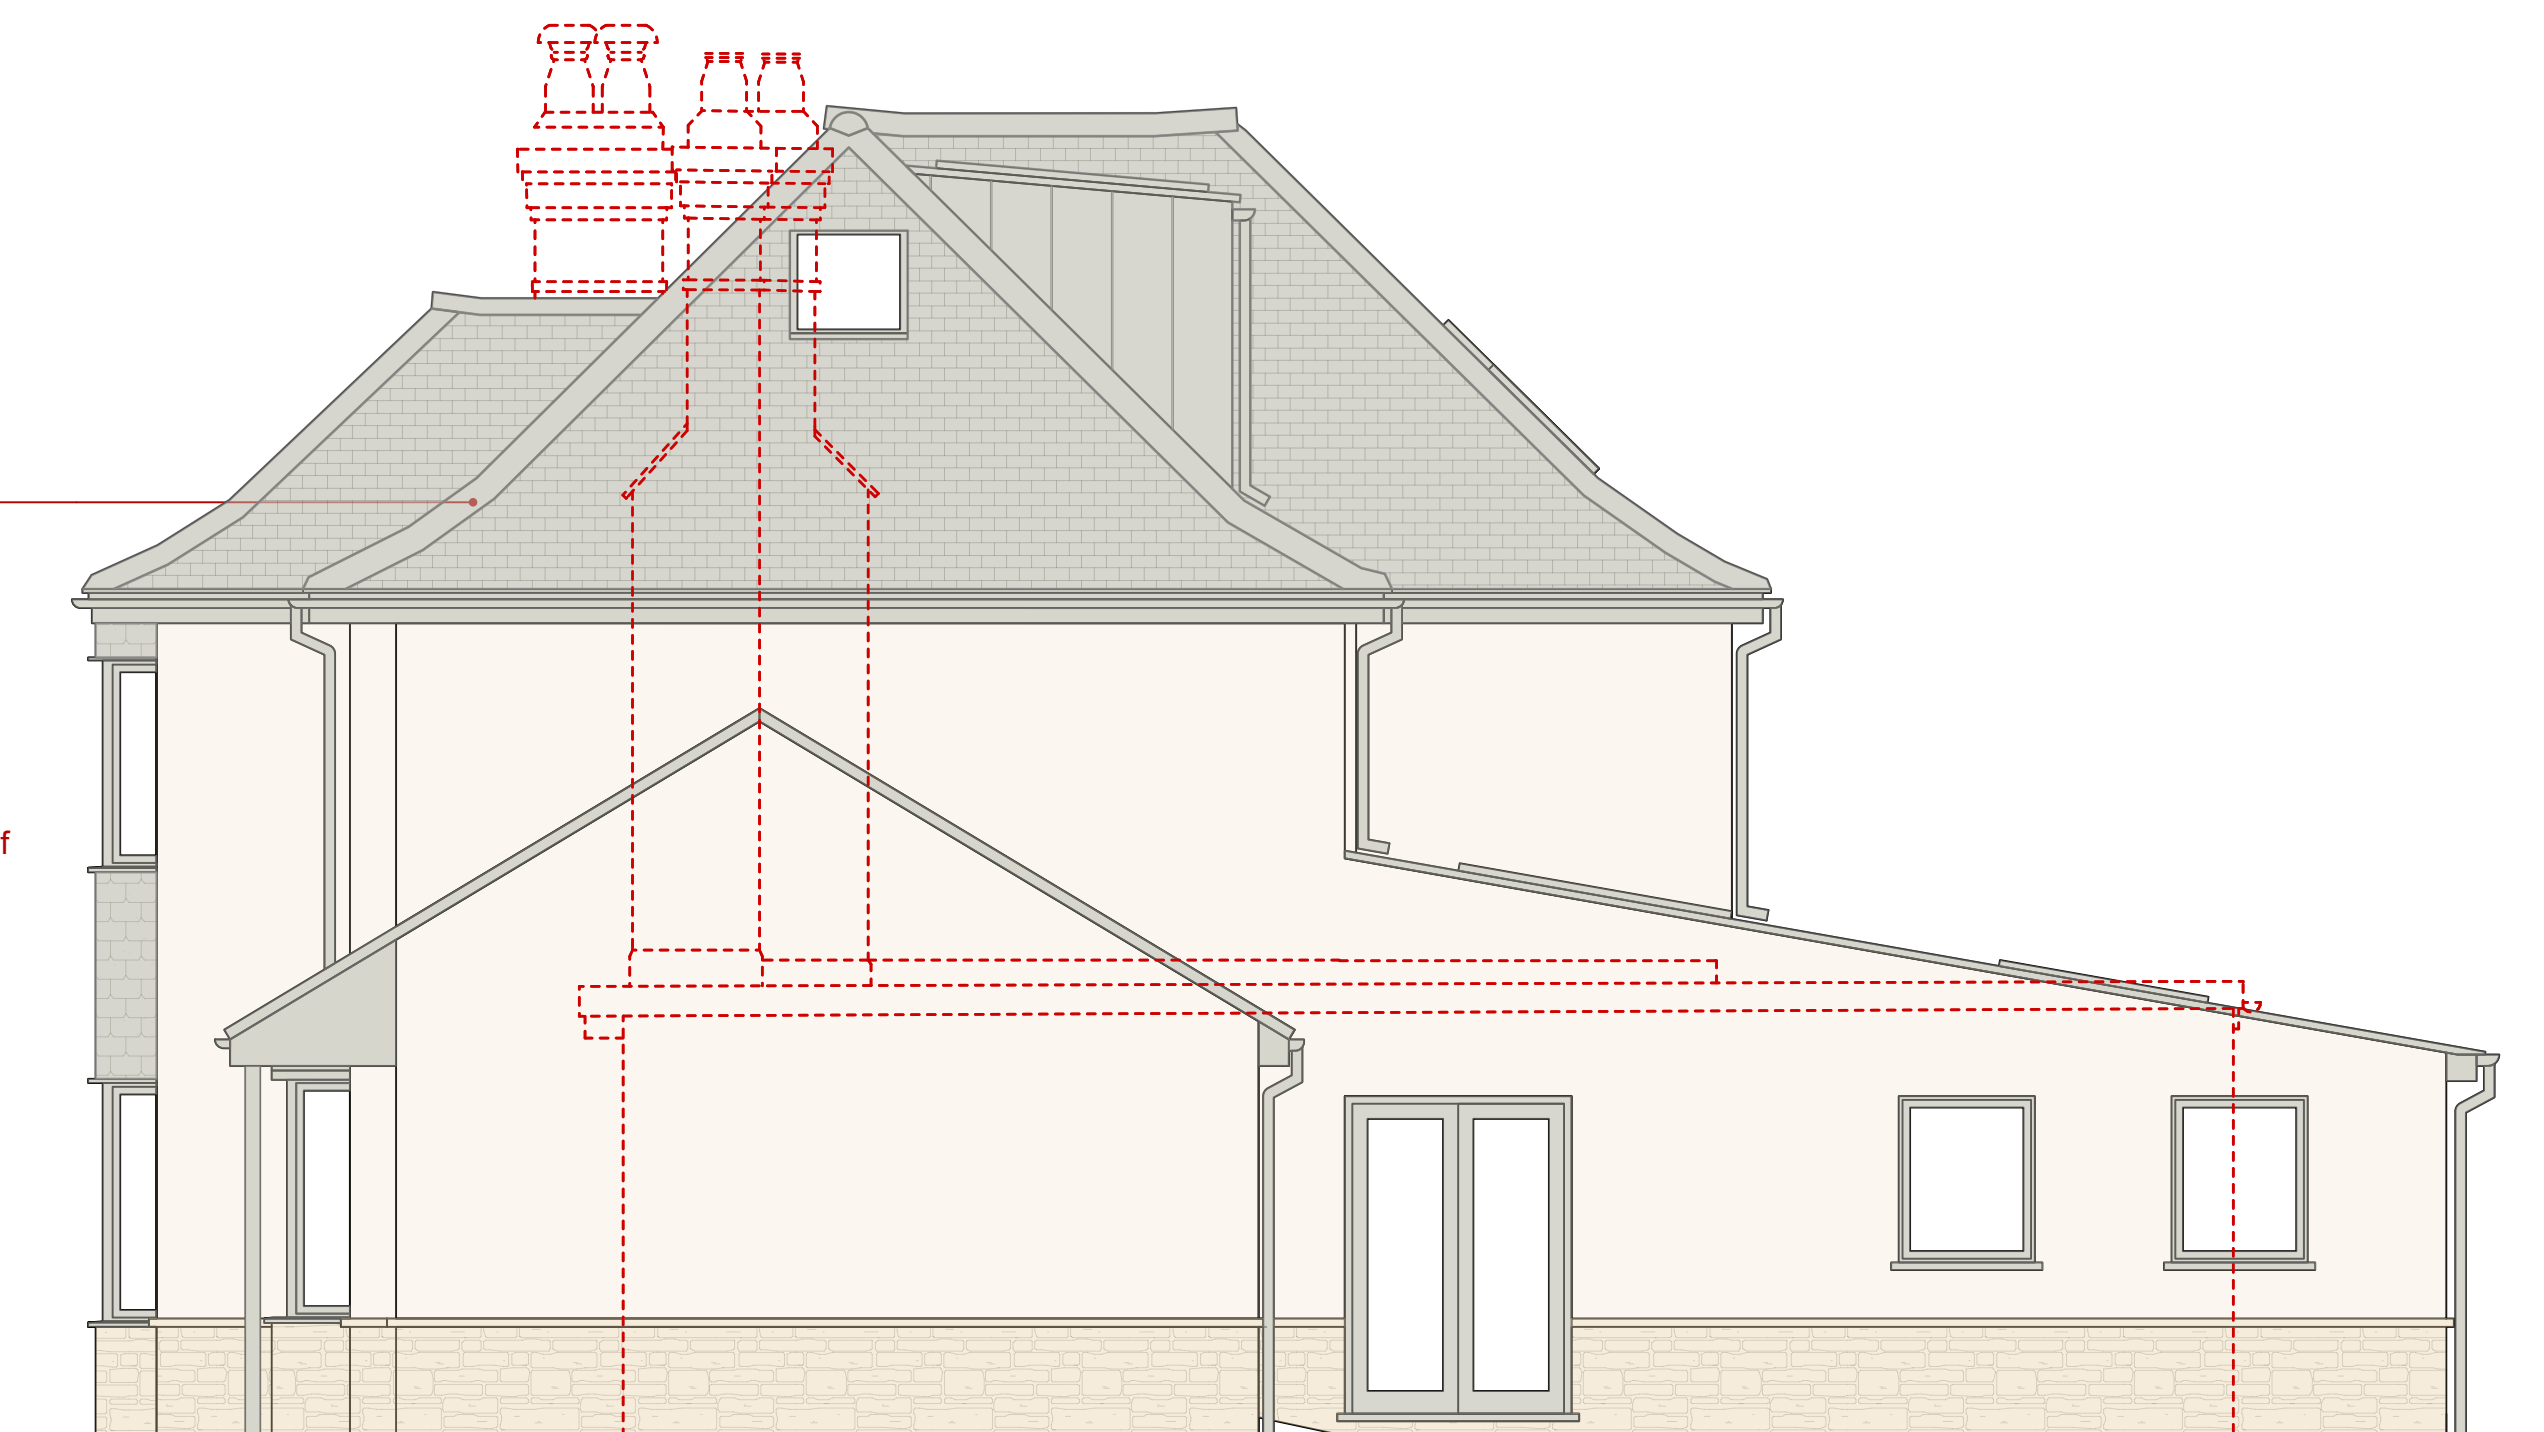

016.4 Proposed West Elevation
Scale: 1:50

Rev	Date	By	Rev	Description
A	22.05.26	RM	RT	FIRST ISSUE
B	05.06.26	RM	RT	MINOR AMENDMENTS
C	10.07.26	RM	RT	MINOR AMENDMENTS
	14.07.26	RM	RT	MINOR AMENDMENTS

Project Title
11 Rugby Road

Drawing Title
Elevations - Proposed

Drawing Number
RT140_05-016

Revision
C

Scale
1:100 @ A3
1:50 @ A1

1 0.5 1 1.5 2 2.5 3 3.5 4 4.5 5 5.5 6 6.5 7 7.5 8 8.5 9 9.5 10