





All work to comply with building regulations and planning consent.
Workmanship and materials to comply with British standards and code of practice.
Scaled dimensions are approximate, take exact dimensions from site.
This drawing was prepared for local authority approval and not as a working drawing.
LOCAL AUTHORITY MAY SCALE THE DRAWING
Any deviation from the drawing to be agreed with the local authority.
Any queries to be agreed prior to construction.
See separate details for Structural engineers calculations

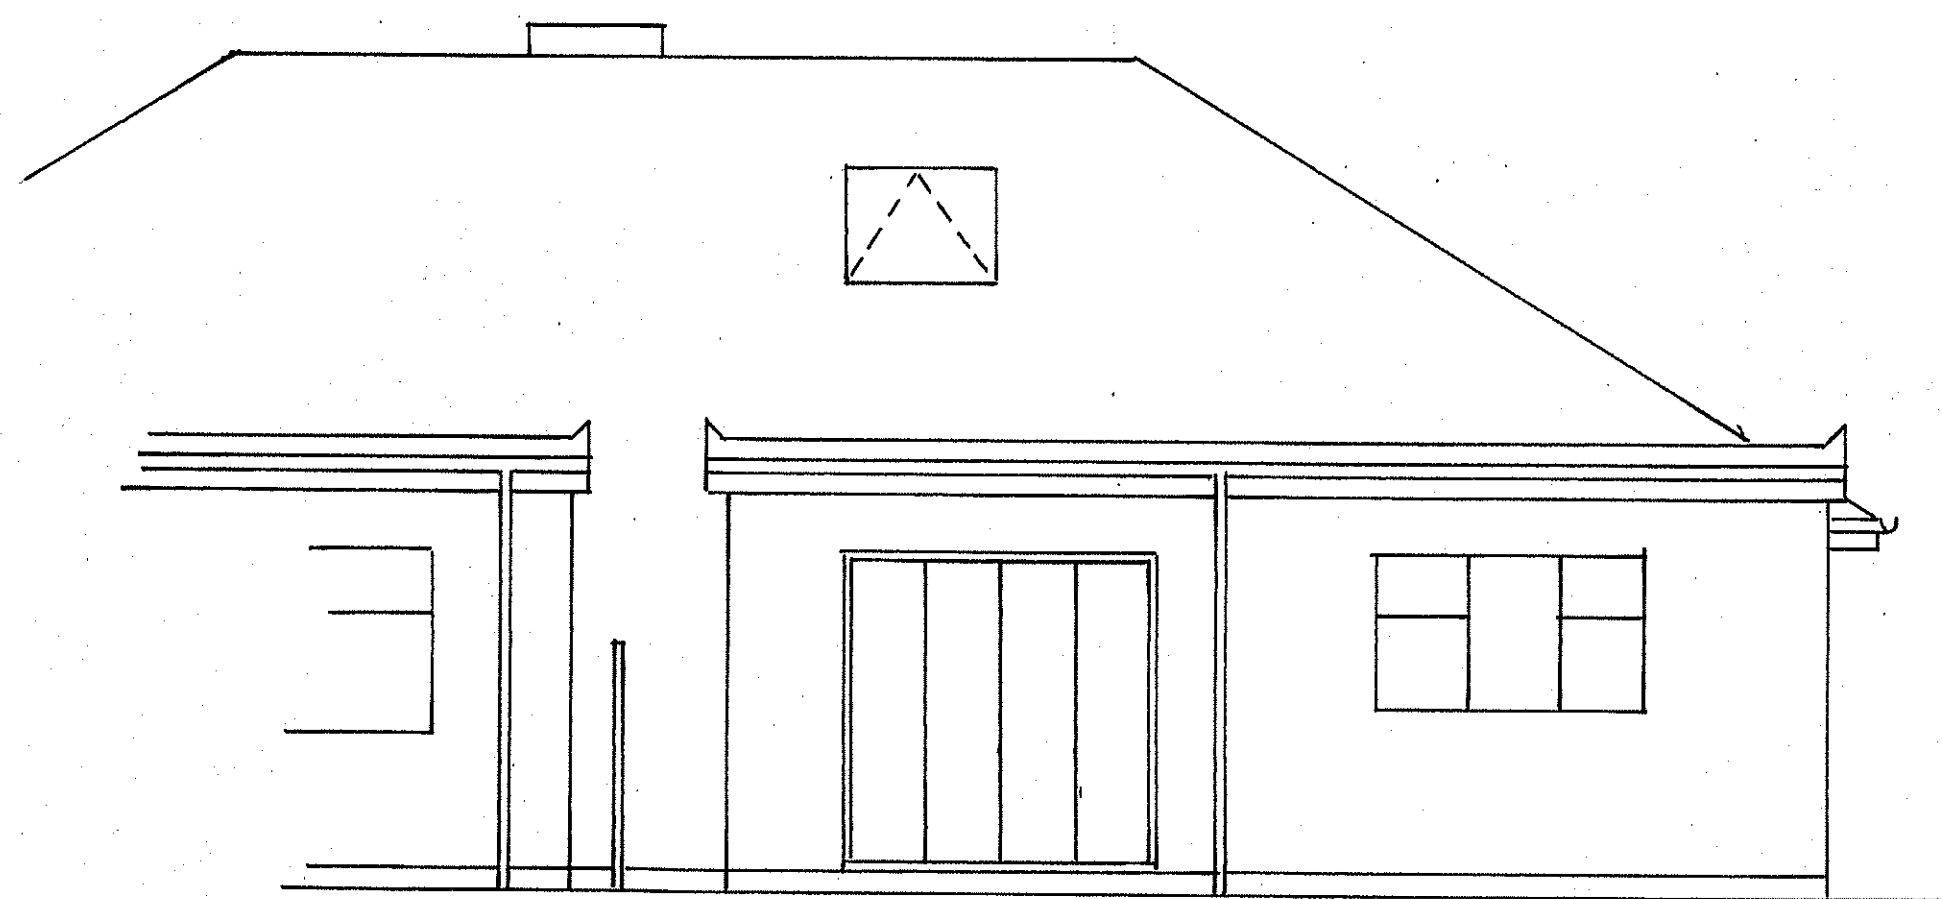


REAR ELEVATION (EAST) 1:50 AT A1

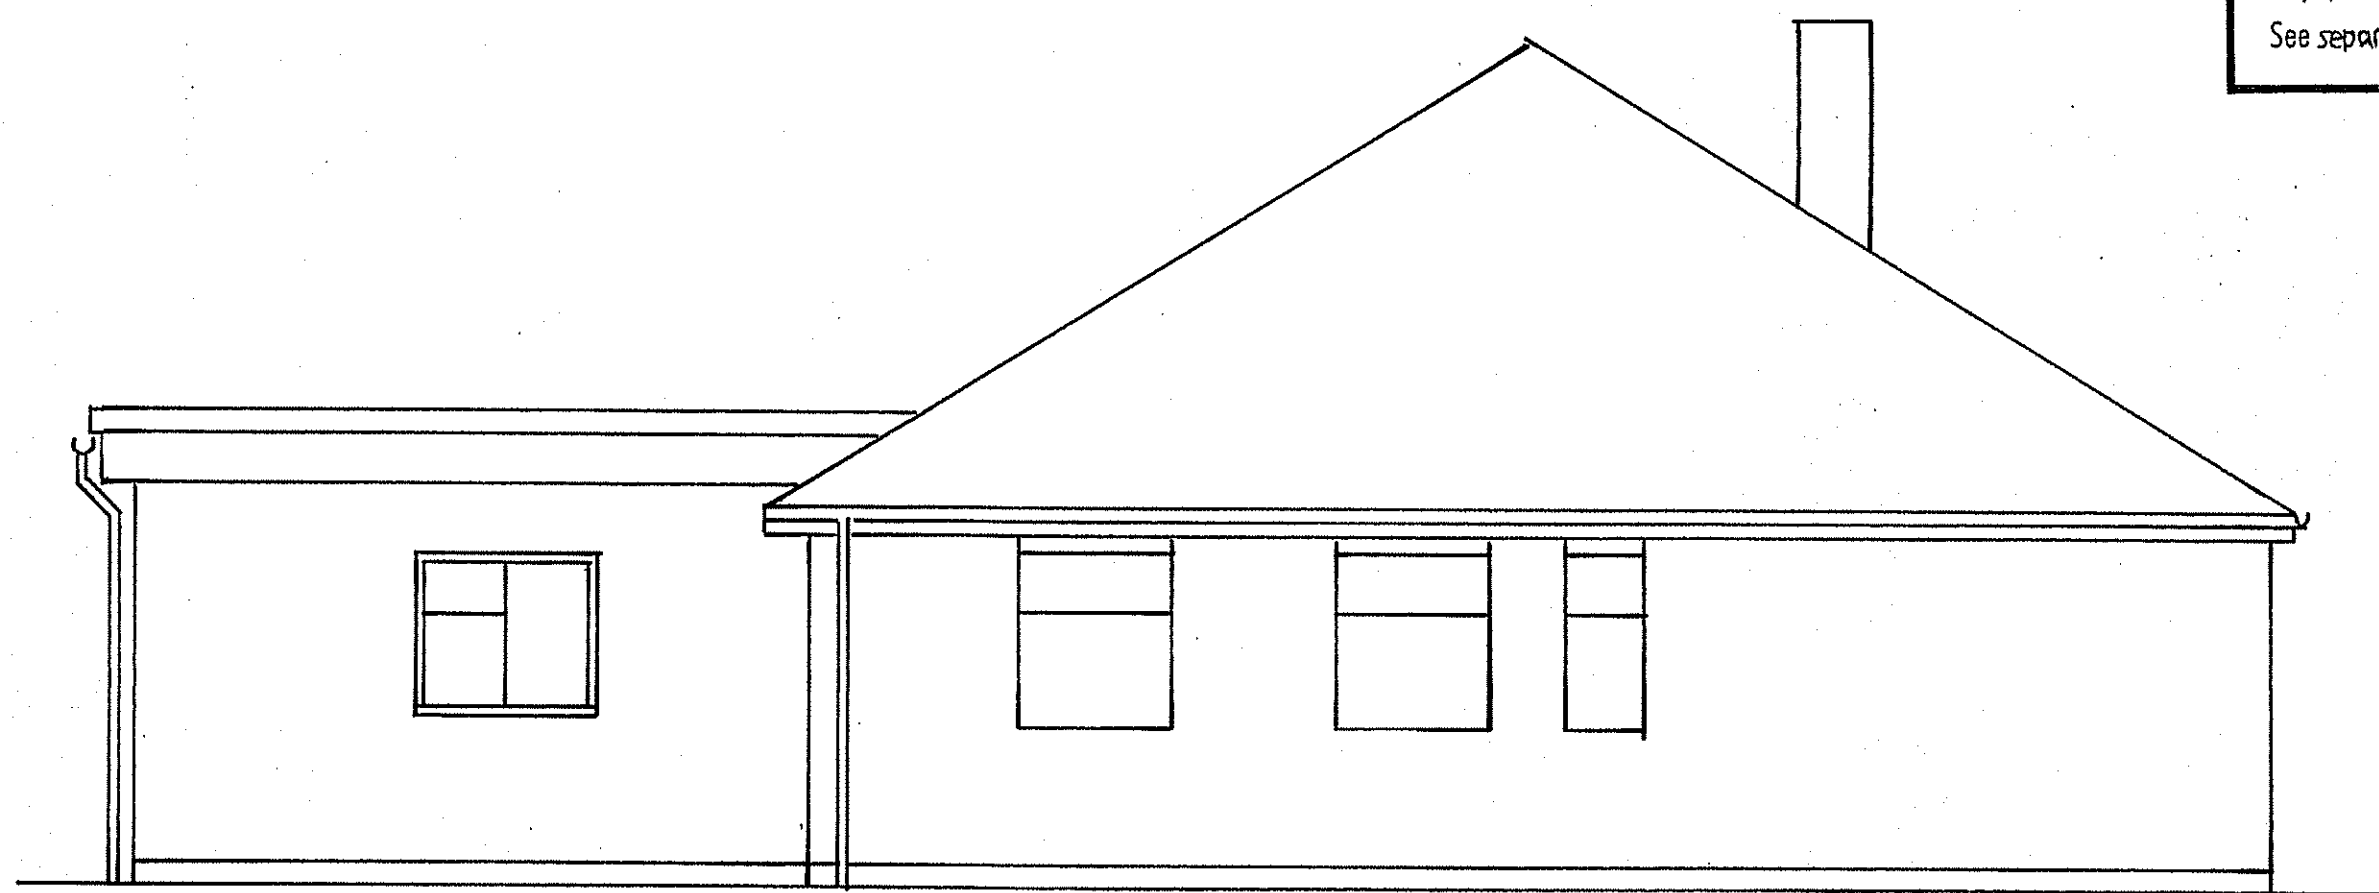


SIDE ELEVATION (NORTH) 1:50 AT A1

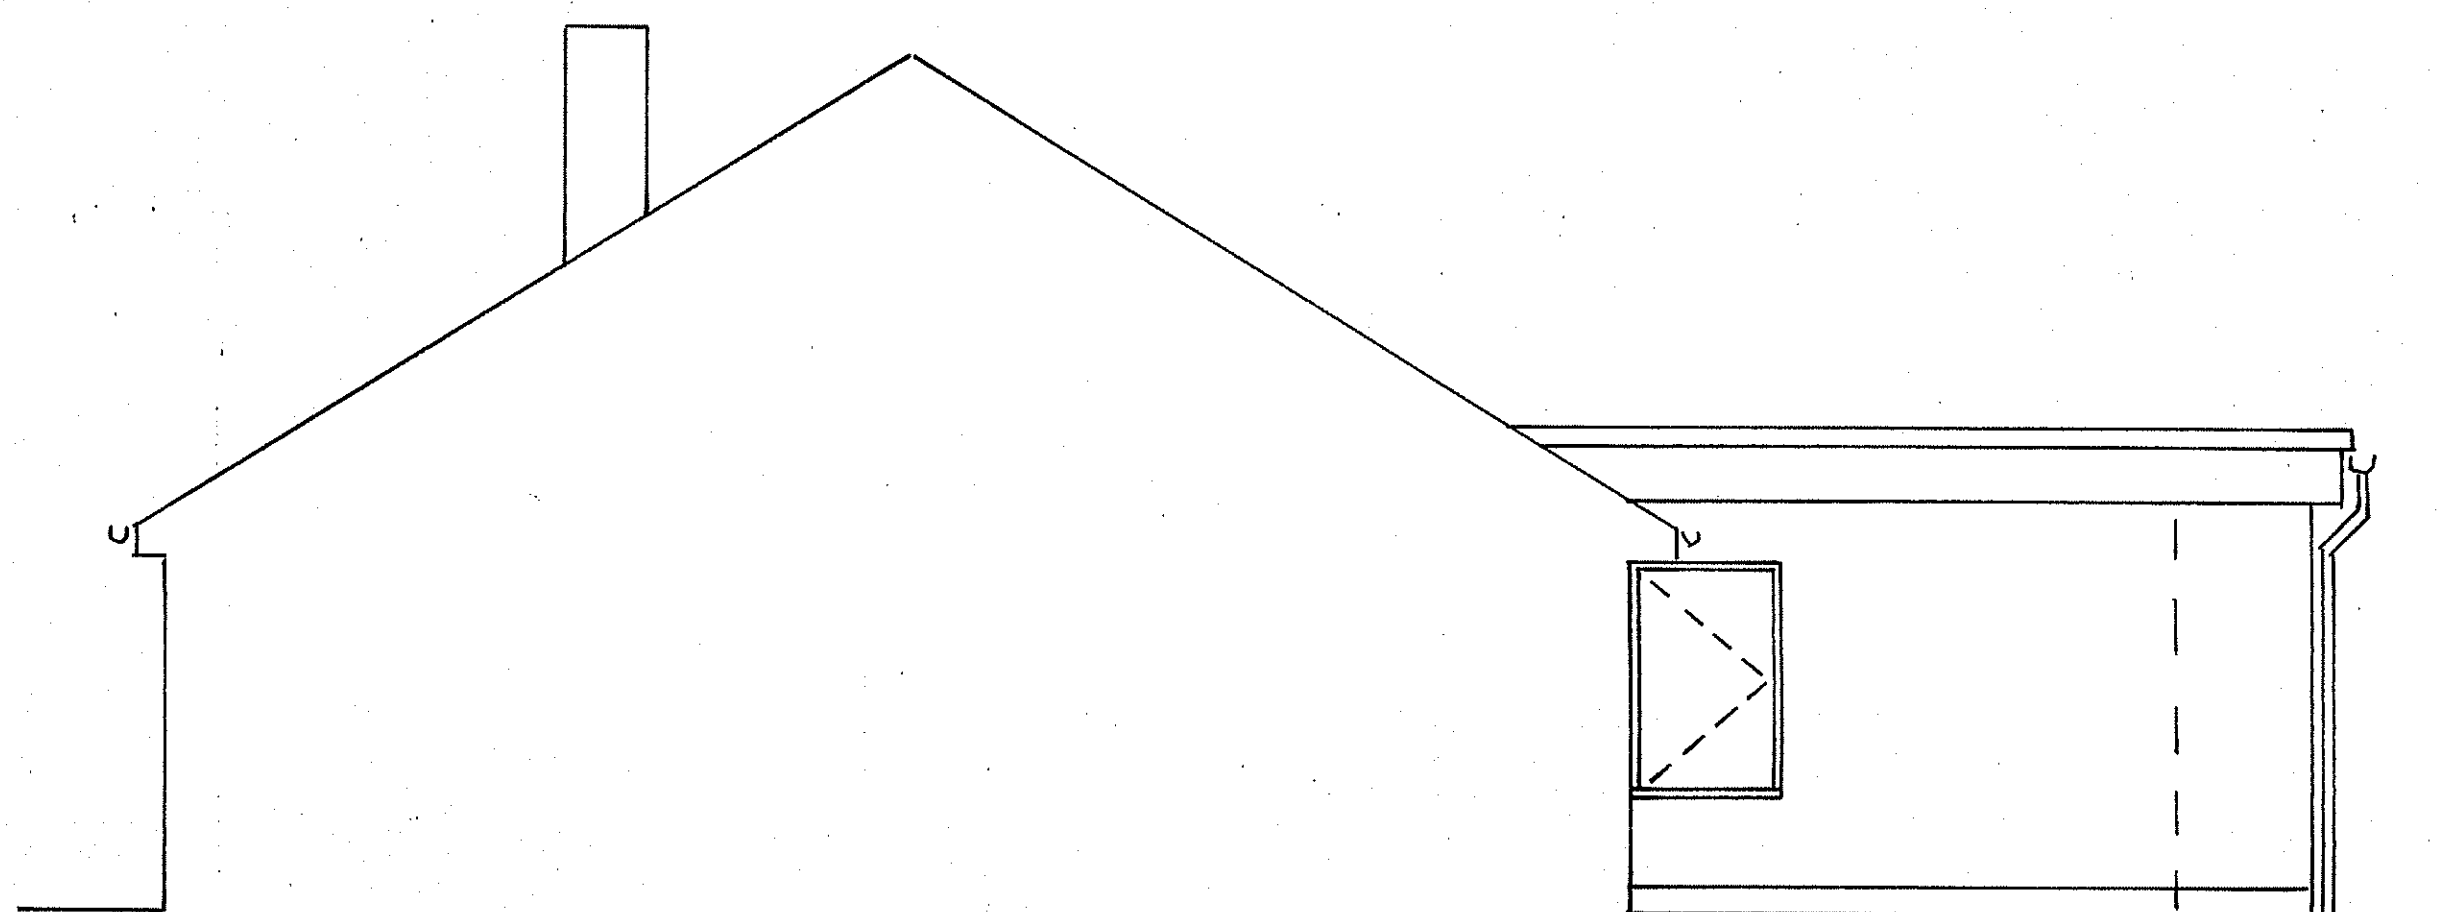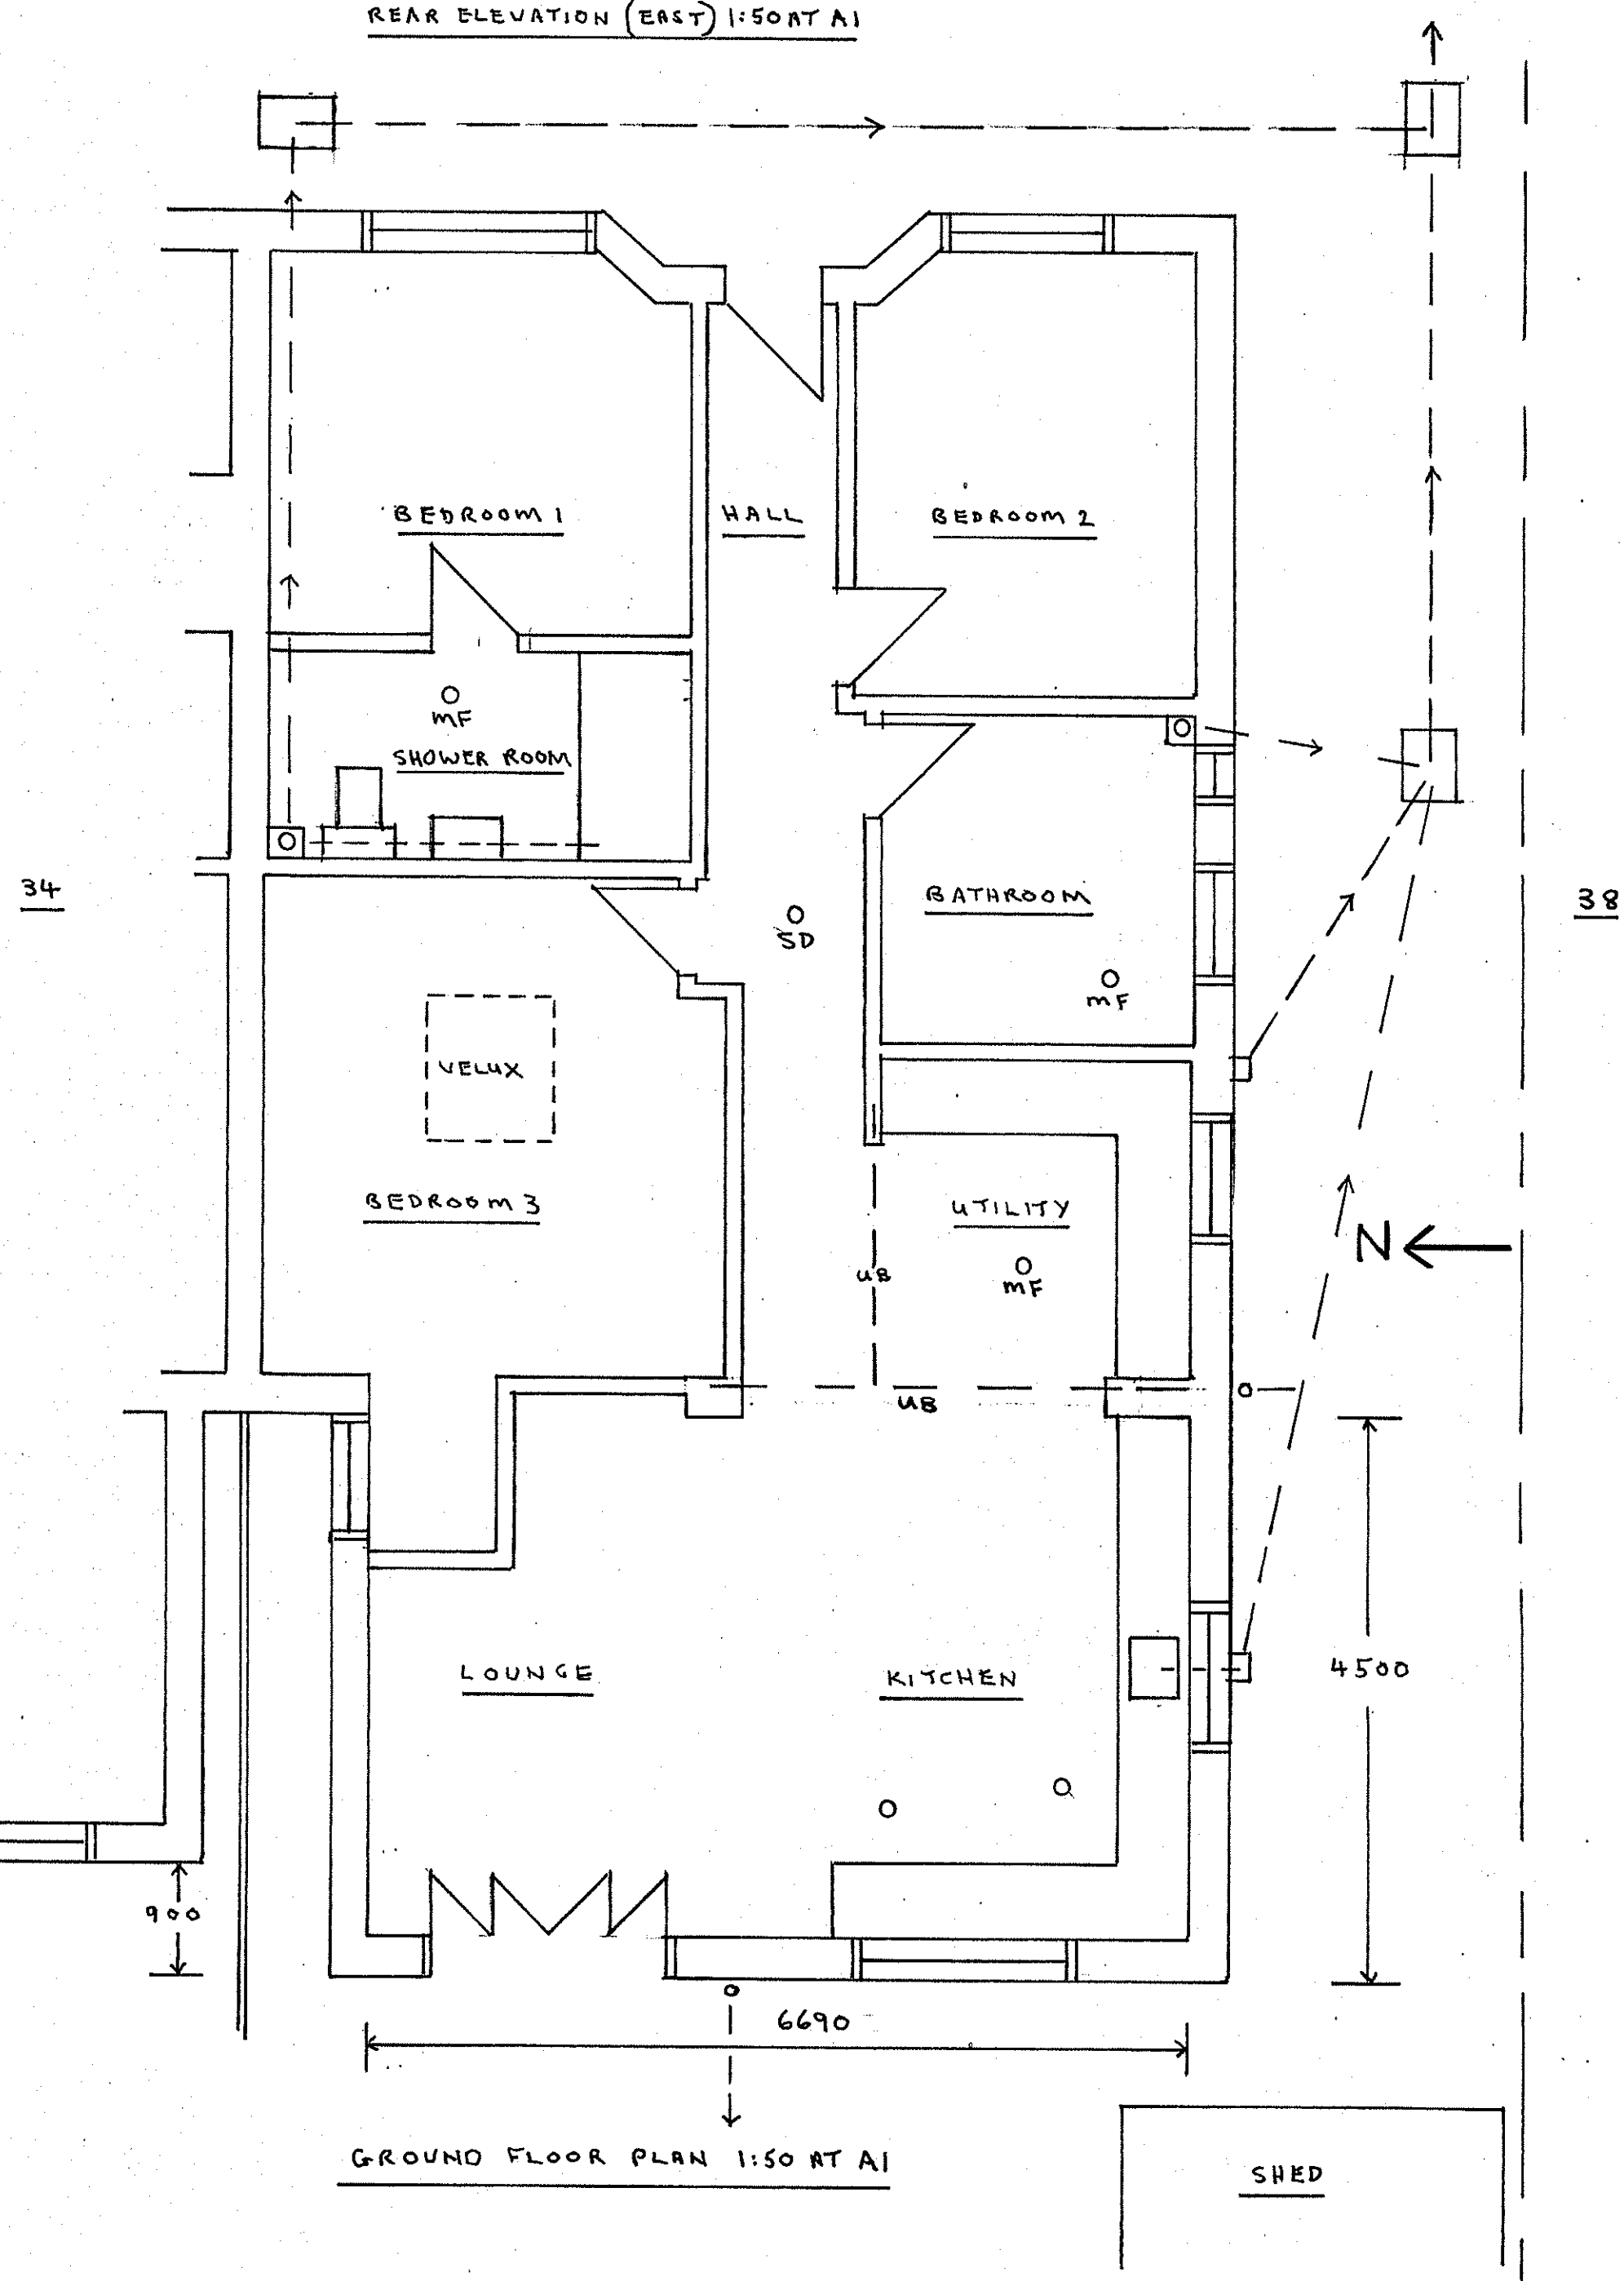

SIDE ELEVATION (SOUTH) FROM 34 1:50 AT A1

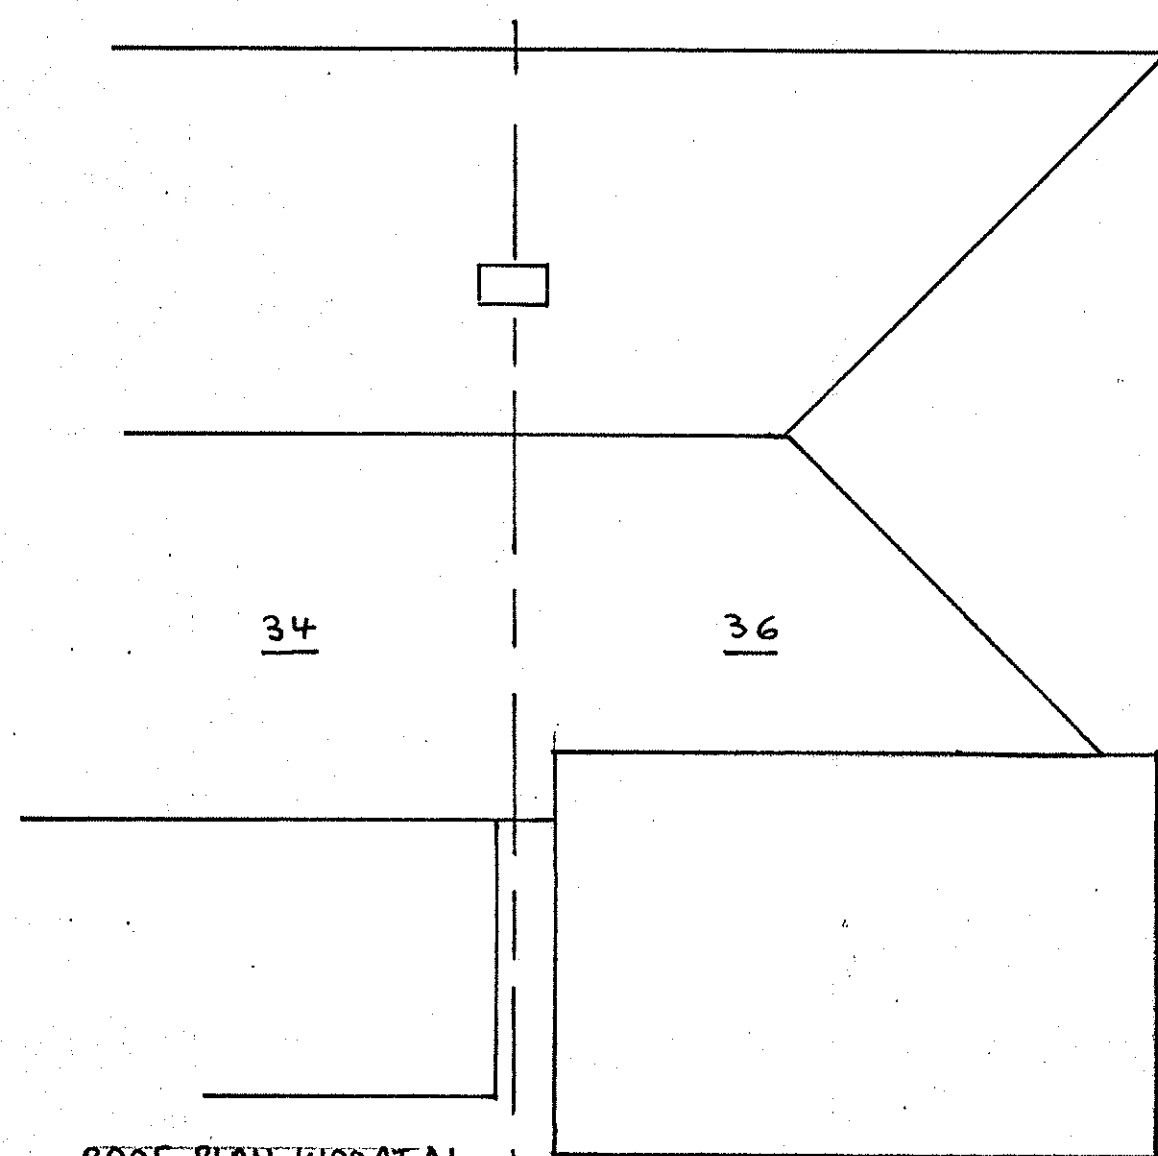

ROOF PLAN 1:100 AT A1

 

Tony Standing Designs					
Drawing for Domestic Extensions					
Title	PROPOSED REAR EXTENSION AT				
	36 THE CRESCENT, LANCING. BN15 8PJ.				
Client	MRS CAROL PARAGAN.				
Drawn By:	TS	Drawing	C1250-2	Scale	AS
Date	SEPT 2026	Revision	B/C		SHOWN
Mr A J Standing 4 Coombe Road, Steyning BN44 3LF					