




All work to comply with building regulations and planning consent.
Workmanship and materials to comply with British standards and code of practice.
Scaled dimensions are approximate, take exact dimensions from site.
This drawing was prepared for local authority approval and not as a working drawing.
LOCAL AUTHORITY MAY SCALE THE DRAWING
Any deviation from the drawing to be agreed with the local authority.
Any queries to be agreed prior to construction.
See separate details for Structural engineers calculations

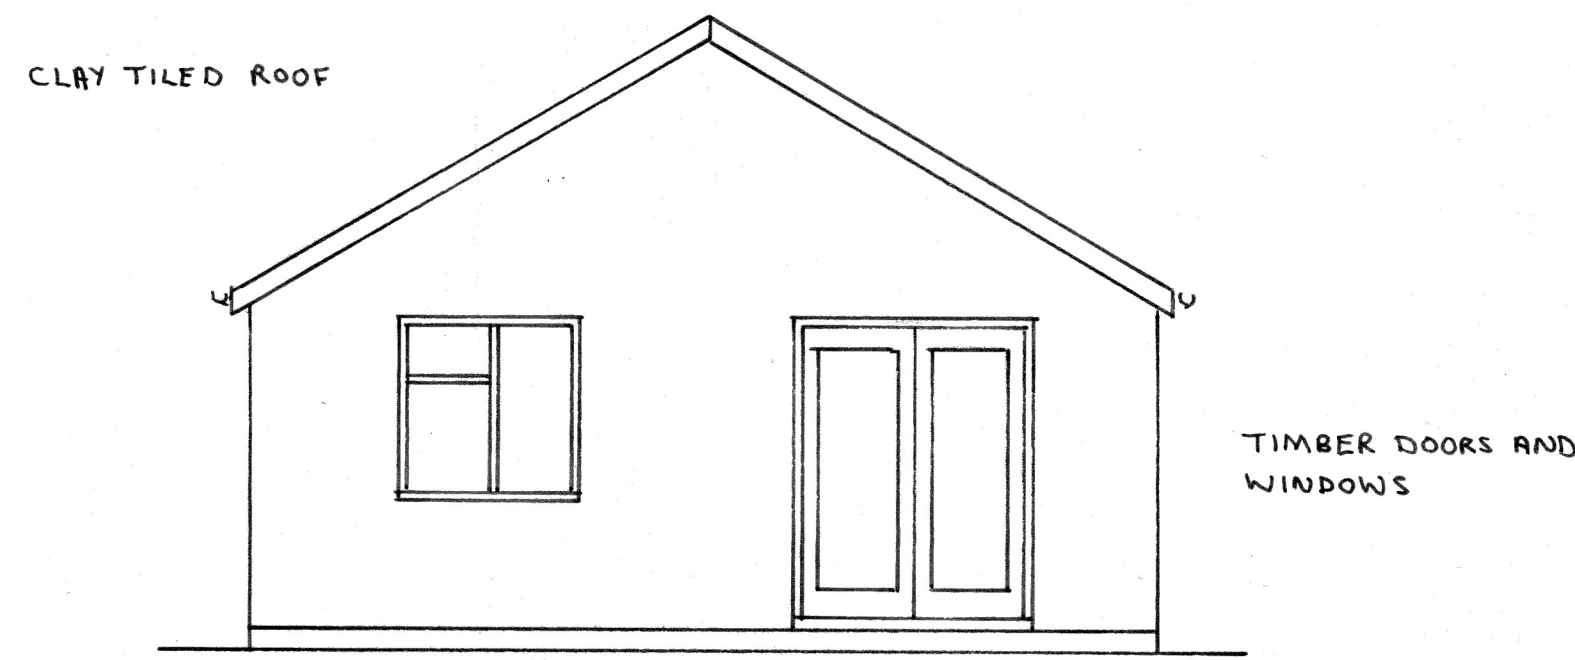


SOUTH ELEVATION 1:50 AT A1

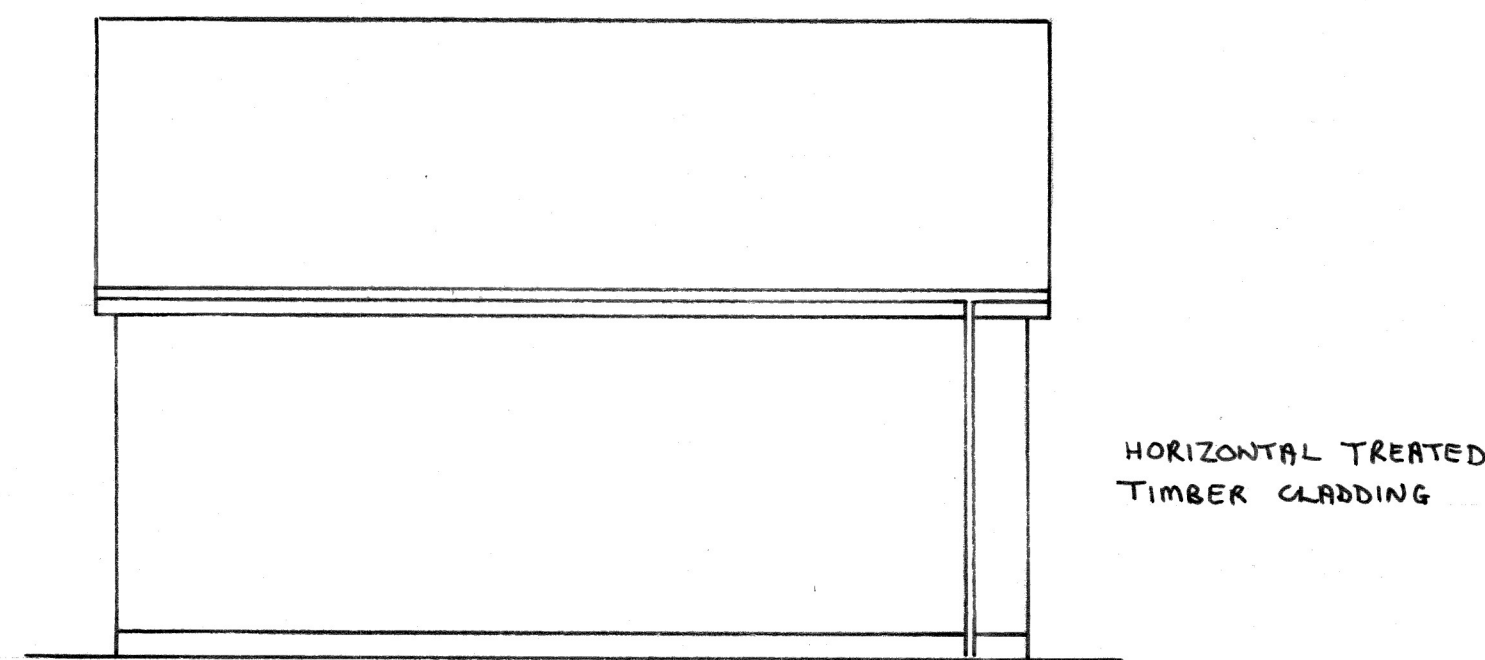


EAST ELEVATION 1:50 AT A1

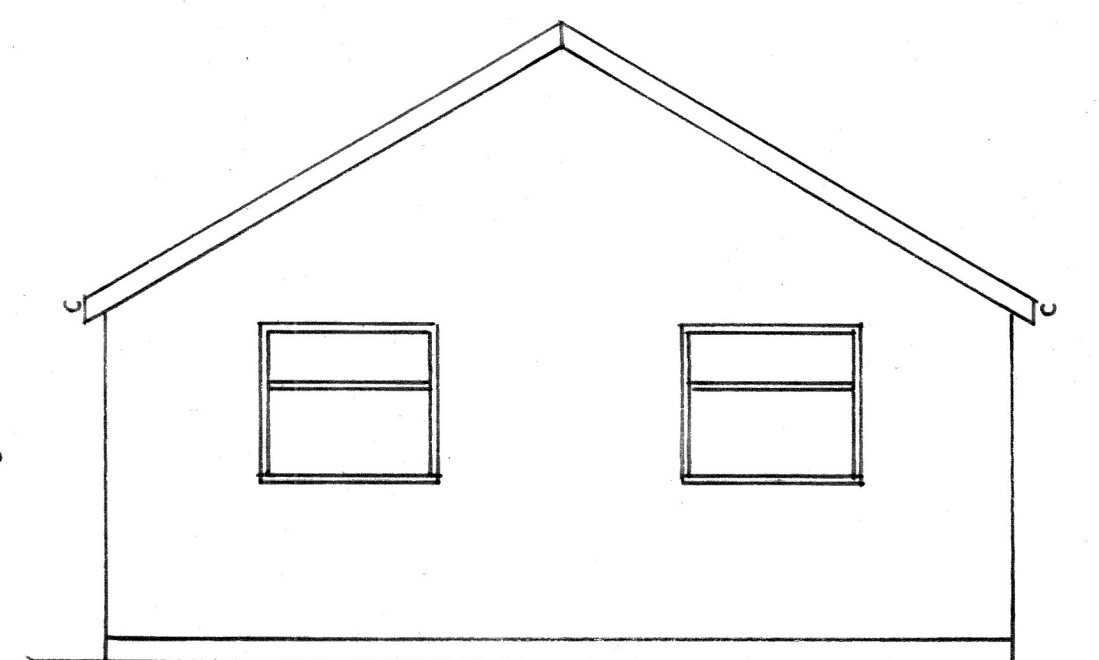


NORTH ELEVATION 1:50 AT A1

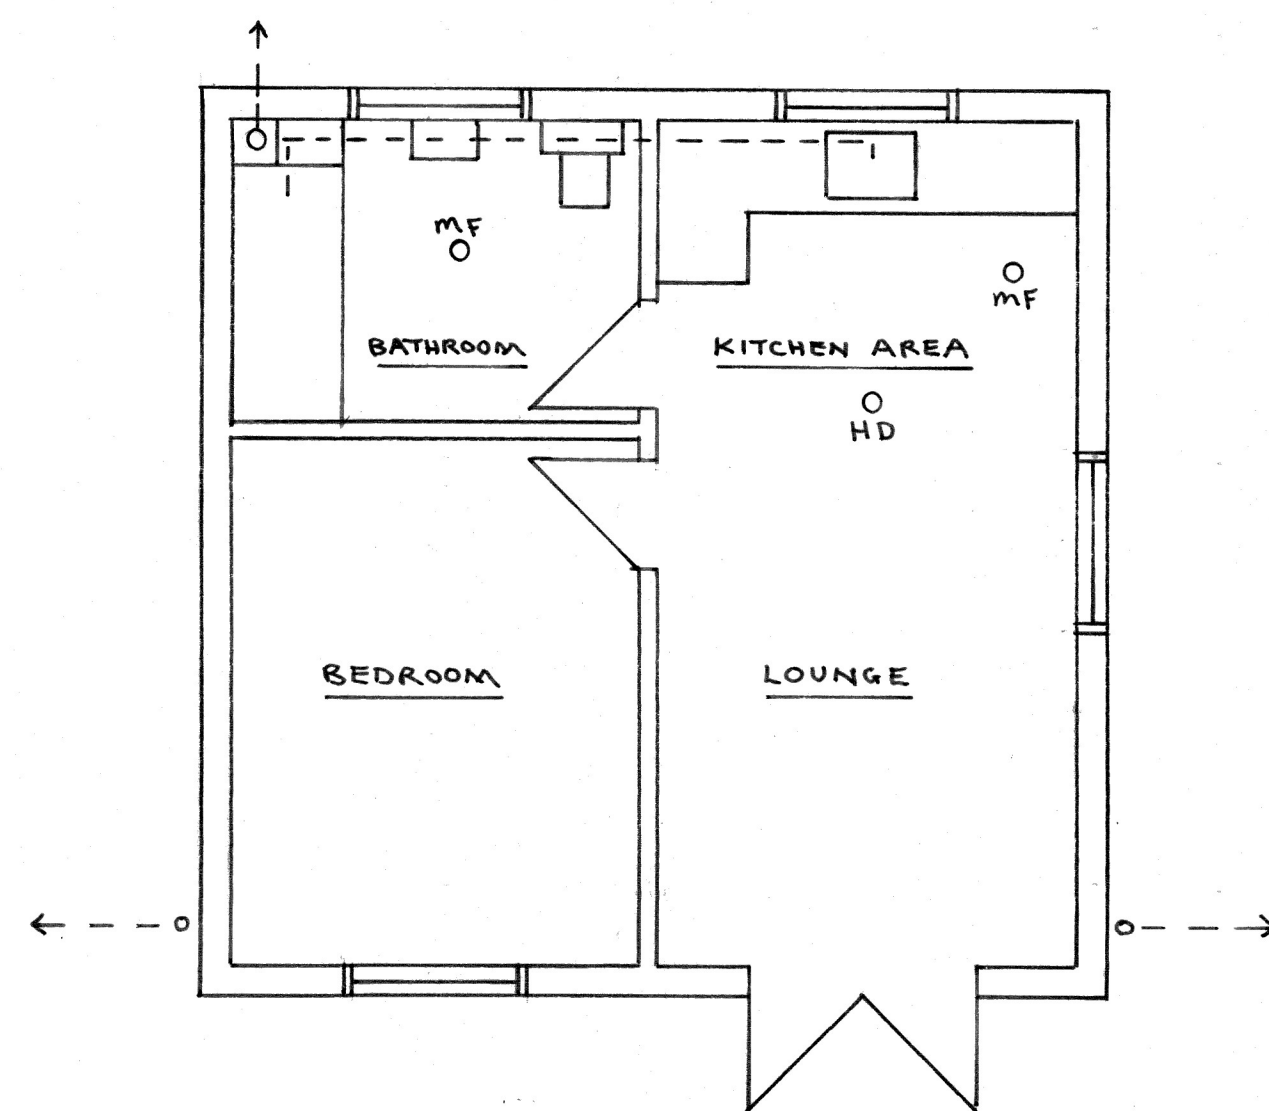

FLOOR PLAN (SOUTH) 1:50 AT A1

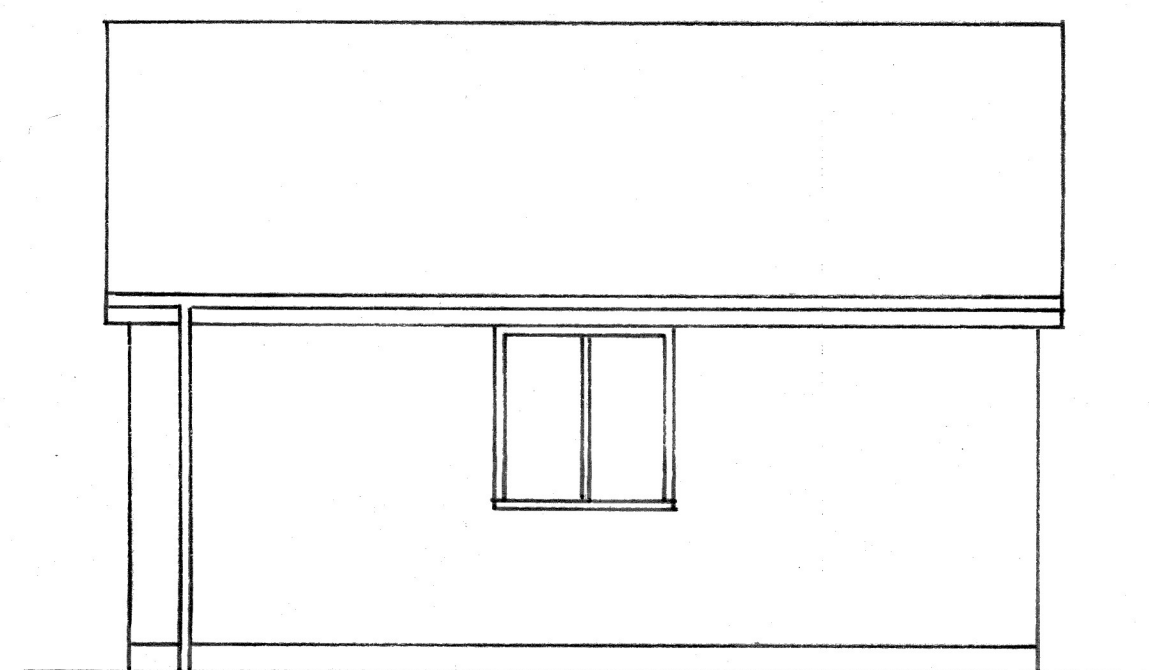

WEST ELEVATION 1:50 AT A1

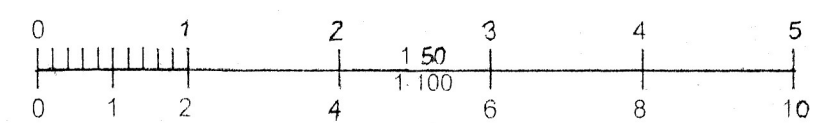

Tony Standing Designs
Drawing for Domestic Extensions

Title	PROPOSED DETACHED LOG CABIN AT 42 WEST WAY, WORTHING, BN13 3AY.			
Client	RUTH BERENBAUM.			
Drawn By:	TS	Drawing	C1216-2	Scale
Date	19-8-25	Revision	A	1:50 AT A1
Mr A J G Standing 4 Coombe Road, Steyning BN44 3LF		Phone: 01903 814151 / 07595 277995		