




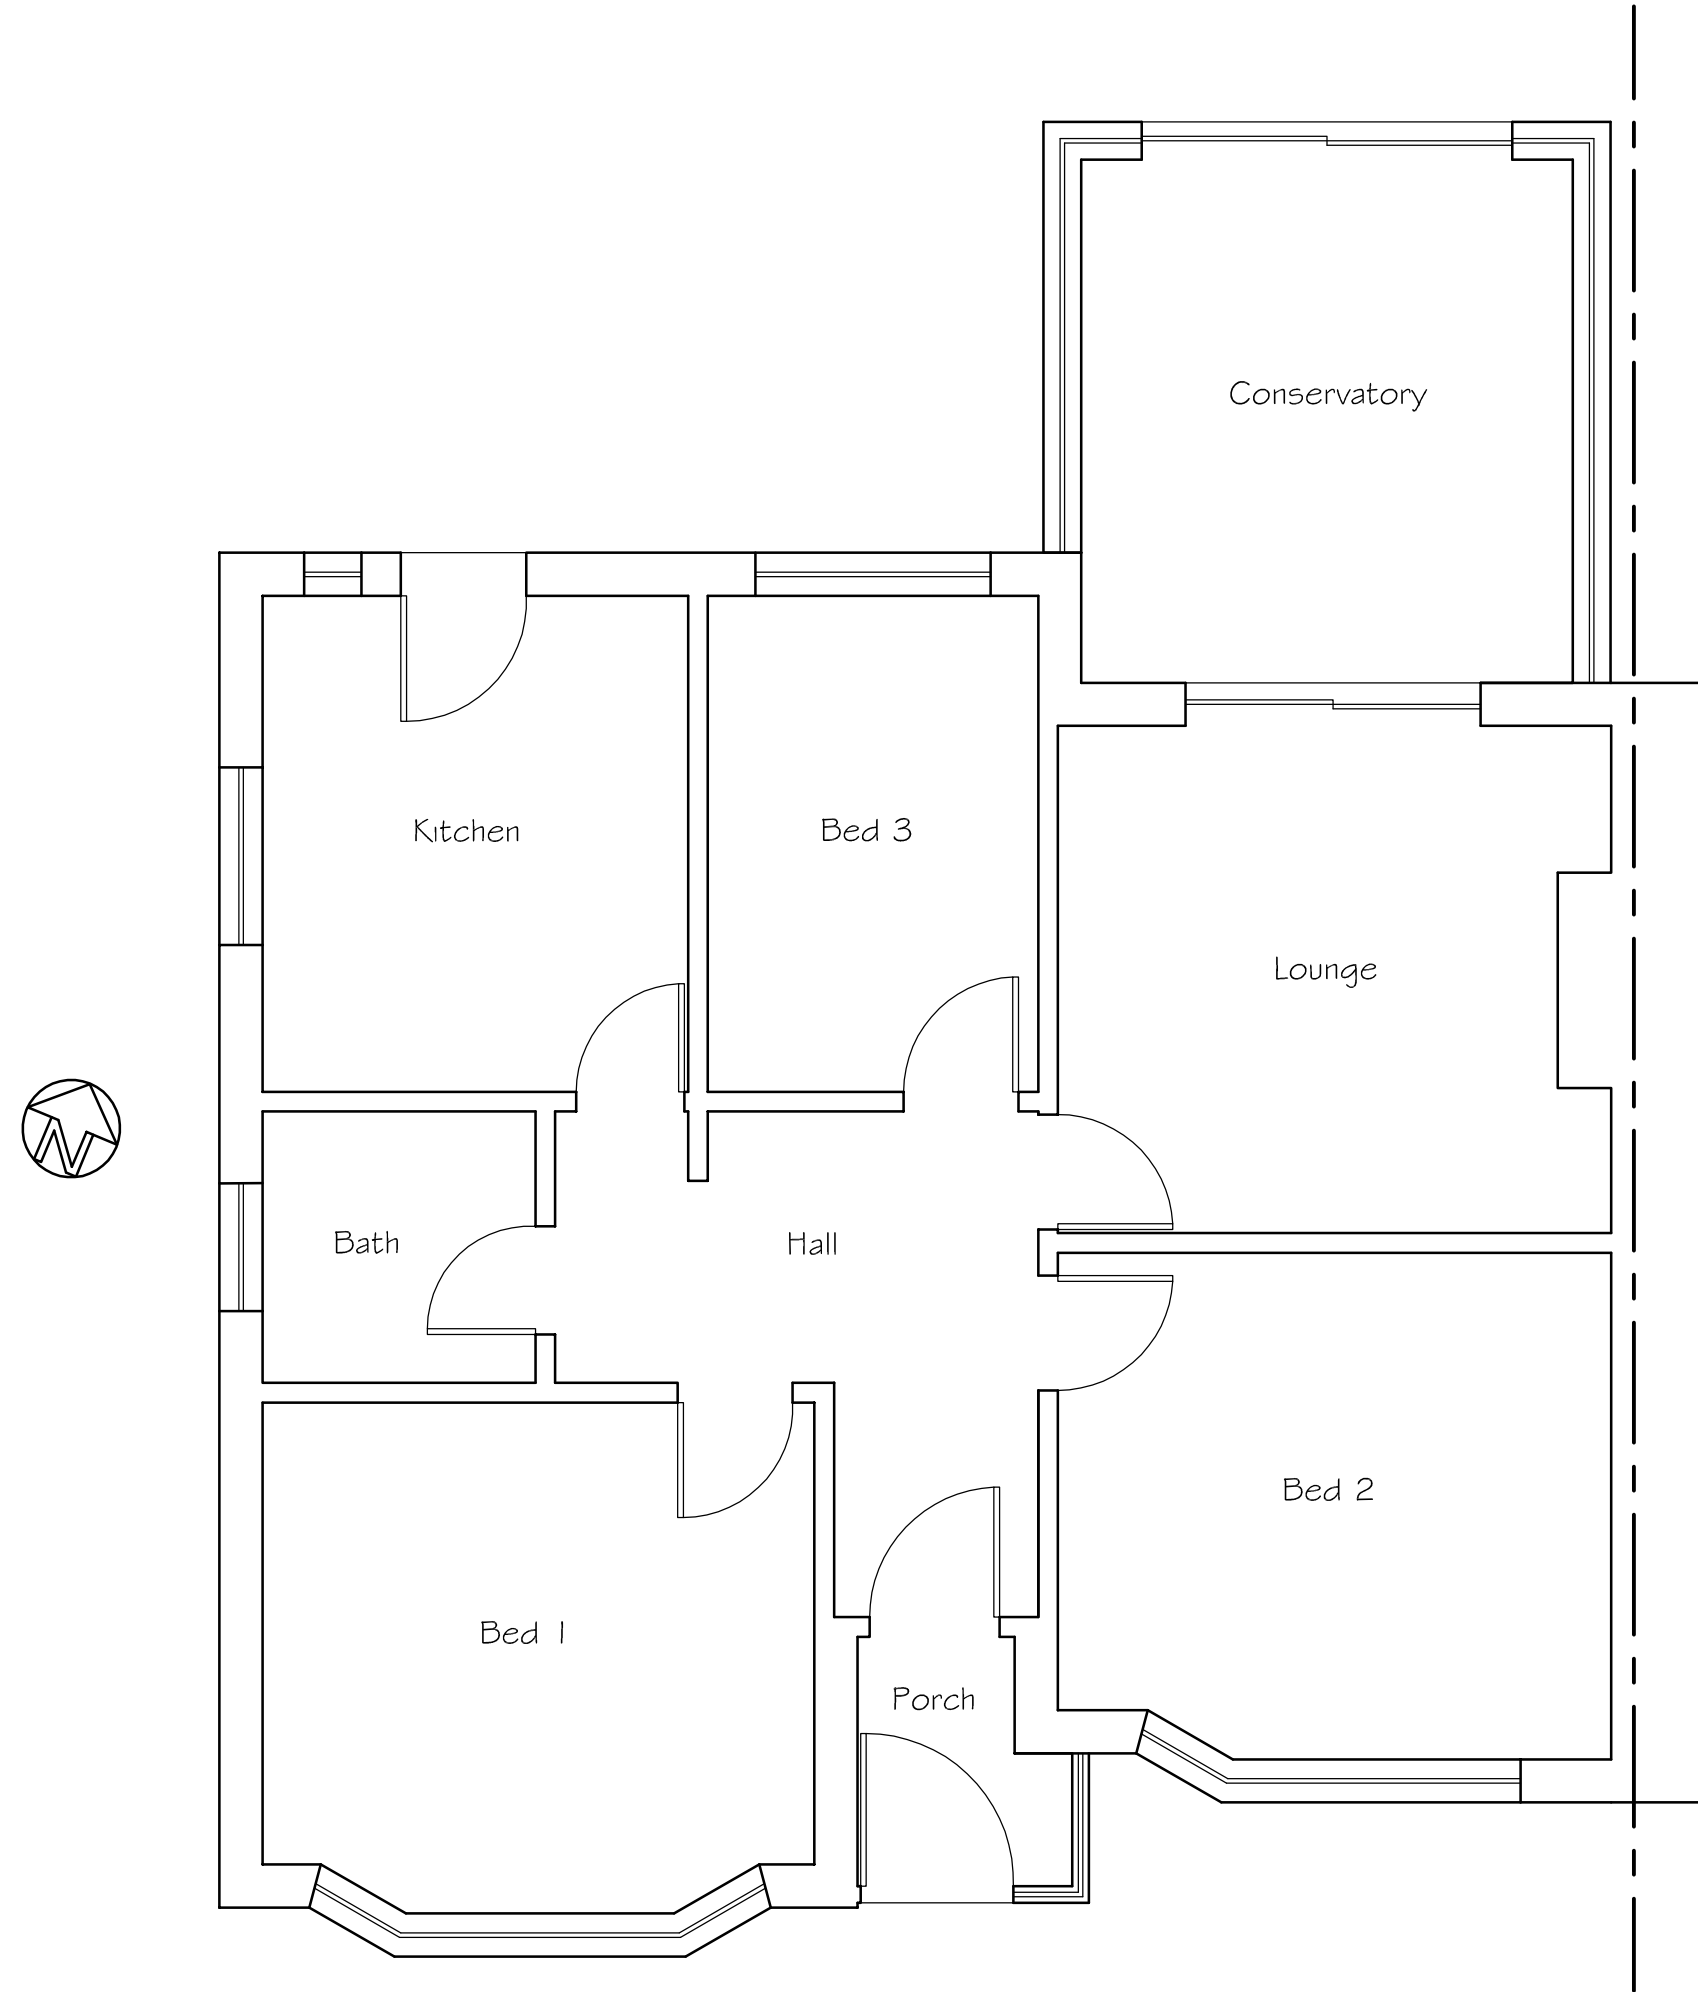


Existing Ground Floor Plan

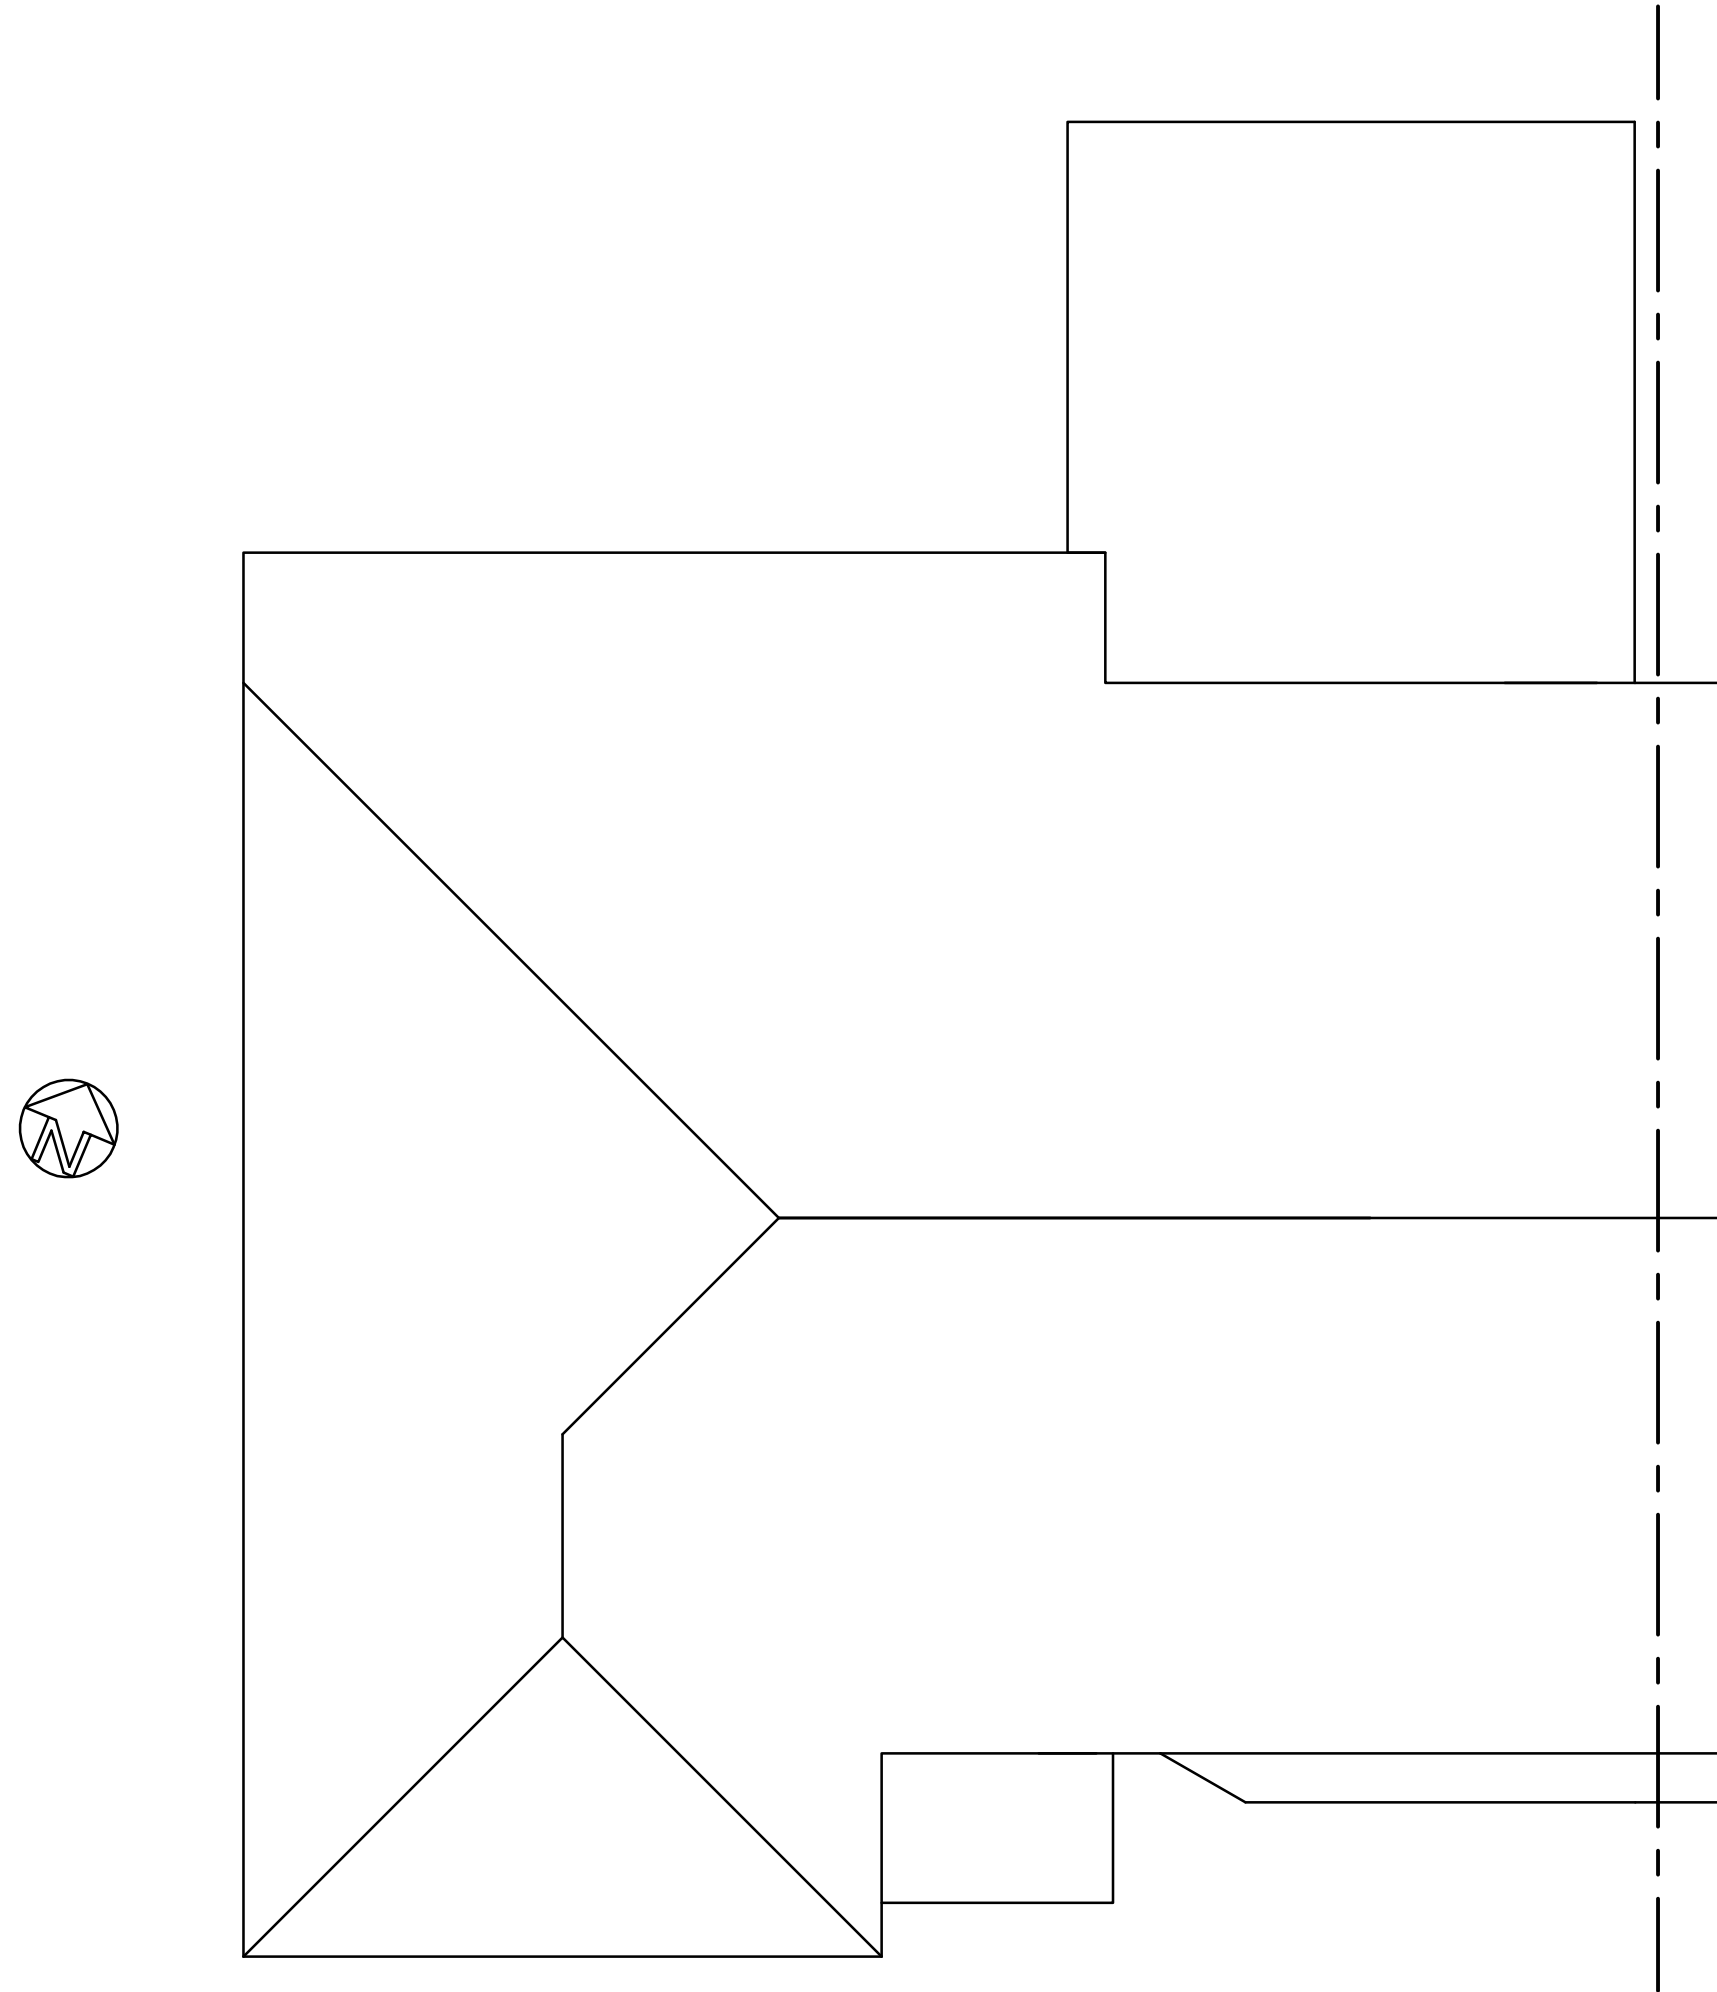


Existing Roof Plan

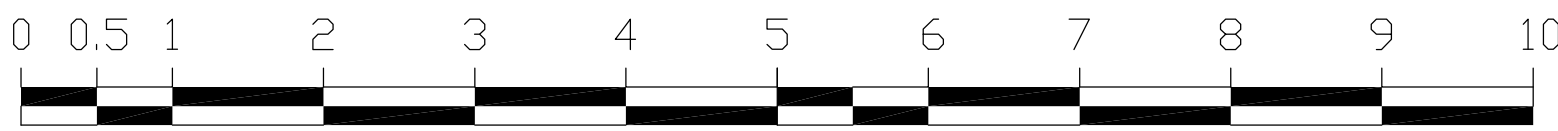


SCALE 1:50

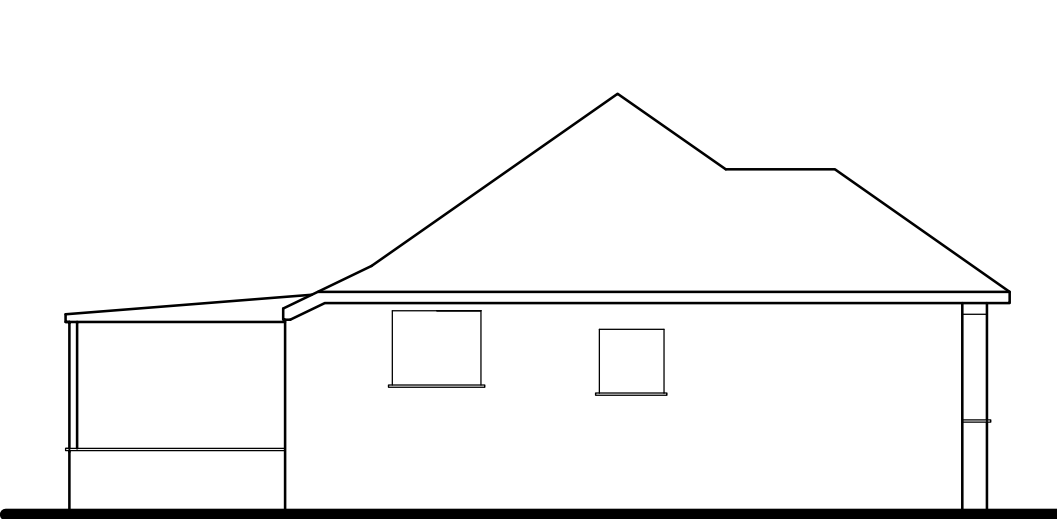

Existing Side (South-West) Elevation

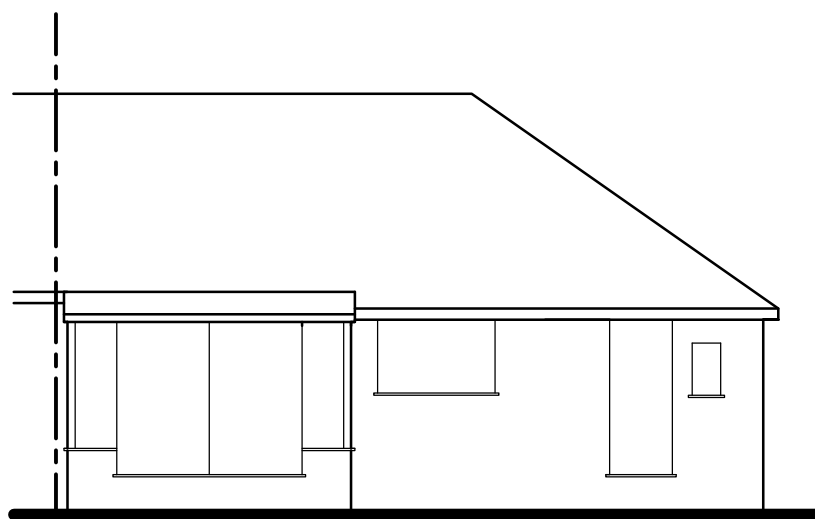

Existing Rear (North-West) Elevation

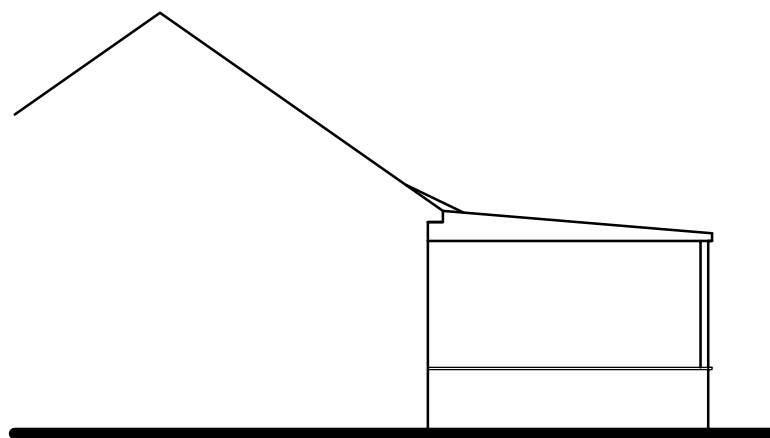

Existing Side (North-East) Elevation



SCALE 1:100

Tony Rogers Building Consultants Address: 40 Dawn Crescent, Upper Beeding West Sussex, BN44 3WH Telephone: 01903 815225 Fax: 01903 815225		
Rev.	Date:	Revision Description:
Client: Mr & Mrs C Evans		
Address: 107 Sackville Road Worthing West Sussex BN14 8PL		
Project: Proposed single storey rear extension		
Scale: 1:50 1:100 Paper Size A1		
Date: March 2026		
Drawing No: 26/1626/01		
Drawn By: AWR	Revision:	