




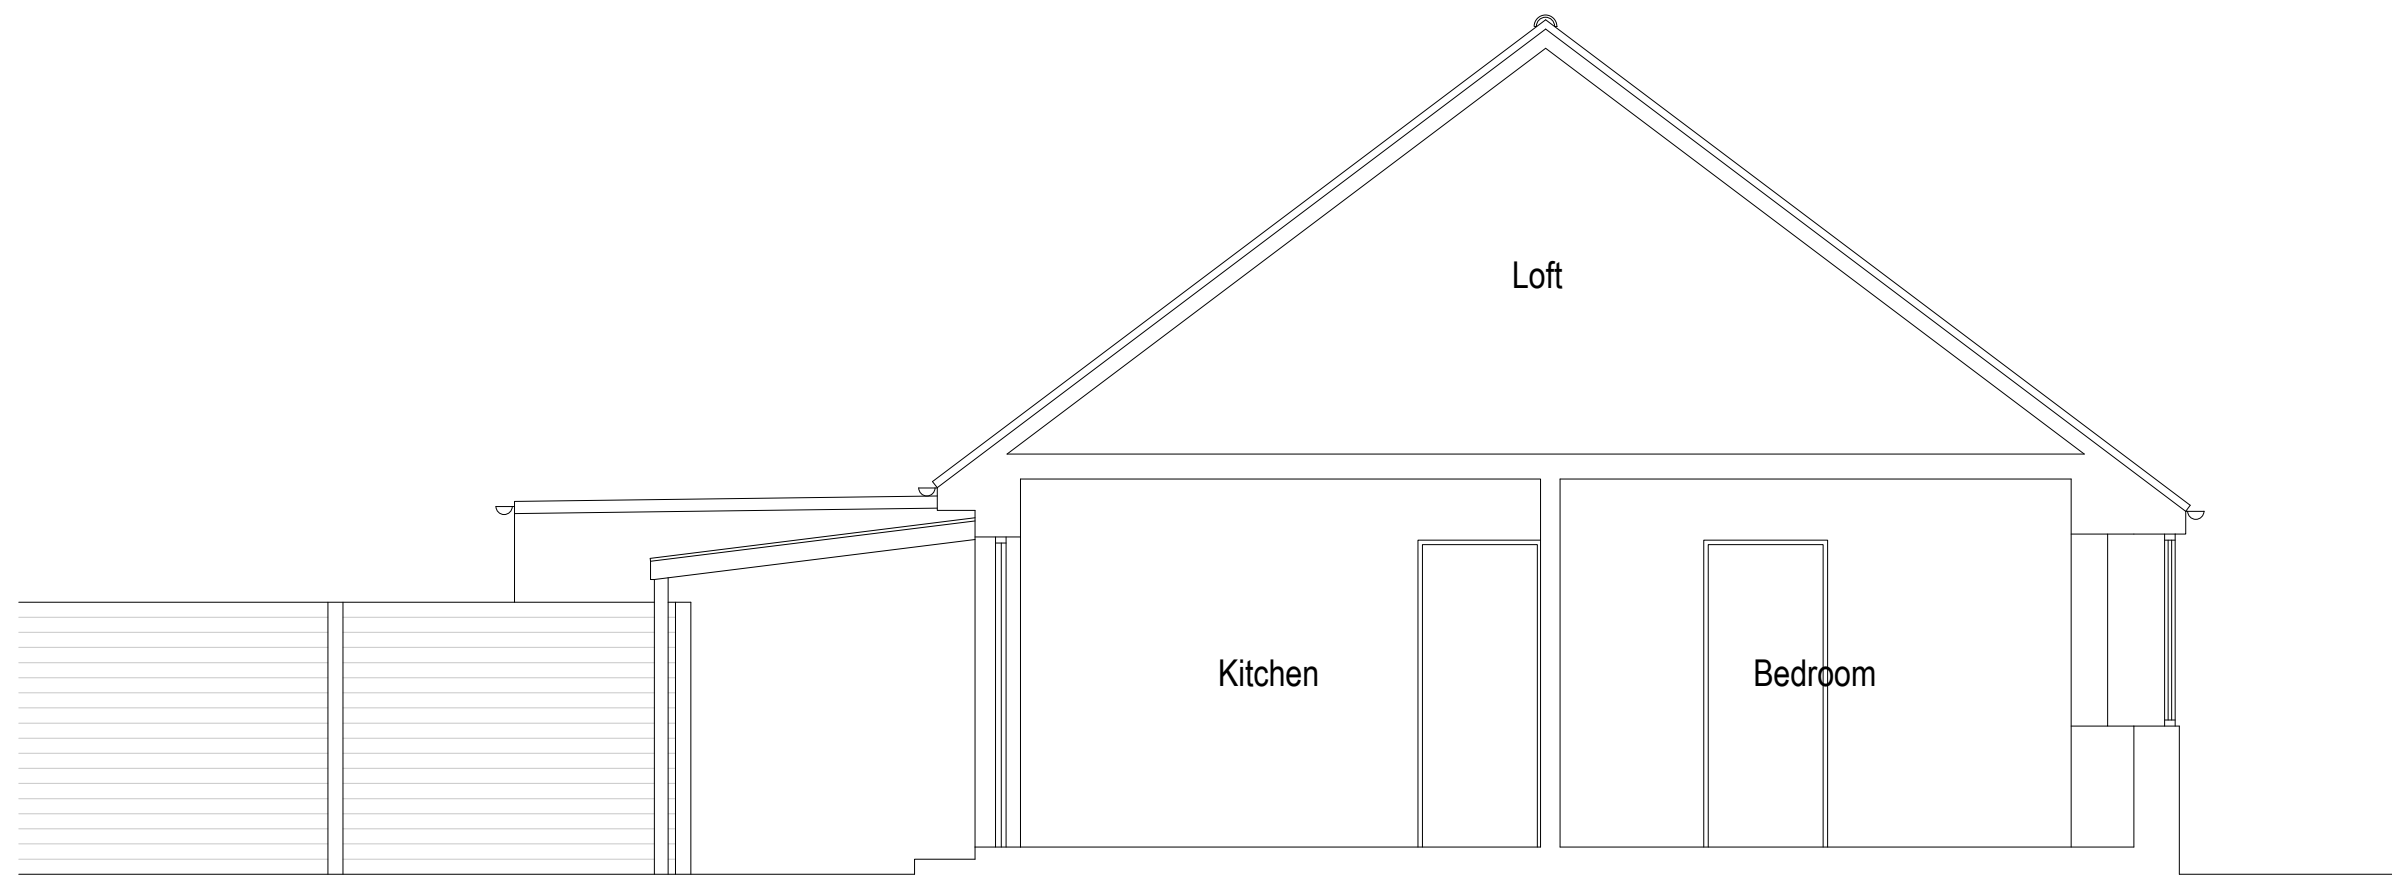


Existing Section A-A 1:50

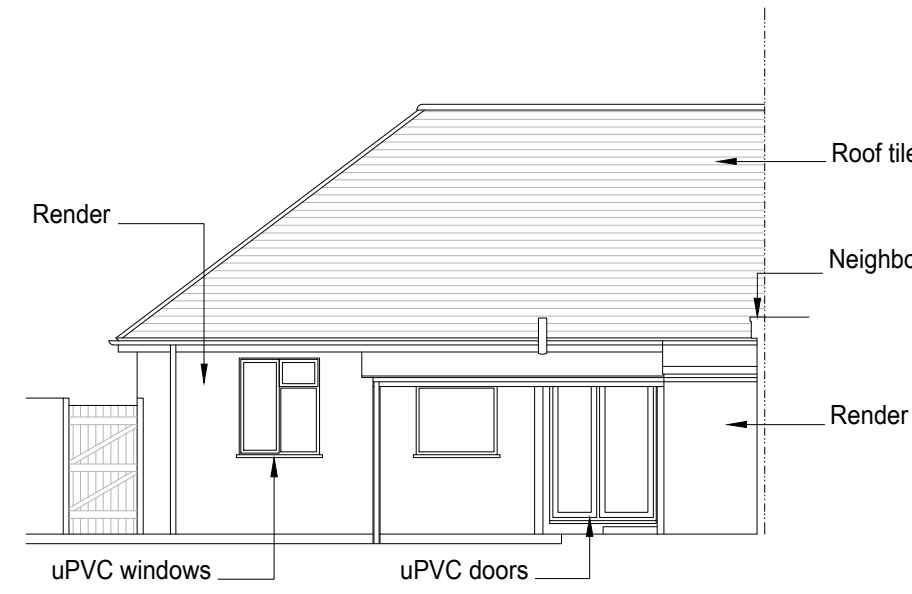


Existing Rear Elevation (East) 1:100

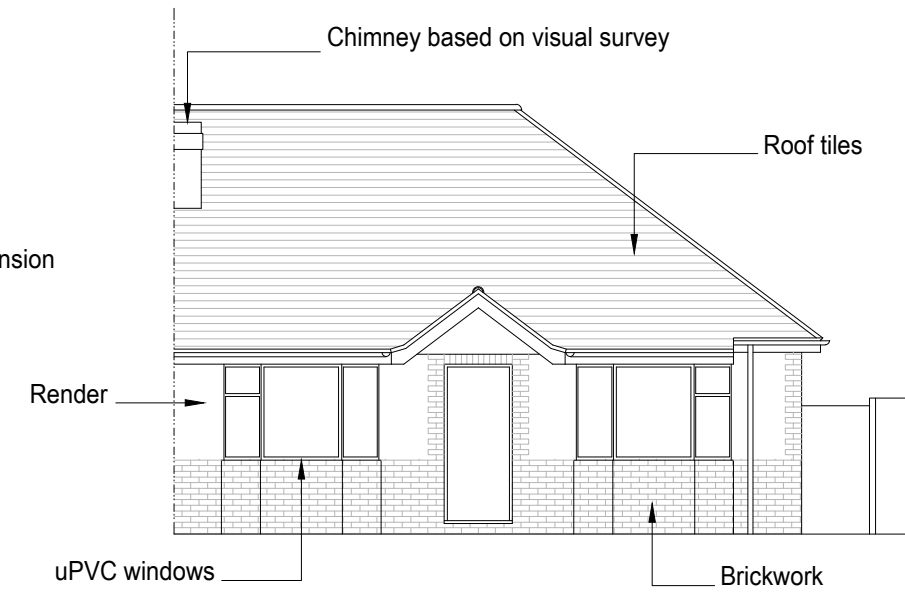


Existing Front Elevation (West) 1:100

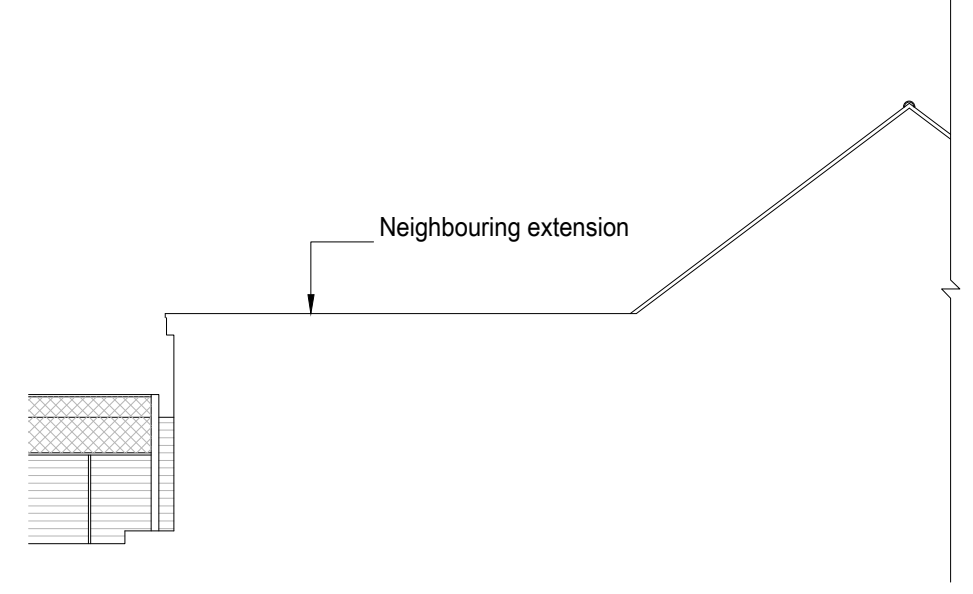


Existing Side Sectional Elevation (North) 1:100

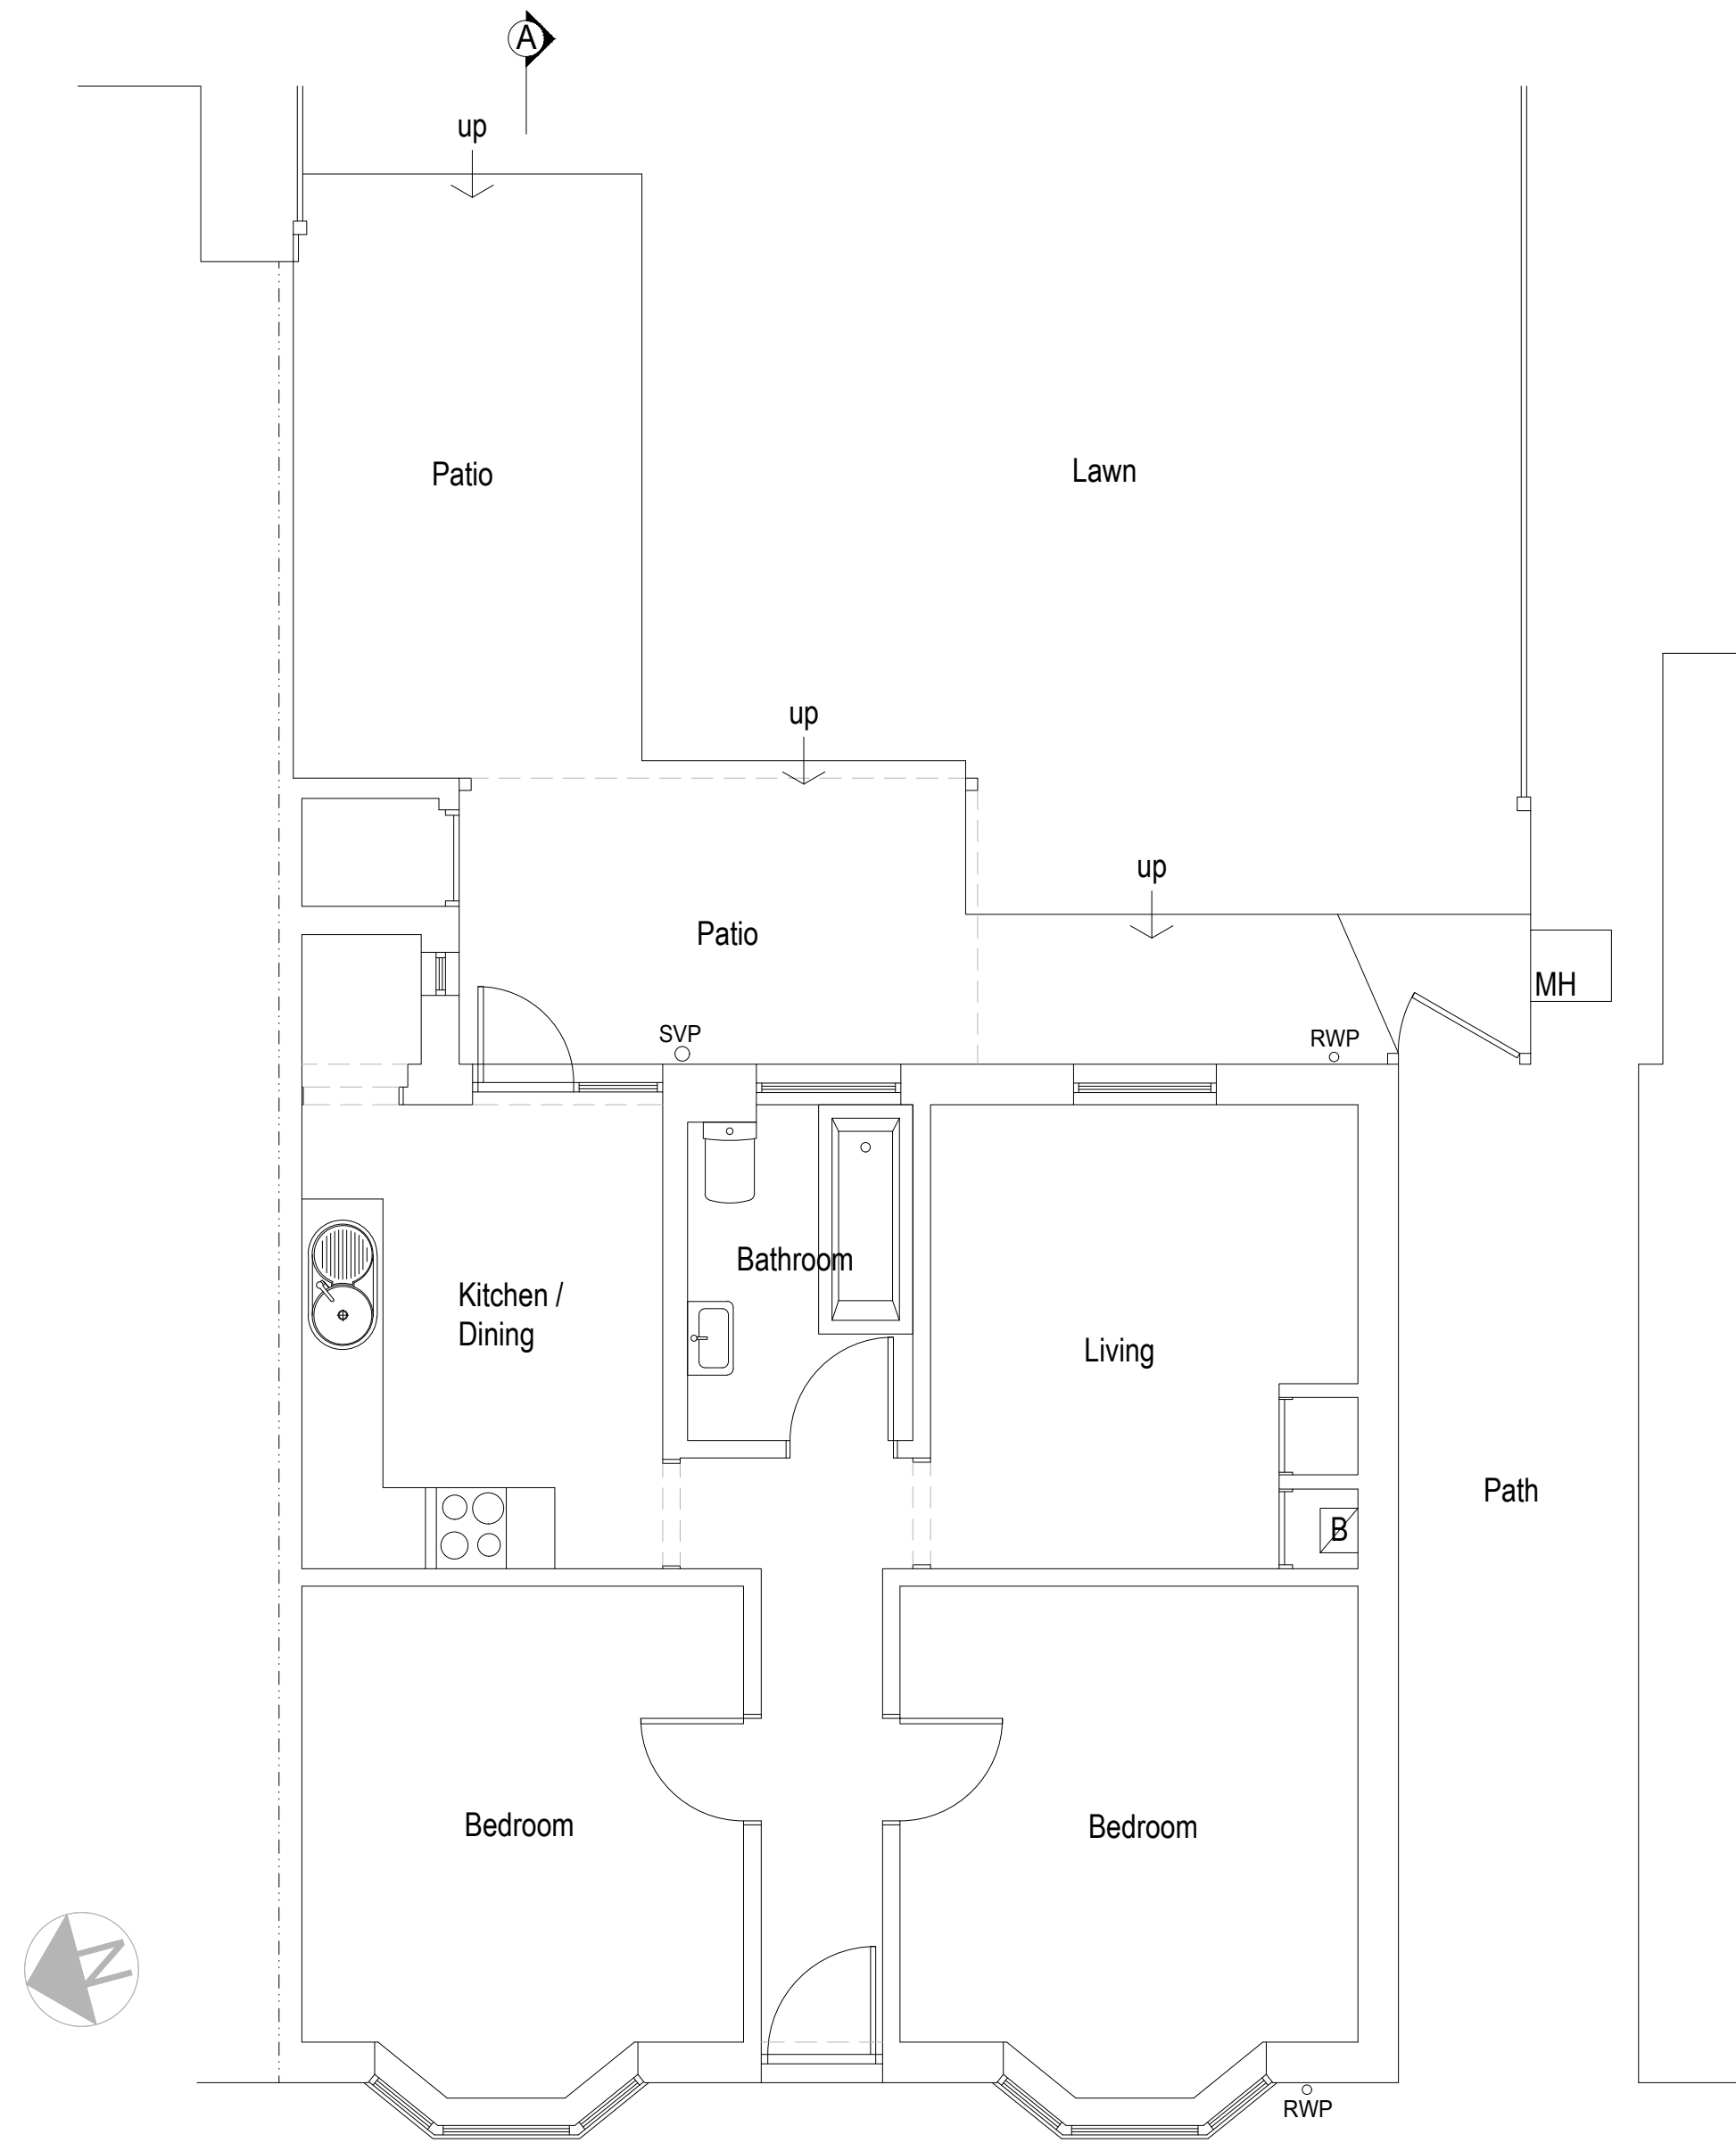



Existing Ground Floor Plan 1:50

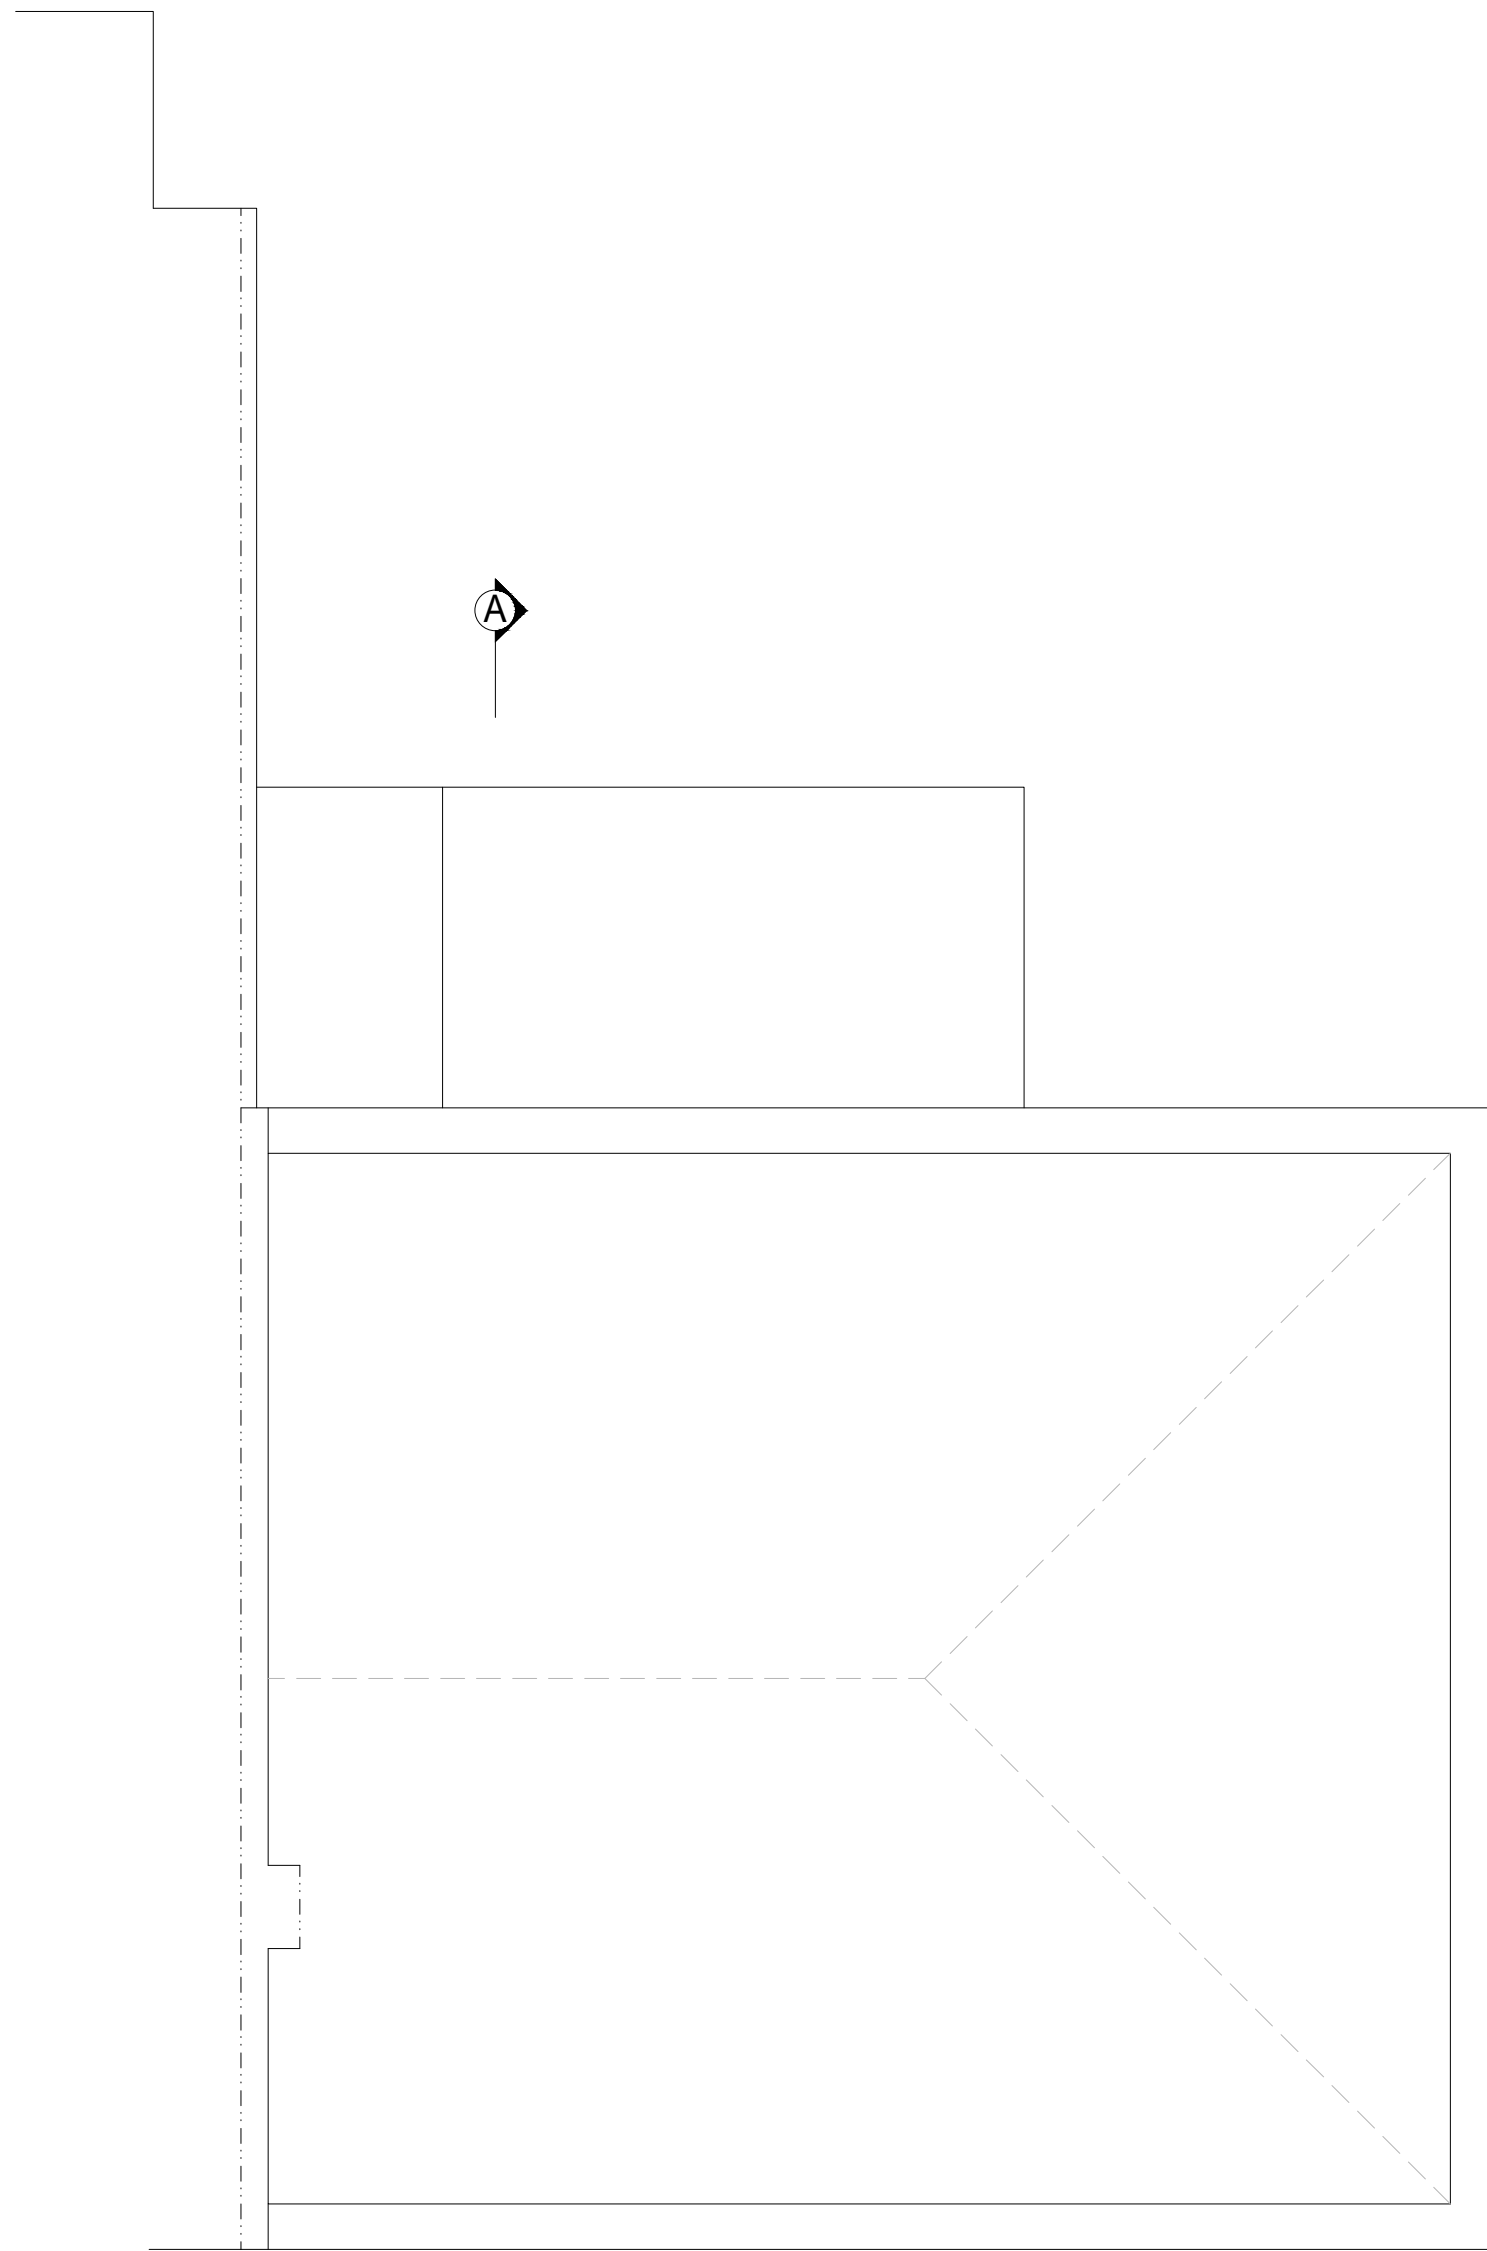

Existing Loft Plan 1:50

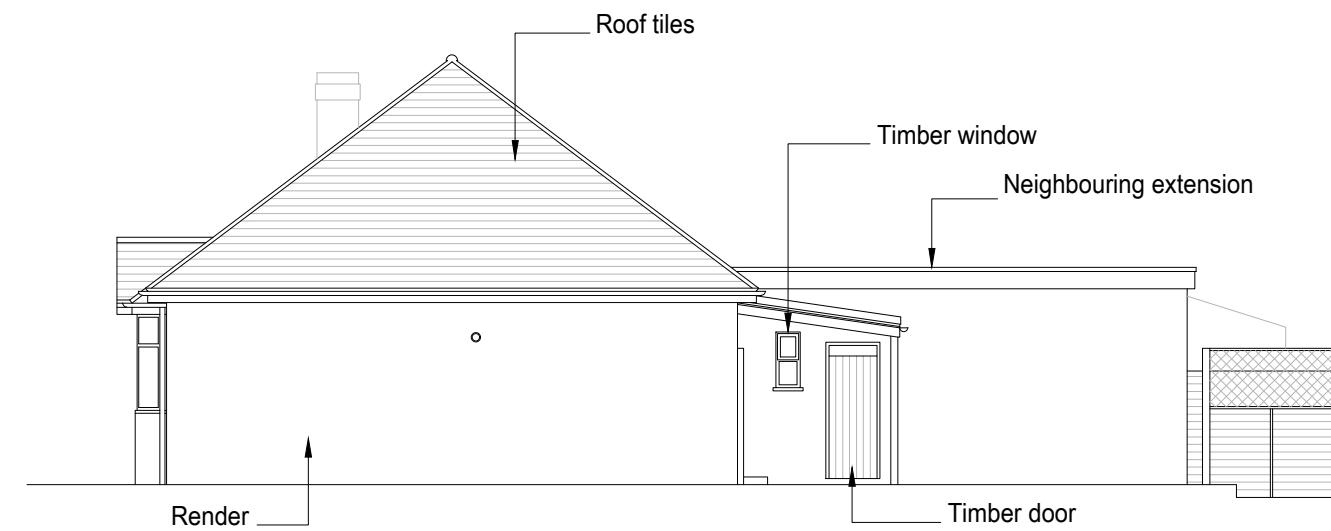

Existing Side Elevation (South) 1:100

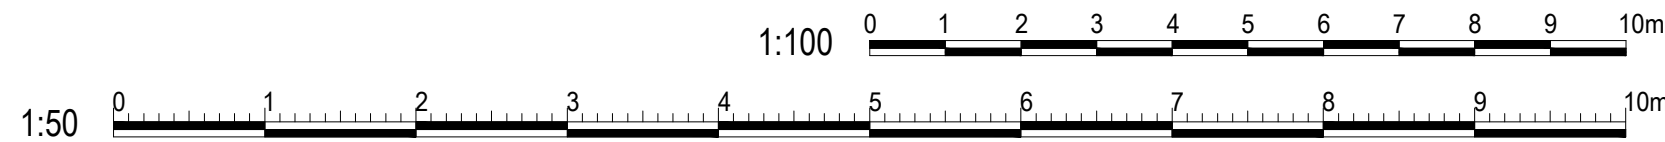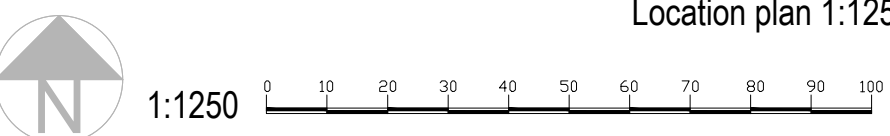

amendments	
client	Michael Sims
project	32 Pratten Avenue Lancing BN15 9NU
project ref.	3248
drawing title	Existing
drawn by	AW
date	June 26
scale	1:50/100@ A1
www.bpmnet.co.uk	info@bpmnet.co.uk
Check all dimensions on site before all work is commenced	All goods materials workmanship to conform with current building regs BSS and COP's