




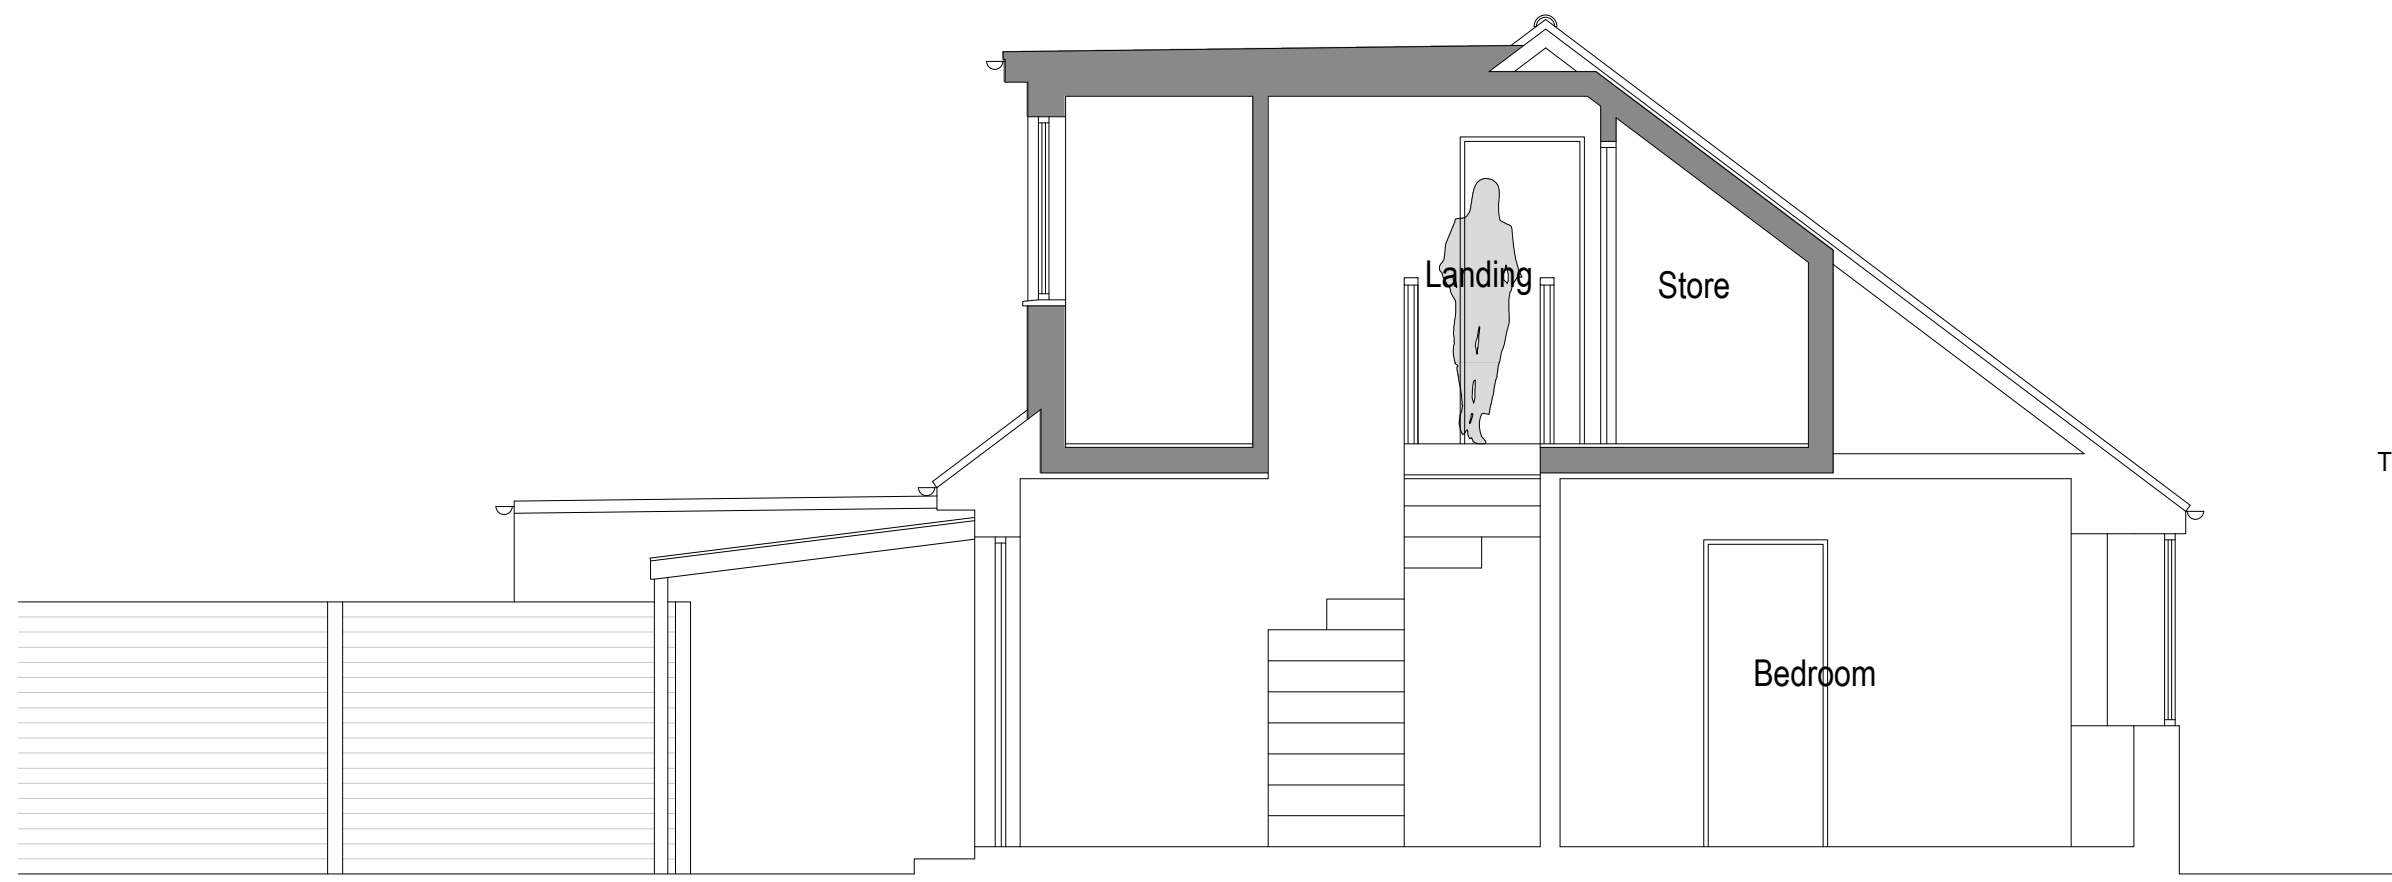


Proposed Section A-A 1:50

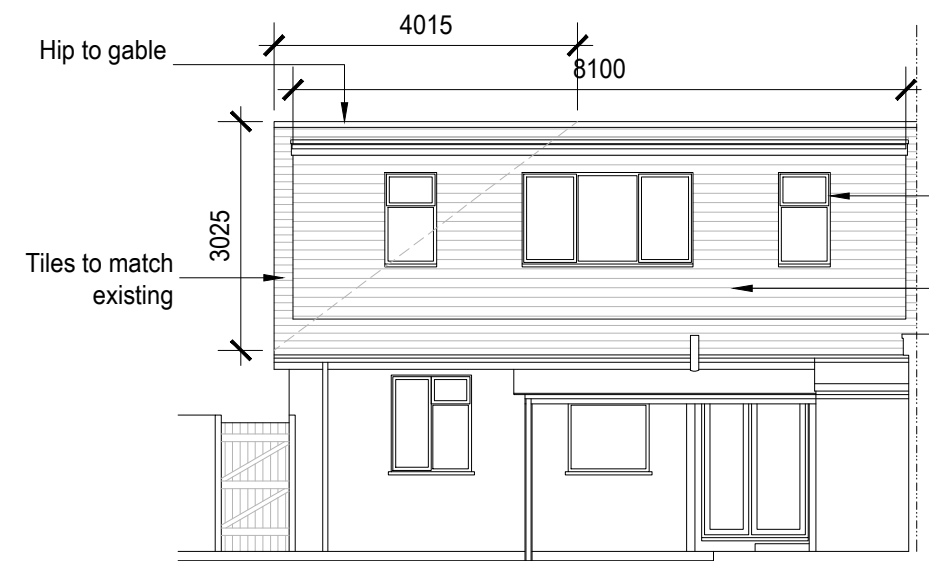


Proposed Rear Elevation (East) 1:100

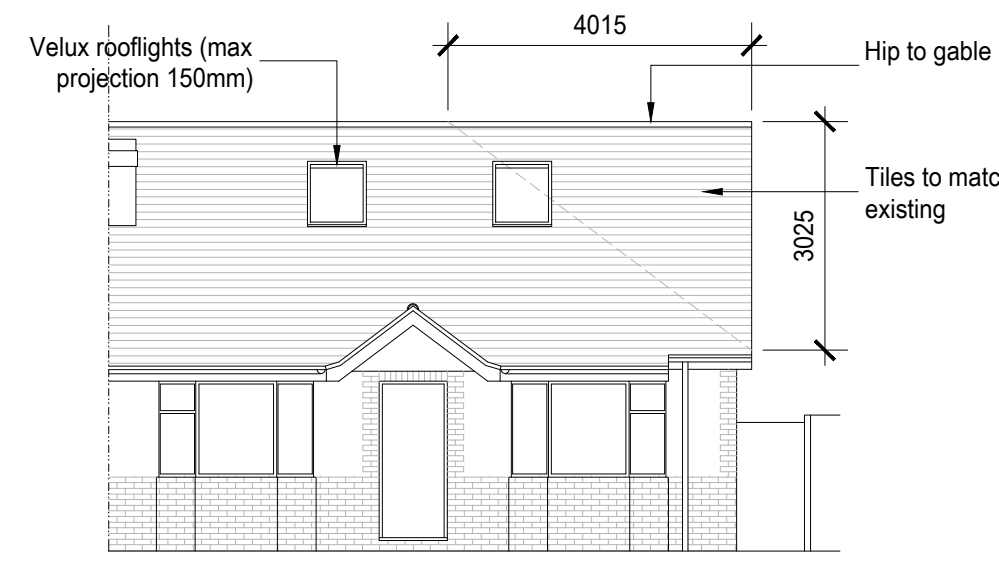


Proposed Front Elevation (West) 1:100

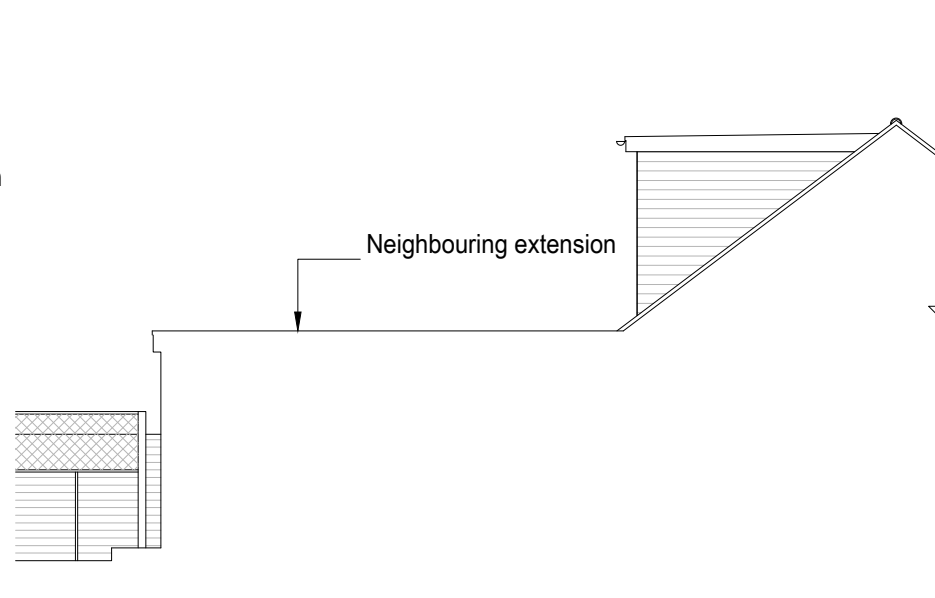


Proposed Side Sectional Elevation (North) 1:100

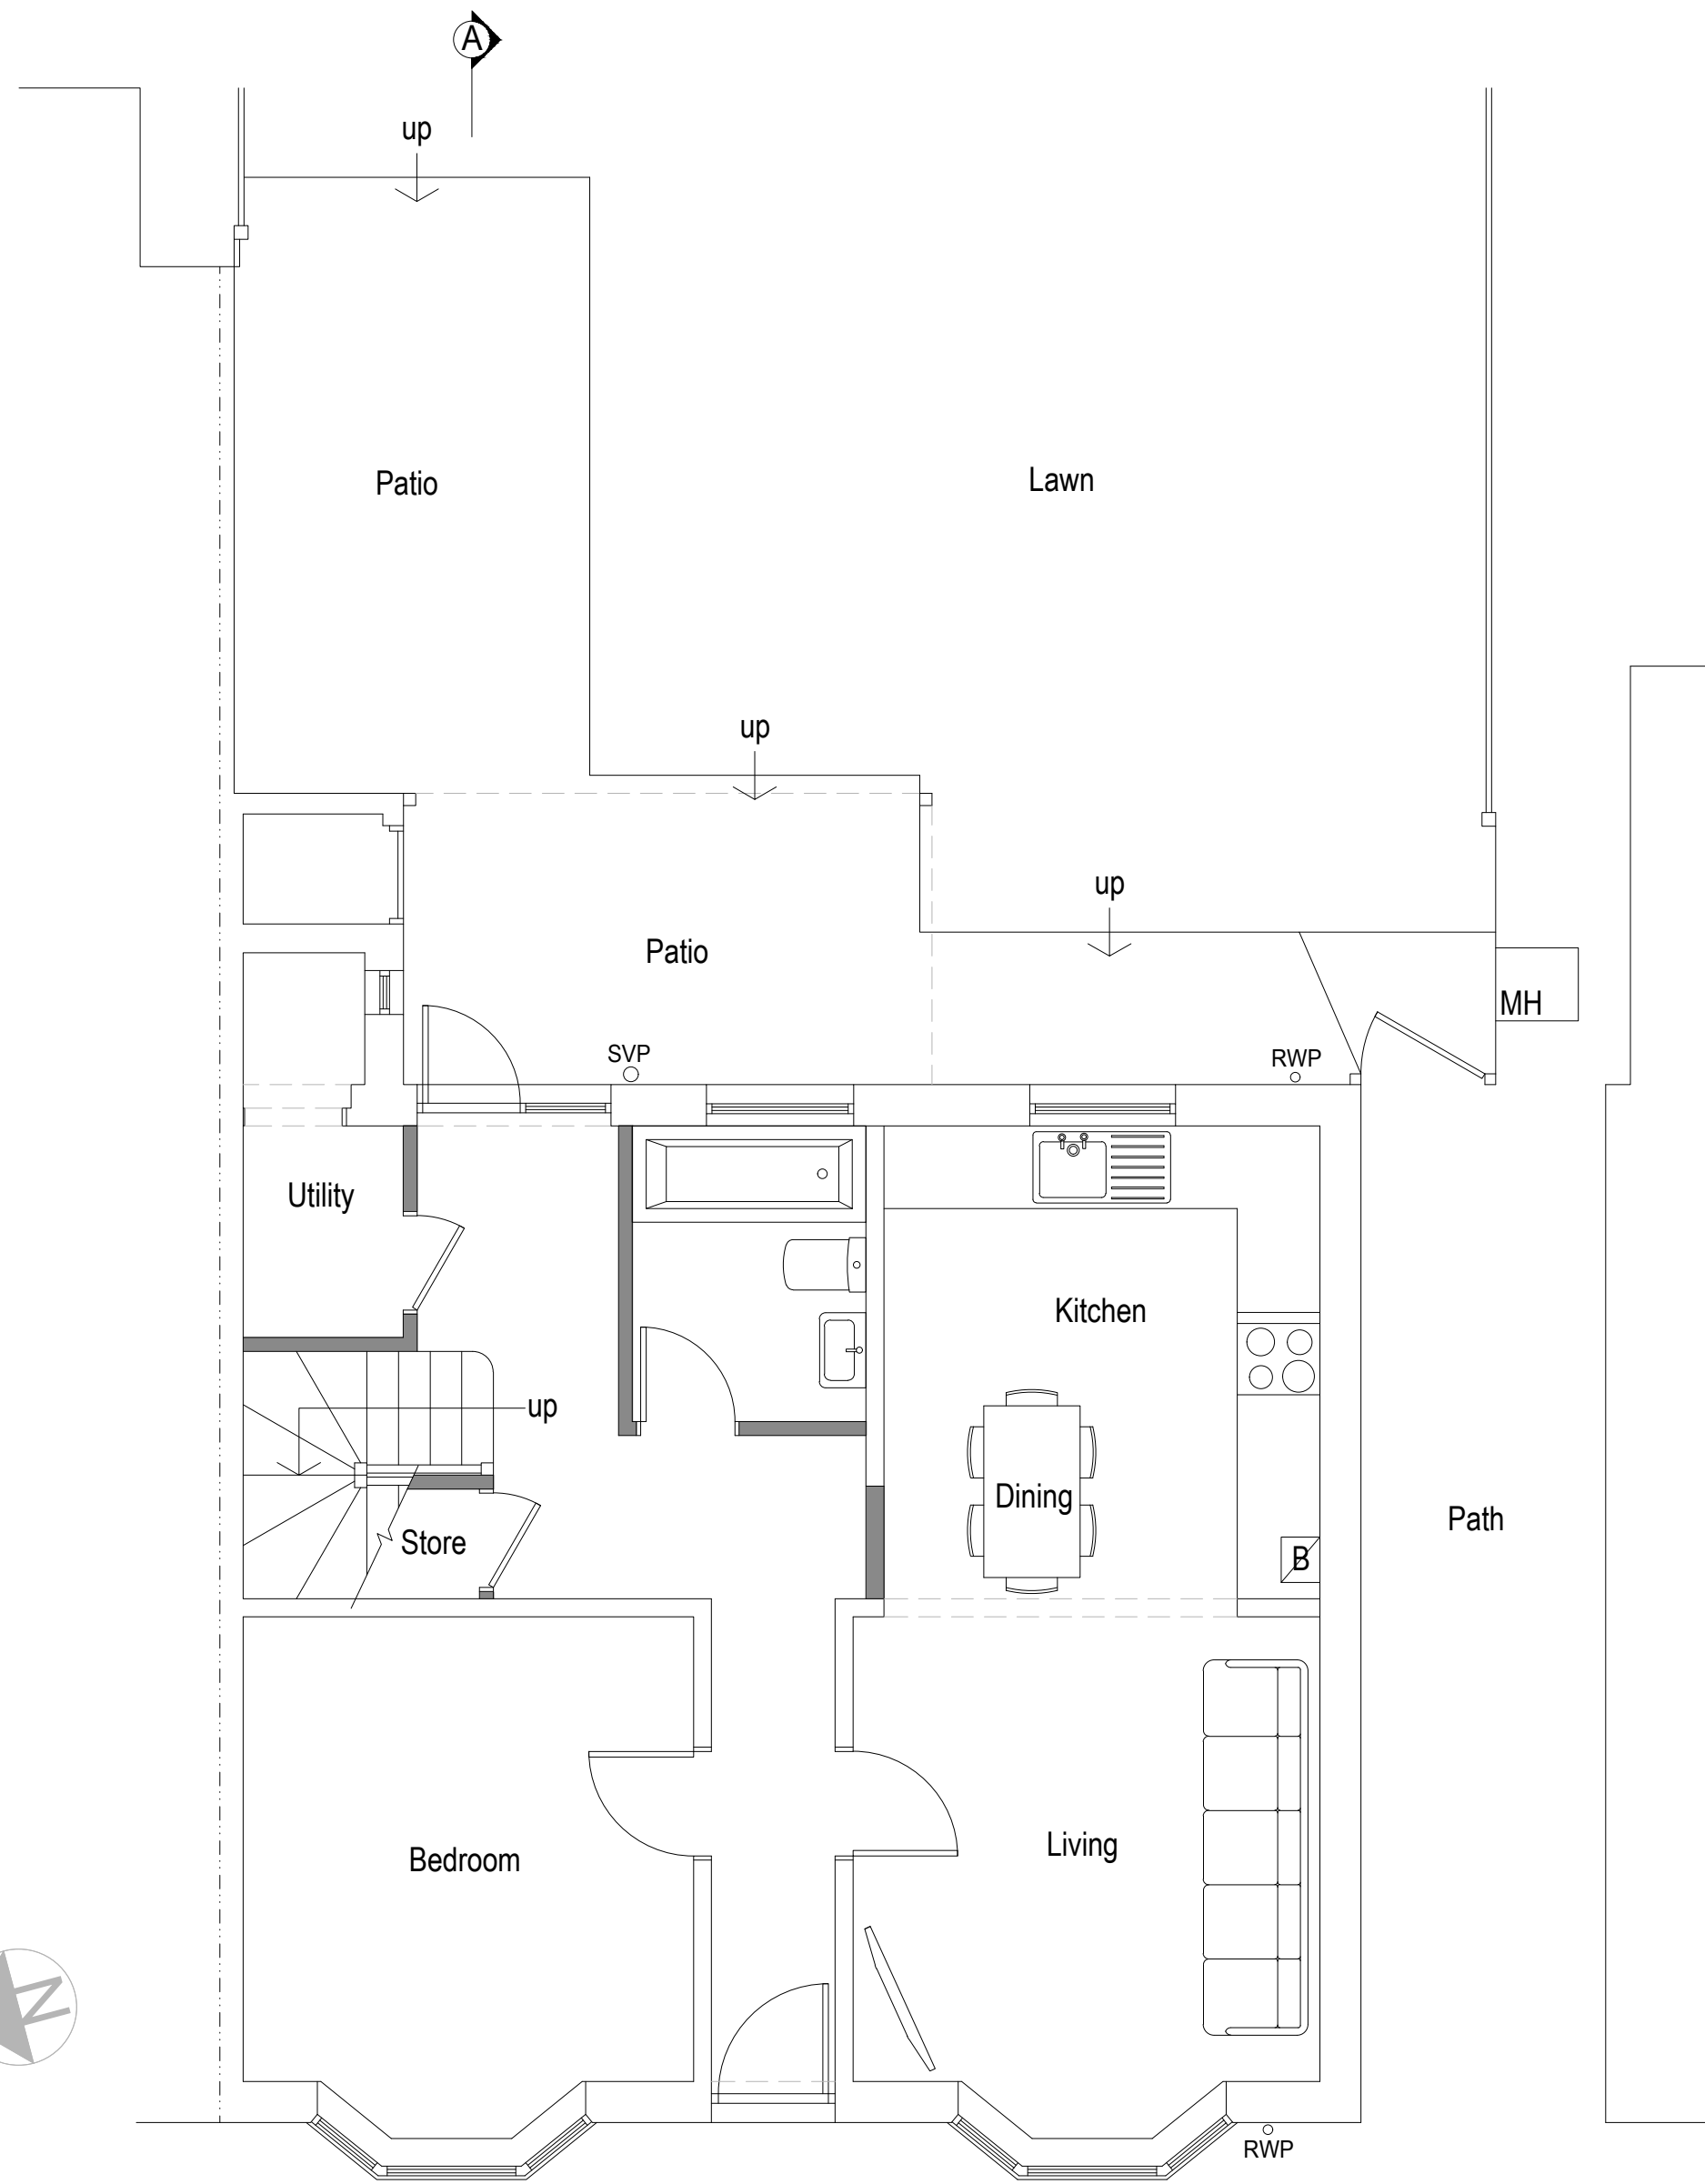

Proposed Ground Floor Plan 1:50

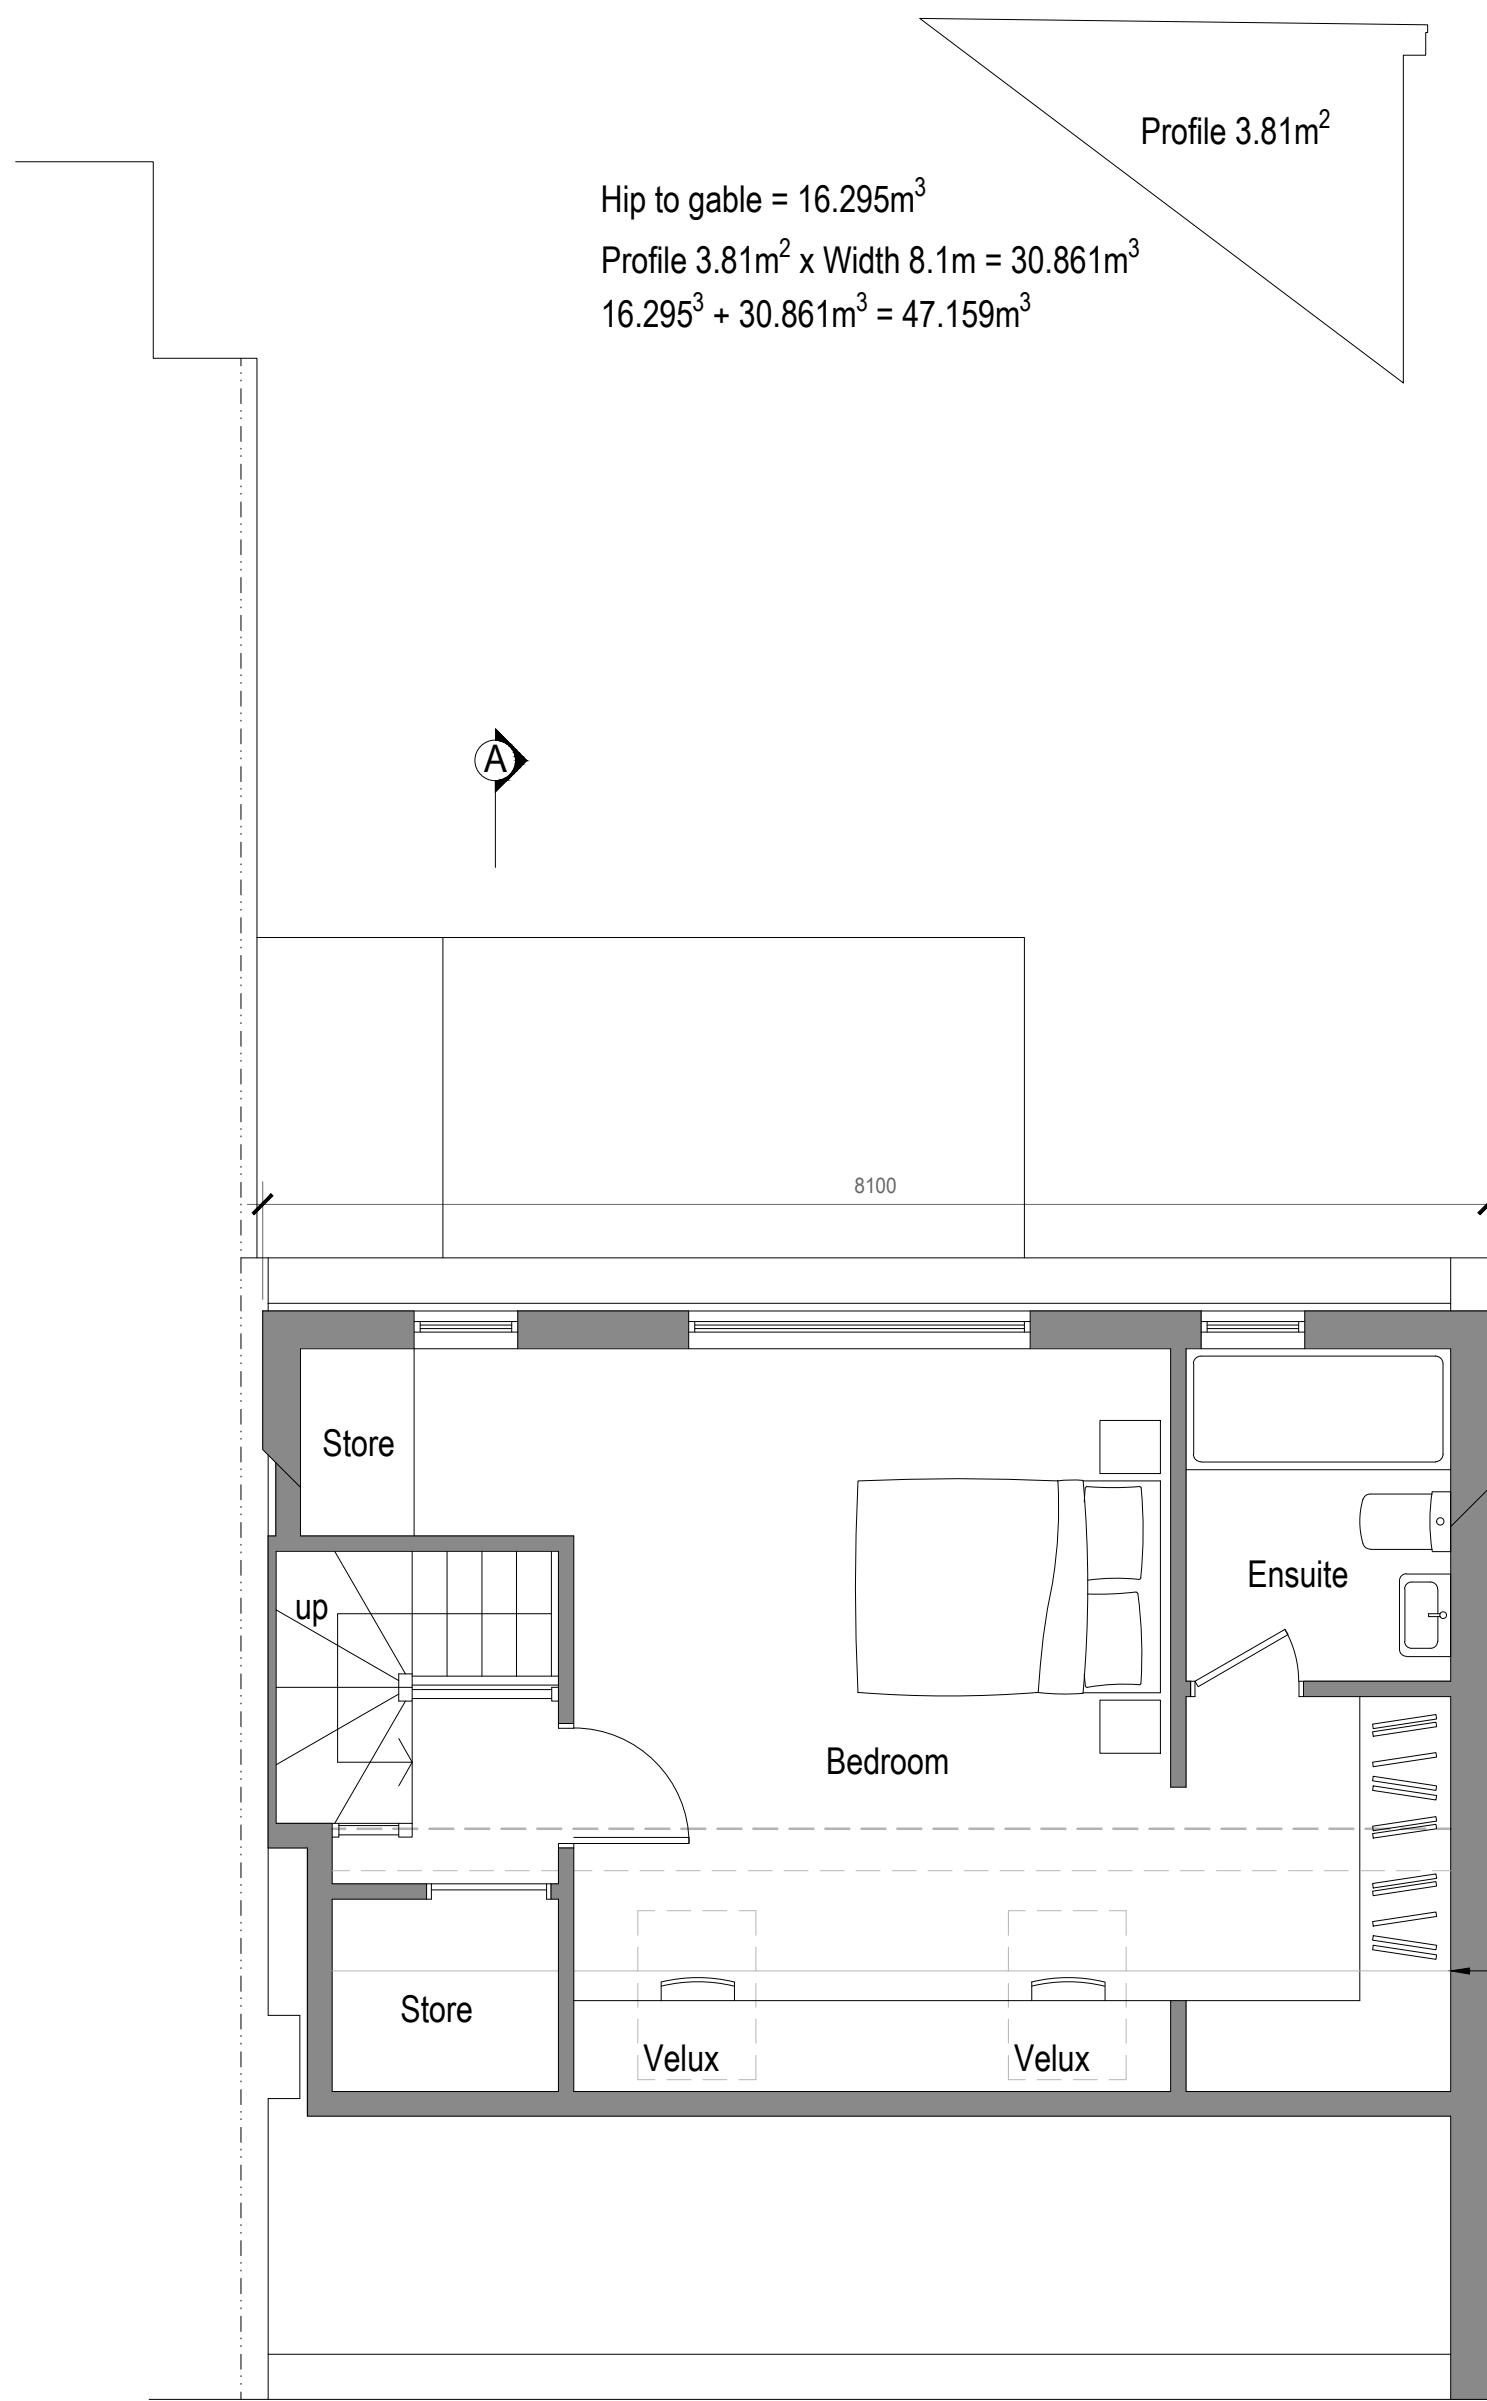

Proposed Loft Plan 1:50

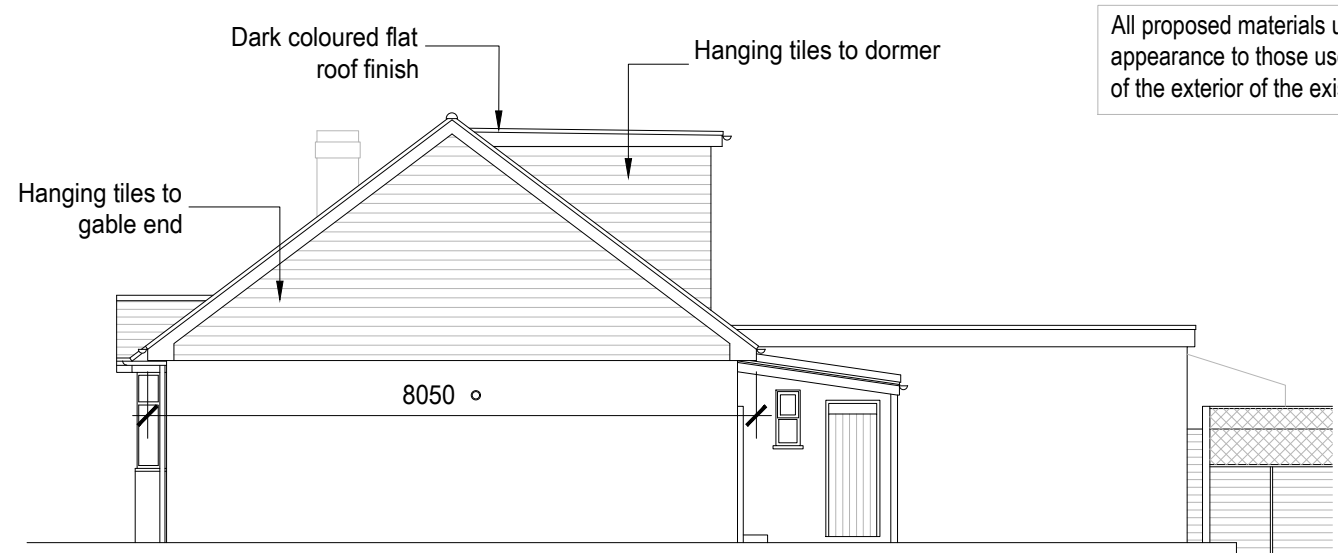

Proposed Side Elevation (South) 1:100

All proposed materials used will be of similar appearance to those used in the construction of the exterior of the existing dwellinghouse



Block plan 1:500



1:500 0 10 20 30 40 50m

1:50 0 1 2 3 4 5 6 7 8 9 10m
1:100 0 1 2 3 4 5 6 7 8 9 10m

amendments	
client	Michael Sims
project	32 Pratton Avenue Lancing BN15 9NU
project ref.	3248
drawing title	Proposed
drawn by	AW
date	June 26
scale	1:50/100@ A1
www.bpmnet.co.uk info@bpmnet.co.uk	
Check all dimensions on site before all work is commenced	
All goods materials workmanship to conform with current building regs BSS and COP's	