




East Elevation as Proposed - Scale 1:100



North Elevation as Proposed - Scale 1:100

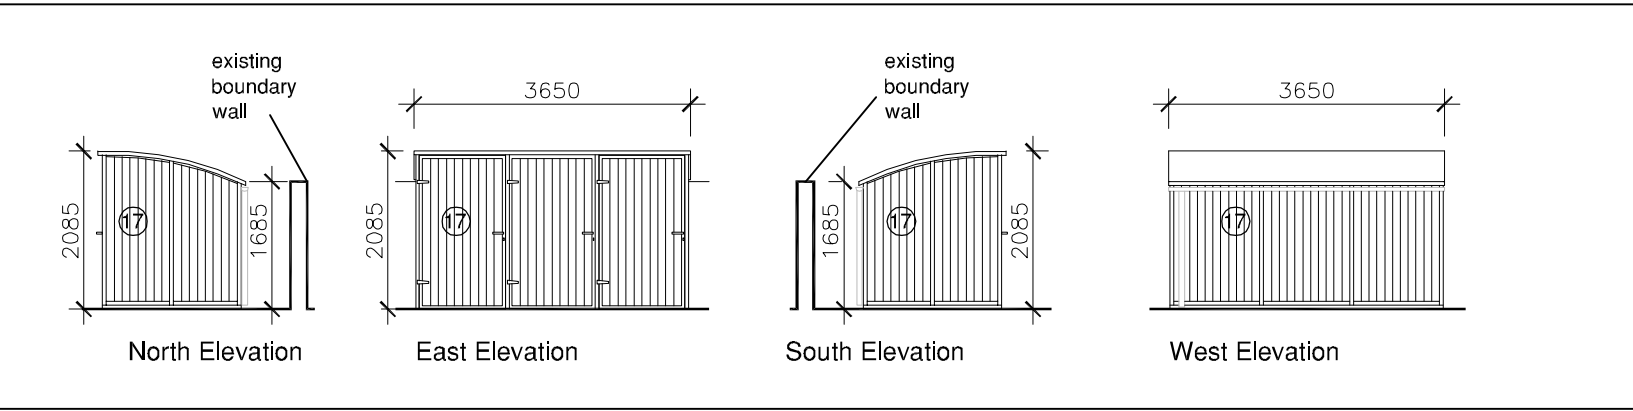

Elevations of the Proposed Mobility Scooter Store- Scale 1:100



North Internal Elevation as Proposed - Scale 1:100

KEY			
1	Existing slate roof tiles	9	Existing PPC aluminium door
2	Existing uPVC windows	10	Existing render
3	Existing brickwork	11	New slate roof tiles to match existing
4	Existing timber fence	12	New uPVC windows to match existing
5	Existing PPC aluminium louvres	13	New brickwork to match existing
6	Existing flat roof	14	New PPC aluminium glazed door
7	Existing uPVC gutter and rain water pipes	15	New uPVC gutter to match existing
8	omitted	16	New PPC aluminium glazed door
		17	New Mobility Scooter Store - hot dip galvanized frame with powder coated doors and panels
		18	New uPVC water butts
		19	Storage unit
		20	New ramp and handrails
		21	New 1.8m high double slatted timber fence
		22	Frameless glass balustrade
		23	New PPC aluminium conservatory glazed roof and glazed wall with sliding door
		24	New signs: for details see drawing 25001 SK33
		25	New photovoltaic panels
		26	Existing uPVC inward opening door to be replaced with matching uPVC outward opening door
		27	New steps and painted steel balustrade

