




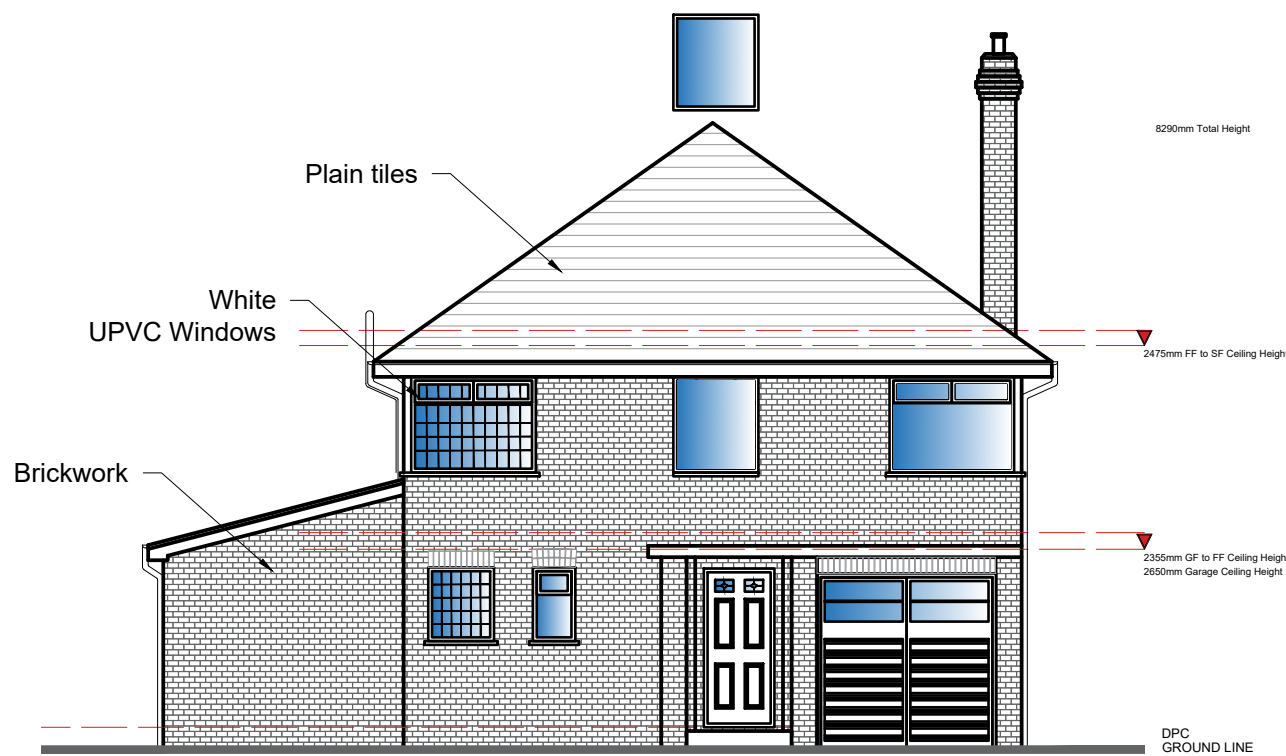


Existing East Elevation
Scale: 1:100

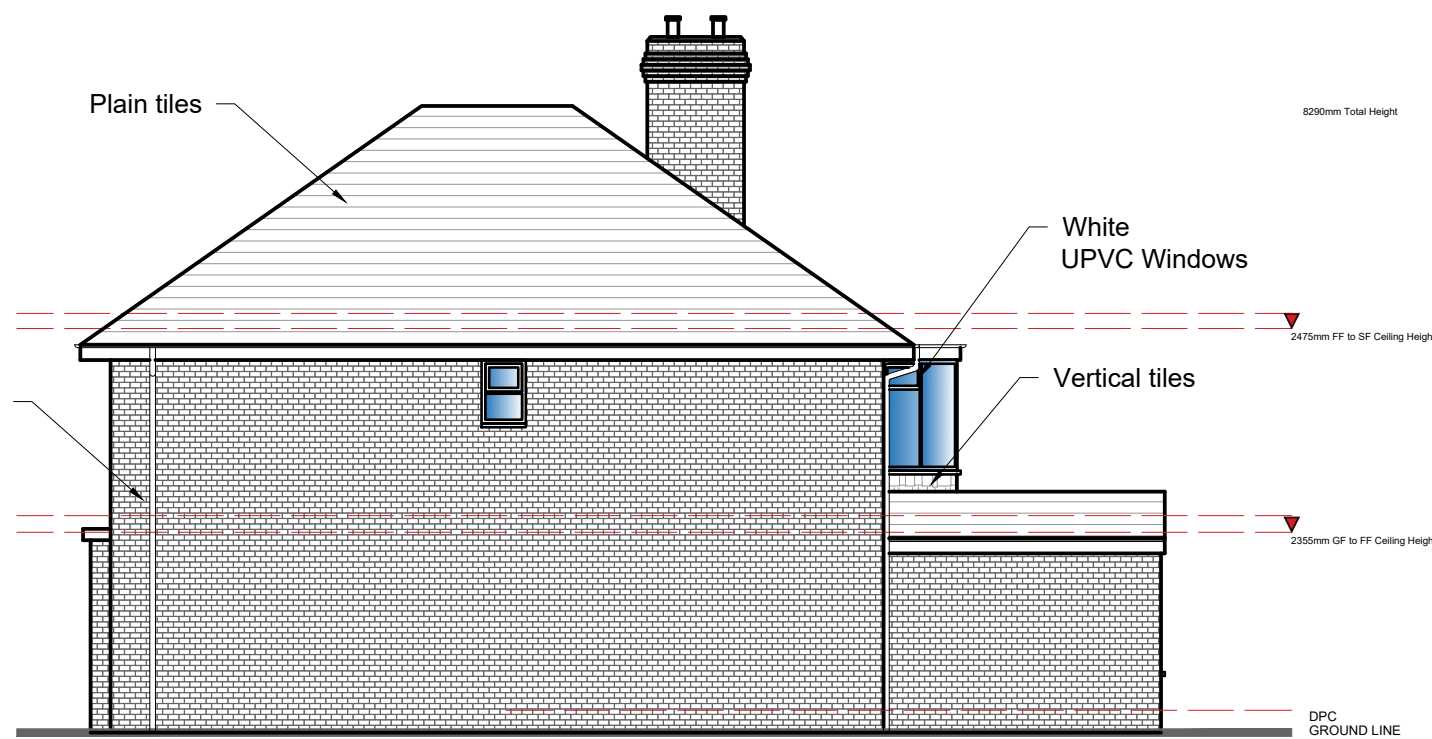


Existing North Elevation
Scale: 1:100

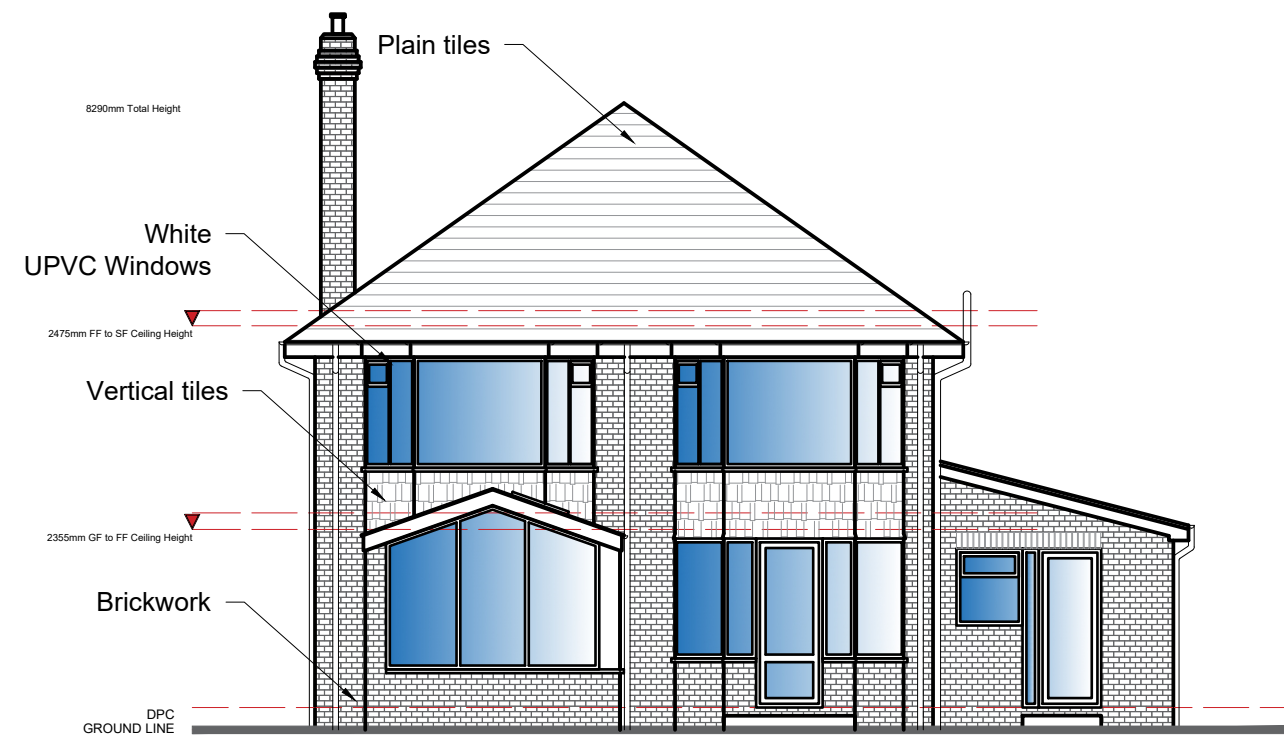


Existing West Elevation
Scale: 1:100

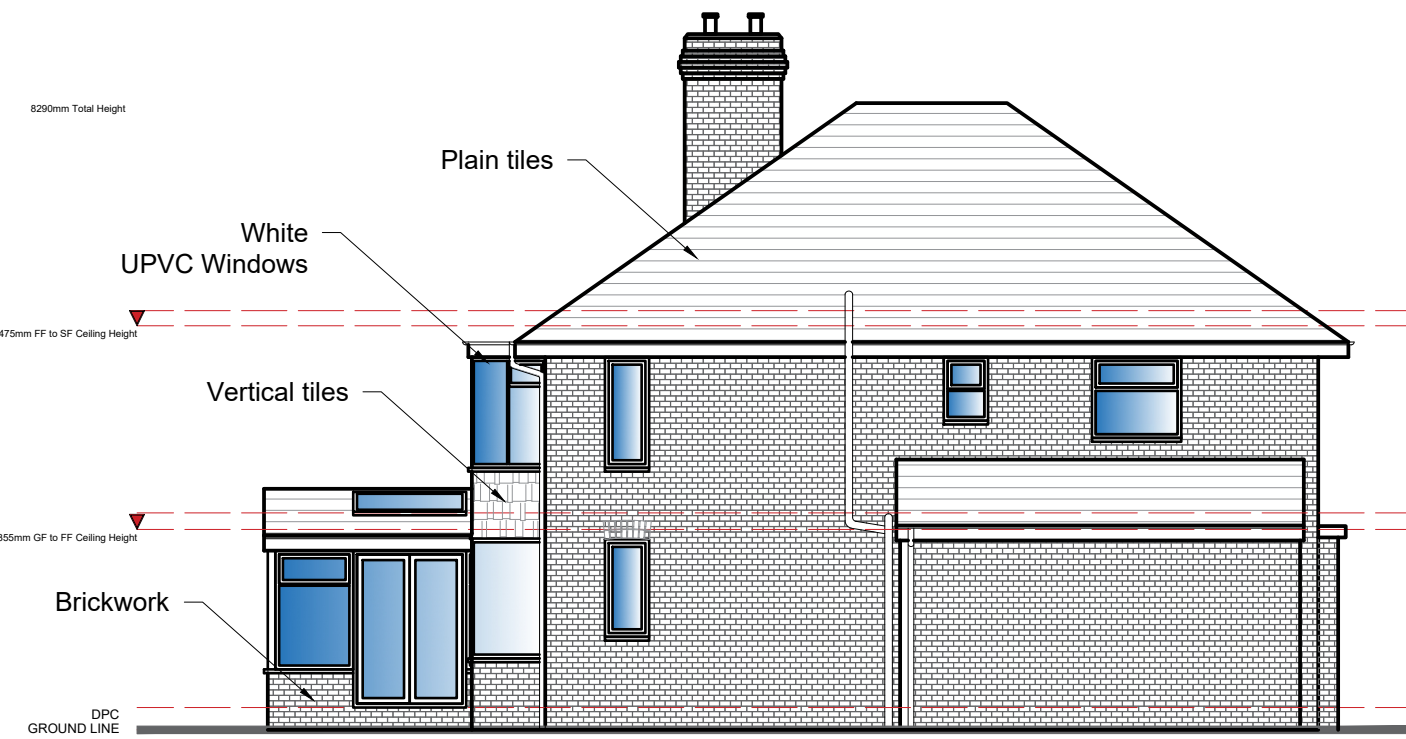

Existing South Elevation
Scale: 1:100

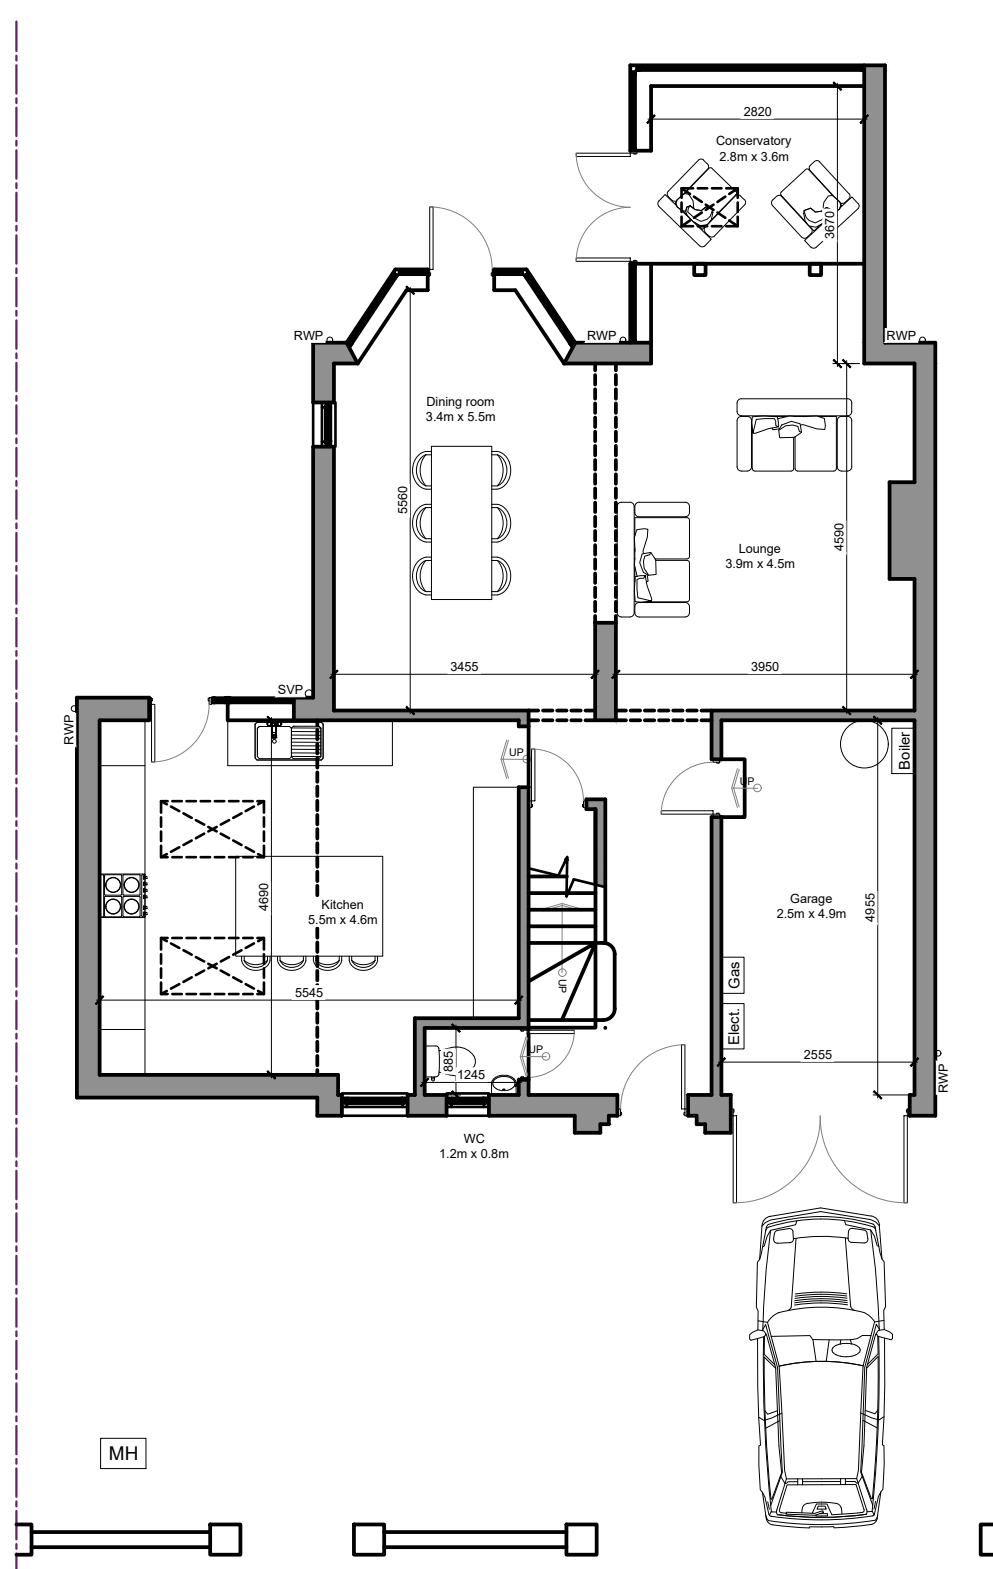

Existing Ground Floor Plan
Scale: 1:100

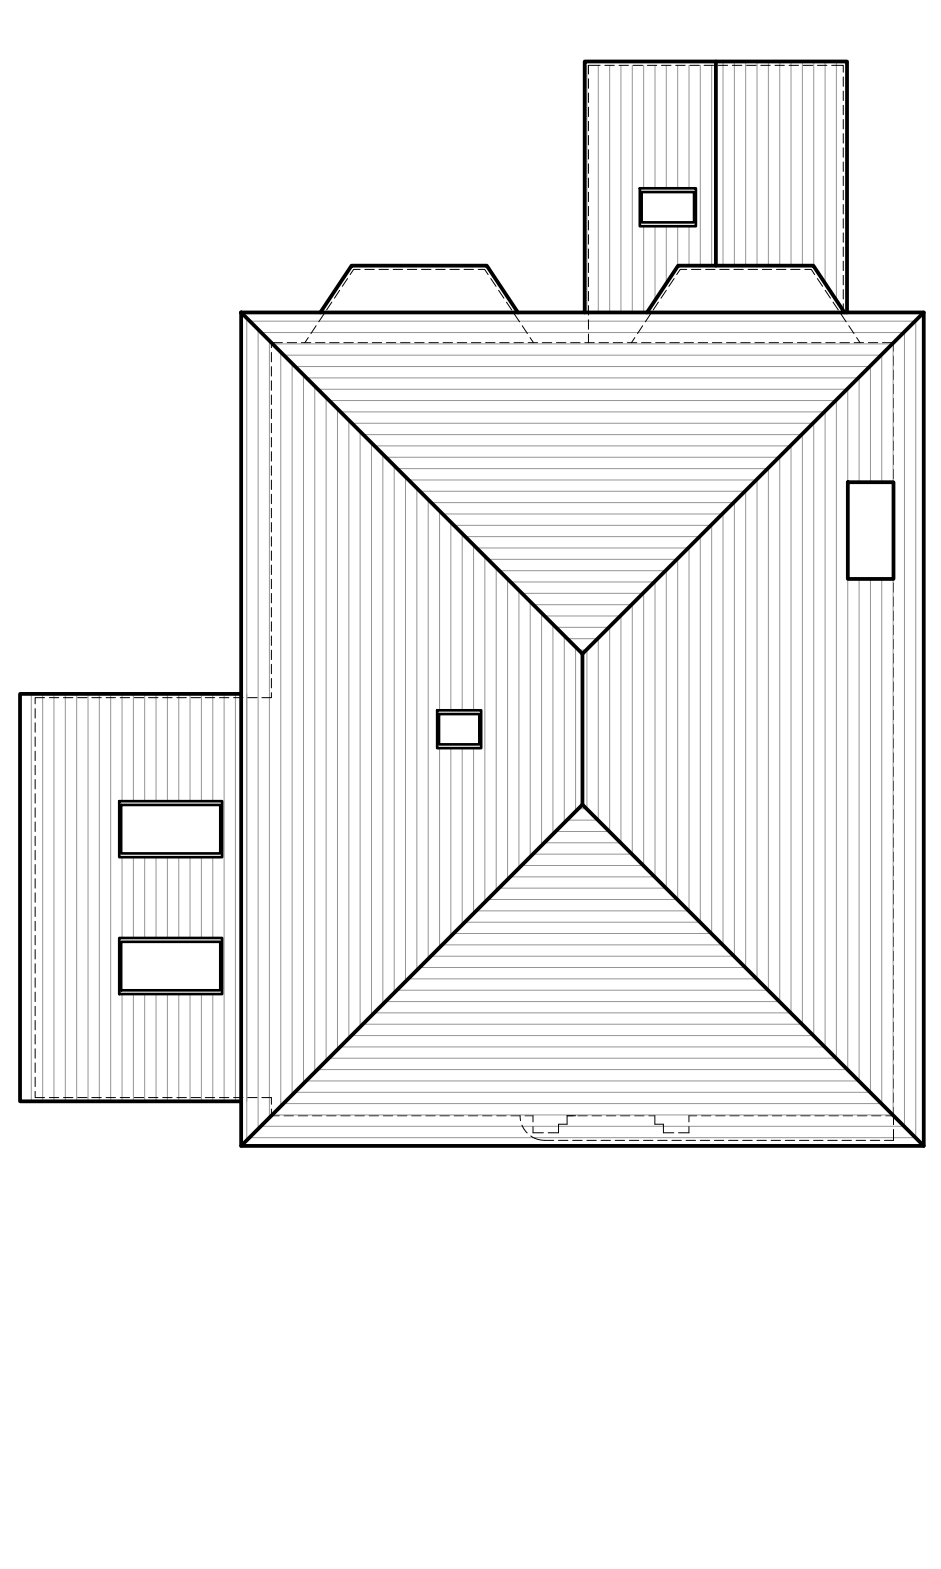

Existing Roof Plan
Scale: 1:100



Location Plan
Scale: 1:1250




SITE AREA - 361.3m²
Block Plan
Scale: 1:500

NOTE:

This drawing is to be read in conjunction with the Construction Notes and Structural Engineer's details.
The Contractor is responsible for all setting out and must check levels and dimensions on site before ordering materials or commencing work.
Refer to written dimensions only. Do not scale from drawings, except for the purposes of Planning assessment.
The Architect is to be immediately notified of any omissions or discrepancies.
Building work should not commence until all statutory approvals have been granted, i.e. Planning, Building Control, etc.
If a public sewer is discovered, consent to 'Build-over/Close-to' may be required from the Water Authority.

PARTY WALLS:

Work to Party Walls (including insertion of flashings, beam bearings, etc) are subject to Party Wall agreements with neighbours and are to be arranged by the Client in accordance with the Party Wall Act (i.e. Providing two months written notice)

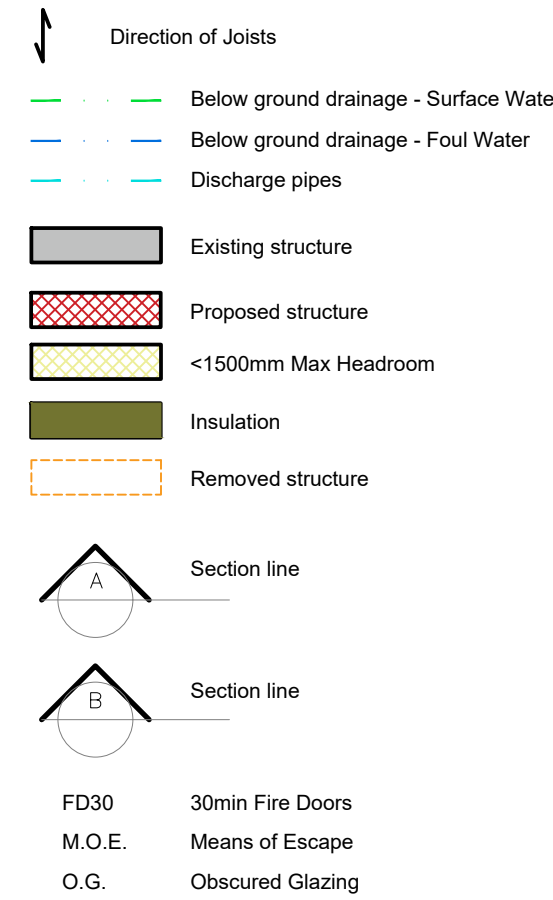

Revision	Date	Details	Initials
A	23/06/2026	Planning Amendments	DLS

These drawings and designs are the property of Shear Architectural Design Ltd and must not be copied, retained, or used without prior written consent.
© Copyright



CREATE INSPIRE ENHANCE


Maritime House - 2nd Floor Echo 3 office
Basin Rd N,
Portslade,
Brighton
BN41 1WR
07881 656512
info@sheararchitecturaldesign.co.uk
www.sheararchitecturaldesign.co.uk

PROJECT:

7 Southview Drive,
Worthing, BN11 5HU
West Sussex

DRAWING TITLE:

Front Porch and garage
extension and conversion

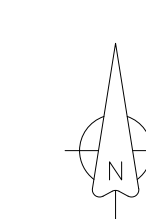

NORTH

DATE:

SCALE:

DRAWN: SC

CHECKED: DS

SHEET OF

SY1

PROJECT NUMBER:

DRAWING NUMBER:

REVISION:

FOR APPROVAL