
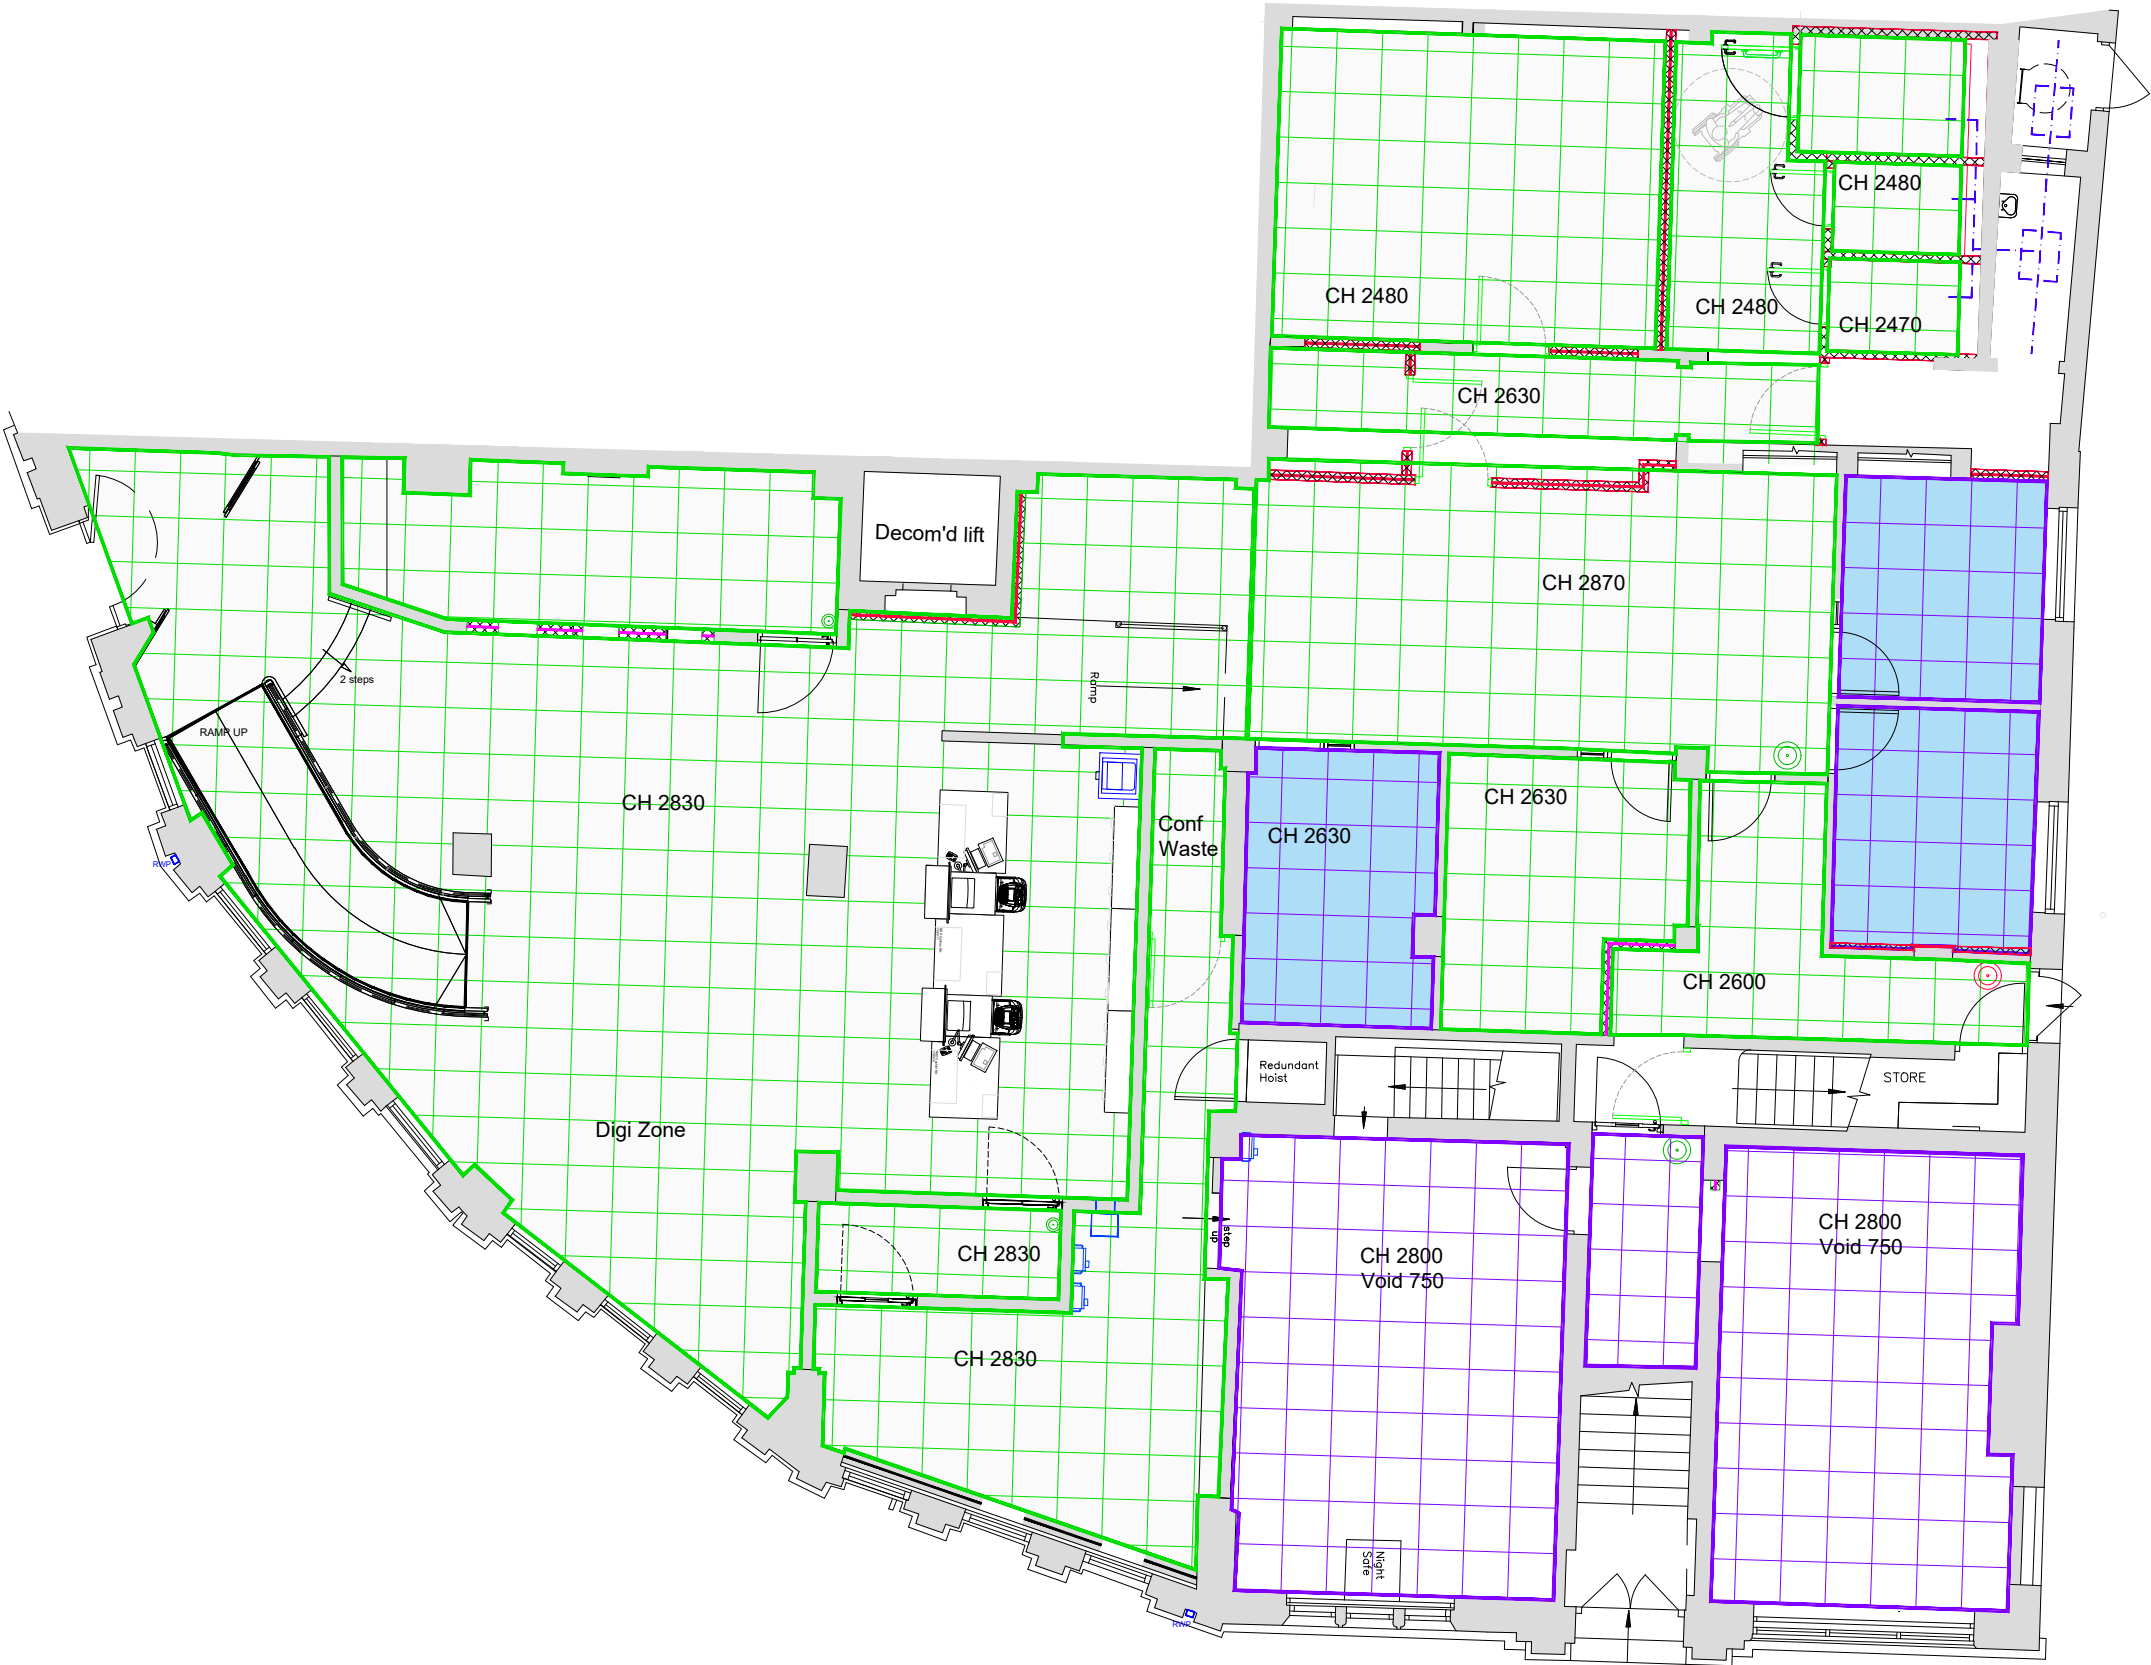
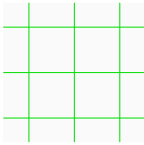
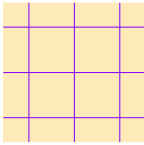
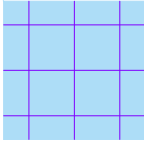
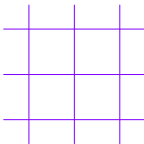
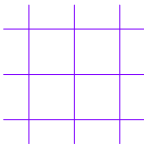


0 1:50 2500mm

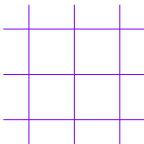

-  Replacement primary suspended ceiling Zentia Aruba Tegular 600 x 600 tiles with Tegular 24 grid colour global white reinstated to match the existing height
-  Subject to works to the existing lanterns over, Mech Vent & replacement insulation
Replacement primary suspended ceiling Zentia Aruba Tegular 600 x 600 tiles with Tegular 24 grid colour global white reinstated to match the existing height
-  Secondary ceiling to be under-drawn with fire resistance board to achieve 1hr fire resistance
-  Subject to clarification that the existing fire complementation integrity is intact.
Replacement primary suspended ceiling Zentia Aruba Tegular 600 x 600 tiles with Tegular 24 grid colour global white reinstated to match the existing height
-  Secondary ceiling to be under-drawn with fire resistance board to achieve 1hr fire resistance
-  Indicates existing primary ceiling retained.

STAGE 4 - CONTRACTORS PROPOSALS

D	18/05/2026	Listed Building / Planning Permission	LJ/ PW
C	12/03/2026	Stage 4 - Contractors Proposal Submission	CM/ PW
B	01/12/25	Stage 4 - Listed Building Submission	CM/ PW
A	10/11/2025	Initial CP Submission for costing	CM/ PW
REV	DATE	REVISION	INITIALS



LLOYDS BANKING GROUP
ALL DIMENSIONS TO BE VERIFIED PRIOR TO COMMENCING WORK. DRAWING TO BE READ IN CONJUNCTION WITH PROJECT SPECIFICATIONS.
THIS DRAWING IS THE PROPERTY OF LLOYDS BANKING GROUP AND COPYRIGHT IS RESERVED BY THEM. THE DRAWING IS ISSUED ON CONDITION THAT IT IS NOT COPIED OR DISCLOSED BY OR TO ANY UNAUTHORISED PERSONS WITHOUT PRIOR CONSENT IN WRITING TO LLOYDS BANKING GROUP - GROUP PROPERTY. ALL MODIFIED DRAWINGS SHOULD BE RETURNED TO LLOYDS BANKING GROUP.
GROUP PROPERTY
BRISTOL - PO Box 112, Canons House, Canons Way, BRISTOL, BS99 7LB
EDINBURGH - Sighthill South, 12 Bankhead Crossway South, EDINBURGH, EH11 4EN
HALIFAX - Trinity Road, HALIFAX, West Yorkshire, HX1 2RG

PROJECT ADDRESS	SCALE
Lloyds	A1 - 1:50
Worthing 41-43 South Street	A3 - 1:100
41-43 South Steet	DATE
WORTHING BN11 3AU	04/11/2025
DRAWING DESCRIPTION	DRAWN BY
Ground Floor	-
Proposed Reflected Ceiling Plan	REVISION
DRAWING NUMBER	D
50333700-HLN-XX-00-M2-AR04-0801	