



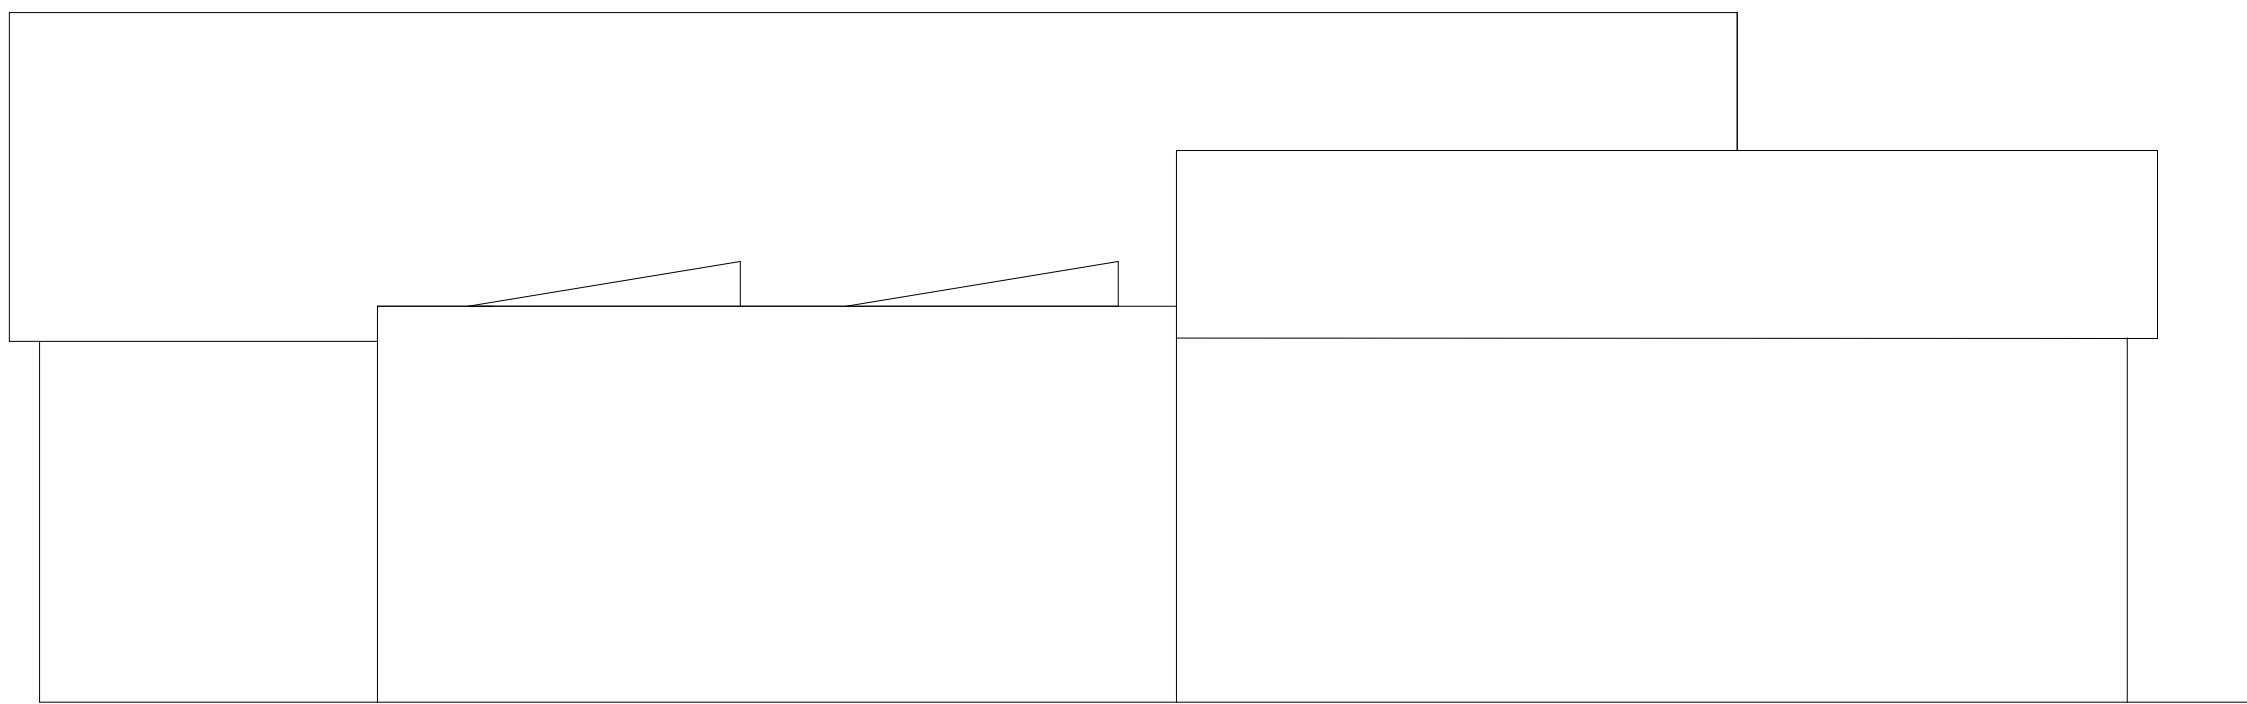

Proposed west elevation



Proposed east elevation

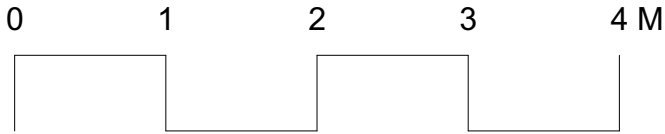

E			Notes:	Richard Clayson Ltd					
D				Project: 65 Fernhurst Drive		Drawing Number: 65/009		Rev: A	Date: Dec 2025
C				Drawing Title: Proposed east and west elevations		Drawn by: RGC	Scale: 1:50 on A3		
B				ALL DIMENSIONS TO BE CHECKED ON SITE. REPORT OMISSIONS AND DISCREPANCIES IMMEDIATELY. Richard Clayson Ltd 2020					
A									
Rev	Date	Details							