


Scale
1:100


0 1 2 3 4 5 6 7 8 9 10 Metres

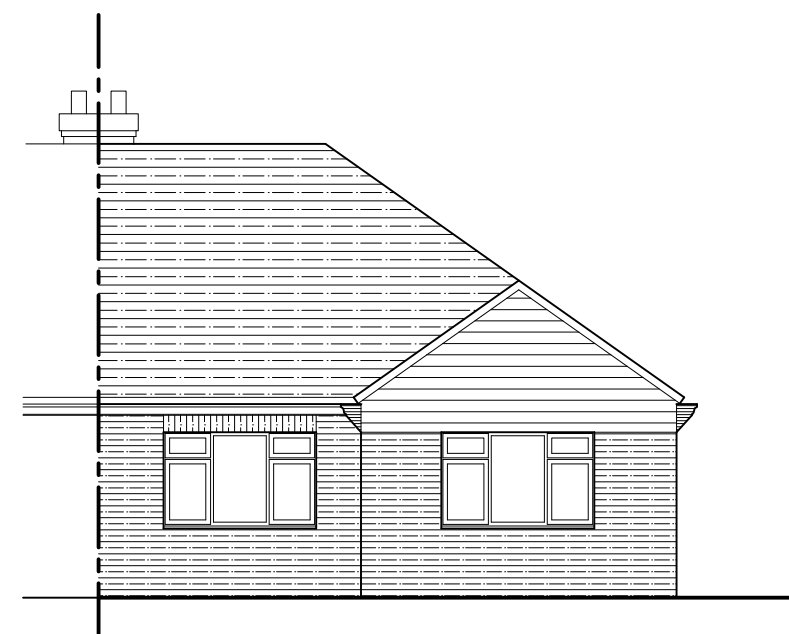


Existing Front (north) Elevation
Scale 1:100




Existing Side (west) Elevation
Scale 1:100

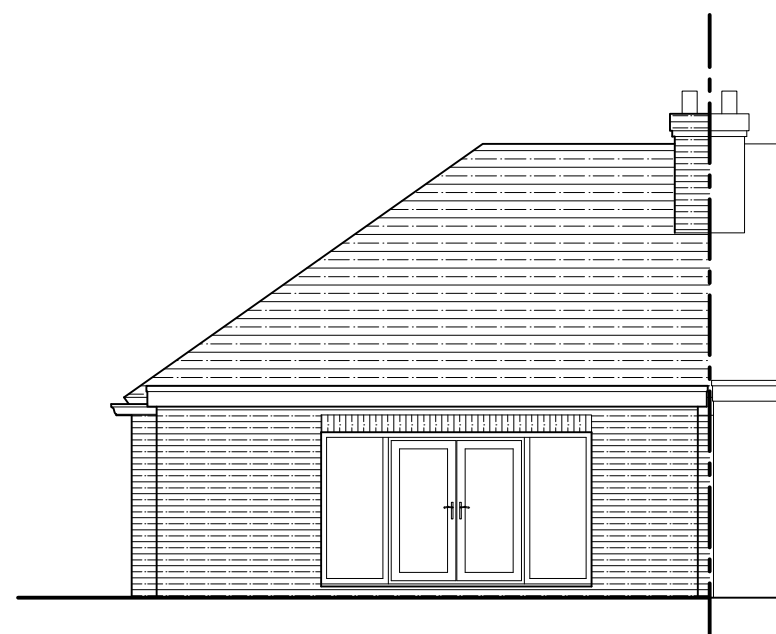


Existing Rear (south) Elevation
Scale 1:100

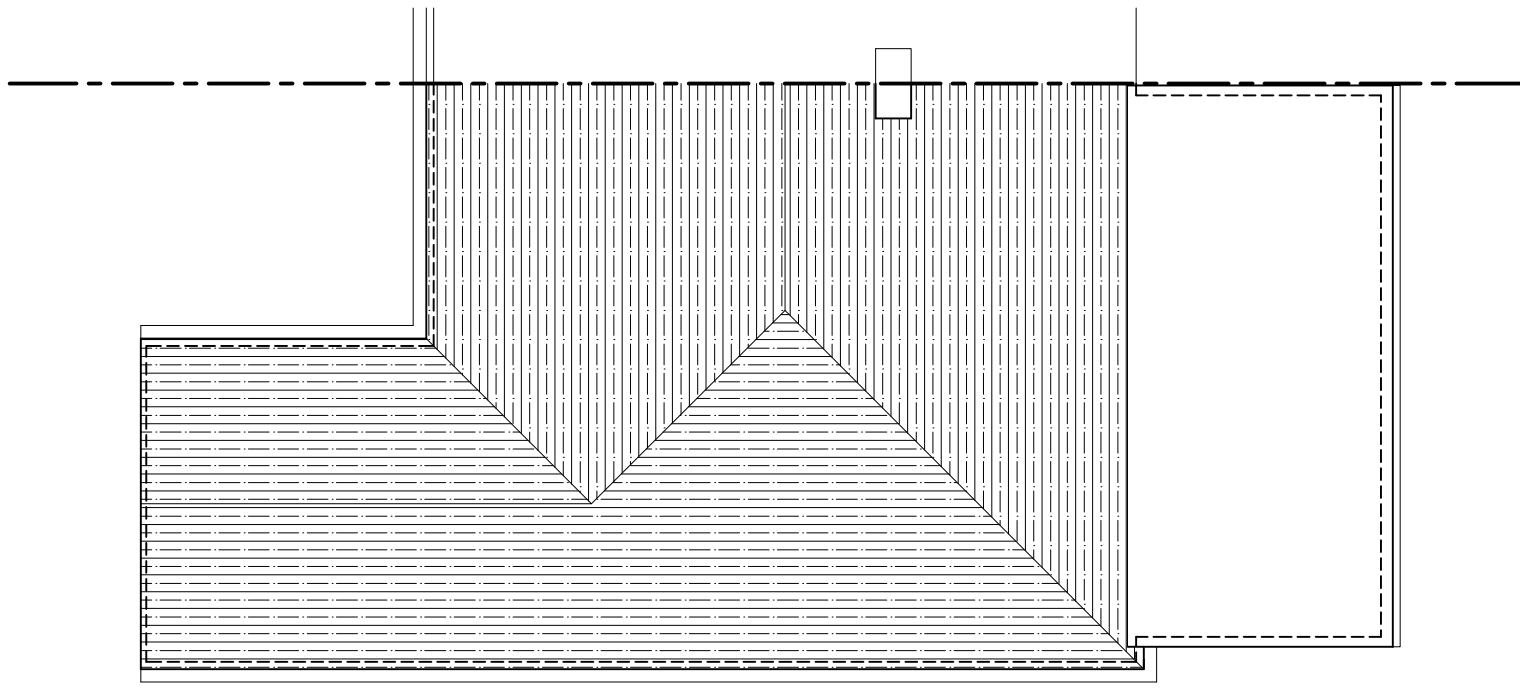

Existing Roof Plan
Scale 1:100

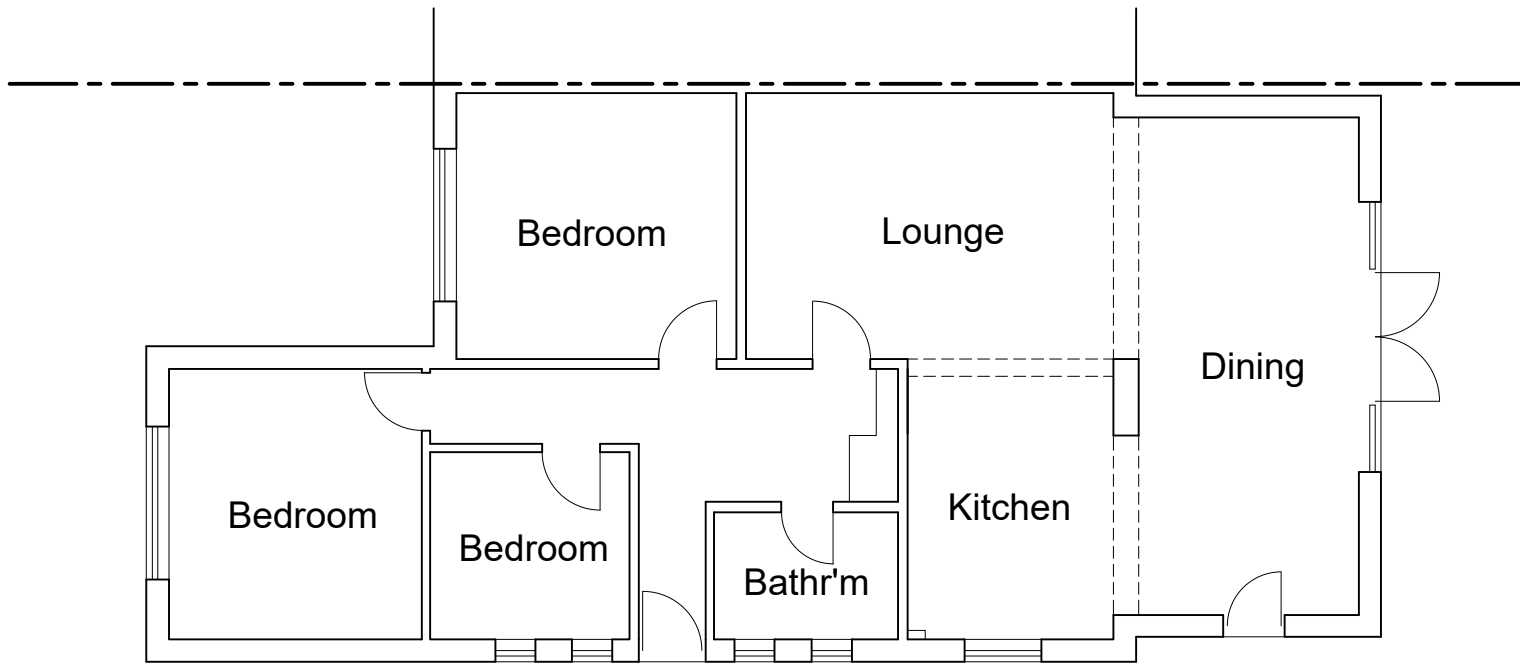

Existing Ground Floor Plan
Scale 1:100

 

Rev:	Description:	Date:
HORIZON DESIGN ARCHITECTURAL TECHNOLOGY Horizon Design Limited 4 High View Worthing BN13 3DQ 01903 205868 info@horizon-design.co.ukwww.horizon-design.co.uk		
Client: Mr & Mrs Clarke		
Project: 2 Melrose Close Worthing West Sussex BN13 1NY		
Drawing title: Existing Plans & Elevations		
Scale: 1:100 @ A1		
Date: 12.11.25	Drawn: KWF	
Drawing number: 3239-01	Revision: -	