




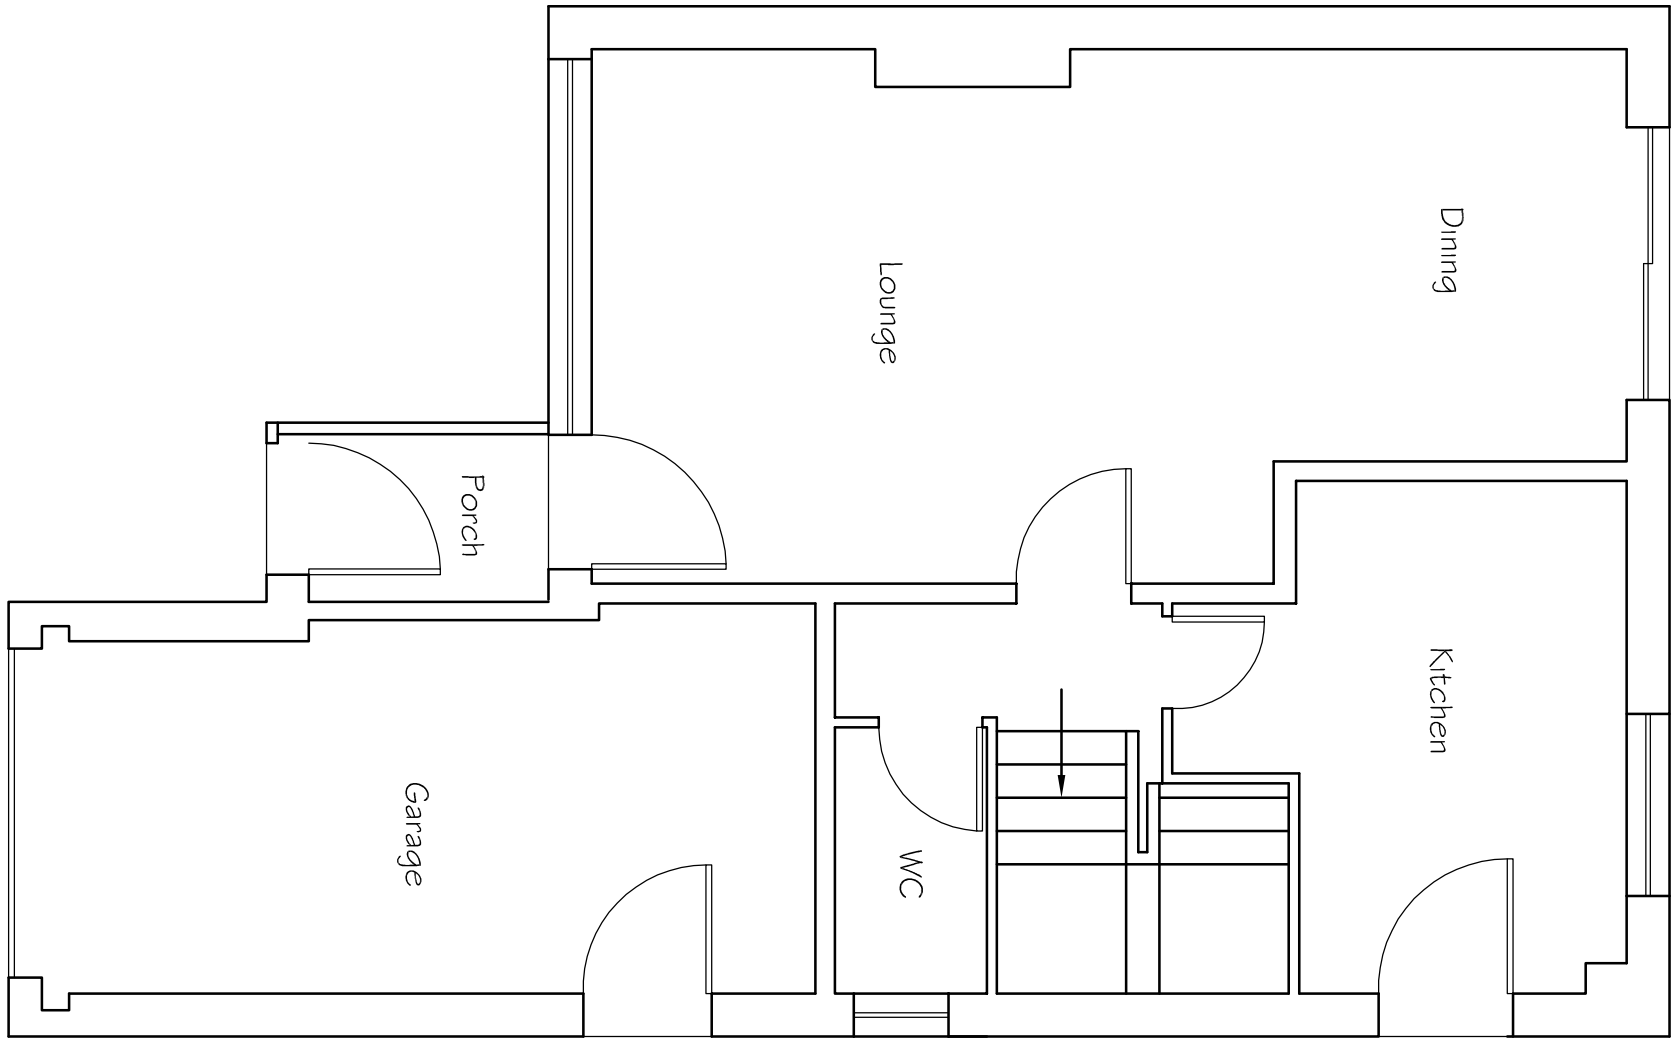


Existing Ground Floor Plan

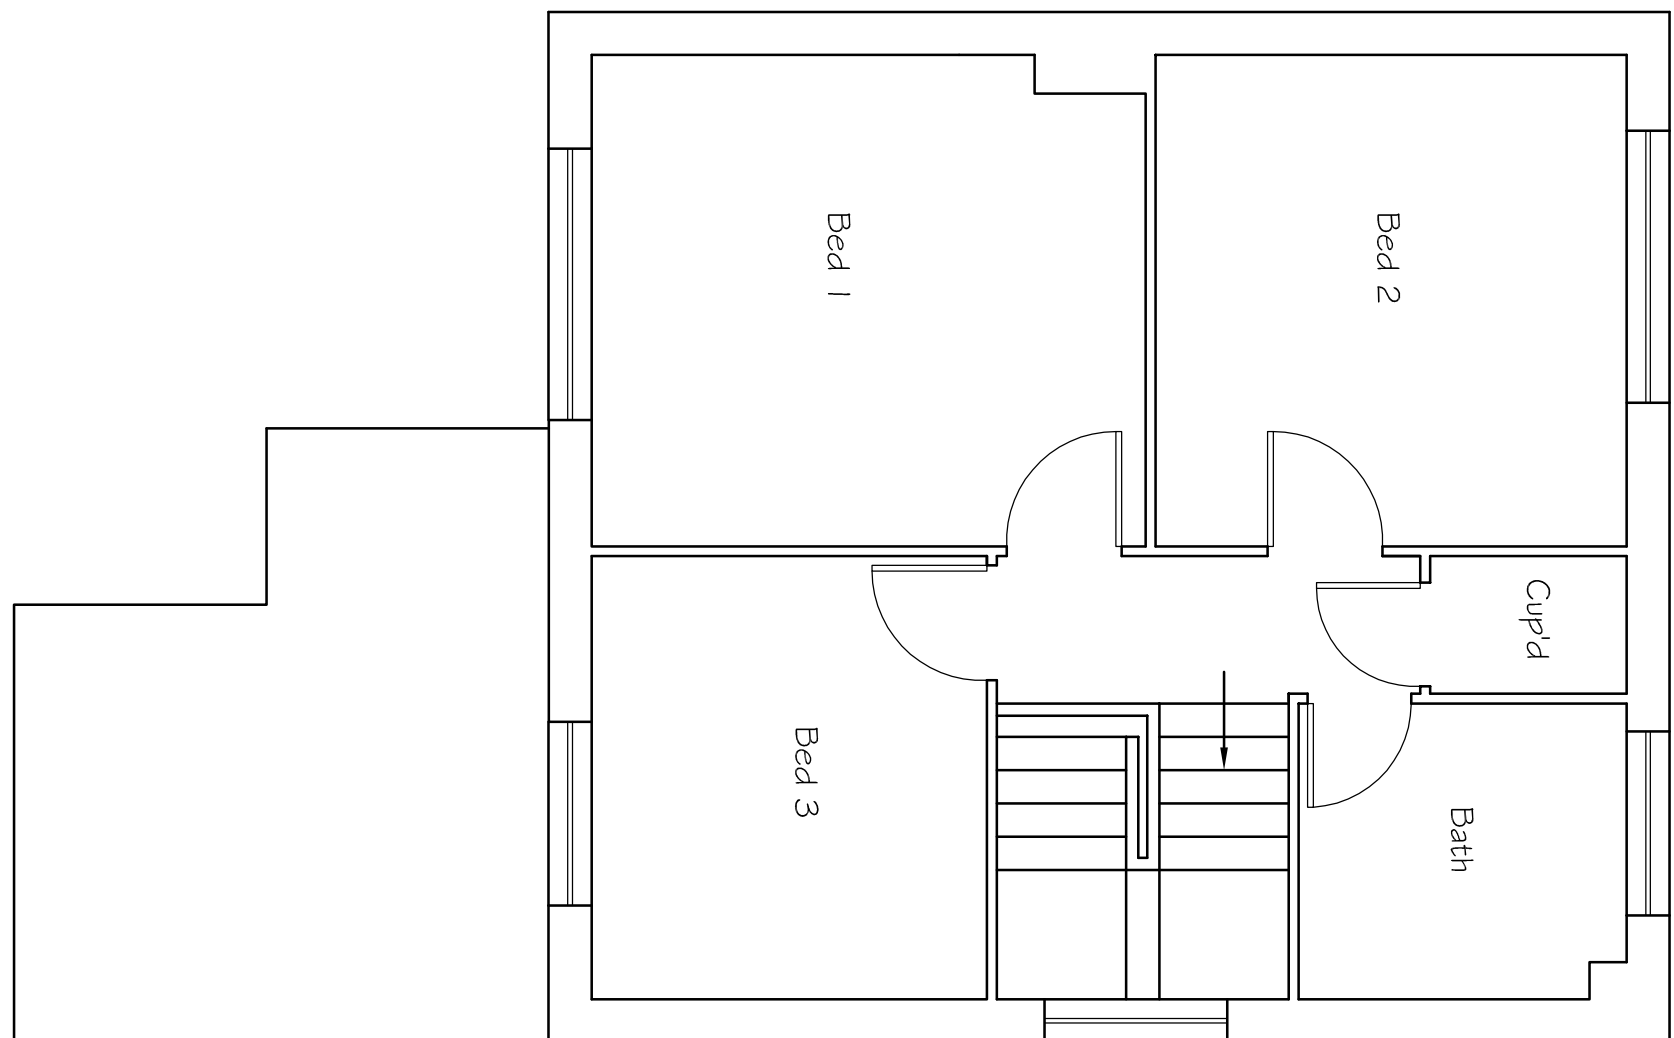






Existing First Floor Plan

 

Existing Roof Plan

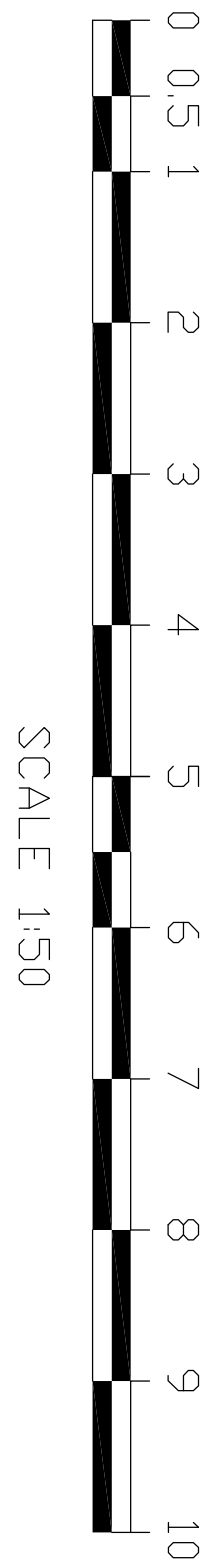

SCALE 1:50

 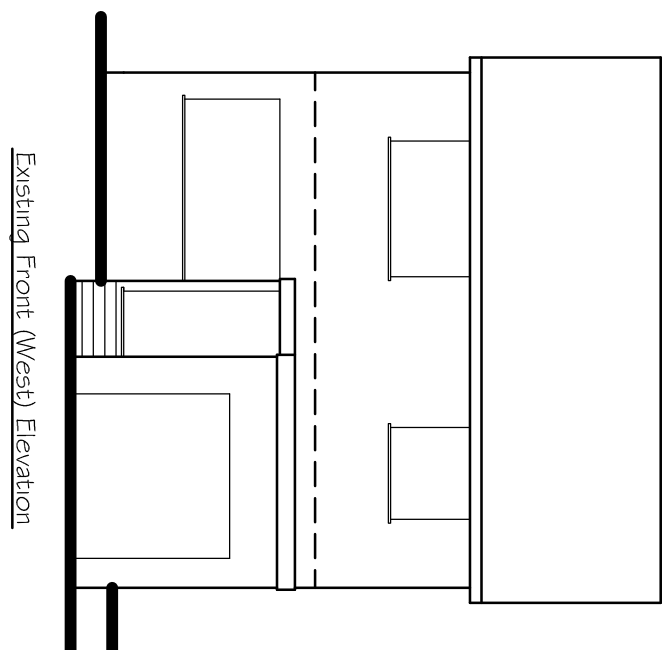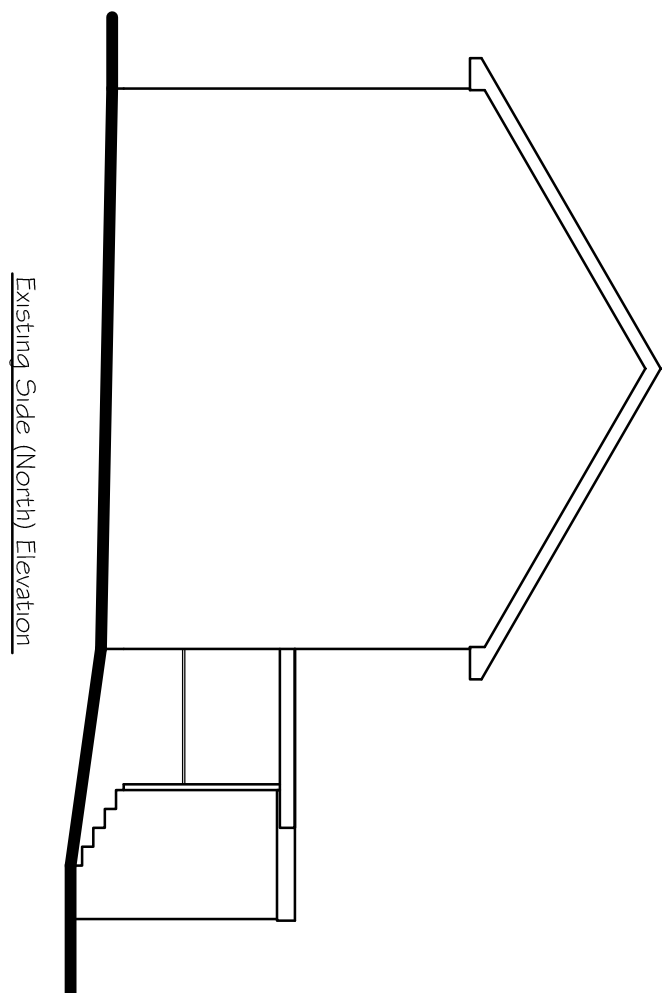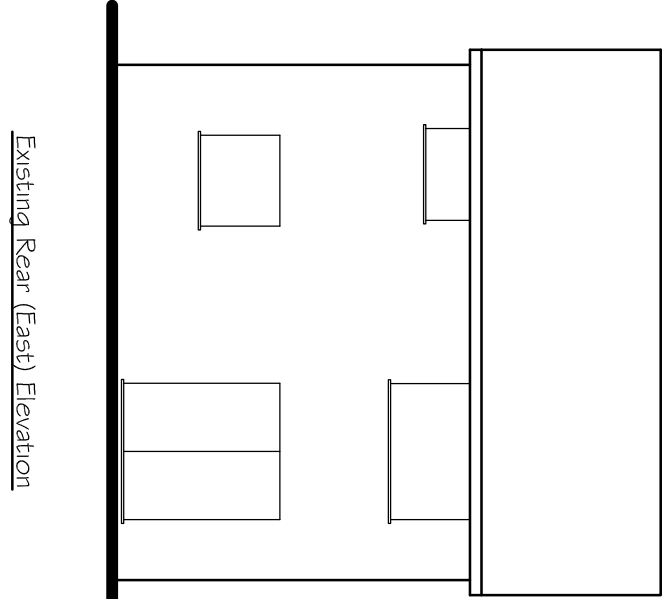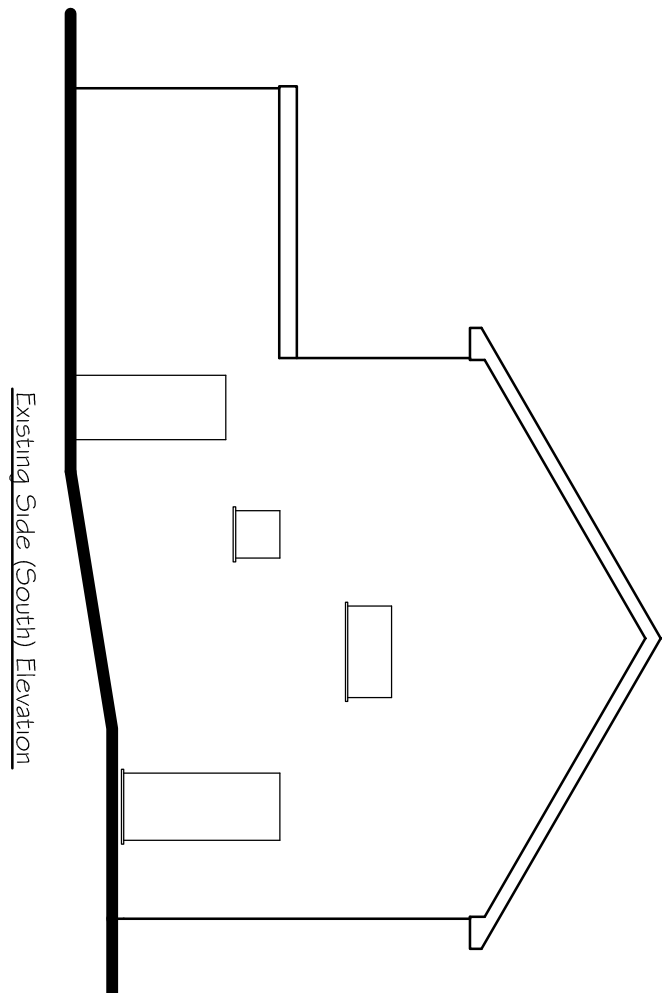

SCALE 1:100

Tony Rogers Building Consultants	
Address: 40 Dawn Crescent, Upper Beeding West Sussex, BN44 3WH	
Telephone: 01903 815225 Fax: 01903 815225	
Rev:	Date:
0	Nov 2025
Revision Description: Working drawn to South elevation and North elevation added	
Client: Mr G Martin	
Address: 30 Saxons Shoreham West Sussex BN43 5JE	
Project: Proposed single storey rear extension and two storey side extension	
Scale: 1:50 1:100	
Paper Size A1	
Date: November 2025	
Drawing No: 25/1618/01	
Drawn By: AWR	Revision: A