
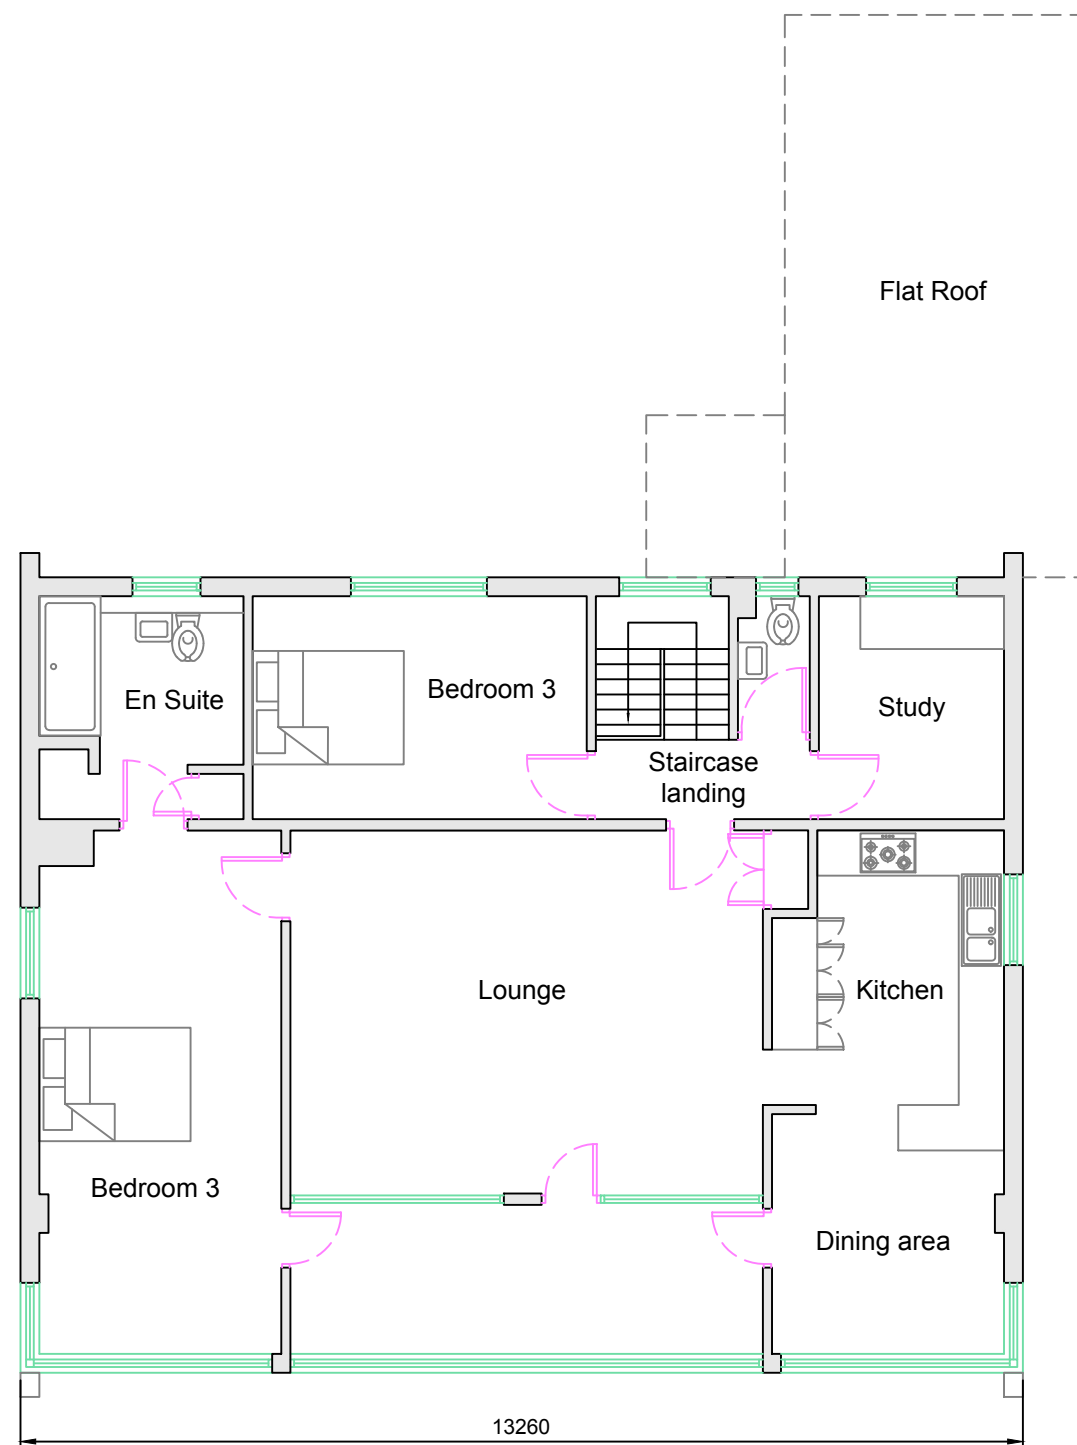


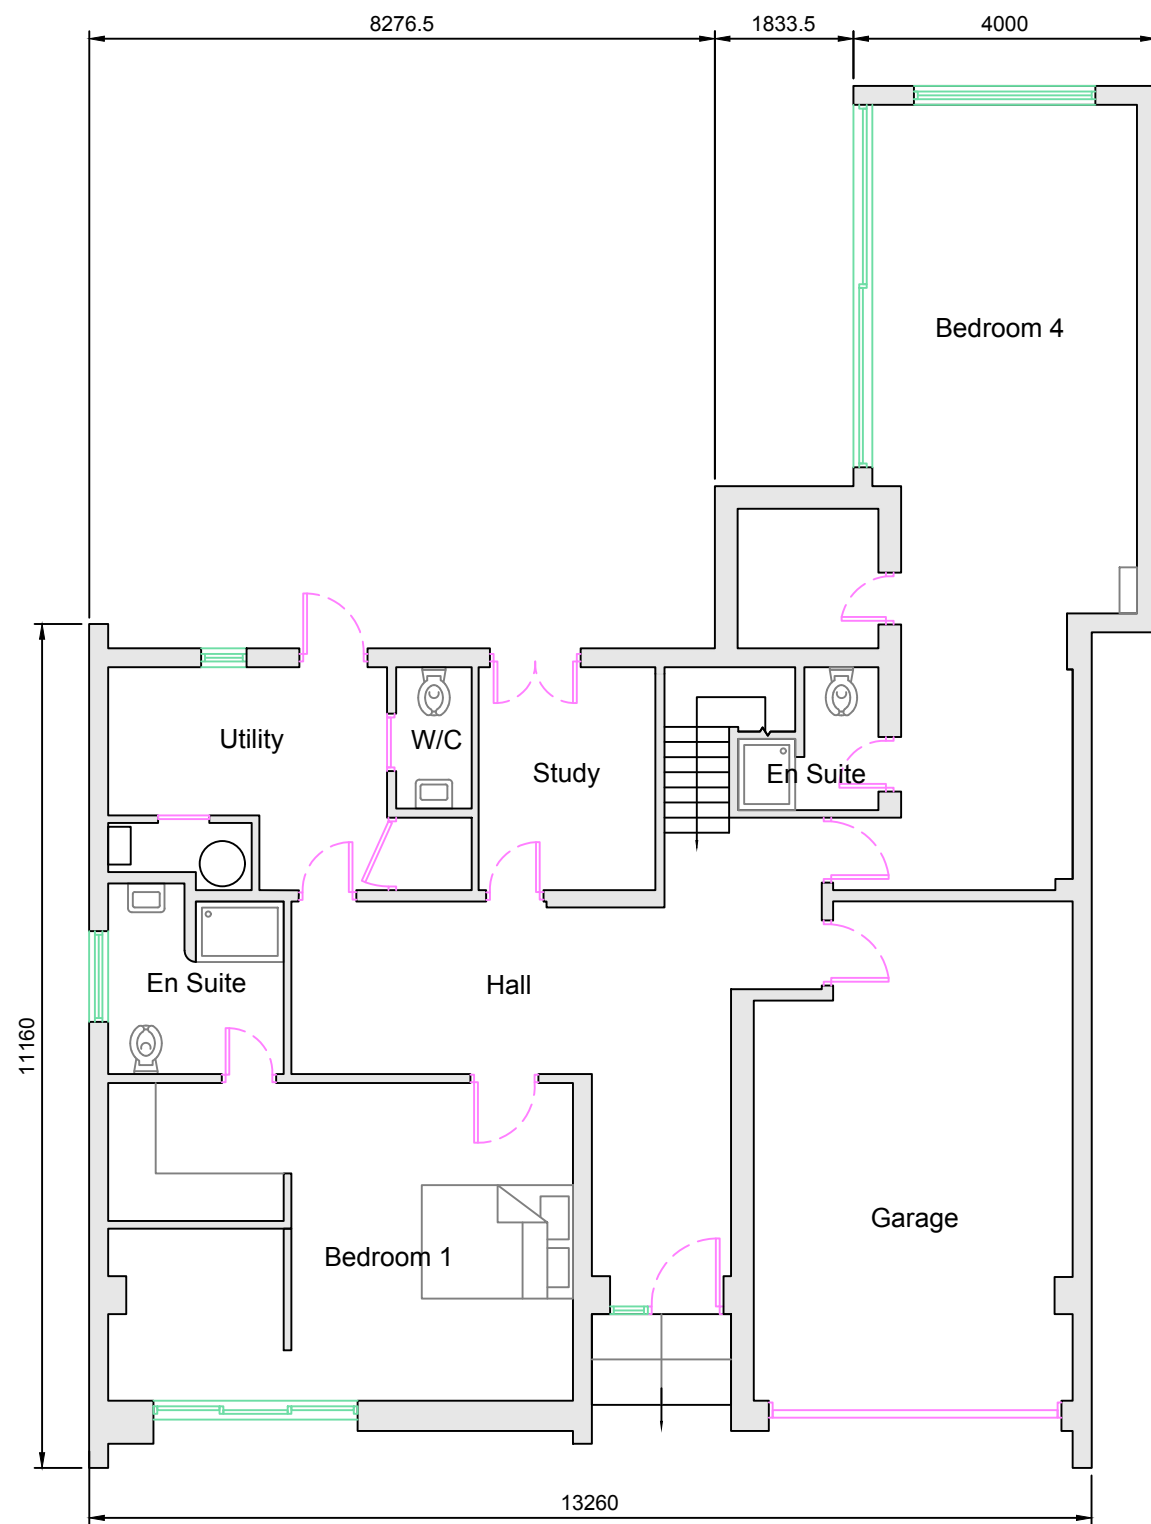

Address
10 Fins West Beach
West Sussex, Shoreham-
by-Sea, BN43 5LF

Drawing Name
Floor plans
as existing

Drawing Number	FWB-2 V2
Page Size	A3
Scale	1:100
Date	25/11/2025

Emma Stanhope Architectural Services
 emmastanhope06@gmail.com 07763 119518

