



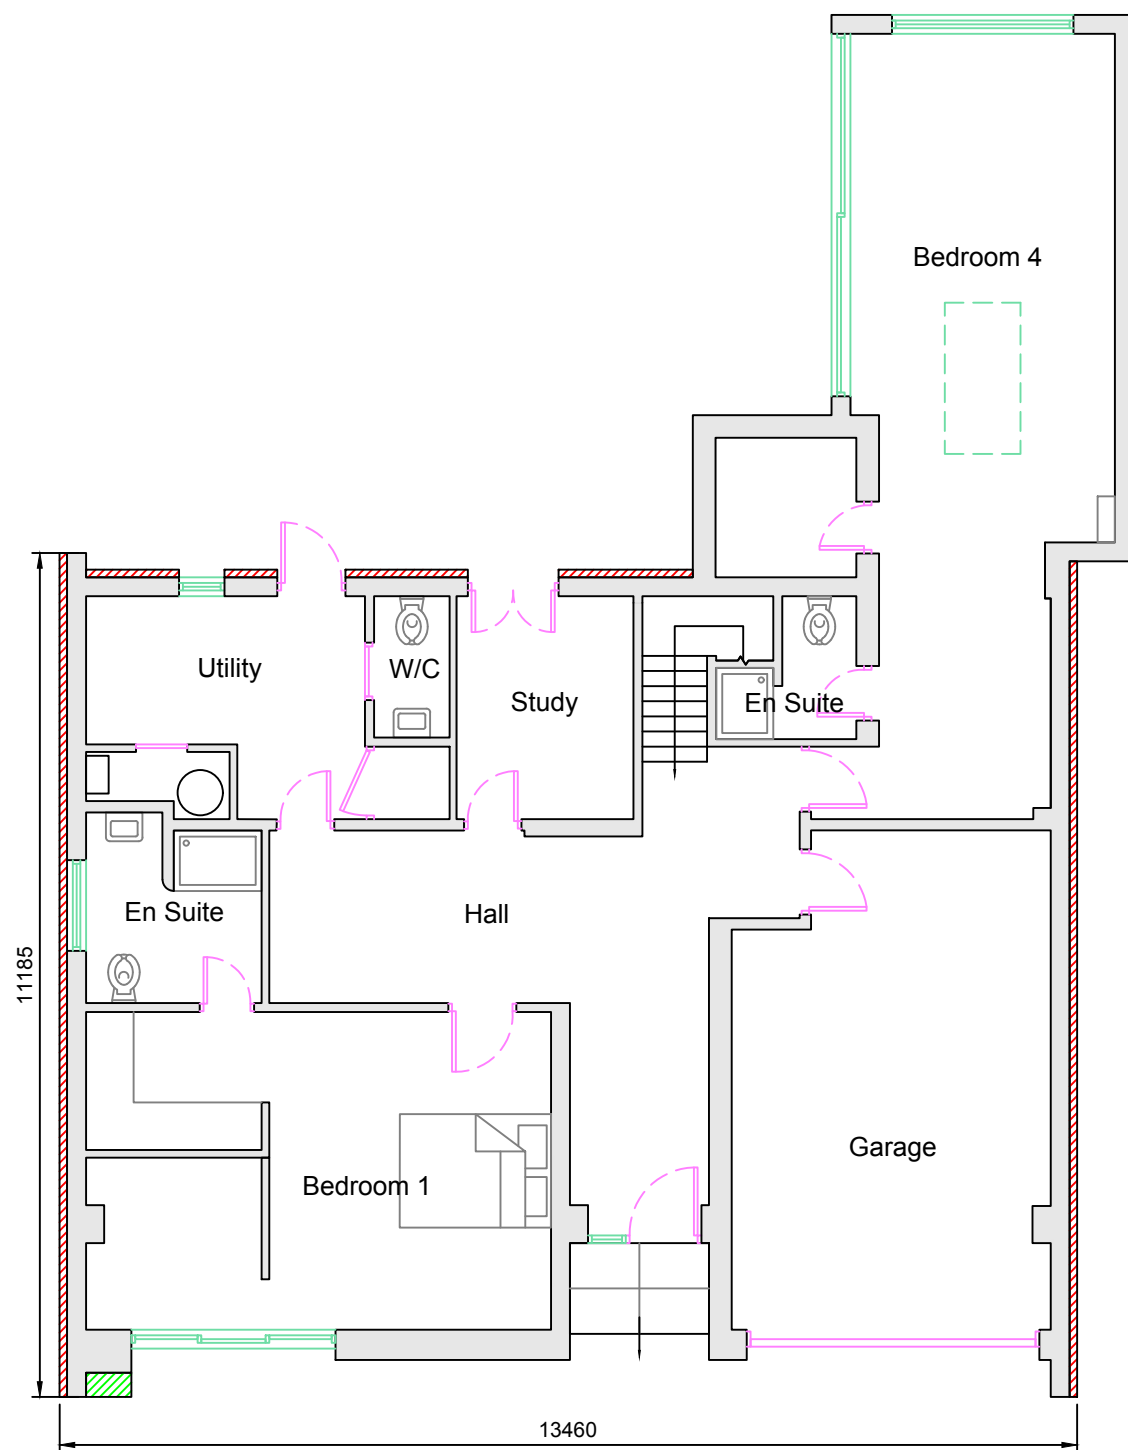

**Ground Floor Plan
PROPOSED**

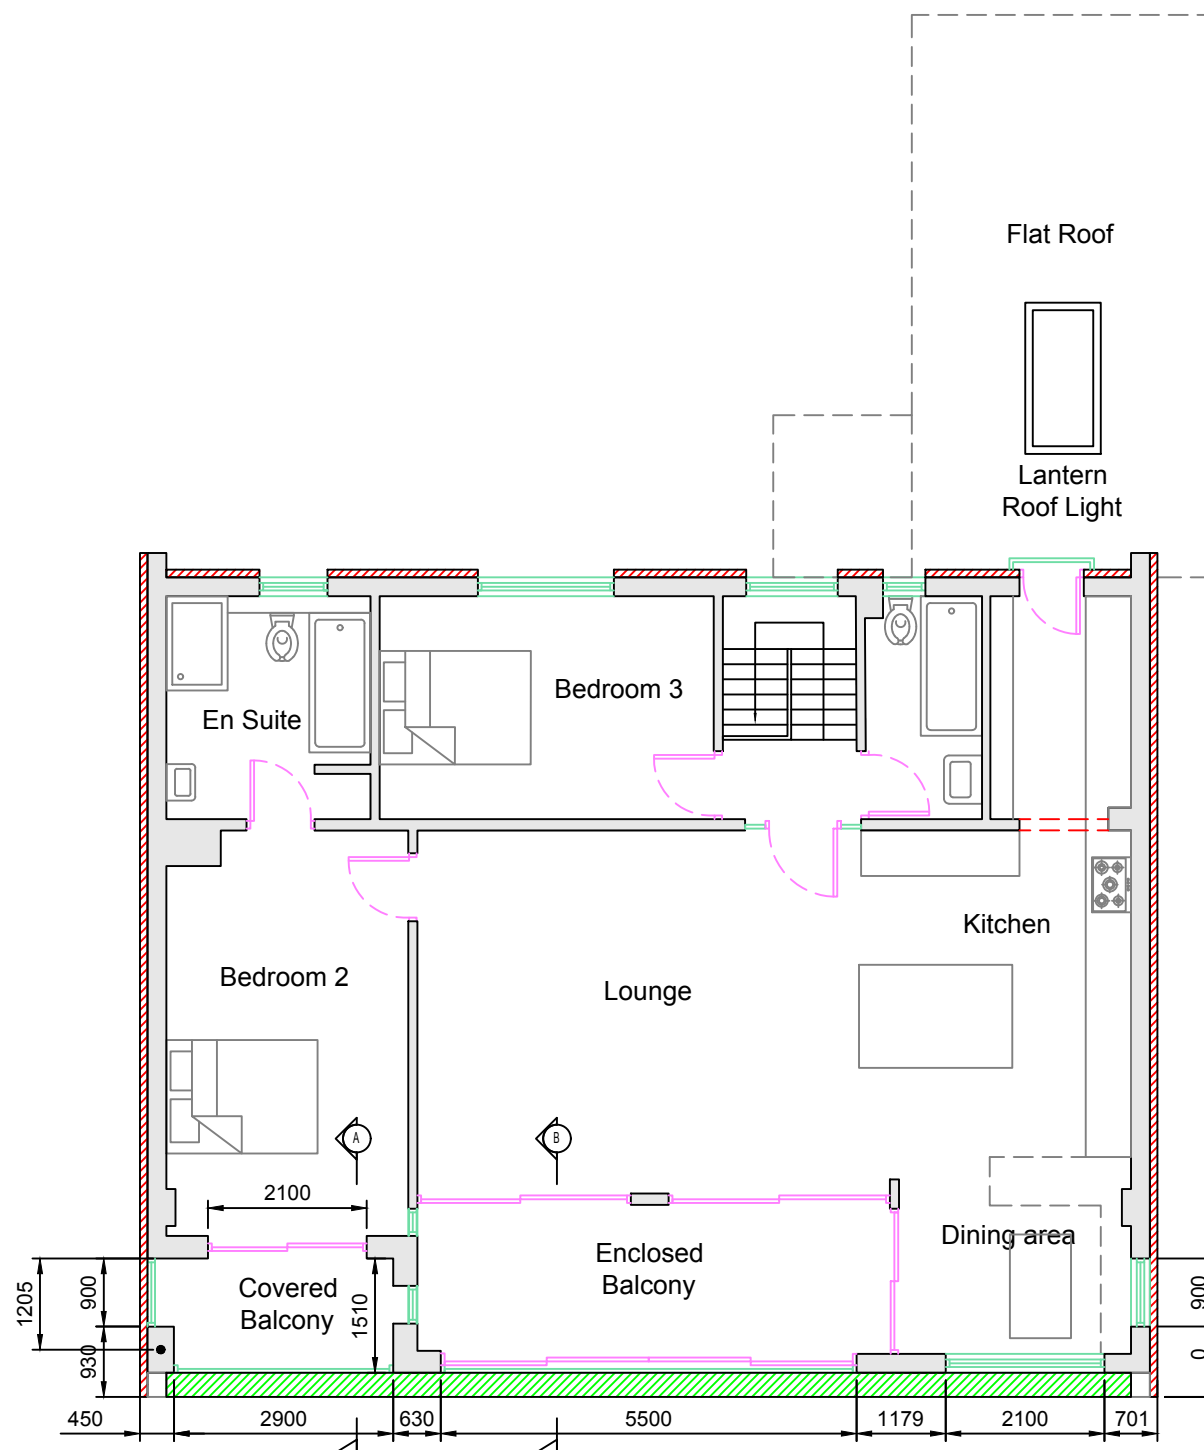

**First Floor Plan
PROPOSED**



Key:

Proposed 100mm External Wall
Insulation (EWI)
White Silicone Render Finish



Proposed 325mm Architectural
External Wall Insulation (EWI)
White Silicone Render Finish



Address
**10 Fins West Beach
West Sussex, Shoreham-
by-Sea, BN43 5LF**

Drawing Name

**Floor plans
as proposed**

Drawing Number	FWB-3 V2
Page Size	A3
Scale	1:100
Date	25/11/2025
Emma Stanhope Architectural Services emmastanhope06@gmail.com 07763 119518	